

manufacture.

to the contract manager.

Engineers and Mechanical & Electrical Engineers drawings and

COPYRIGHT

agreed in writing,

Ceiling Finishes

	CR10 Dulux Paint Colour No.	73 mg
	CR12 Dulux Paint Colour No.	1280 mg
	CR13 Dulux Paint Colour No.	77 mg

	CR25 SABS Mesh ceiling tiles QTY 2
	CR24 SABS Mesh ceiling tiles QTY 2
	CR26 SABS Mesh ceiling tiles QTY 2

REV	DESCRIPTION	DATE	BY	CHK
E		05/08/23	RG	
D		26/06/23	RG	
-	First Issue	28/04/23	RG	

CLIENT NAME


PROJECT NAME

Overnight House


Fourth Floor - Reflective Ceiling Plan

DWG NO: 14_401 REVISION: -
SCALE 1:200 @A3 DRAWING: RG

DWG STATUS

LENDER

80 Mosley Street, Manchester, M2 3FX
t: 0161 237 1717 e: info@obiproperty.co.uk

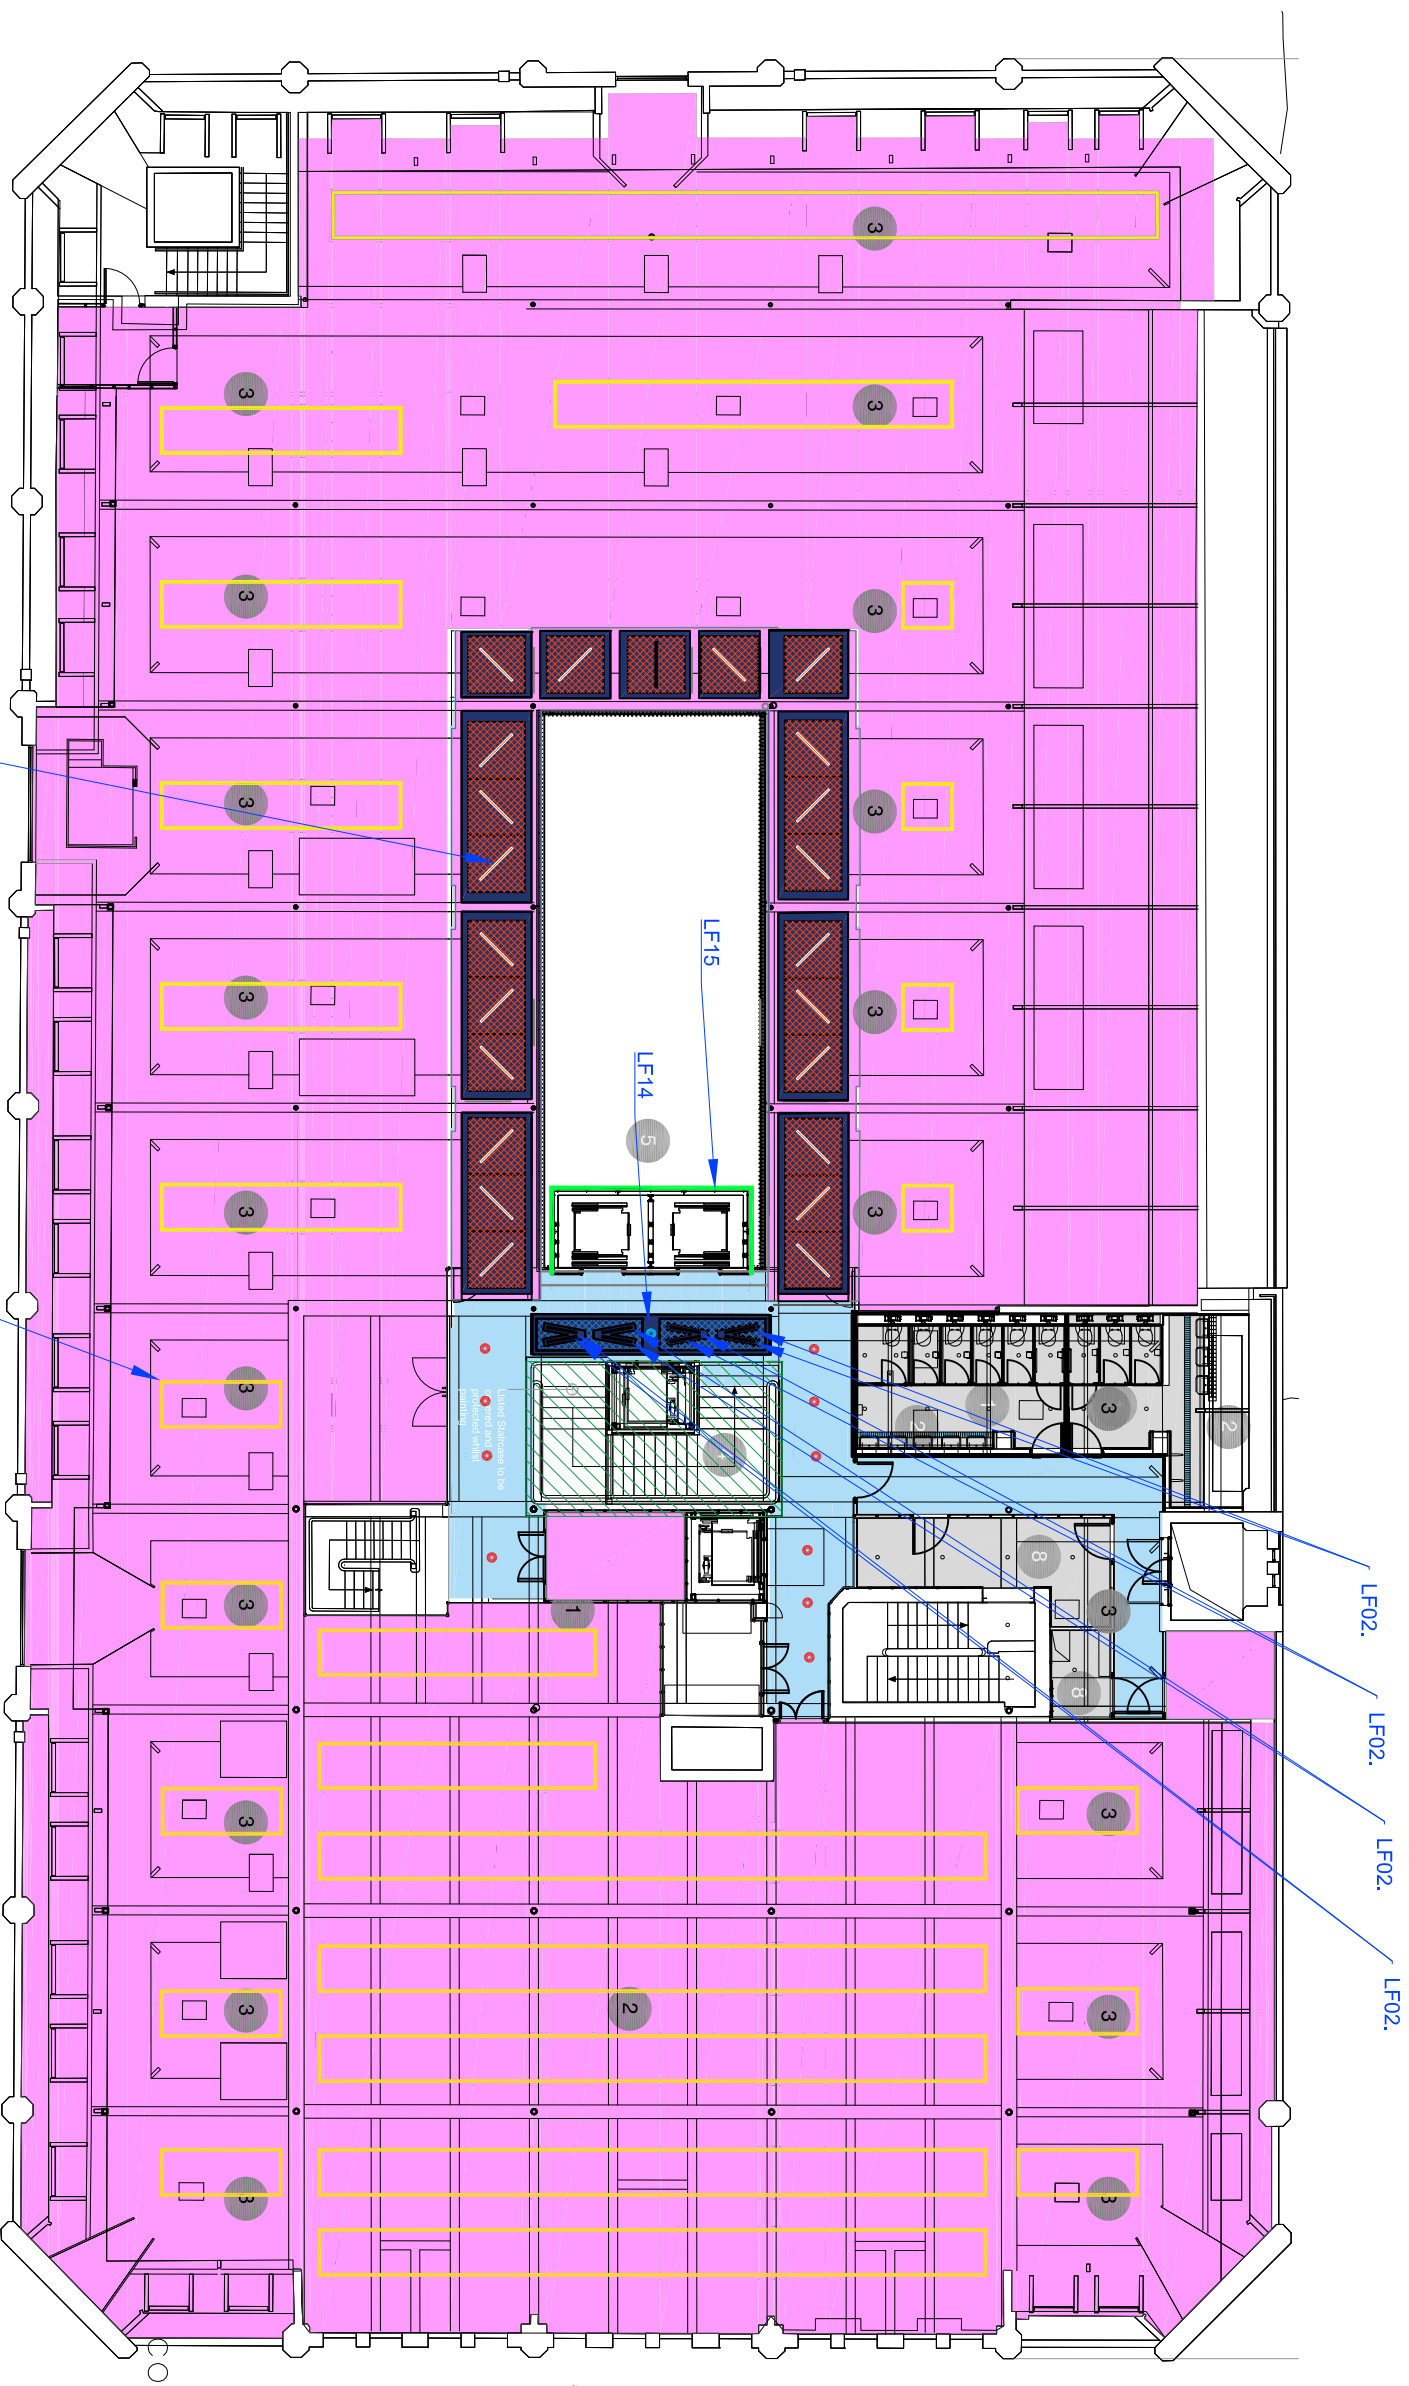

Lighting		
 1200mm	LF01 TBC - 1200L, Warm lights	QTY 23
 1200mm	LF02 TBC - 800L, Warm lights	QTY 8
 1200mm	LF03 Black linear light continuous length	QTY 0
 1200mm	LF04 Black linear light 1200L	QTY 0
 1200mm	LF05 Blue Coloured light TBC	QTY 0
 1200mm	LF06 White Coloured light TBC	QTY 0

[illegible]

Vial Lights	
●	LF11A Bakery and Punch ghosted bronze / with crystal blades
●	LF12 up down well lights products -- strand DO-Str-G
●	LF13 up down well lights Project collection ghosted bronze DO-BAY-G
Projector	
●	LF14 Projected number 4
Lit Lights	
■	LF15 Linear strip light
■	LF16 BLACK aluminum extrusion in profile for
■	OT1 OT7 OT8 OT9

