

01 DDA TOILET LOCATION SUBJECT TO EXISTING WALL SURVEY. STRUCTURAL BEGINNER TO REVIEW YOUTHS PROPOSED DEMOLITION DRAWING 0402.

02 YOUTHS PROPOSED STAIR 04 SUBJECT TO STRUCTURAL ENGINEERS REPORT. STAIR DRAWN INDICATIVELY UNTIL FULL SITE SURVEY HAS BEEN CARRIED OUT.

03 EXISTING LIFT CARS CONDITION TO BE REVIEWED ON SITE. CONTRACTOR TO COST FOR FULL LIFT INTERIOR REFURBISHMENT AND ALL LIFT DOORS ON ALL LEVELS TO HAVE EXISTING PAINT WORK REMOVED AND EXPOSE ORIGINAL STAINLESS STEEL DOOR FRONTS. CONDITION TO BE REVIEWED ON SITE. PLANS FOR RESTORATIONS & REPAIR TO BE TAKEN INTO ACCOUNT DURING THE TENDER STAGE.

REVISION NOTES (P04):


1.1 SECTION MARKERS ADDED.

REVISION NOTES (C01):

- 2.1 UPDATED FOR CONSTRUCTION
2.2 BOARDROOM JOINERY RELOCATED
2.3 BATHROOMS LAYOUT UPDATED

REVISION NOTES (C02):

- 3.1 UPDATED LAYOUTS
3.2 DOOR SWINGS TO ALTERED TO COMPLY WITH BUILDING CONTROL
3.3 ADDITIONAL PARTITION FOR COMMS CUPBOARD

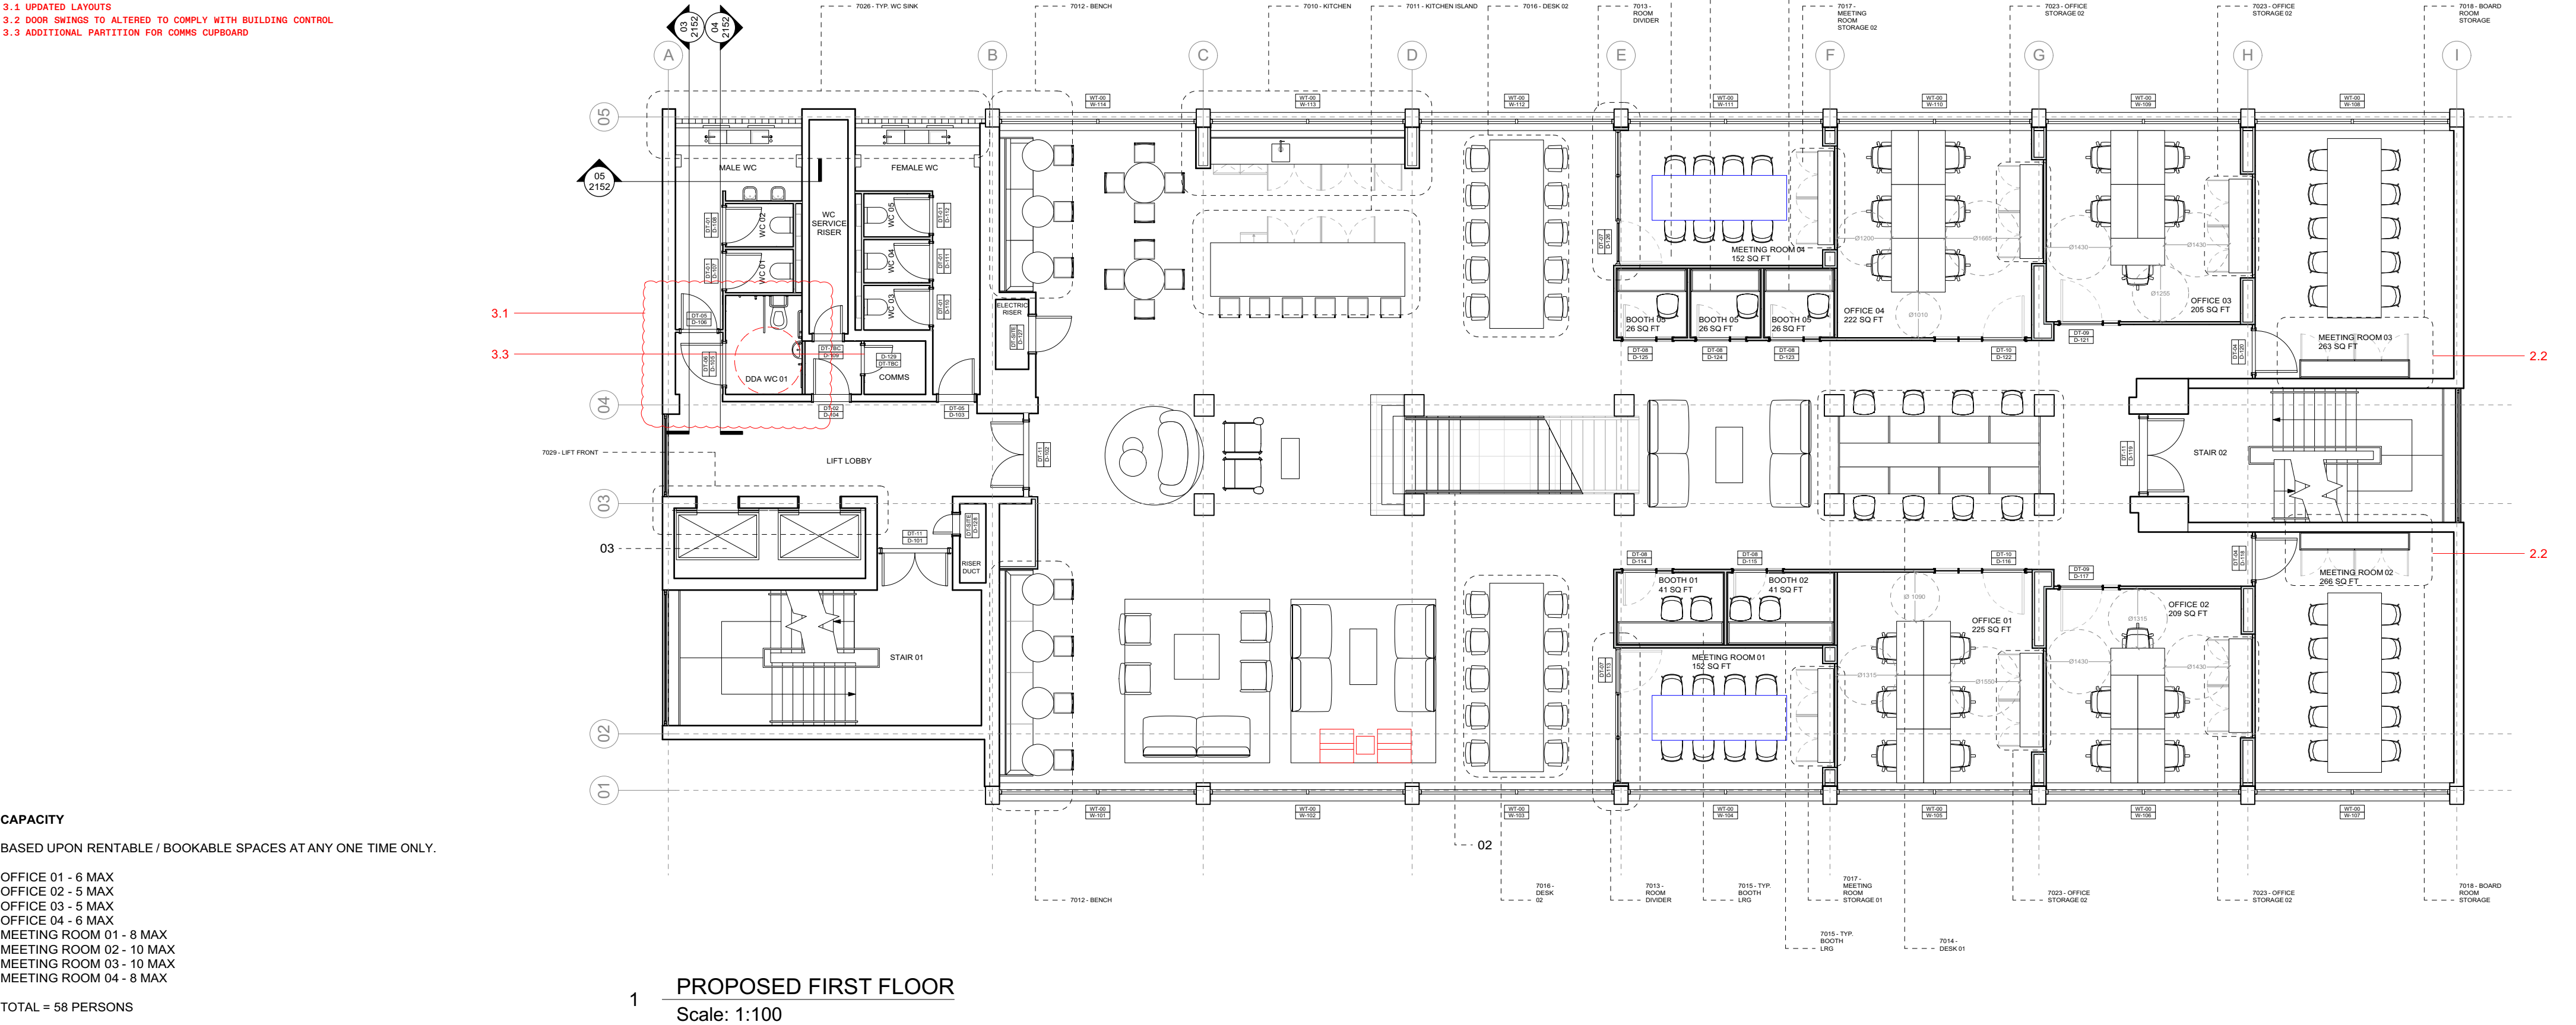

KEY

DT-00	DOOR TYPE
DT-000	DOOR NUMBER

GENERAL NOTES:
THIS WORK IS THE INTELLECTUAL PROPERTY OF YOUTH AND MAY NOT BE REPRODUCED, COPIED OR REPLICATED, IN ANY FORM, WITHOUT THE WRITTEN PERMISSION, OR CONSENT.
ALL DIMENSIONS ARE INDICATIVE AND TO BE VERIFIED ON SITE BY THE SELECTED CONTRACTOR - YOUTH CANNOT BE HELD LIABLE FOR ANY INACCURACIES.
SPECIFIED MATERIALS AND EQUIPMENT, ARE TO BE INSTALLED TO MANUFACTURERS REQUIREMENTS. PRIOR TO ANY INSTALLATION, THE CONTRACTOR IS REQUIRED TO LIAISE WITH THE MANUFACTURER, ON RECOMMENDED CONSTRUCTION METHODS.
CONTRACTORS TO PROVIDE DRAWINGS FOR SIGN OFF.
DRAWINGS TO BE READ IN CONJUNCTION WITH YOUTH ASSOCIATED SCHEDULES OR REFERENCES.

WWW.YOUTH.STUDIO
+44 (0) 161 7060 467
3 STEVENSON SQUARE, NORTHERN QUARTER, MANCHESTER, M1 1DN

P03	02/05/2023	SECTION MARKERS ADDED
C01	09/08/2023	ISSUED FOR CONSTRUCTION
C02	18/09/2023	UPDATED TO BC COMMENTS

NO.	DATE	ISSUE NOTES
-----	------	-------------

PROJECT ID.	CLIENT.	DRAWN BY	DRAWING TITLE.
YS-233	SIXTEEN REAL ESTATE	AS	PROPOSED FIRST FLOOR
PROJECT TITLE.	ARCHITECT / PROJECT MANAGER	APPROVED BY.	REVISION
ARTHUR HOUSE	—	LM	C02
CHORLTON STREET, MANCHESTER, M1 3FH	DATE DRAWN.	SCALE.	DRAWING NO.
	31/11/22	A2	223-YOU-XX-01-DR-I-2002