

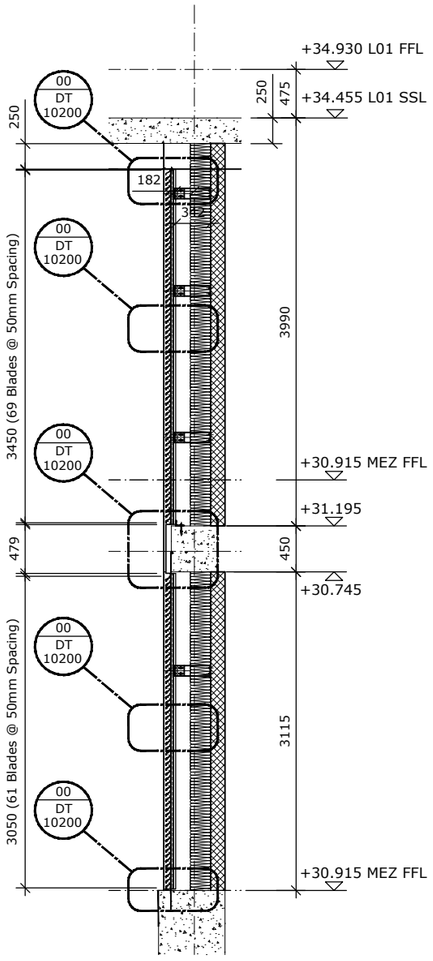


3 SE 08137 - Section

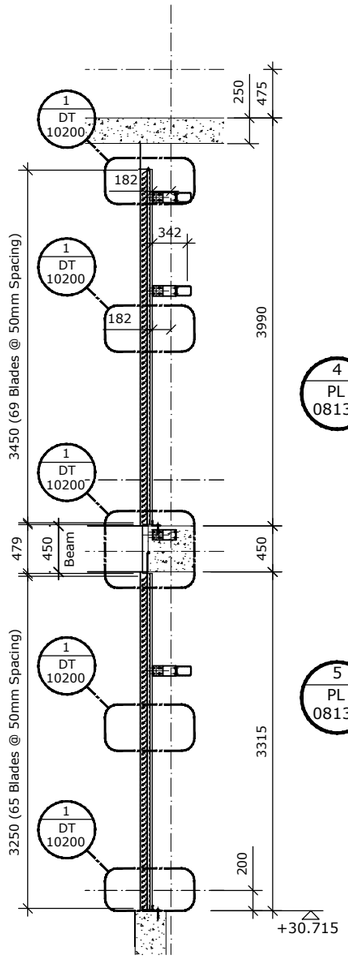


2 SE 08137 - Section

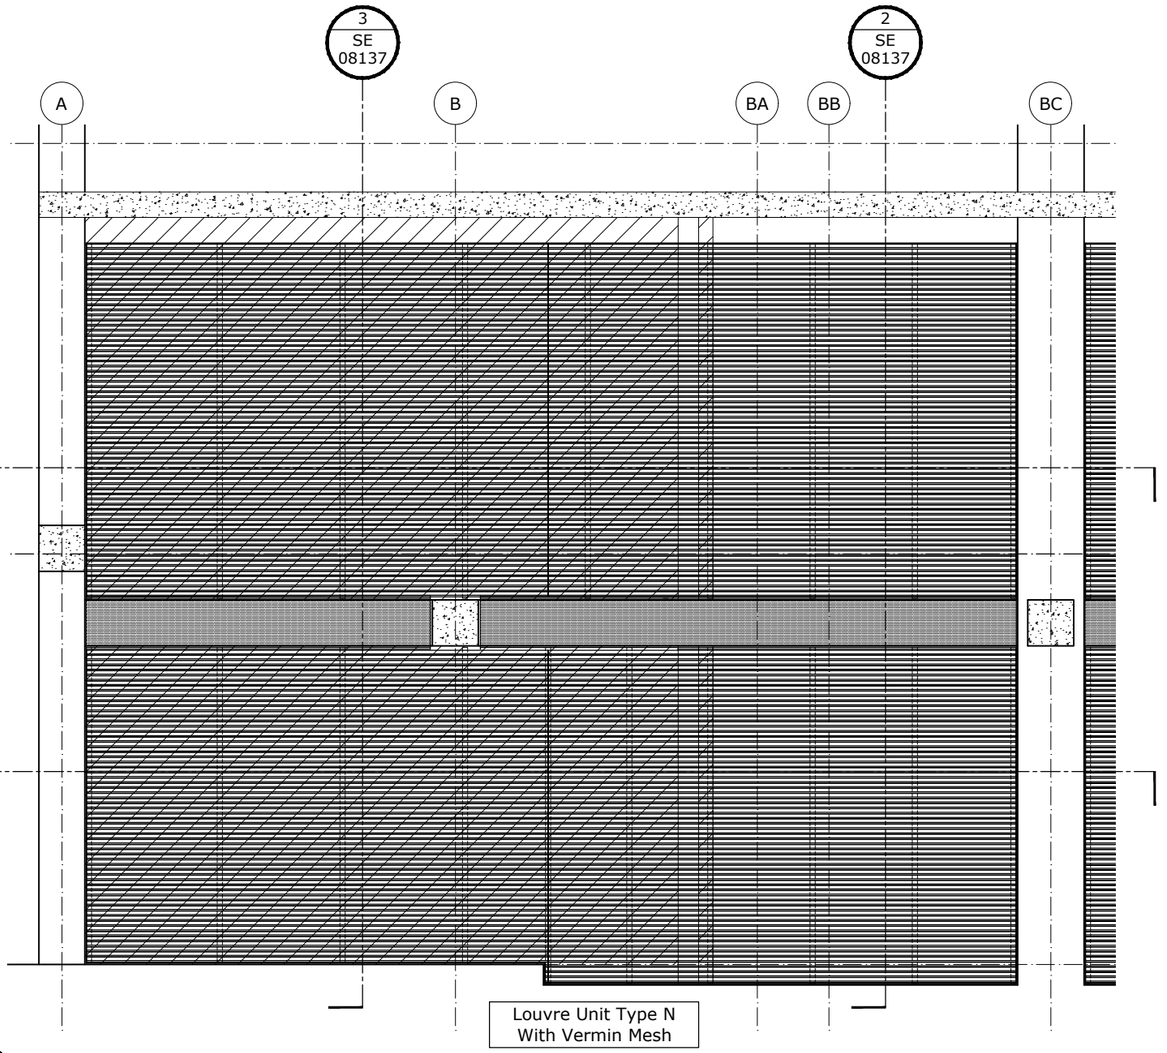


Louvre Unit Type N
With Vermin Mesh

1 EL 08137 - Elevation

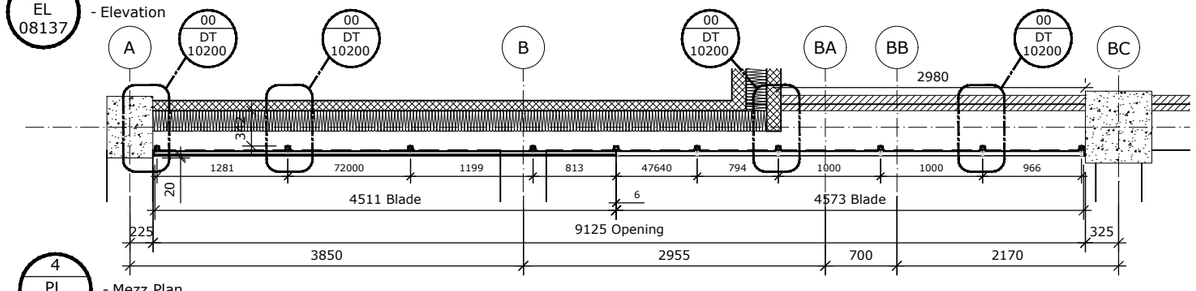

4 PL 08137 - Mezz Plan

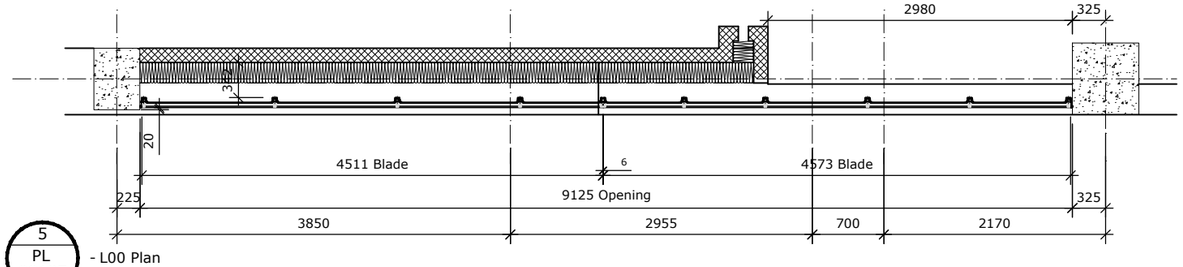

5 PL 08137 - L00 Plan

Louvre Unit Type N Schedule			
Ground Floor Location			
Block	Elevation	Section	Quantity
01	East		
	North		
	West		
		South Block 01	
	Grids 10/A to BC	Sub Station	1
02	East		
		North Block 02	
	West		
		South Block 02	
03	East		
		North Block 03	
	West		
	South		
		Total	1

© COPYRIGHT PRATER LIMITED

NOTES:
ALL DIMENSIONS IN mm UNLESS NOTED OTHERWISE.
DO NOT SCALE FROM THIS DRAWING.
ALL DIMENSIONS TO BE VERIFIED ON SITE PRIOR TO COMMENCING WORKS.

For Louvre Unit Reference Location
Refer to Elevations
SJQ-600-PRL-XX-ZZ-DR-X-10100 to 10105
& Plans
SJQ-600-PRL-XX-01-PL-X-10106
SJQ-600-PRL-XX-02-PL-X-10107

Mark	Date	Details	By
P01	29.10.2020	FOR COMMENT	MS

REVISIONS

PRATER
ENVELOPE • DESIGN • CONSTRUCT
A Lindner Group Company

PRATER LIMITED
Perrywood Business Park
Honeycrock Lane
Salfords Surrey RH1 5JQ
Tel: (01737) 772331
Fax: (01737) 766021
Internet: www.prater.co.uk

PRATER LIMITED
9 Ramsay Court Kingfisher Way
Hinchingbrooke Business Park
Huntingdon Cambs PE29 6FY
Tel: (01480) 458770
Fax: (01480) 432735
E-mail: mail@prater.co.uk

Project:
MANCHESTER GOODS YARD
ST JOHN'S
MANCHESTER


Client:
LENDLEASE

Issue Status:
FOR COMMENT

Drawing Title:
SIMON CLASSIC W 45 HP LOUVRE SYSTEM
L00 to L01
LOUVRE UNIT TYPE N

Drawn:	Date:
M.SELBY	Oct 2020
Contract Number:	Scales:
18-812315	1:60@A3

Drawing Number: SJQ-600-PRL-XX-ZZ-DR-X-10137
Rev: P01

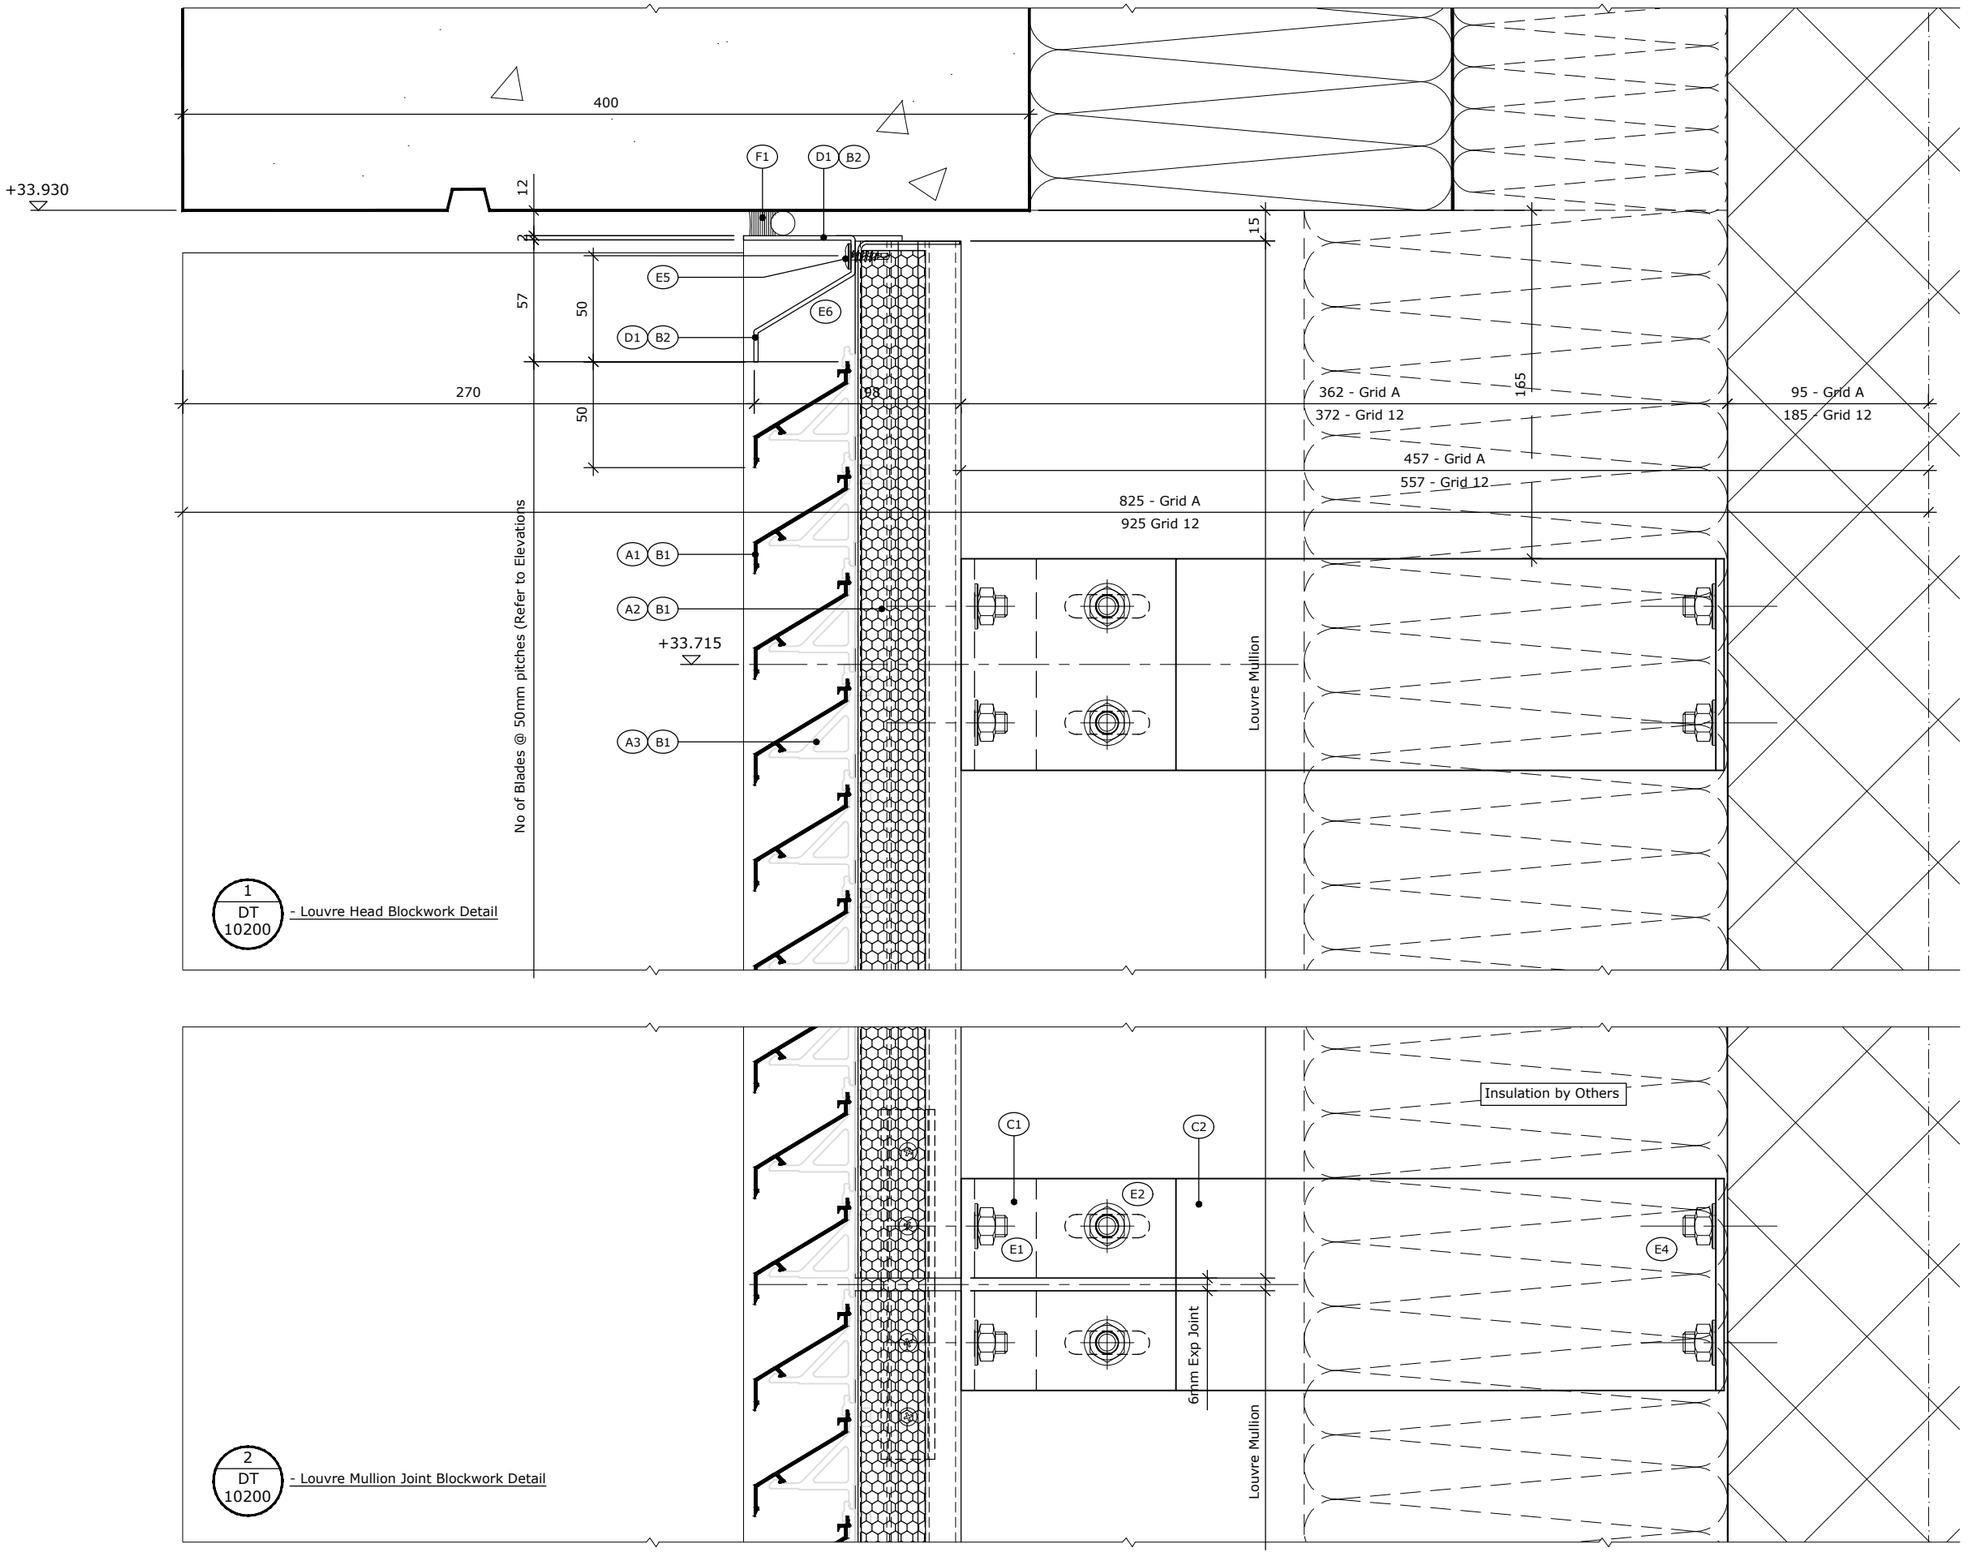

1 DT 10200 - Louvre Head Blockwork Detail

2 DT 10200 - Louvre Mullion Joint Blockwork Detail

© COPYRIGHT PRATER LIMITED

NOTES:
ALL DIMENSIONS IN mm UNLESS NOTED OTHERWISE.
DO NOT SCALE FROM THIS DRAWING.
ALL DIMENSIONS TO BE VERIFIED ON SITE PRIOR TO COMMENCING WORKS.

(No) - Refer to Component Schedule Drg No SJQ-600-PRL-ZZ-DR-X-10300

Mark	Date	Details	By
P01	29.10.2020	FOR COMMENT	MS

REVISIONS

PRATER
ENVELOPE • DESIGN • CONSTRUCT
A Lindner Group Company

PRATER LIMITED
Perrywood Business Park
Honeycrock Lane
Salfords Surrey RH1 5JQ
Tel: (01737) 772331
Fax: (01737) 766021
Internet: www.prater.co.uk

PRATER LIMITED
9 Ramsay Court Kingfisher Way
Hinchingbrooke Business Park
Huntingdon Cambs PE29 6FY
Tel: (01480) 458770
Fax: (01480) 432735
E-mail: mail@prater.co.uk

Project:
MANCHESTER GOODS YARD
ST JOHN'S
MANCHESTER


Client:
LENDLEASE

Issue Status:
FOR COMMENT

Drawing Title:
SIMON CLASSIC W 45 HP LOUVRE SYSTEM
L00 to L01
VERTICAL DETAIL 1 & 2

Drawn:	Date:
M.SELBY	Oct 2020
Contract Number:	Scales:
18-812315	1:3 @ A3

Drawing Number: SJQ-600-PRL-XX-ZZ-DR-X-10200
Rev: P01

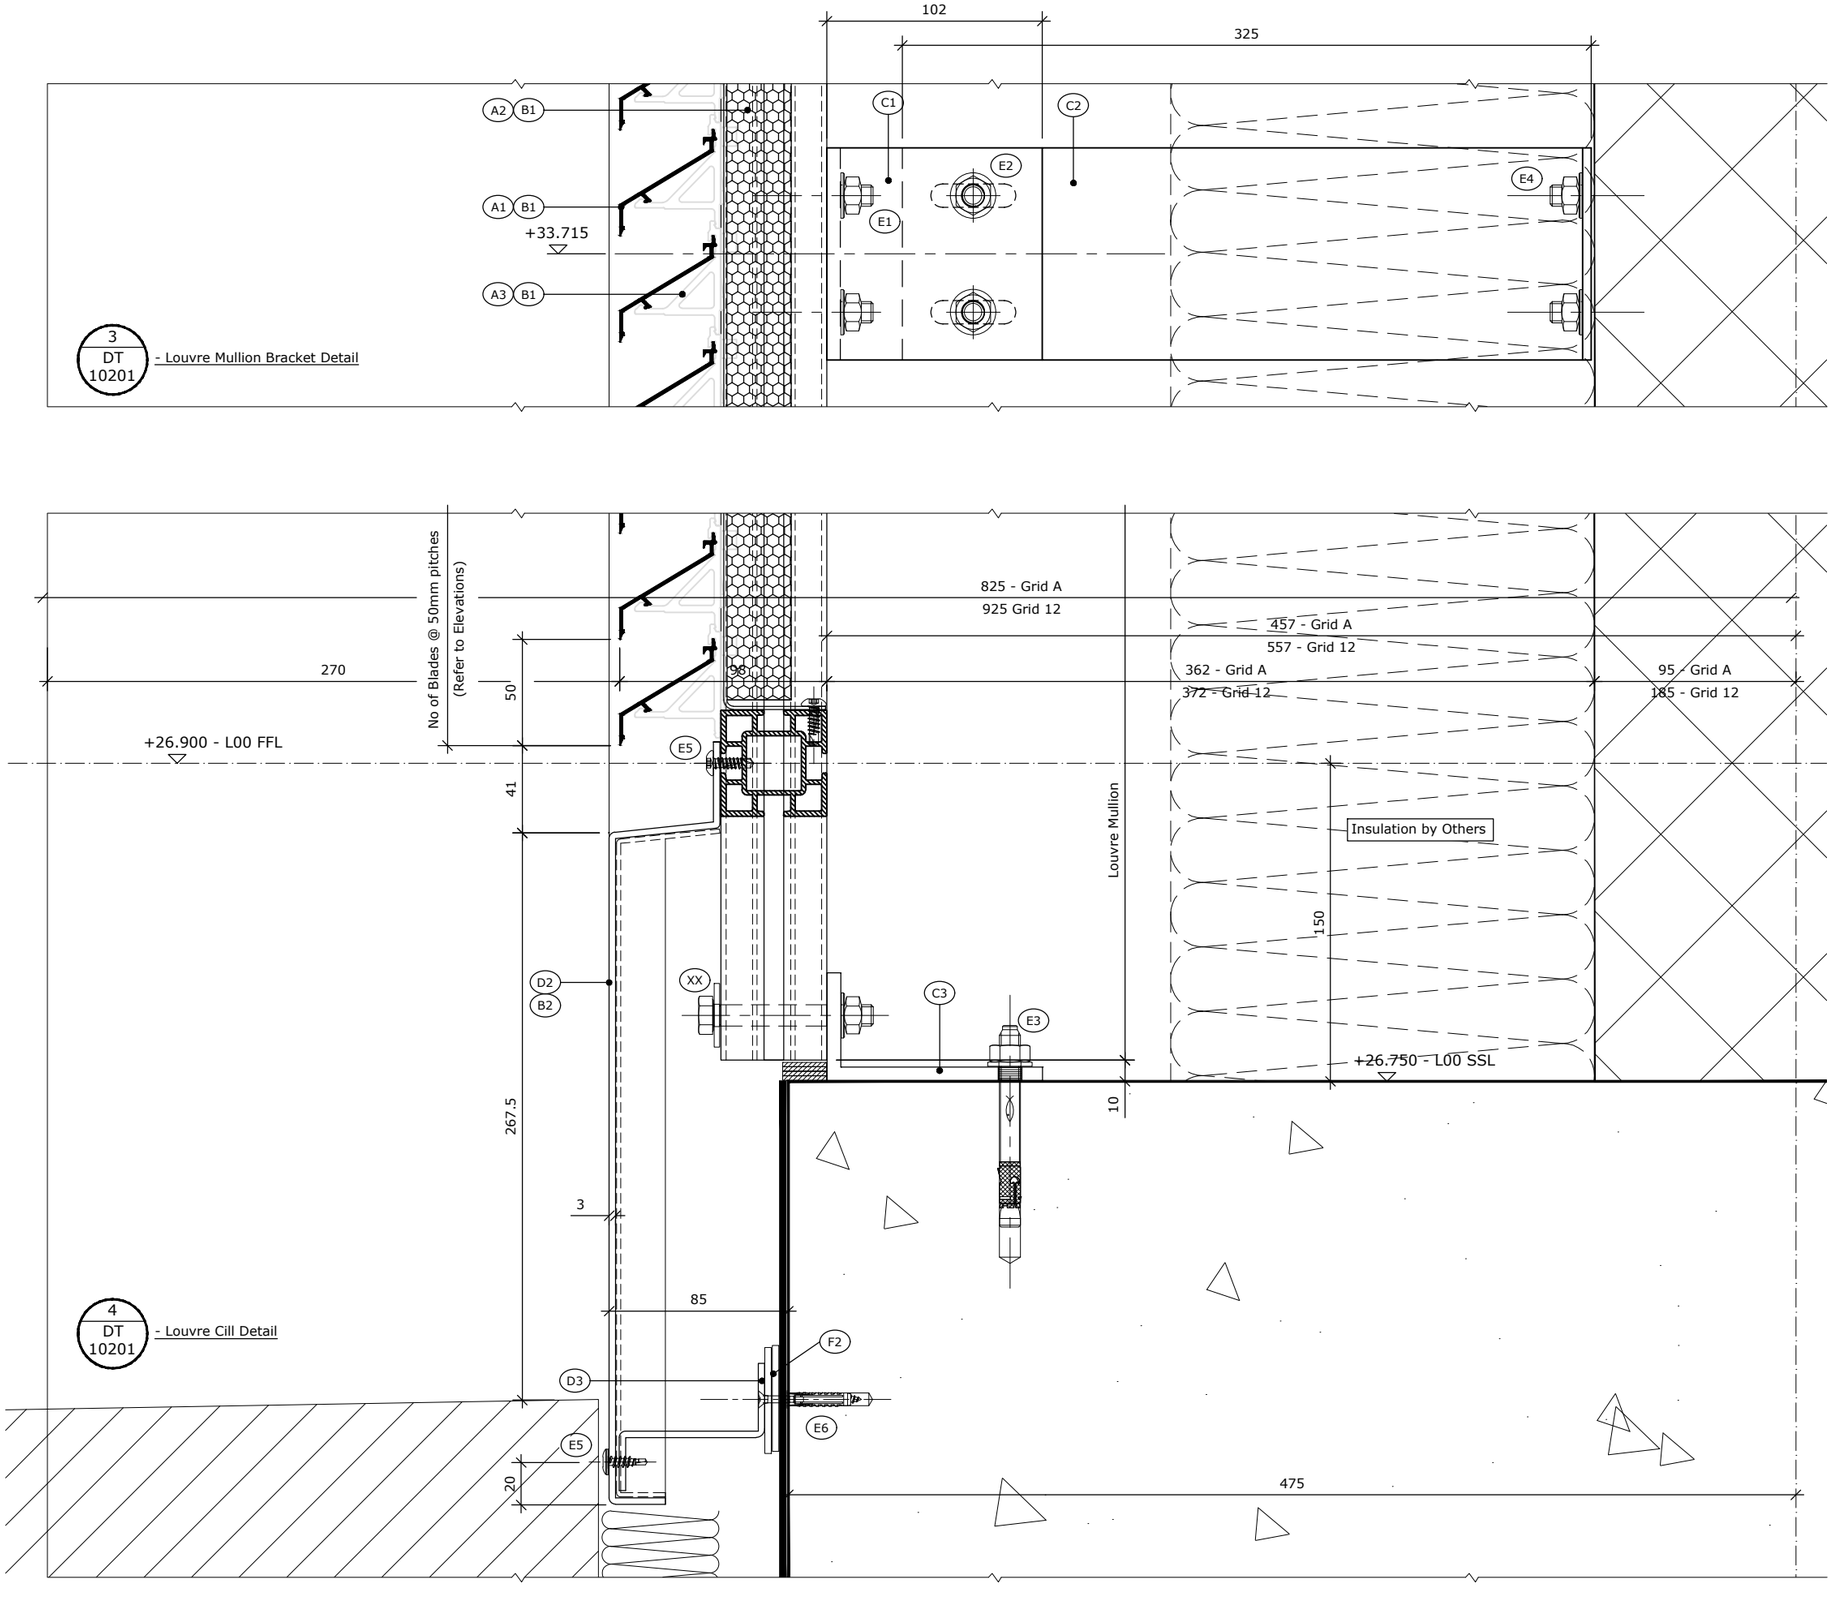

© COPYRIGHT PRATER LIMITED

NOTES:
ALL DIMENSIONS IN mm UNLESS NOTED OTHERWISE.
DO NOT SCALE FROM THIS DRAWING.
ALL DIMENSIONS TO BE VERIFIED ON SITE PRIOR TO COMMENCING WORKS.

(No) - Refer to Component Schedule Drg No SJQ-600-PRL-ZZ-DR-X-10300

Mark	Date	Details	By
P01	29.10.2020	FOR COMMENT	MS

REVISIONS

PRATER
ENVELOPE · DESIGN · CONSTRUCT
A Lindner Group Company

PRATER LIMITED
Perrywood Business Park
Honeycrock Lane
Salfords Surrey RH1 5JQ
Tel: (01737) 772331
Fax: (01737) 766021
Internet: www.prater.co.uk

PRATER LIMITED
9 Ramsay Court Kingfisher Way
Hinchingbrooke Business Park
Huntingdon Cambs PE29 6FY
Tel: (01480) 458770
Fax: (01480) 432735
E-mail: mail@prater.co.uk

Project:
MANCHESTER GOODS YARD
ST JOHN'S
MANCHESTER


Client:
LENDLEASE

Issue Status:
FOR COMMENT

Drawing Title:
SIMON CLASSIC W 45 HP LOUVRE SYSTEM
L00 to L01
VERTICAL DETAILS 3 & 4

Drawn:	Date:
M.SELBY	Oct 2020
Contract Number:	Scales:
18-812315	1:3 @ A3

Drawing Number: SJQ-600-PRL-XX-ZZ-DR-X-10201
Rev: P01

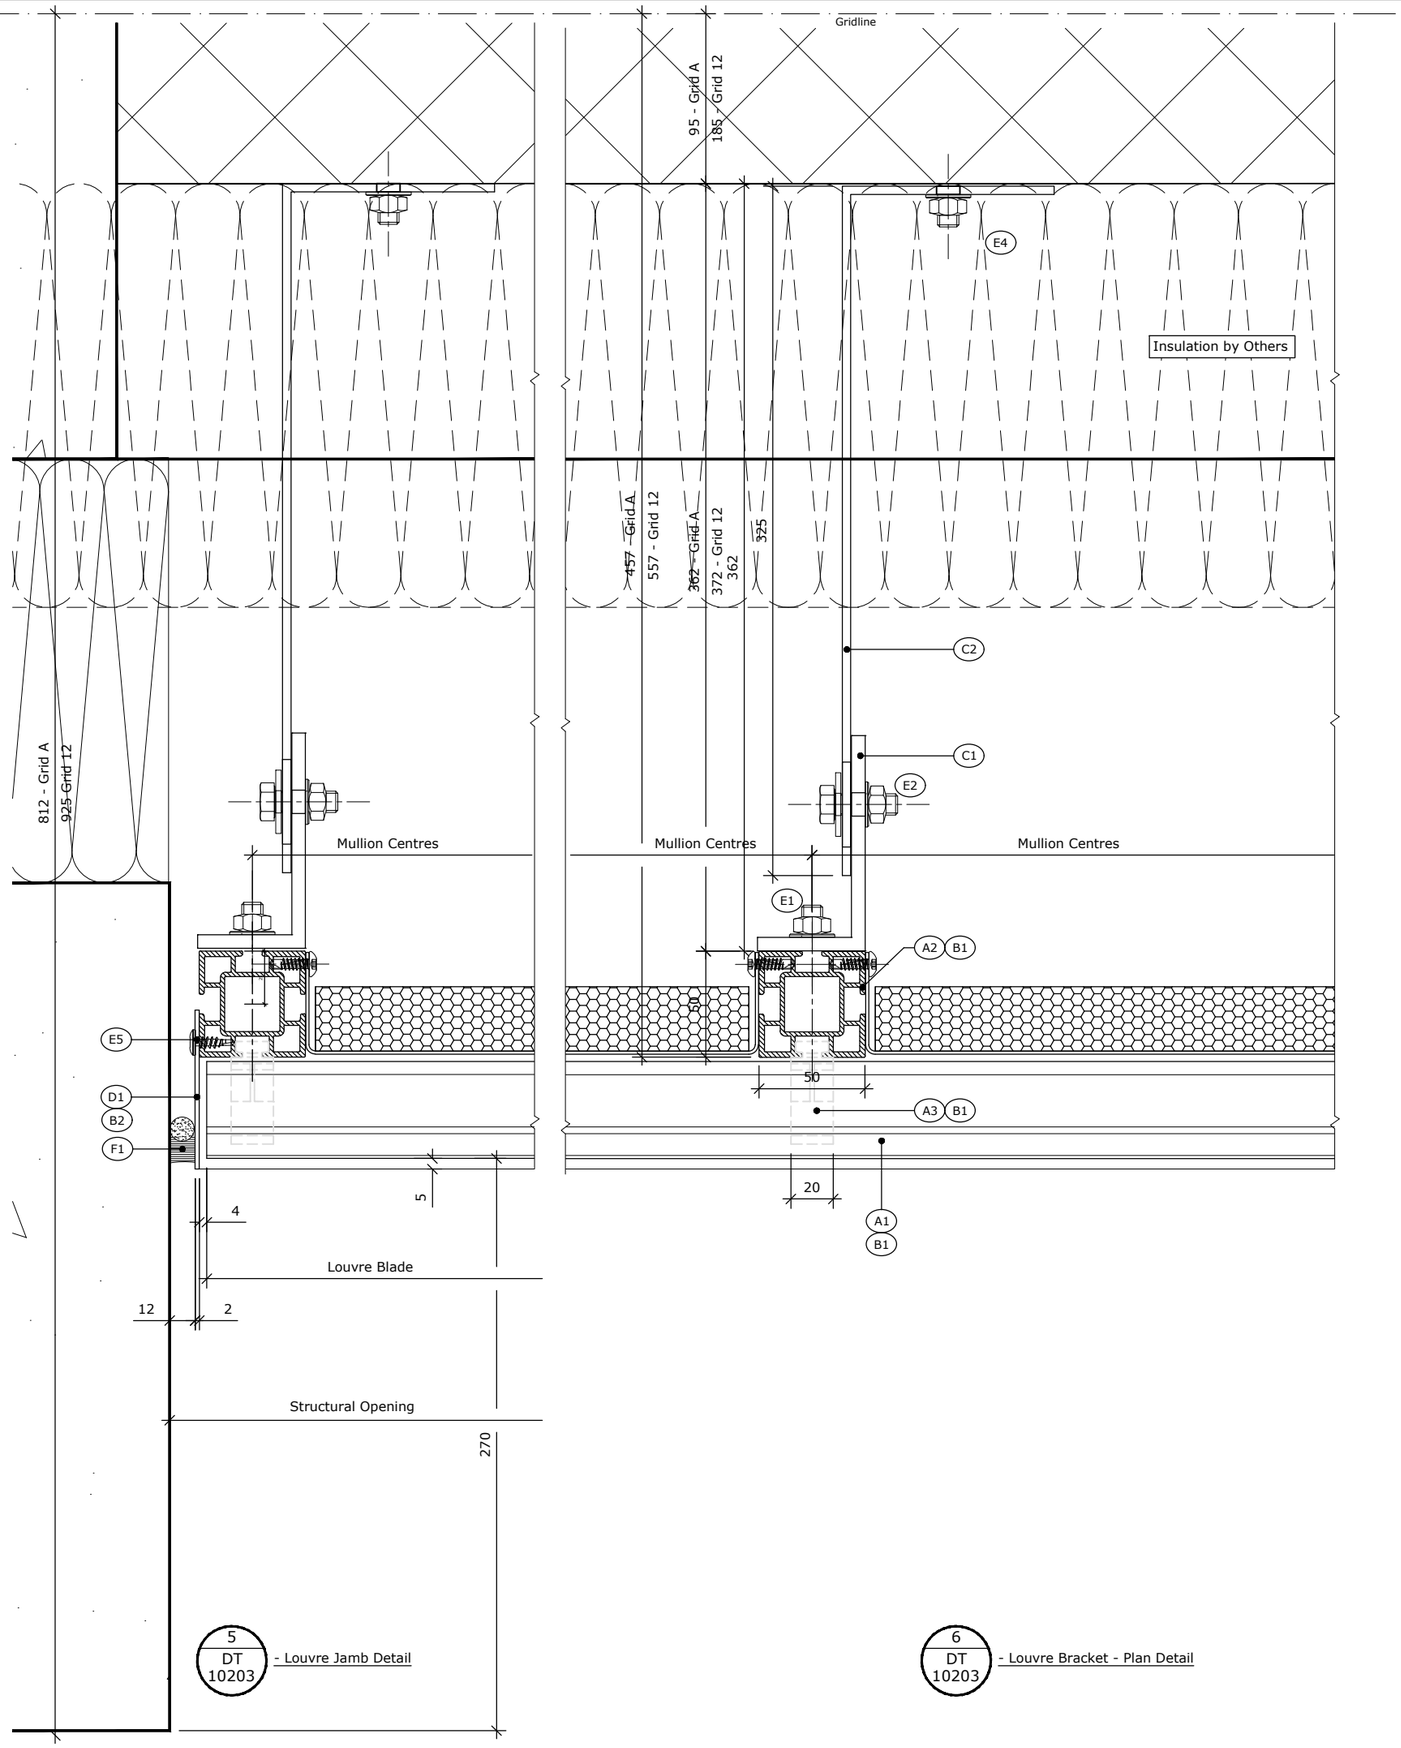

5 DT 10203 - Louvre Jamb Detail

6 DT 10203 - Louvre Bracket - Plan Detail

© COPYRIGHT PRATER LIMITED

NOTES:
ALL DIMENSIONS IN mm UNLESS NOTED OTHERWISE.
DO NOT SCALE FROM THIS DRAWING.
ALL DIMENSIONS TO BE VERIFIED ON SITE PRIOR TO COMMENCING WORKS.

(No) - Refer to Component Schedule Drg No SJQ-600-PRL-ZZ-DR-X-10300

Mark	Date	Details	By
P01	29.10.2020	FOR COMMENT	MS

REVISIONS

PRATER
ENVELOPE • DESIGN • CONSTRUCT
A Lindner Group Company

PRATER LIMITED
Perrywood Business Park
Honeycrock Lane
Salfords Surrey RH1 5JQ
Tel: (01737) 772331
Fax: (01737) 766021
Internet: www.prater.co.uk

PRATER LIMITED
9 Ramsay Court Kingfisher Way
Hinchingbrooke Business Park
Huntingdon Cambs PE29 6FY
Tel: (01480) 458770
Fax: (01480) 432735
E-mail: mail@prater.co.uk

Project:
MANCHESTER GOODS YARD
ST JOHN'S
MANCHESTER

Client:
LENDLEASE

Issue Status:
FOR COMMENT

Drawing Title:
SIMON CLASSIC W 45 HP LOUVRE SYSTEM
L00 to L01
HORIZONTAL DETAILS 5 & 6


Drawn:	Date:
M.SELBY	Oct 2020
Contract Number:	Scales:
18-812315	1:3 @A3

Drawing Number: SJQ-600-PRL-XX-ZZ-DR-X-10202
Rev: P01


© COPYRIGHT PRATER LIMITED

NOTES:
ALL DIMENSIONS IN mm UNLESS NOTED OTHERWISE.
DO NOT SCALE FROM THIS DRAWING.
ALL DIMENSIONS TO BE VERIFIED ON SITE PRIOR TO COMMENCING WORKS.

(No) - Refer to Component Schedule Drg No SJQ-600-PRL-ZZ-DR-X-10300

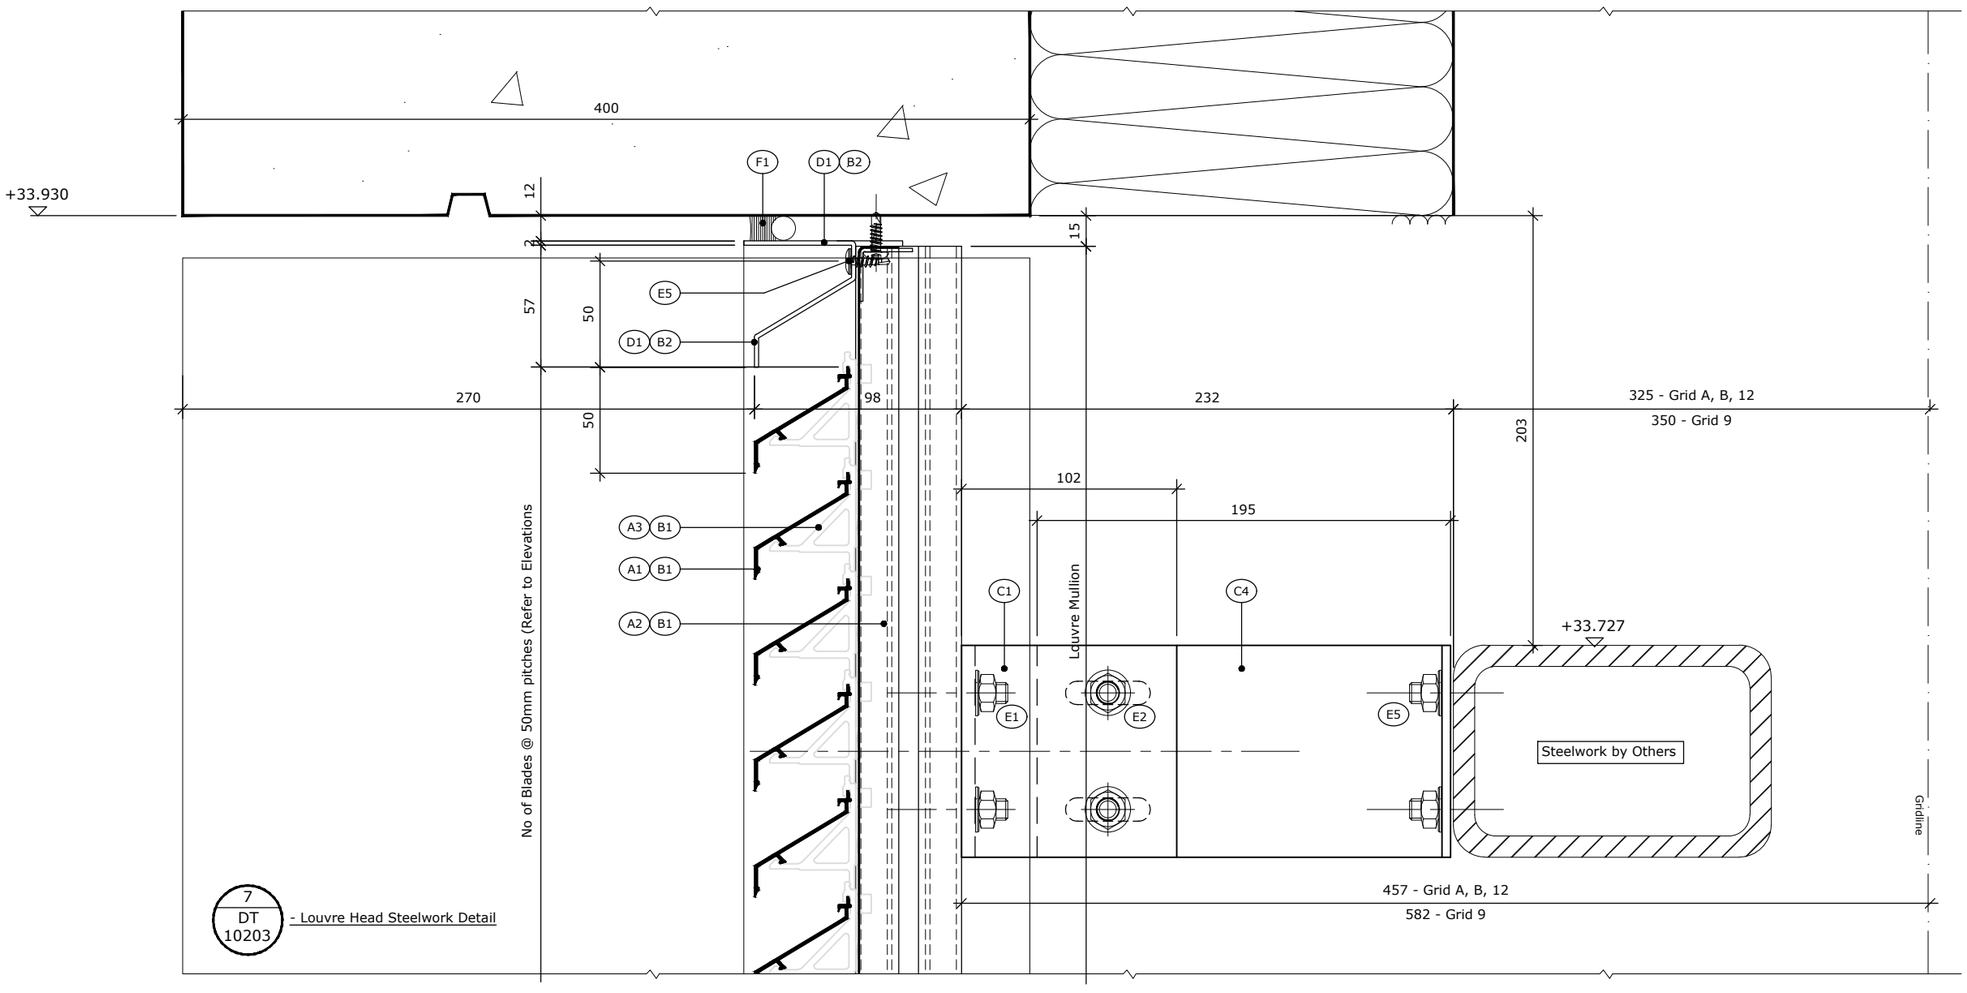

7 DT 10203 - Louvre Head Steelwork Detail

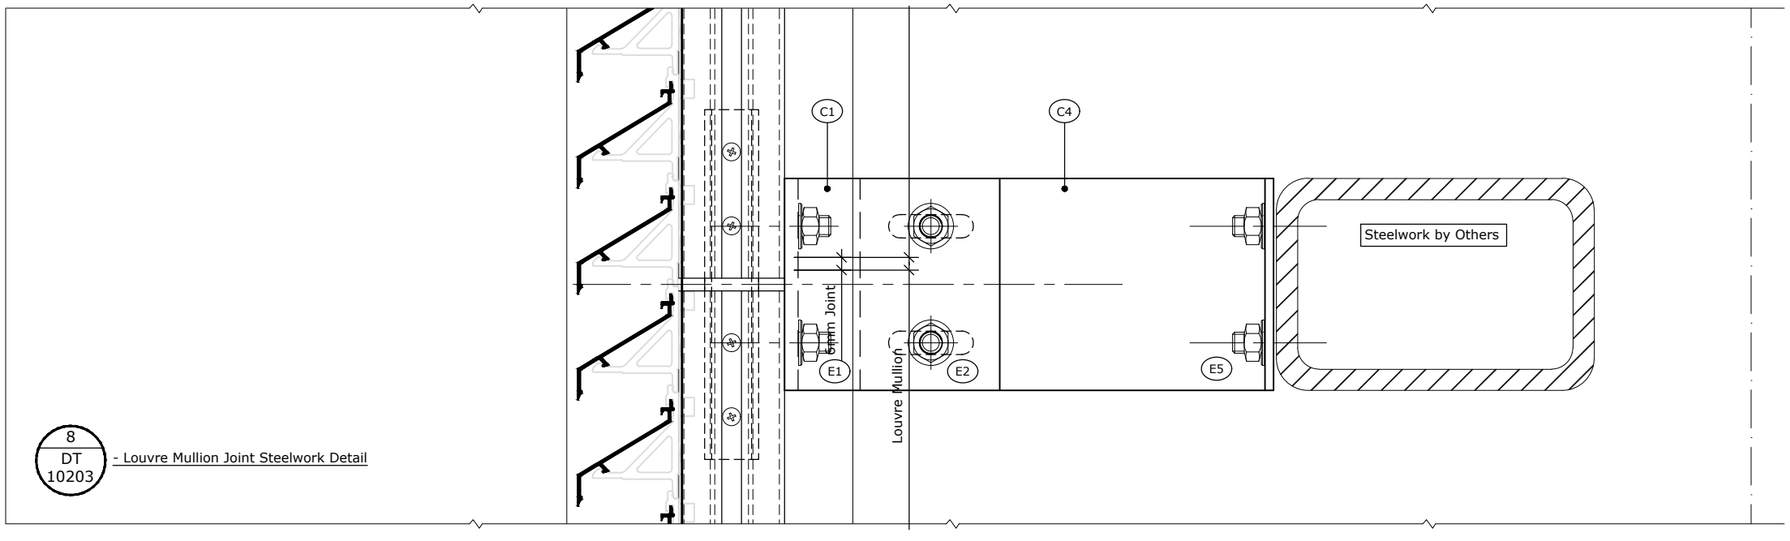

8 DT 10203 - Louvre Mullion Joint Steelwork Detail

Mark	Date	Details	By
P01	29.10.2020	FOR COMMENT	MS

REVISIONS

PRATER
ENVELOPE • DESIGN • CONSTRUCT
A Lindner Group Company

PRATER LIMITED
Perrywood Business Park
Honeycrock Lane
Salfords Surrey RH1 5JQ
Tel: (01737) 772331
Fax: (01737) 766021
Internet: www.prater.co.uk

PRATER LIMITED
9 Ramsay Court Kingfisher Way
Hinchingbrooke Business Park
Huntingdon Cambs PE29 6FY
Tel: (01480) 458770
Fax: (01480) 432735
E-mail: mail@prater.co.uk

Project:
MANCHESTER GOODS YARD
ST JOHN'S
MANCHESTER


Client:
LENDLEASE

Issue Status:
FOR COMMENT

Drawing Title:
SIMON CLASSIC W 45 HP LOUVRE SYSTEM
L00 to L01
VERTICAL DETAIL 7 & 8

Drawn:	Date:
M.SELBY	Oct 2020
Contract Number:	Scales:
18-812315	1:3 @ A3

Drawing Number: SJQ-600-PRL-XX-ZZ-DR-X-10203
Rev: P01

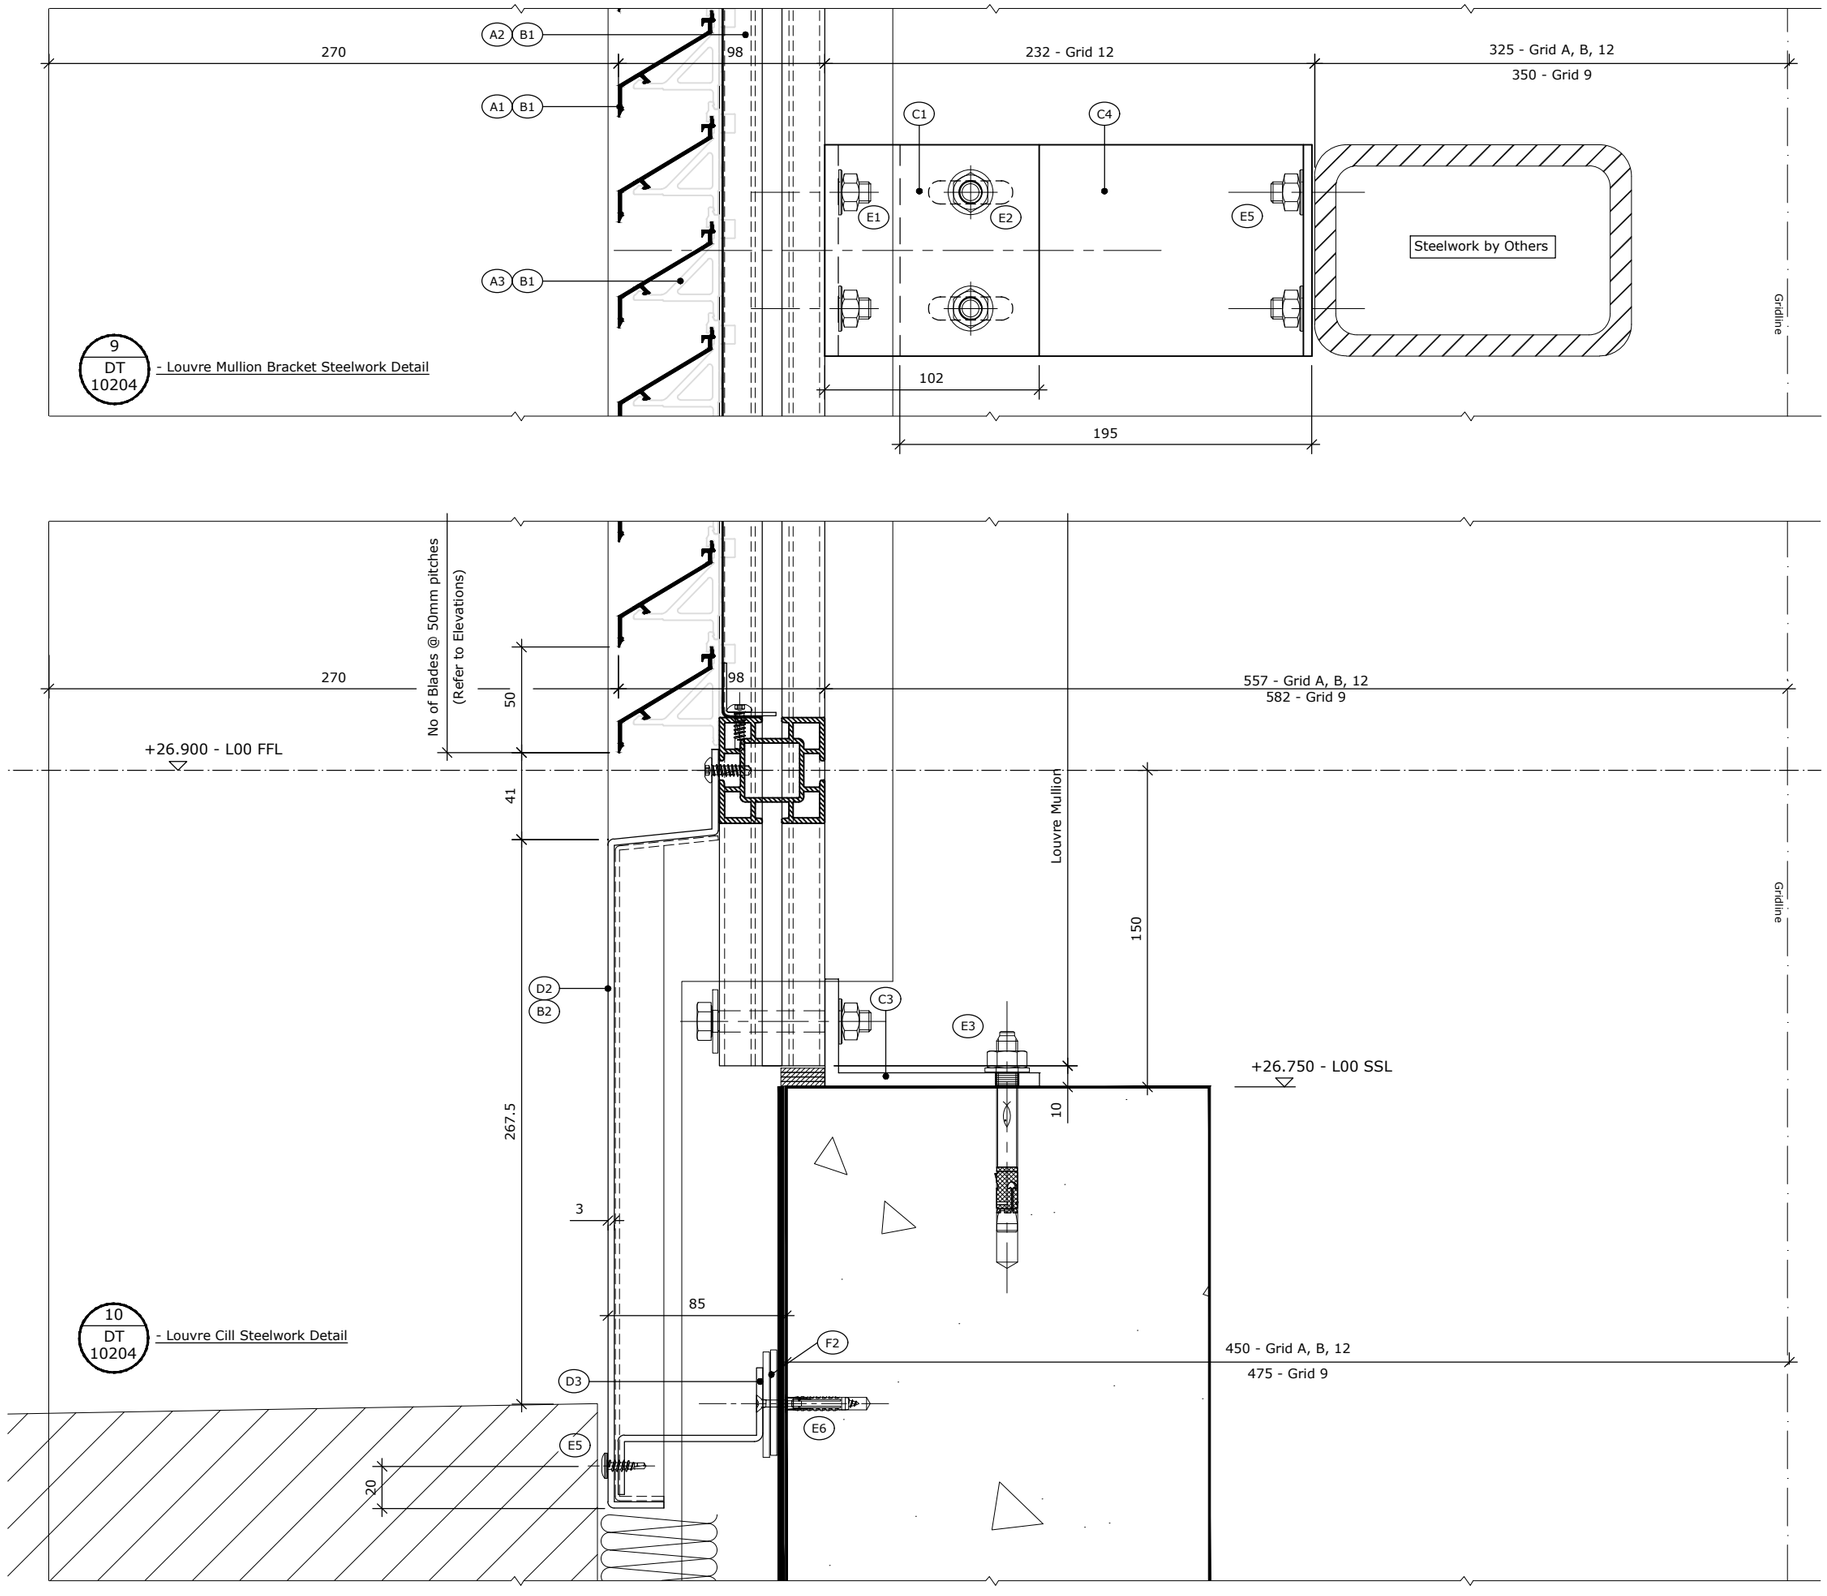

© COPYRIGHT PRATER LIMITED

NOTES:
ALL DIMENSIONS IN mm UNLESS NOTED OTHERWISE.
DO NOT SCALE FROM THIS DRAWING.
ALL DIMENSIONS TO BE VERIFIED ON SITE PRIOR TO COMMENCING WORKS.

(No) - Refer to Component Schedule Drg No SJQ-600-PRL-ZZ-DR-X-10300

Mark	Date	Details	By
P01	29.10.2020	FOR COMMENT	MS

REVISIONS

PRATER
ENVELOPE • DESIGN • CONSTRUCT
A Lindner Group Company

PRATER LIMITED
Perrywood Business Park
Honeycrock Lane
Salfords Surrey RH1 5JQ
Tel: (01737) 772331
Fax: (01737) 766021
Internet: www.prater.co.uk

PRATER LIMITED
9 Ramsay Court Kingfisher Way
Hinchingbrooke Business Park
Huntingdon Cambs PE29 6FY
Tel: (01480) 458770
Fax: (01480) 432735
E-mail: mail@prater.co.uk

Project:
MANCHESTER GOODS YARD
ST JOHN'S
MANCHESTER


Client:
LENDLEASE

Issue Status:
FOR COMMENT

Drawing Title:
SIMON CLASSIC W 45 HP LOUVRE SYSTEM
L00 to L01
VERTICAL DETAILS 9 & 10

Drawn:	Date:
M.SELBY	Oct 2020
Contract Number:	Scales:
18-812315	1:3 @A3

Drawing Number: SJQ-600-PRL-XX-ZZ-DR-X-10204
Rev: P01

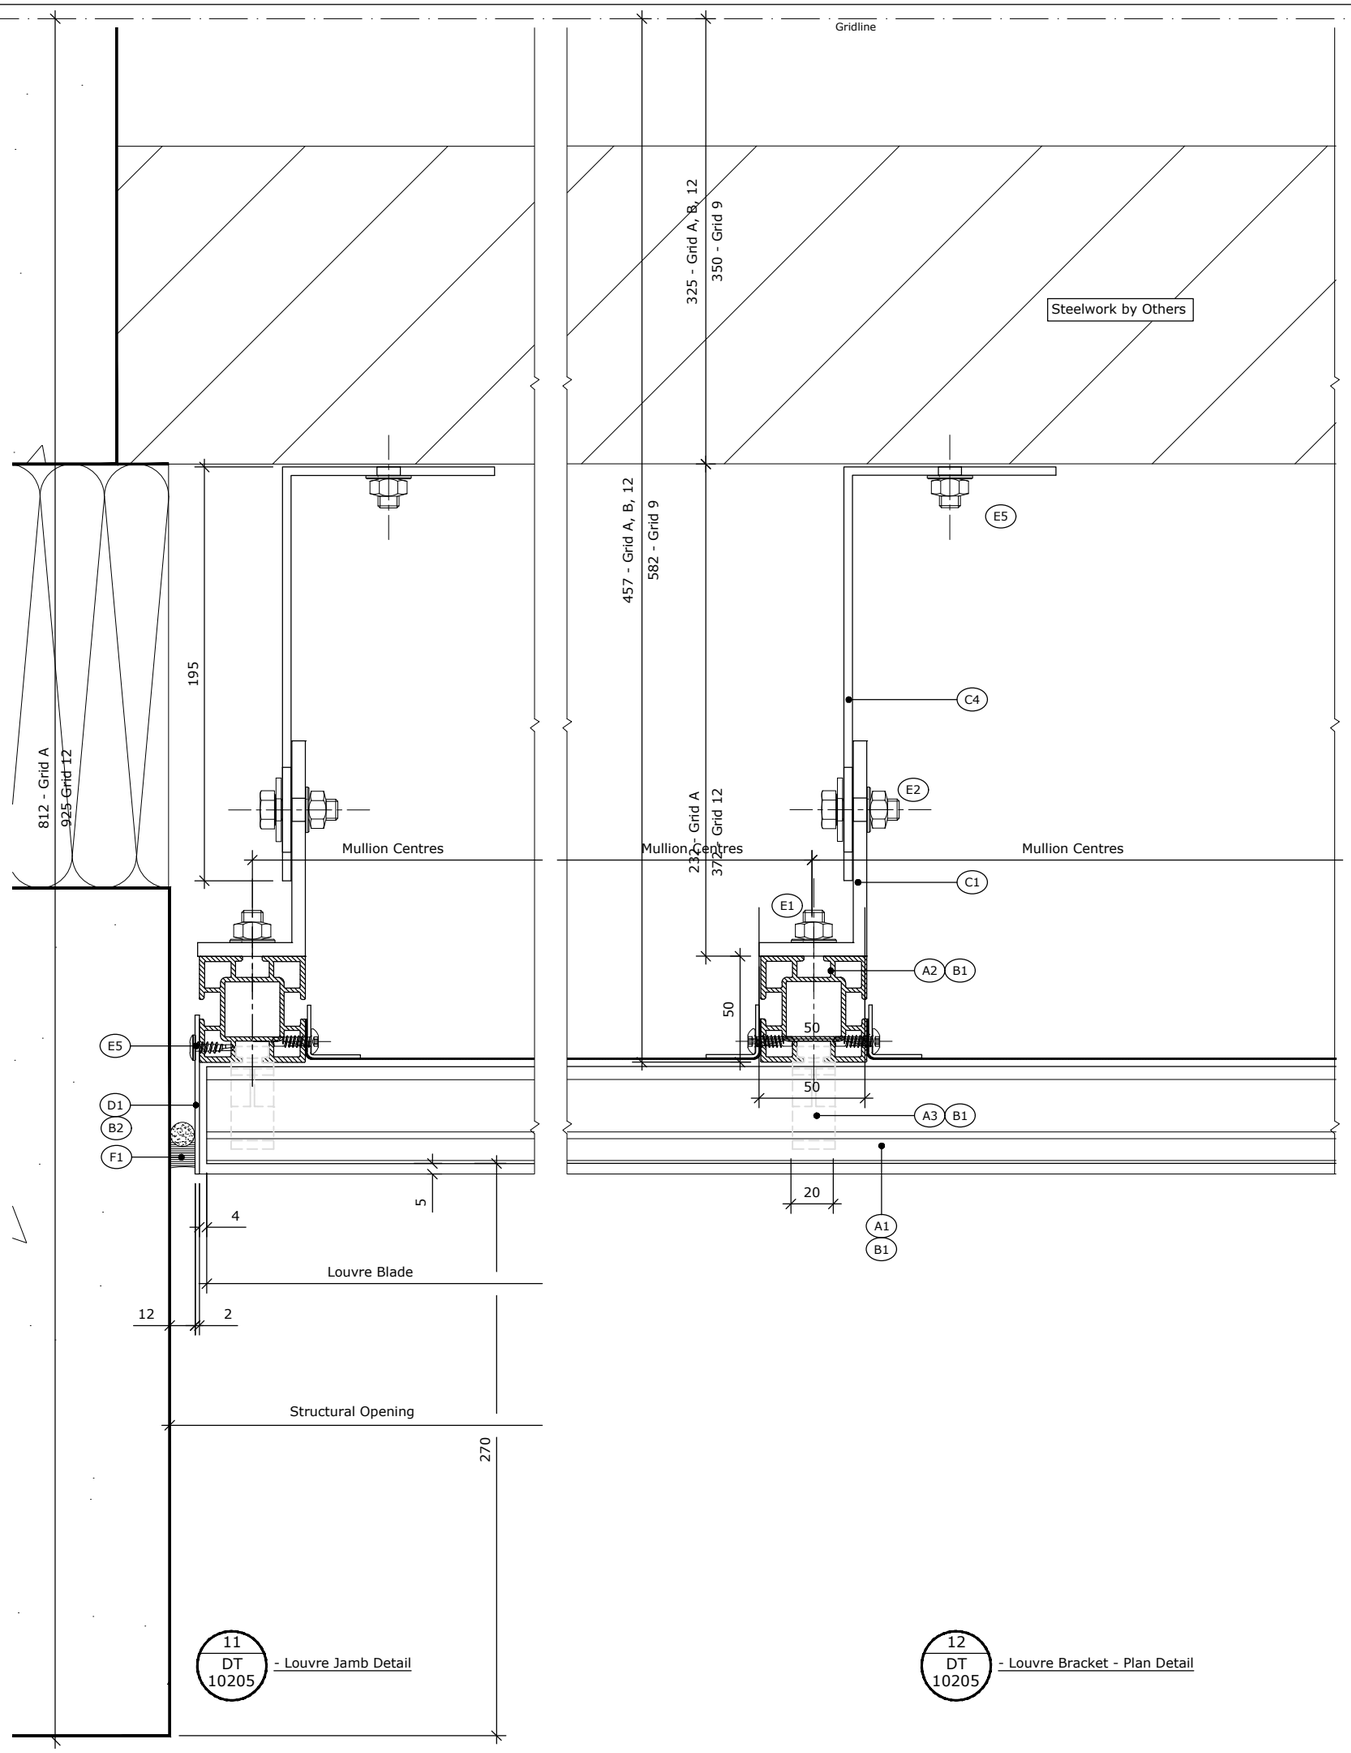

11 DT 10205 - Louvre Jamb Detail

12 DT 10205 - Louvre Bracket - Plan Detail

© COPYRIGHT PRATER LIMITED

NOTES:
ALL DIMENSIONS IN mm UNLESS NOTED OTHERWISE.
DO NOT SCALE FROM THIS DRAWING.
ALL DIMENSIONS TO BE VERIFIED ON SITE PRIOR TO COMMENCING WORKS.

(No) - Refer to Component Schedule Drg No SJQ-600-PRL-ZZ-DR-X-10300

Mark	Date	Details	By
P01	29.10.2020	FOR COMMENT	MS

REVISIONS

PRATER
ENVELOPE • DESIGN • CONSTRUCT
A Lindner Group Company

PRATER LIMITED
Perrywood Business Park
Honeycrock Lane
Salfords Surrey RH1 5JQ
Tel: (01737) 772331
Fax: (01737) 766021
Internet: www.prater.co.uk

PRATER LIMITED
9 Ramsay Court Kingfisher Way
Hinchingbrooke Business Park
Huntingdon Cambs PE29 6FY
Tel: (01480) 458770
Fax: (01480) 432735
E-mail: mail@prater.co.uk

Project:
MANCHESTER GOODS YARD
ST JOHN'S
MANCHESTER


Client:
LENDLEASE

Issue Status:
FOR COMMENT

Drawing Title:
SIMON CLASSIC W 45 HP LOUVRE SYSTEM
L00 to L01
HORIZONTAL DETAILS 11 & 12

Drawn:	Date:
M.SELBY	Oct 2020
Contract Number:	**Scales:**
18-812315	1:3 @A3

Drawing Number:	Rev:
SJQ-600-PRL-XX-ZZ-DR-X-10205	P01

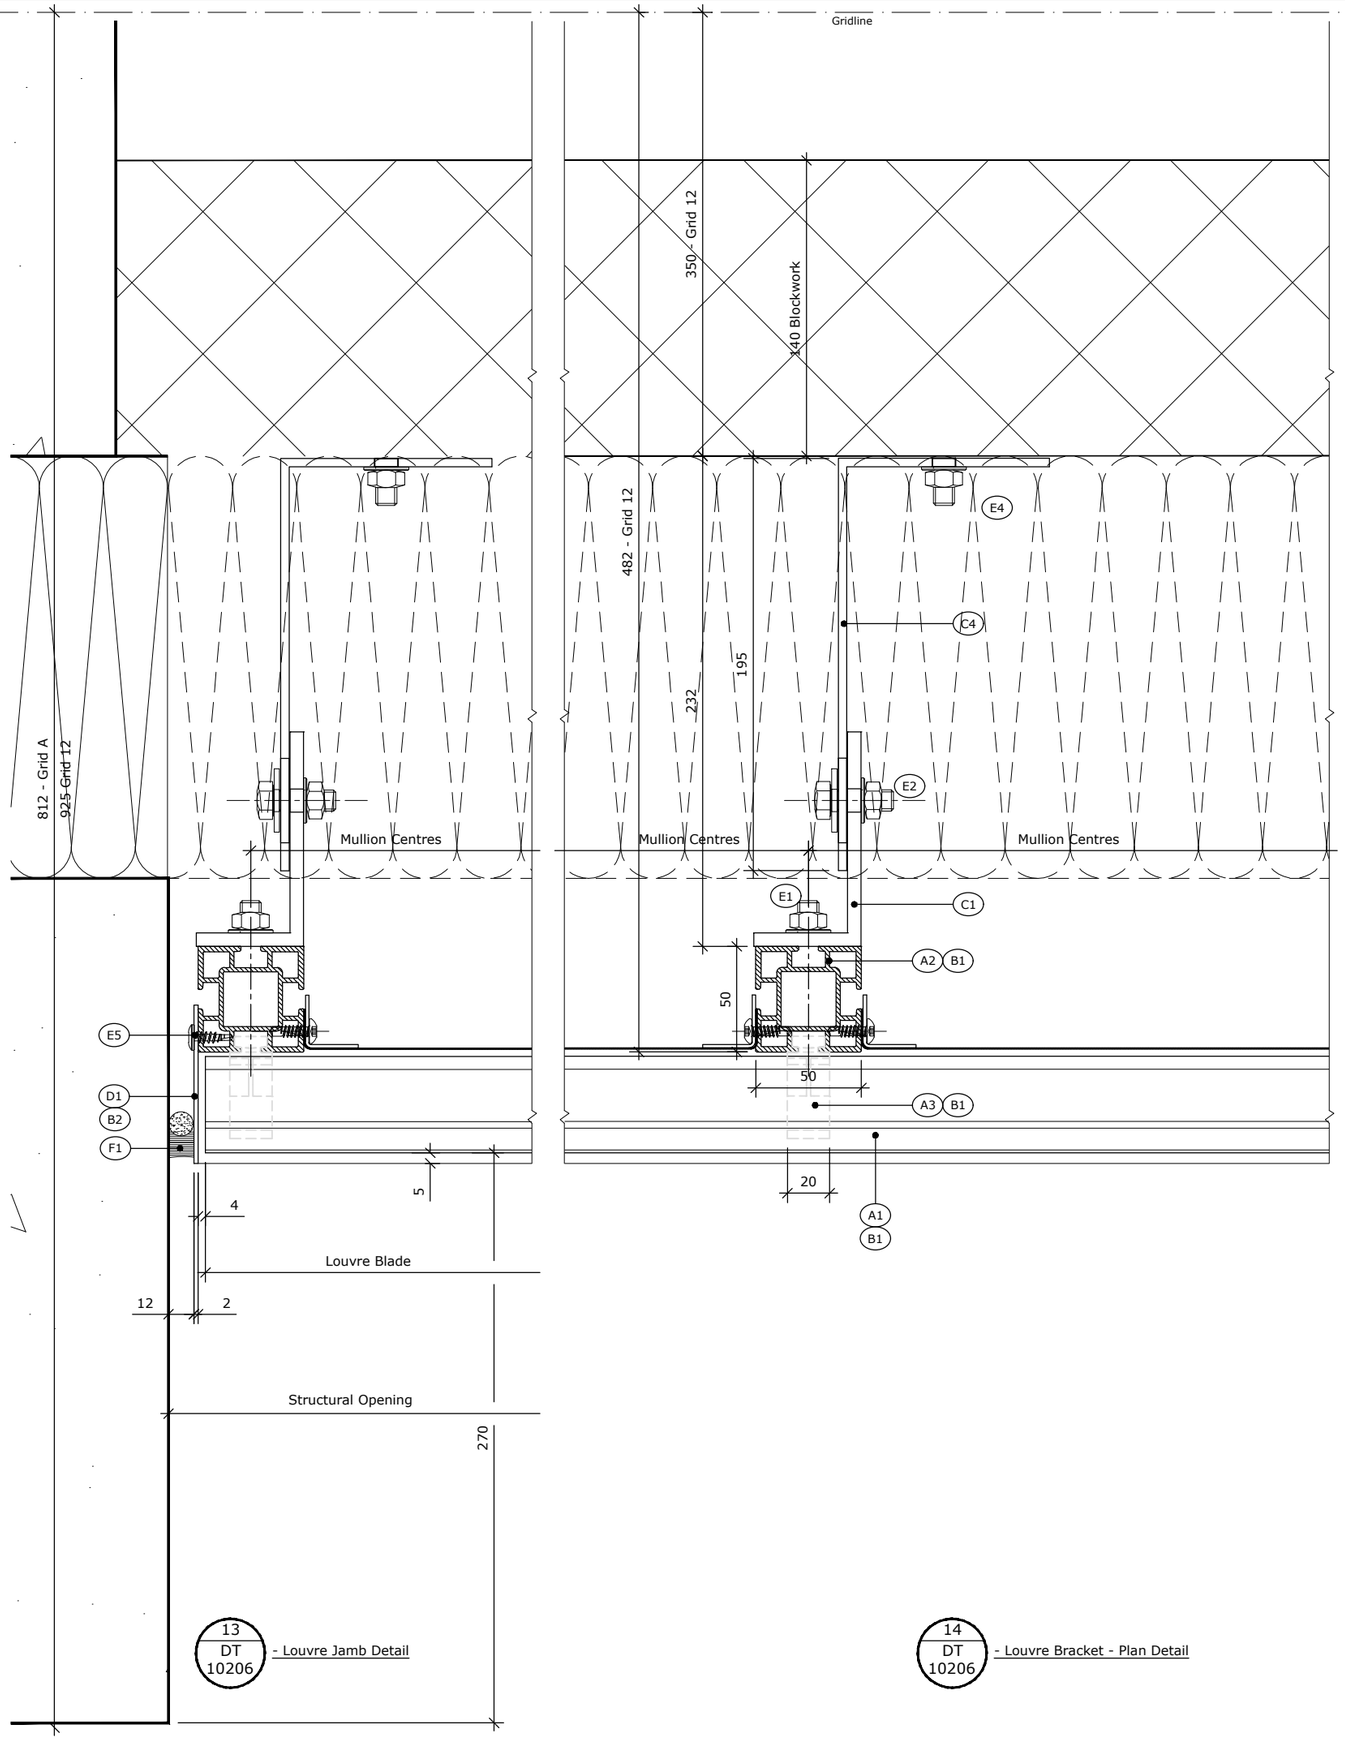

13 DT 10206 - Louvre Jamb Detail

14 DT 10206 - Louvre Bracket - Plan Detail

© COPYRIGHT PRATER LIMITED

NOTES:
ALL DIMENSIONS IN mm UNLESS NOTED OTHERWISE.
DO NOT SCALE FROM THIS DRAWING.
ALL DIMENSIONS TO BE VERIFIED ON SITE PRIOR TO COMMENCING WORKS.

(No) - Refer to Component Schedule Drg No SJQ-600-PRL-ZZ-DR-X-10300

Mark	Date	Details	By
P01	29.10.2020	FOR COMMENT	MS

REVISIONS

PRATER
ENVELOPE • DESIGN • CONSTRUCT
A Lindner Group Company

PRATER LIMITED
Perrywood Business Park
Honeycrock Lane
Salfords Surrey RH1 5JQ
Tel: (01737) 772331
Fax: (01737) 766021
Internet: www.prater.co.uk

PRATER LIMITED
9 Ramsay Court Kingfisher Way
Hinchingbrooke Business Park
Huntingdon Cambs PE29 6FY
Tel: (01480) 458770
Fax: (01480) 432735
E-mail: mail@prater.co.uk

Project:
MANCHESTER GOODS YARD
ST JOHN'S
MANCHESTER


Client:
LENDLEASE

Issue Status:
FOR COMMENT


Drawing Title:
SIMON CLASSIC W 45 HP LOUVRE SYSTEM
L00 to L01
HORIZONTAL DETAILS 13 & 14

Drawn:	Date:
M.SELBY	Oct 2020
Contract Number:	**Scales:**
18-812315	1:3 @A3

Drawing Number:	Rev:
SJQ-600-PRL-XX-ZZ-DR-X-10206	P01

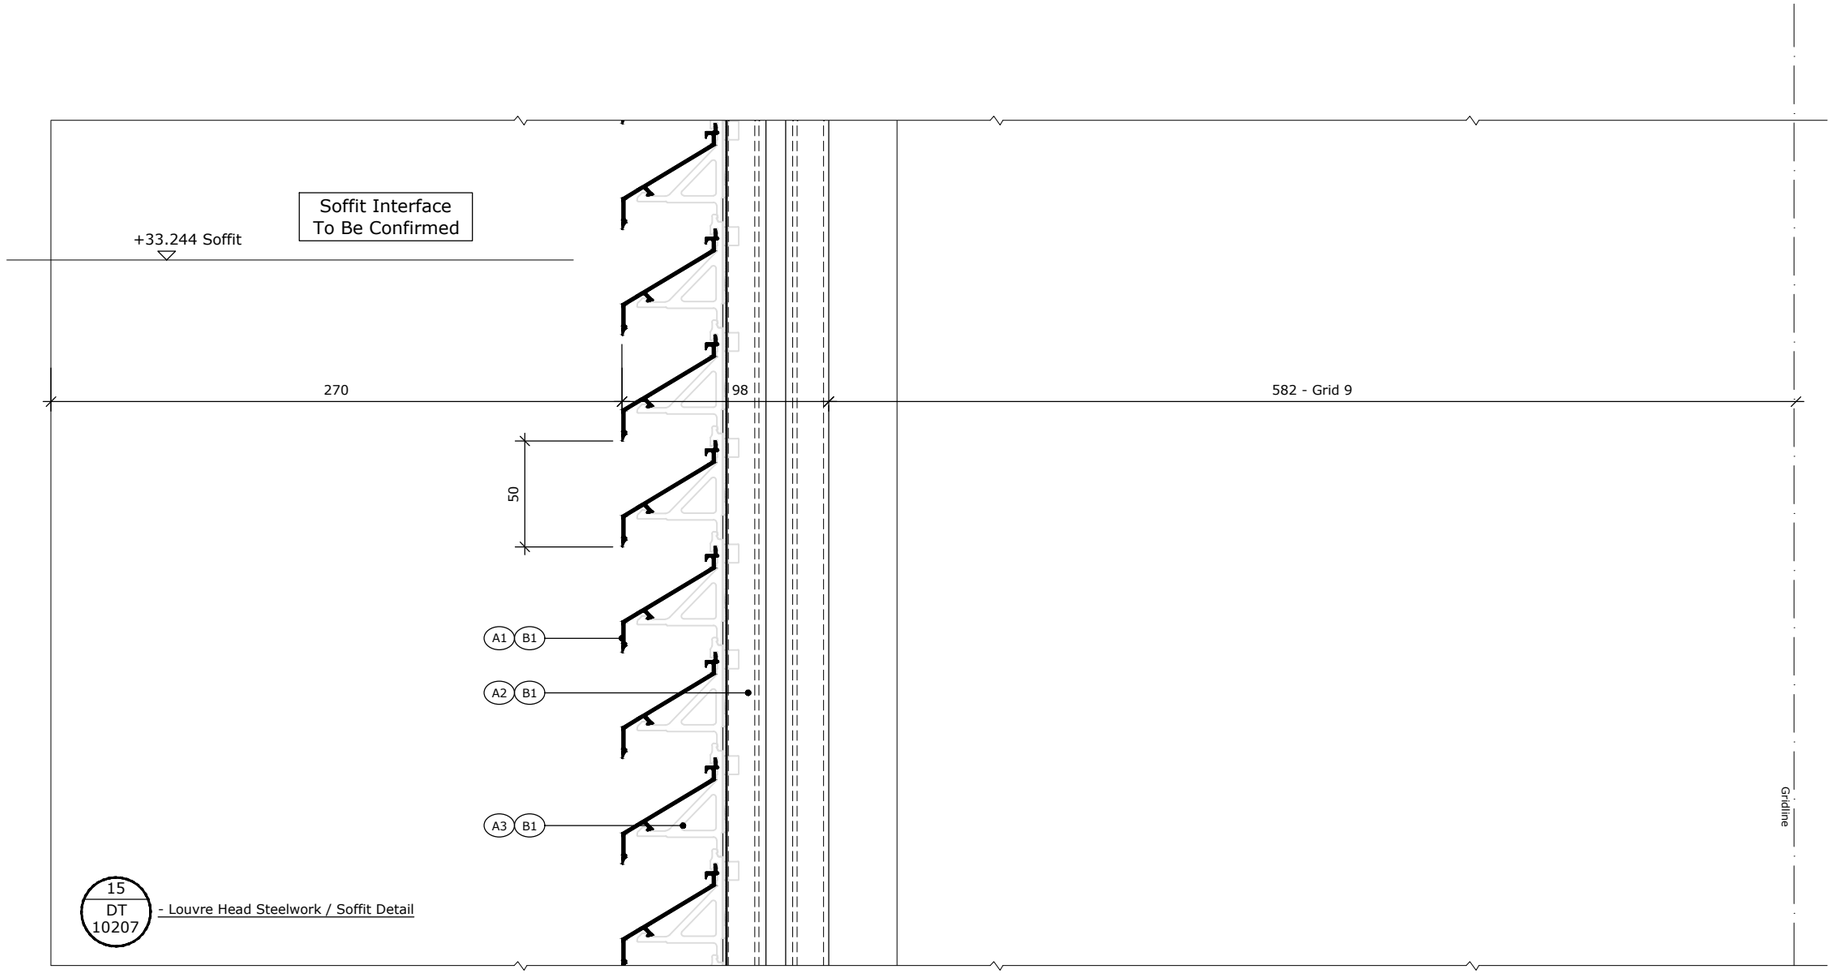

15 DT 10207 - Louvre Head Steelwork / Soffit Detail

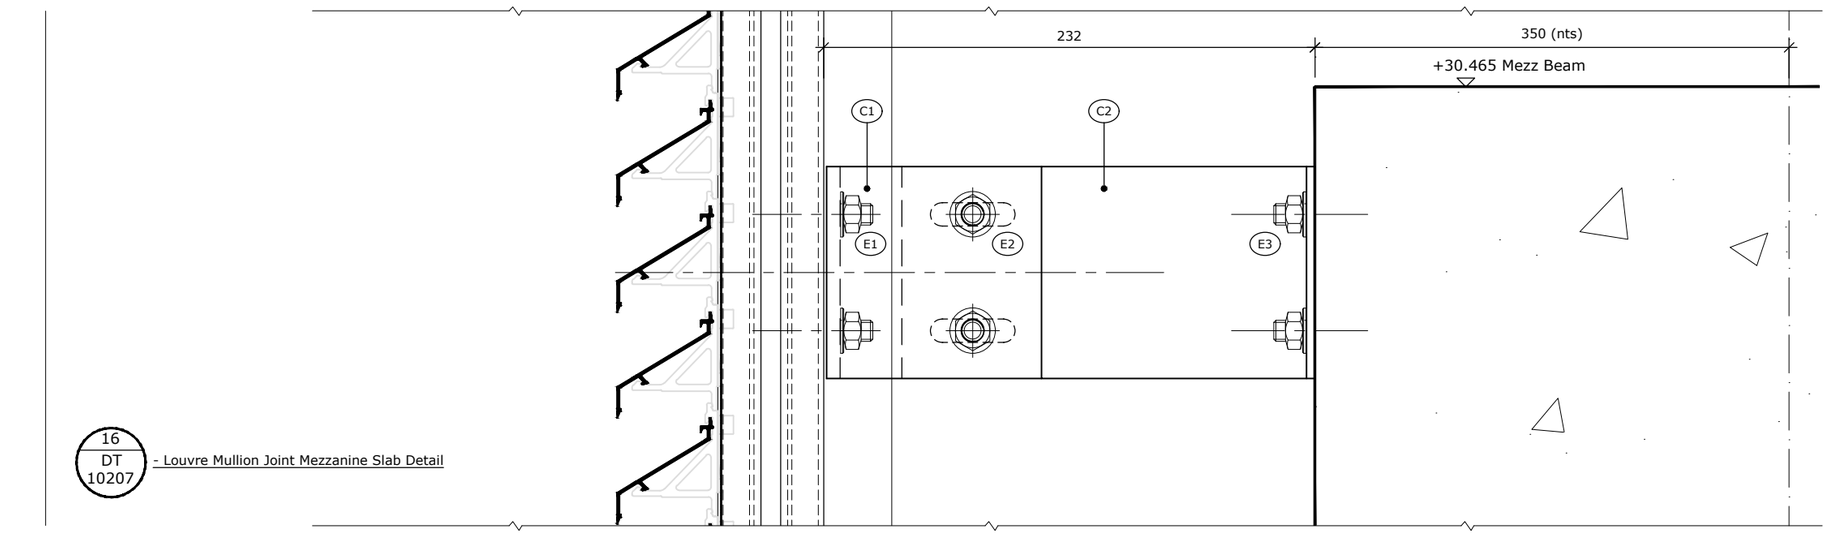

16 DT 10207 - Louvre Mullion Joint Mezzanine Slab Detail

© COPYRIGHT PRATER LIMITED

NOTES:
ALL DIMENSIONS IN mm UNLESS NOTED OTHERWISE.
DO NOT SCALE FROM THIS DRAWING.
ALL DIMENSIONS TO BE VERIFIED ON SITE PRIOR TO COMMENCING WORKS.

(No) - Refer to Component Schedule Drg No SJQ-600-PRL-ZZ-DR-X-10300

Mark	Date	Details	By
P01	29.10.2020	FOR COMMENT	MS

REVISIONS

PRATER
ENVELOPE • DESIGN • CONSTRUCT
A Lindner Group Company

PRATER LIMITED
Perrywood Business Park
Honeycrock Lane
Salfords Surrey RH1 5JQ
Tel: (01737) 772331
Fax: (01737) 766021
Internet: www.prater.co.uk

PRATER LIMITED
9 Ramsay Court Kingfisher Way
Hinchingbrooke Business Park
Huntingdon Cambs PE29 6FY
Tel: (01480) 458770
Fax: (01480) 432735
E-mail: mail@prater.co.uk

Project:
MANCHESTER GOODS YARD
ST JOHN'S
MANCHESTER


Client:
LENDLEASE

Issue Status:
FOR COMMENT


Drawing Title:
SIMON CLASSIC W 45 HP LOUVRE SYSTEM
L00 to L01
VERTICAL DETAIL 15 & 16

Drawn:	Date:
M.SELBY	Oct 2020
Contract Number:	**Scales:**
18-812315	1:3 @A3

Drawing Number: SJQ-600-PRL-XX-ZZ-DR-X-10207
Rev: P01

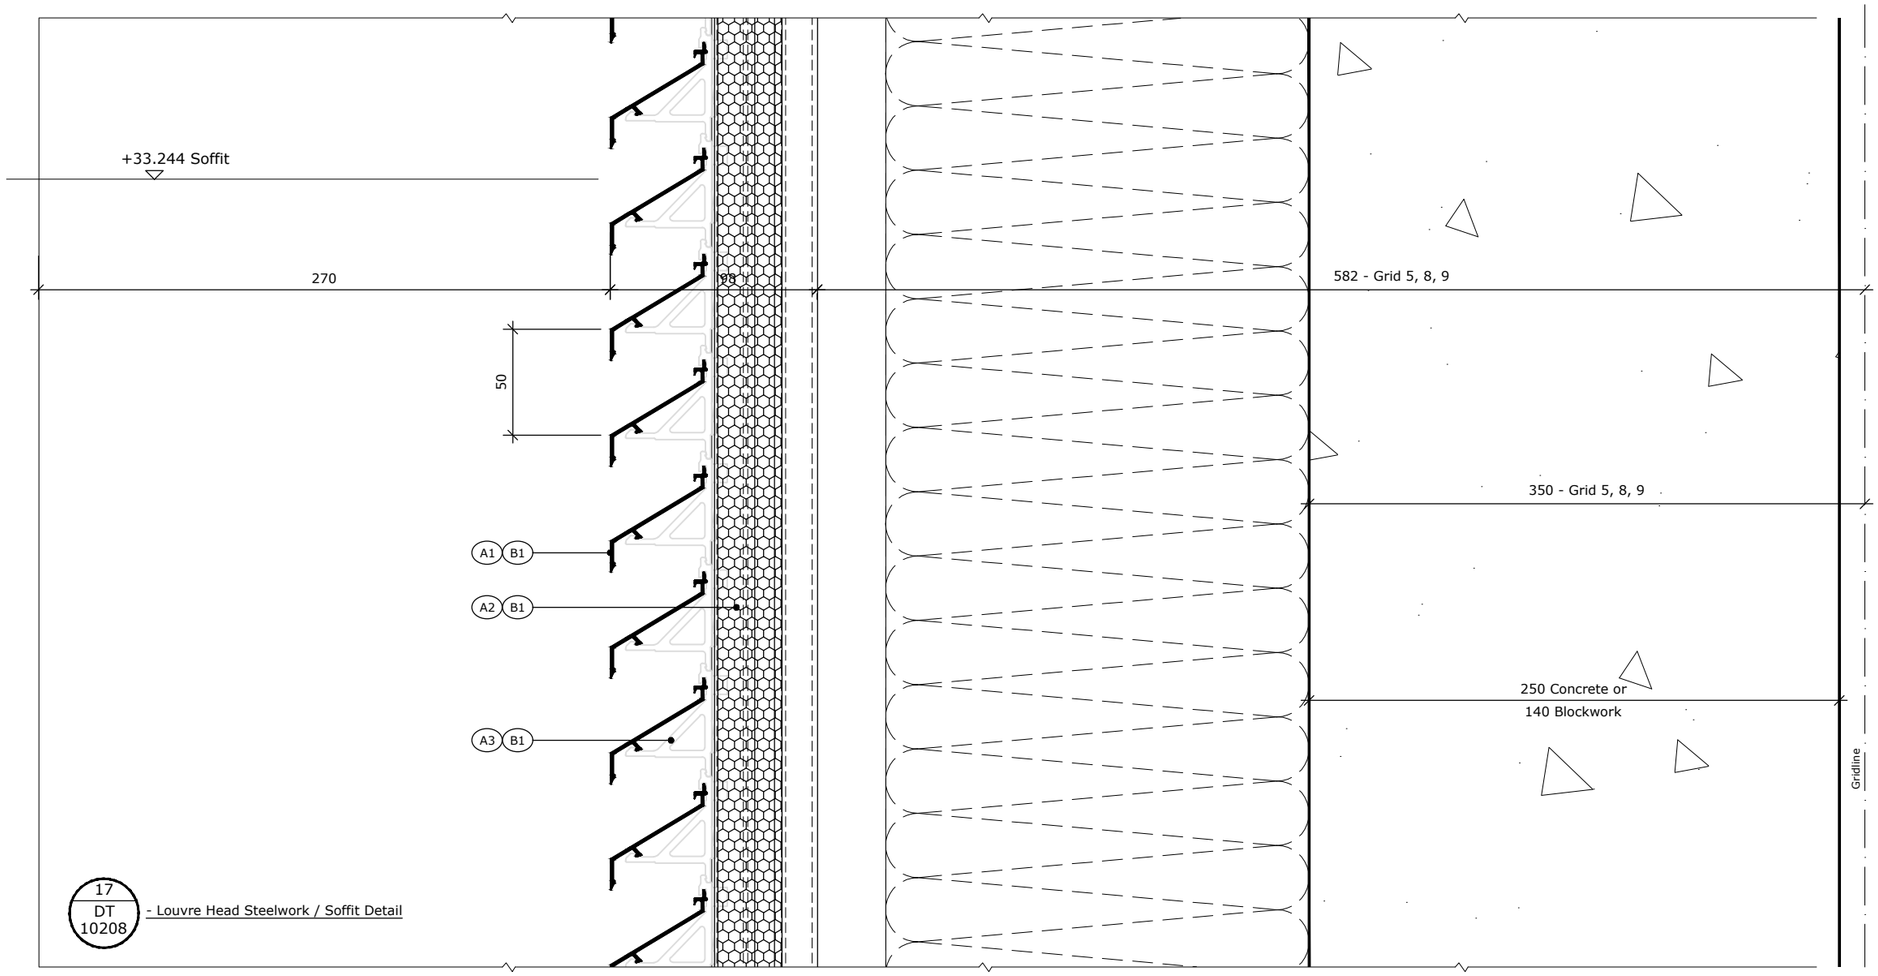

17 DT 10208 - Louvre Head Steelwork / Soffit Detail

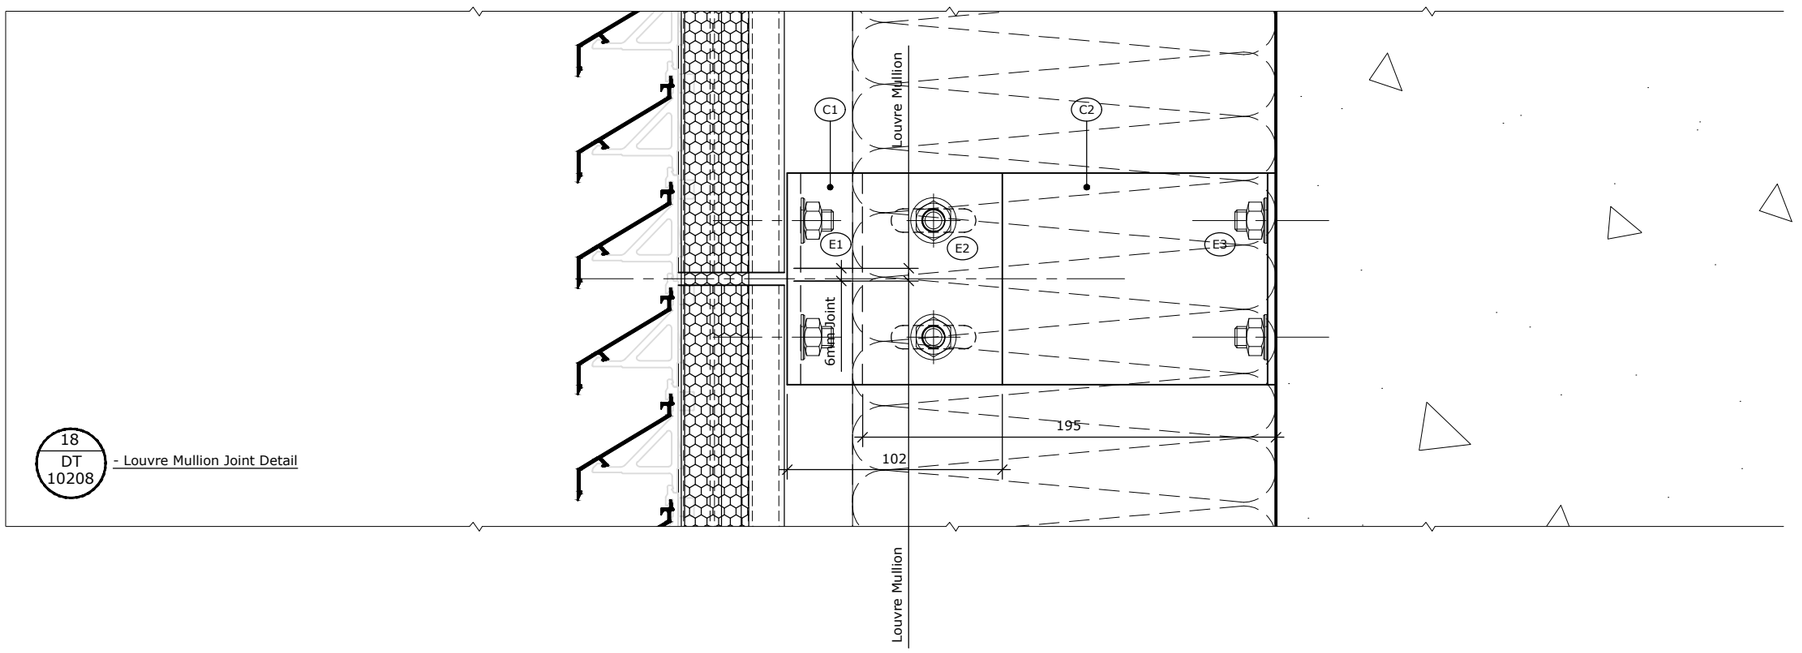

18 DT 10208 - Louvre Mullion Joint Detail

© COPYRIGHT PRATER LIMITED

NOTES:
ALL DIMENSIONS IN mm UNLESS NOTED OTHERWISE.
DO NOT SCALE FROM THIS DRAWING.
ALL DIMENSIONS TO BE VERIFIED ON SITE PRIOR TO COMMENCING WORKS.

(No) - Refer to Component Schedule Drg No SJQ-600-PRL-ZZ-DR-X-10300

Mark	Date	Details	By
P01	29.10.2020	FOR COMMENT	MS

REVISIONS

PRATER
ENVELOPE • DESIGN • CONSTRUCT
A Lindner Group Company

PRATER LIMITED
Perrywood Business Park
Honeycrock Lane
Salfords Surrey RH1 5JQ
Tel: (01737) 772331
Fax: (01737) 766021
Internet: www.prater.co.uk

PRATER LIMITED
9 Ramsay Court Kingfisher Way
Hinchingbrooke Business Park
Huntingdon Cambs PE29 6FY
Tel: (01480) 458770
Fax: (01480) 432735
E-mail: mail@prater.co.uk

Project:
MANCHESTER GOODS YARD
ST JOHN'S
MANCHESTER


Client:
LENDLEASE

Issue Status:
FOR COMMENT

Drawing Title:
SIMON CLASSIC W 45 HP LOUVRE SYSTEM
L00 to L01
VERTICAL DETAIL 17 & 18

Drawn:	Date:
M.SELBY	Oct 2020
Contract Number:	Scales:
18-812315	1:3 @A3

Drawing Number:	Rev:
SJQ-600-PRL-XX-ZZ-DR-X-10208	P01

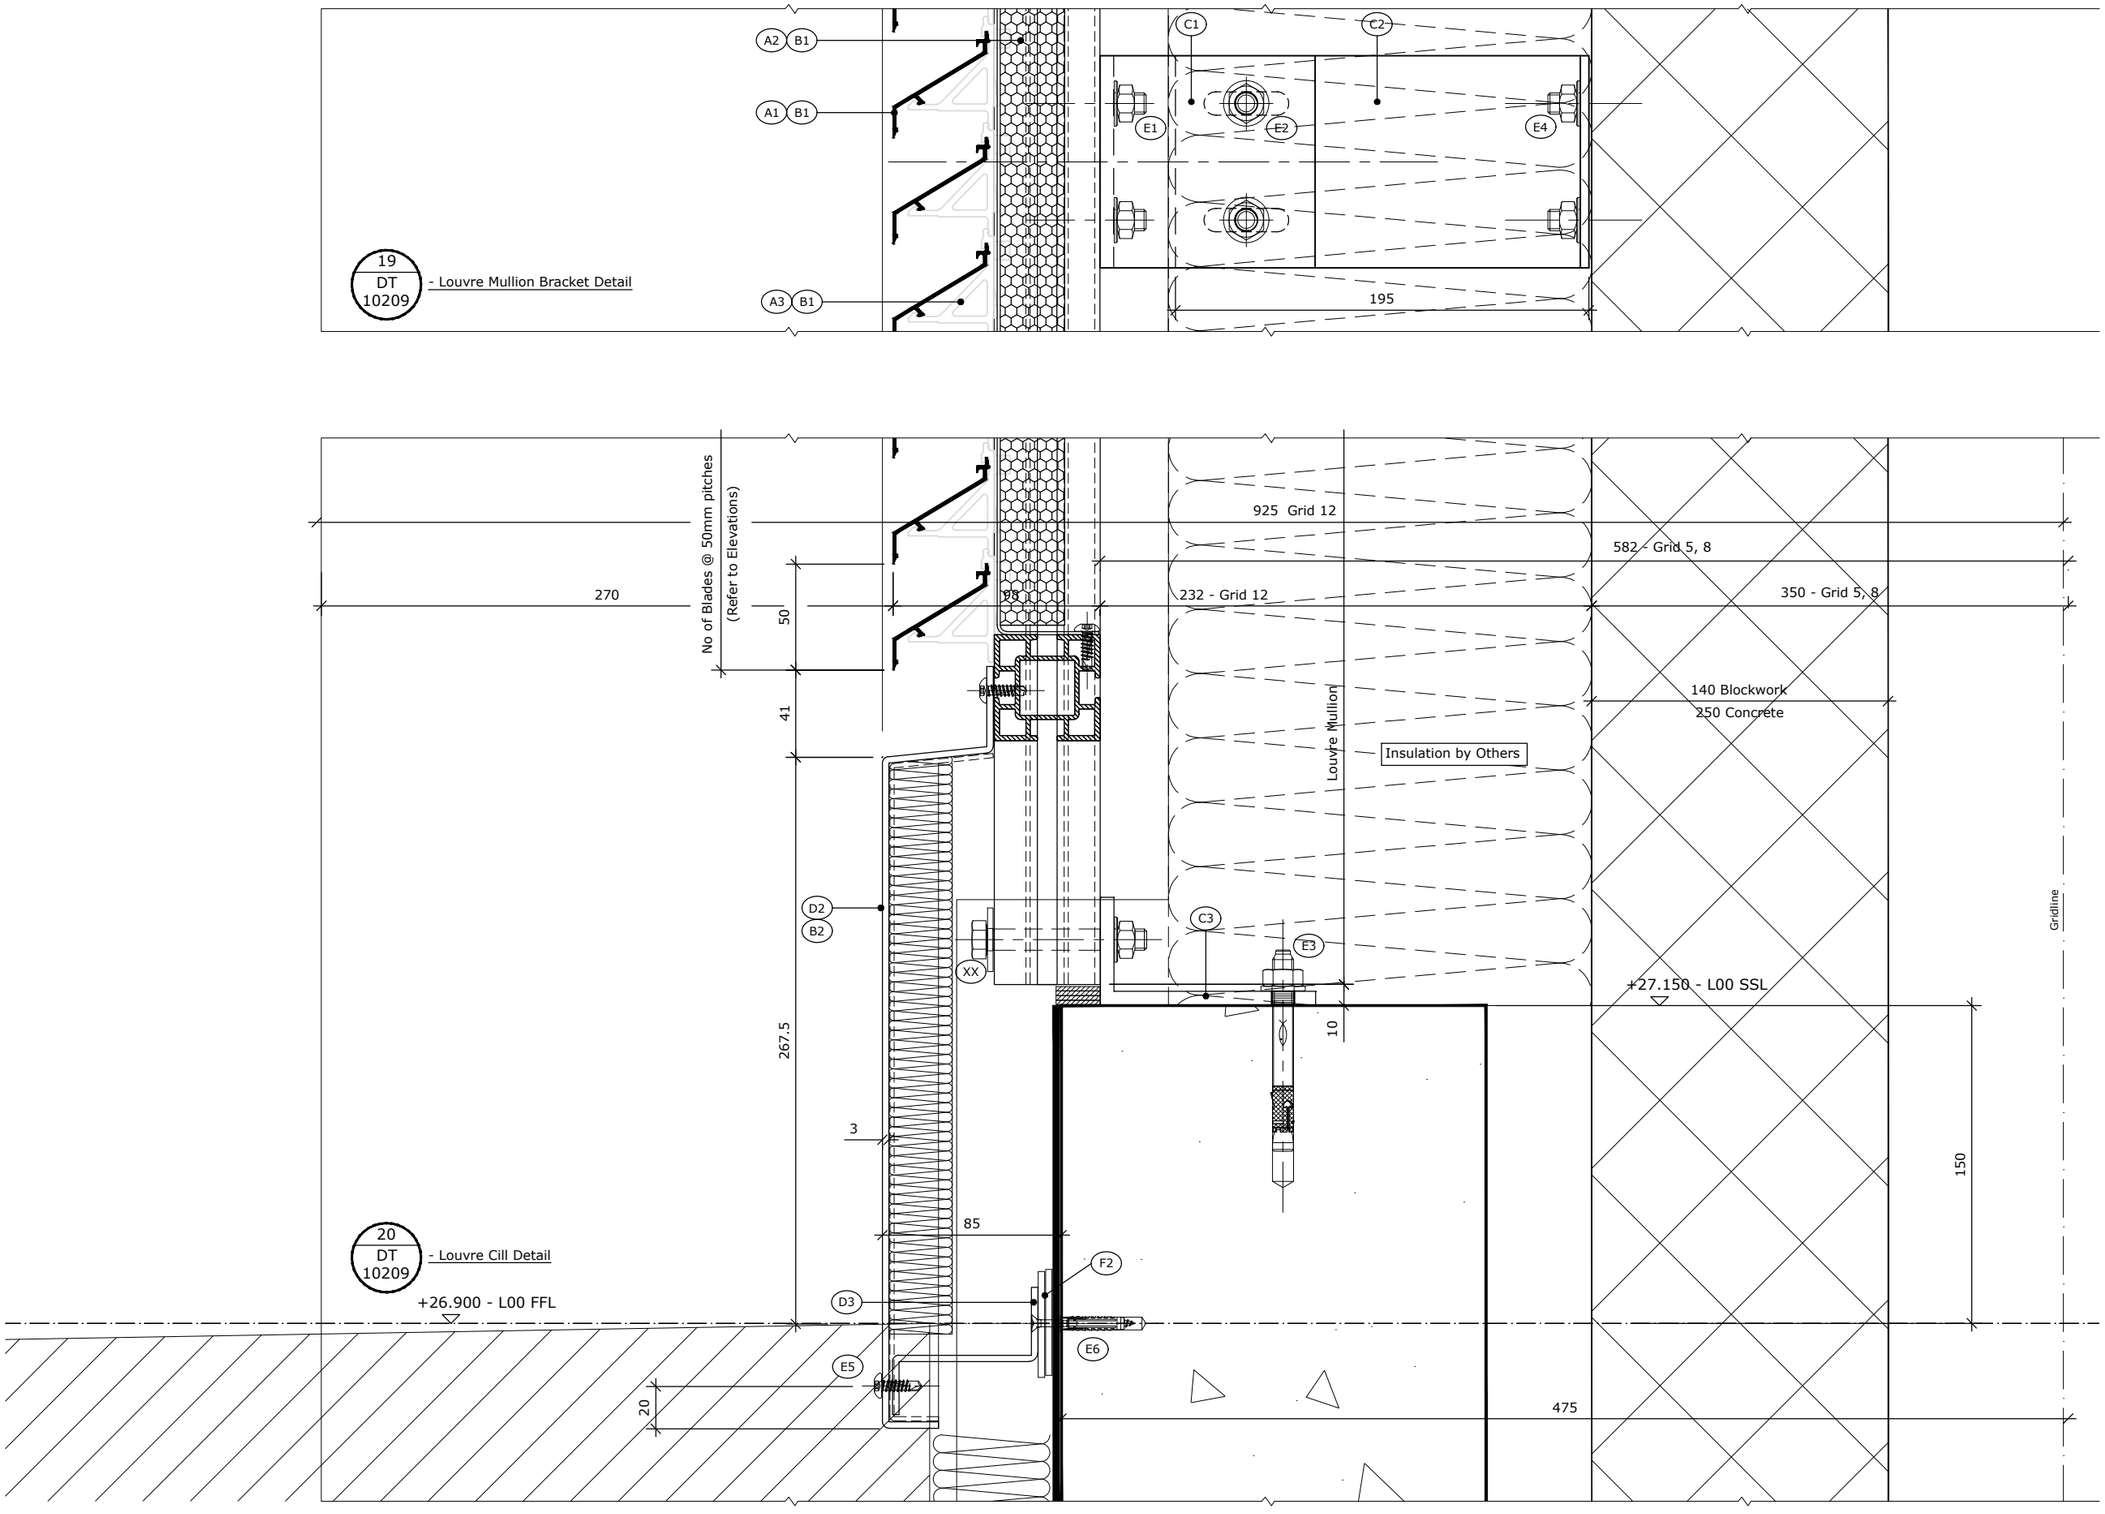

© COPYRIGHT PRATER LIMITED

NOTES:
ALL DIMENSIONS IN mm UNLESS NOTED OTHERWISE.
DO NOT SCALE FROM THIS DRAWING.
ALL DIMENSIONS TO BE VERIFIED ON SITE PRIOR TO COMMENCING WORKS.

(No) - Refer to Component Schedule Drg No SJQ-600-PRL-ZZ-DR-X-10300

Mark	Date	Details	By
P01	29.10.2020	FOR COMMENT	MS

REVISIONS

PRATER
ENVELOPE • DESIGN • CONSTRUCT
A Lindner Group Company

PRATER LIMITED
Perrywood Business Park
Honeycrock Lane
Salfords Surrey RH1 5JQ
Tel: (01737) 772331
Fax: (01737) 766021
Internet: www.prater.co.uk

PRATER LIMITED
9 Ramsay Court Kingfisher Way
Hinchingbrooke Business Park
Huntingdon Cambs PE29 6FY
Tel: (01480) 458770
Fax: (01480) 432735
E-mail: mail@prater.co.uk

Project:
MANCHESTER GOODS YARD
ST JOHN'S
MANCHESTER


Client:
LENDLEASE

Issue Status:
FOR COMMENT

Drawing Title:
SIMON CLASSIC W 45 HP LOUVRE SYSTEM
L00 to L01
VERTICAL DETAILS 19 & 20

Drawn:	Date:
M.SELBY	Oct 2020
Contract Number:	Scales:
18-812315	1:3 @A3

Drawing Number: SJQ-600-PRL-XX-ZZ-DR-X-10209
Rev: P01

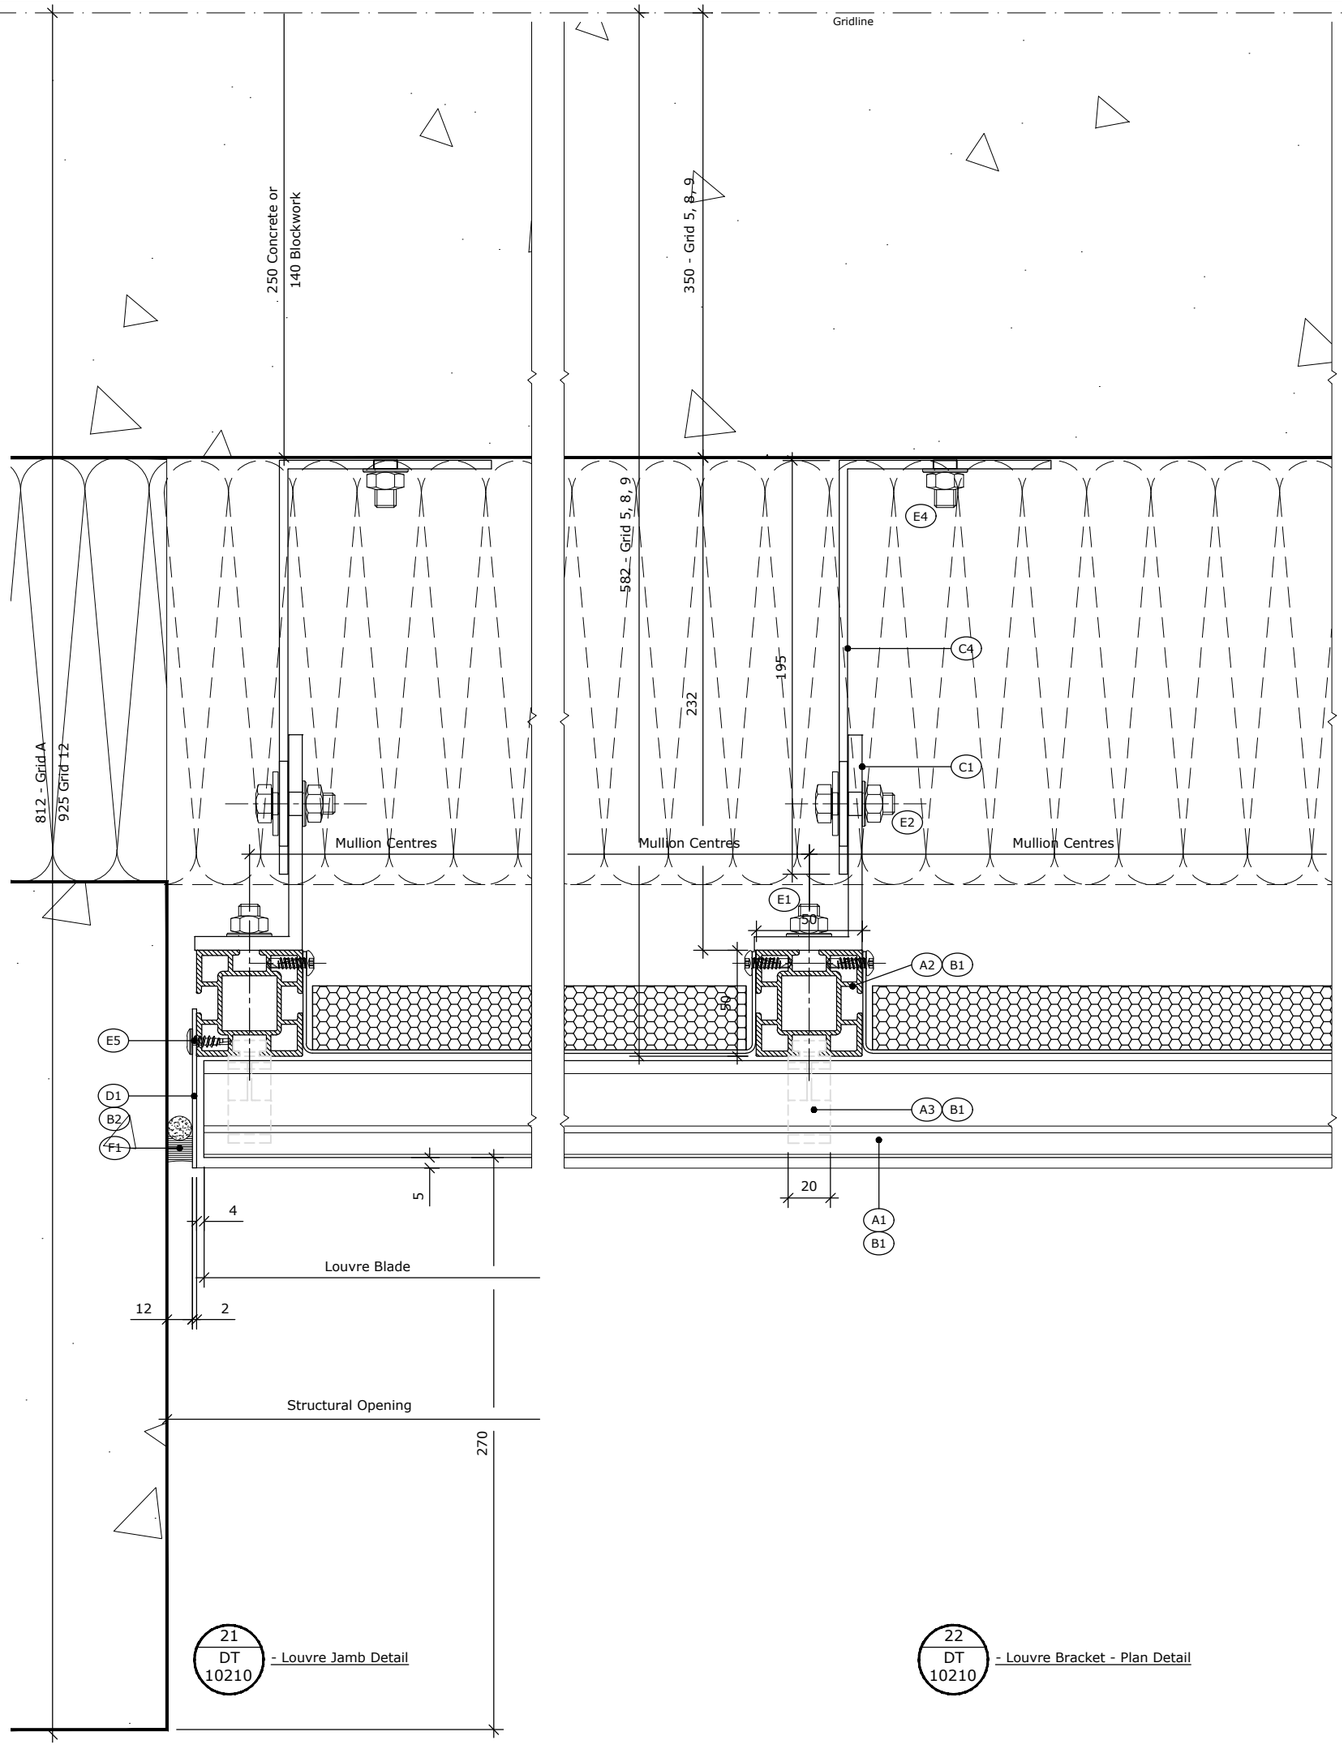

21 DT 10210 - Louvre Jamb Detail

22 DT 10210 - Louvre Bracket - Plan Detail

© COPYRIGHT PRATER LIMITED

NOTES:
ALL DIMENSIONS IN mm UNLESS NOTED OTHERWISE.
DO NOT SCALE FROM THIS DRAWING.
ALL DIMENSIONS TO BE VERIFIED ON SITE PRIOR TO COMMENCING WORKS.

(No) - Refer to Component Schedule Drg No SJQ-600-PRL-ZZ-DR-X-10300

Mark	Date	Details	By
P01	29.10.2020	FOR COMMENT	MS

REVISIONS

PRATER
ENVELOPE • DESIGN • CONSTRUCT
A Lindner Group Company

PRATER LIMITED
Perrywood Business Park
Honeycrock Lane
Salfords Surrey RH1 5JQ
Tel: (01737) 772331
Fax: (01737) 766021
Internet: www.prater.co.uk

PRATER LIMITED
9 Ramsay Court Kingfisher Way
Hinchingbrooke Business Park
Huntingdon Cambs PE29 6FY
Tel: (01480) 458770
Fax: (01480) 432735
E-mail: mail@prater.co.uk

Project:
MANCHESTER GOODS YARD
ST JOHN'S
MANCHESTER

Client:
LENDLEASE

Issue Status:
FOR COMMENT

Drawing Title:
SIMON CLASSIC W 45 HP LOUVRE SYSTEM
L00 to L01
HORIZONTAL DETAILS 21 & 22


Drawn:	Date:
M.SELBY	Oct 2020
Contract Number:	**Scales:**
18-812315	1:3 @A3

Drawing Number:	Rev:
SJQ-600-PRL-XX-ZZ-DR-X-10210	P01


© COPYRIGHT PRATER LIMITED

NOTES:
ALL DIMENSIONS IN mm UNLESS NOTED OTHERWISE.
DO NOT SCALE FROM THIS DRAWING.
ALL DIMENSIONS TO BE VERIFIED ON SITE PRIOR TO COMMENCING WORKS.

(No) - Refer to Component Schedule Drg No SJQ-600-PRL-ZZ-DR-X-10300

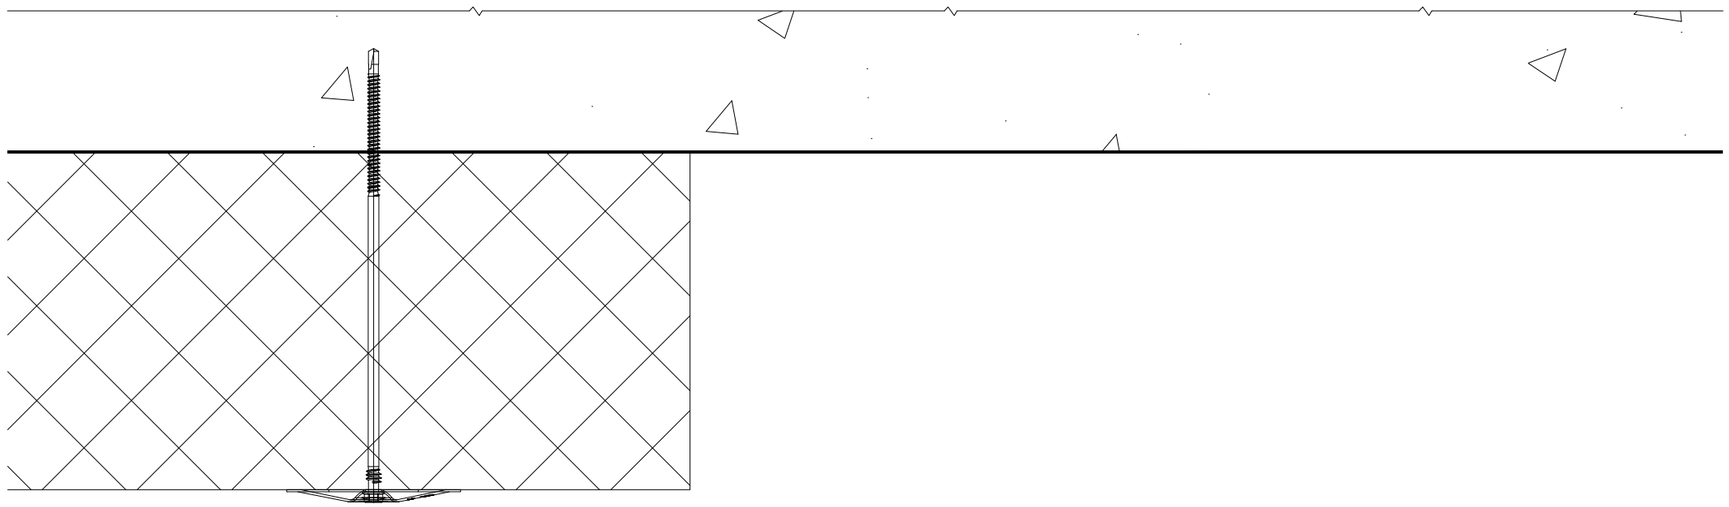

Soffit Interface
To Be Confirmed

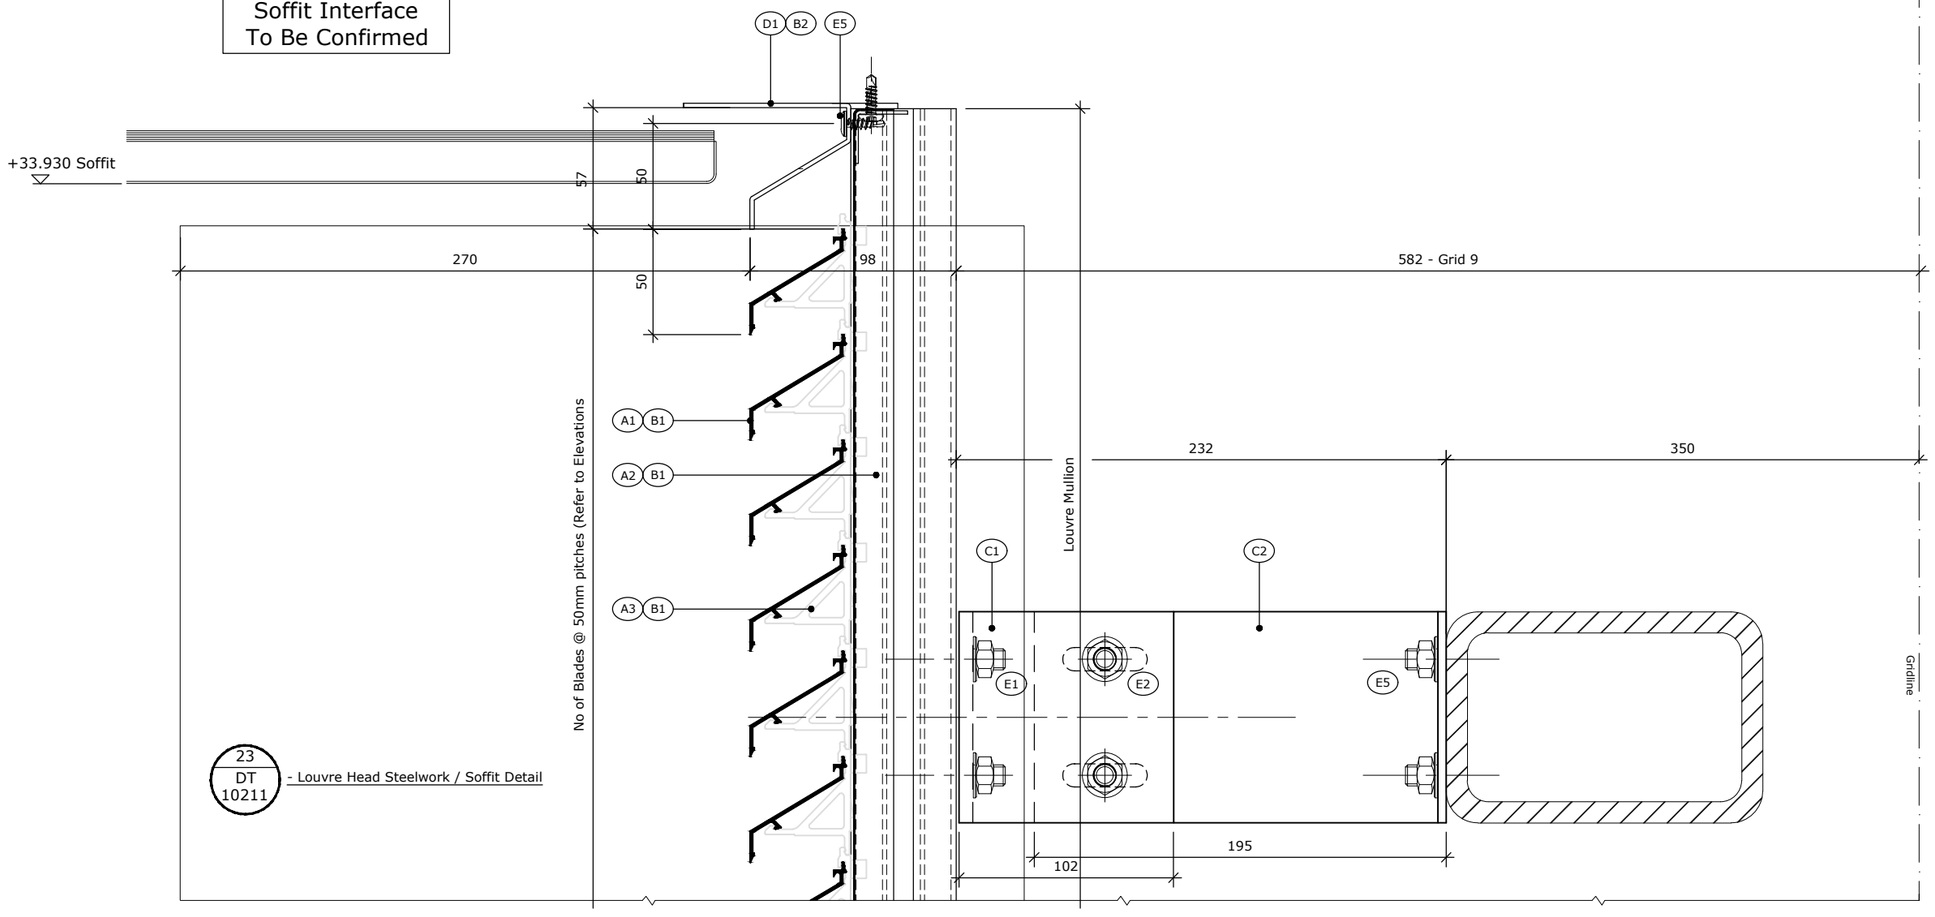

23
DT
10211
- Louvre Head Steelwork / Soffit Detail

Mark	Date	Details	By
P01	29.10.2020	FOR COMMENT	MS

REVISIONS

PRATER
ENVELOPE · DESIGN · CONSTRUCT
A Lindner Group Company

PRATER LIMITED
Perrywood Business Park
Honeycrock Lane
Salfords Surrey RH1 5JQ
Tel: (01737) 772331
Fax: (01737) 766021
Internet: www.prater.co.uk

PRATER LIMITED
9 Ramsay Court Kingfisher Way
Hinchingbrooke Business Park
Huntingdon Cambs PE29 6FY
Tel: (01480) 458770
Fax: (01480) 432735
E-mail: mail@prater.co.uk

Project:
MANCHESTER GOODS YARD
ST JOHN'S
MANCHESTER


Client:
LENDLEASE

Issue Status:
FOR COMMENT

Drawing Title:
SIMON CLASSIC W 45 HP LOUVRE SYSTEM
L00 to L01
VERTICAL DETAIL 15 & 16

Drawn:	Date:
M.SELBY	Oct 2020
Contract Number:	Scales:
18-812315	1:3 @A3

Drawing Number: SJQ-600-PRL-XX-ZZ-DR-X-10211
Rev: P01

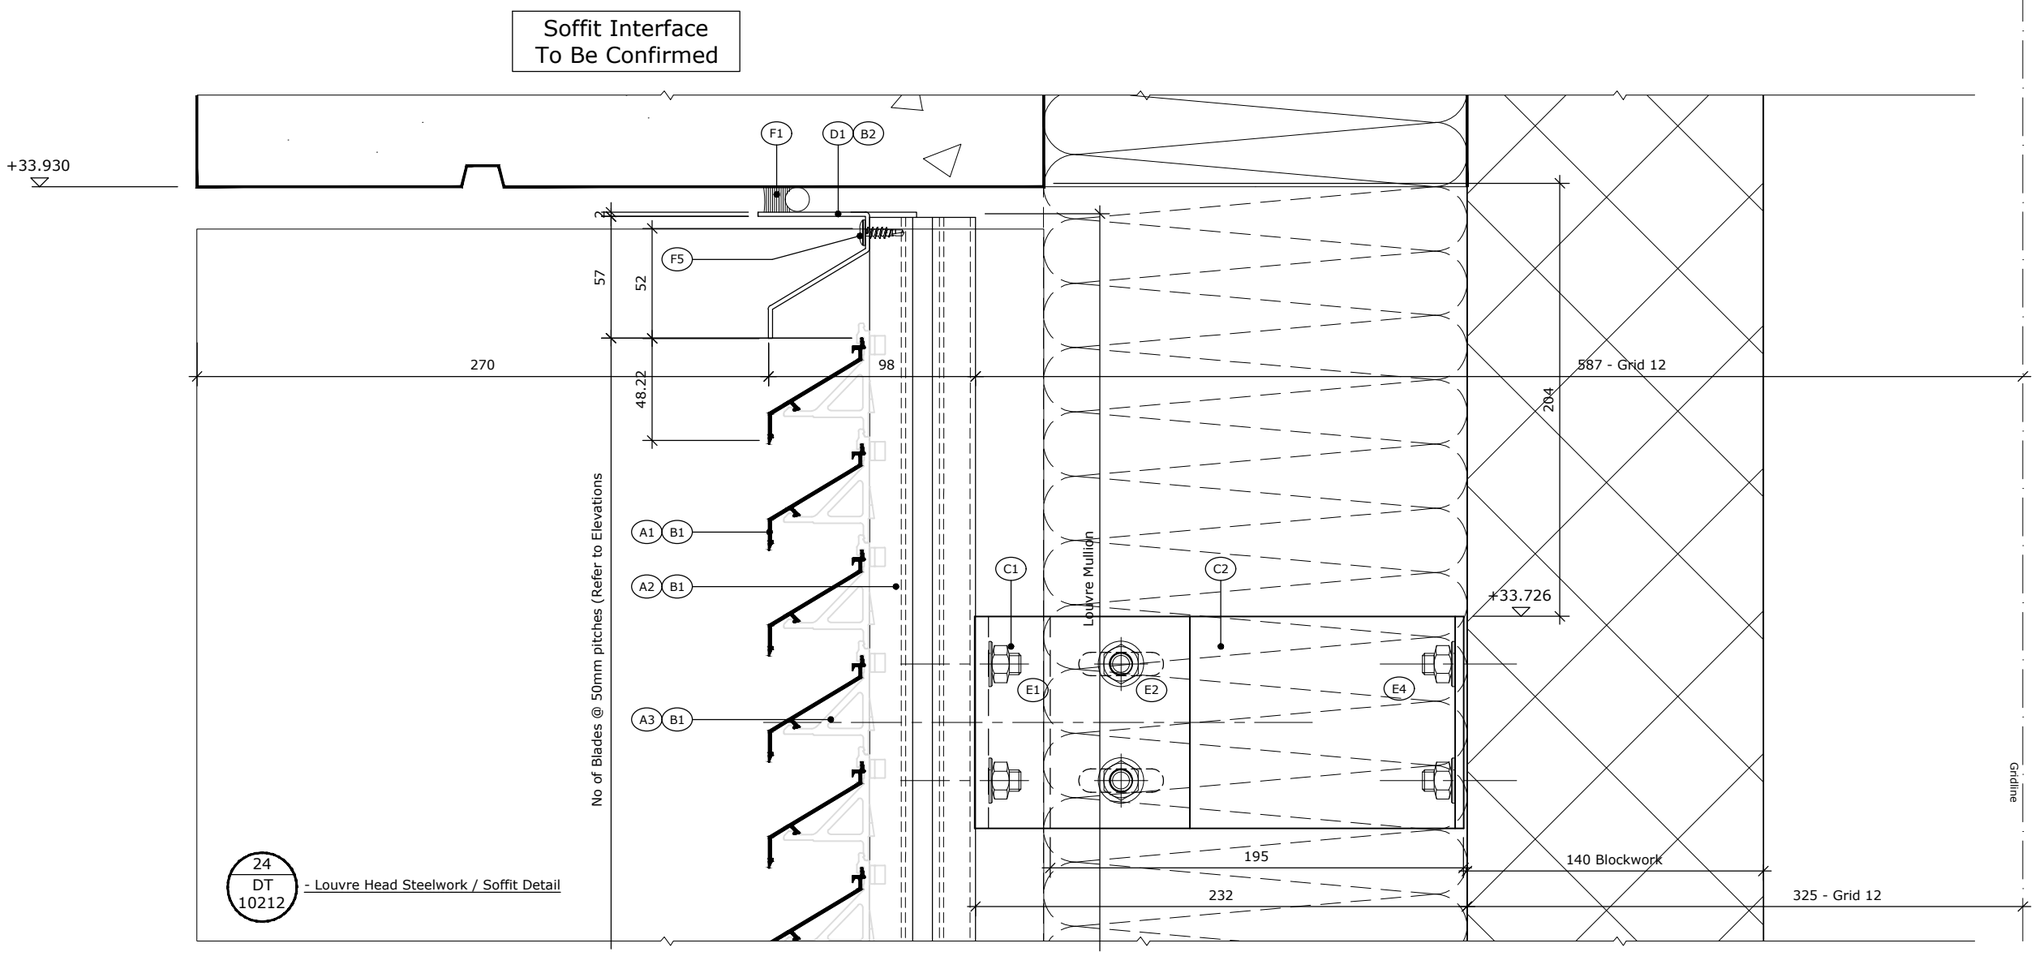

24
DT
10212
- Louvre Head Steelwork / Soffit Detail

© COPYRIGHT PRATER LIMITED

NOTES:
ALL DIMENSIONS IN mm UNLESS NOTED OTHERWISE.
DO NOT SCALE FROM THIS DRAWING.
ALL DIMENSIONS TO BE VERIFIED ON SITE PRIOR TO COMMENCING WORKS.

(No) - Refer to Component Schedule Drg No SJQ-600-PRL-ZZ-DR-X-10300

Mark	Date	Details	By
P01	29.10.2020	FOR COMMENT	MS

REVISIONS

PRATER
ENVELOPE • DESIGN • CONSTRUCT
A Lindner Group Company

PRATER LIMITED
Perrywood Business Park
Honeycrock Lane
Salfords Surrey RH1 5JQ
Tel: (01737) 772331
Fax: (01737) 766021

PRATER LIMITED
9 Ramsay Court Kingfisher Way
Hinchingbrooke Business Park
Huntingdon Cambs PE29 6FY
Tel: (01480) 458770
Fax: (01480) 432735

Internet: www.prater.co.uk
E-mail: mail@prater.co.uk

Project:
MANCHESTER GOODS YARD
ST JOHN'S
MANCHESTER


Client:
LENDLEASE

Issue Status:
FOR COMMENT

Drawing Title:
SIMON CLASSIC W 45 HP LOUVRE SYSTEM
L00 to L01
VERTICAL DETAIL 24

Drawn:	Date:
M.SELBY	Oct 2020
Contract Number:	**Scales:**
18-812315	1:3 @A3

Drawing Number:	Rev:
SJQ-600-PRL-XX-ZZ-DR-X-10212	P01

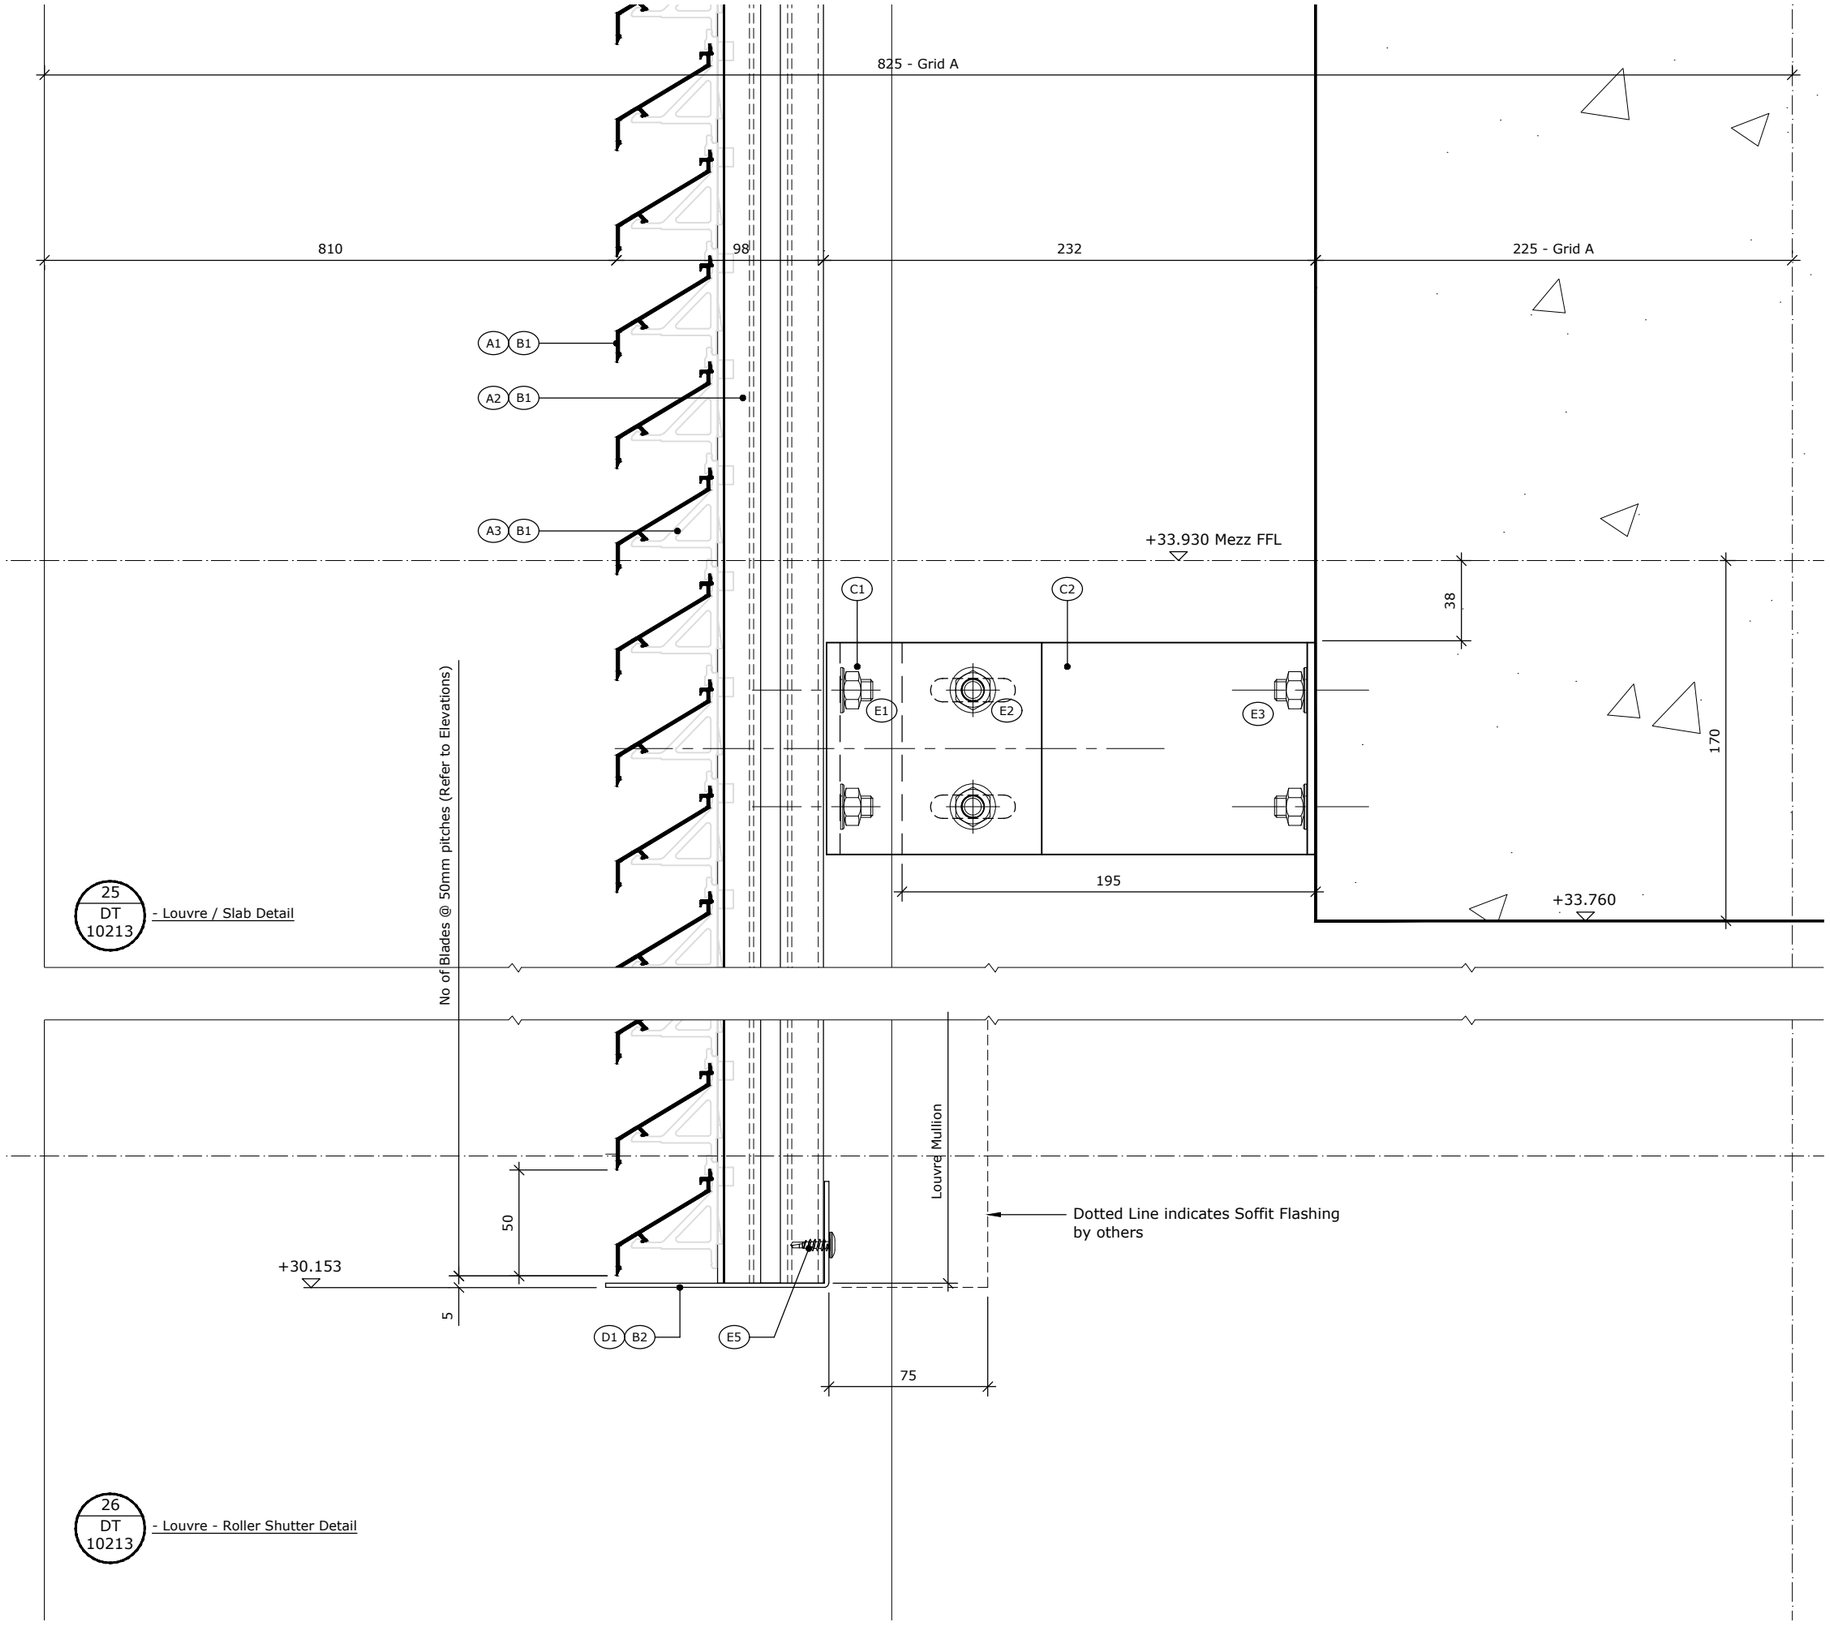

© COPYRIGHT PRATER LIMITED

NOTES:
ALL DIMENSIONS IN mm UNLESS NOTED OTHERWISE.
DO NOT SCALE FROM THIS DRAWING.
ALL DIMENSIONS TO BE VERIFIED ON SITE PRIOR TO COMMENCING WORKS.

(No) - Refer to Component Schedule Drg No SJQ-600-PRL-ZZ-DR-X-10300

Mark	Date	Details	By
P01	29.10.2020	FOR COMMENT	MS

REVISIONS

PRATER
ENVELOPE • DESIGN • CONSTRUCT
A Lindner Group Company

PRATER LIMITED
Perrywood Business Park
Honeycrock Lane
Salfords Surrey RH1 5JQ
Tel: (01737) 772331
Fax: (01737) 766021
Internet: www.prater.co.uk

PRATER LIMITED
9 Ramsay Court Kingfisher Way
Hinchingbrooke Business Park
Huntingdon Cambs PE29 6FY
Tel: (01480) 458770
Fax: (01480) 432735
E-mail: mail@prater.co.uk

Project:
MANCHESTER GOODS YARD
ST JOHN'S
MANCHESTER


Client:
LENDLEASE

Issue Status:
FOR COMMENT


Drawing Title:
SIMON CLASSIC W 45 HP LOUVRE SYSTEM
L00 to L01
VERTICAL DETAIL 25 & 26

Drawn:	Date:
M.SELBY	Oct 2020
Contract Number:	**Scales:**
18-812315	1:3 @A3

Drawing Number:	Rev:
SJQ-600-PRL-XX-ZZ-DR-X-10213	P01

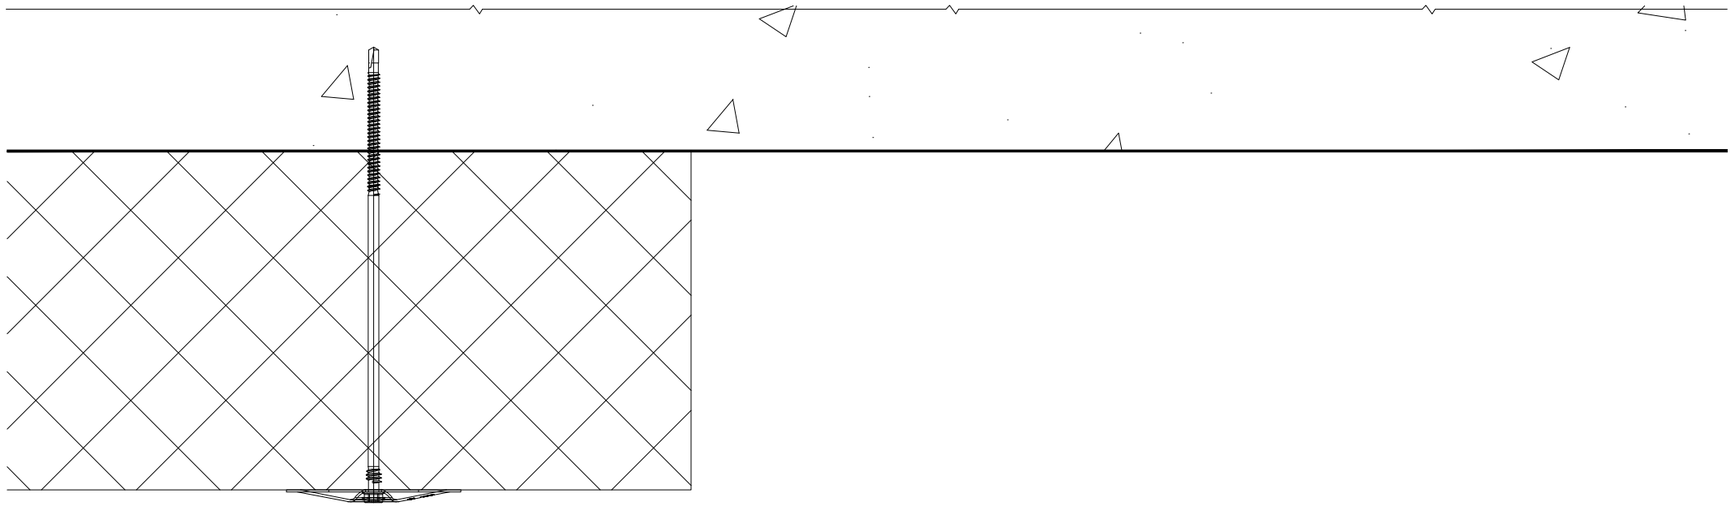

Soffit Interface
To Be Confirmed

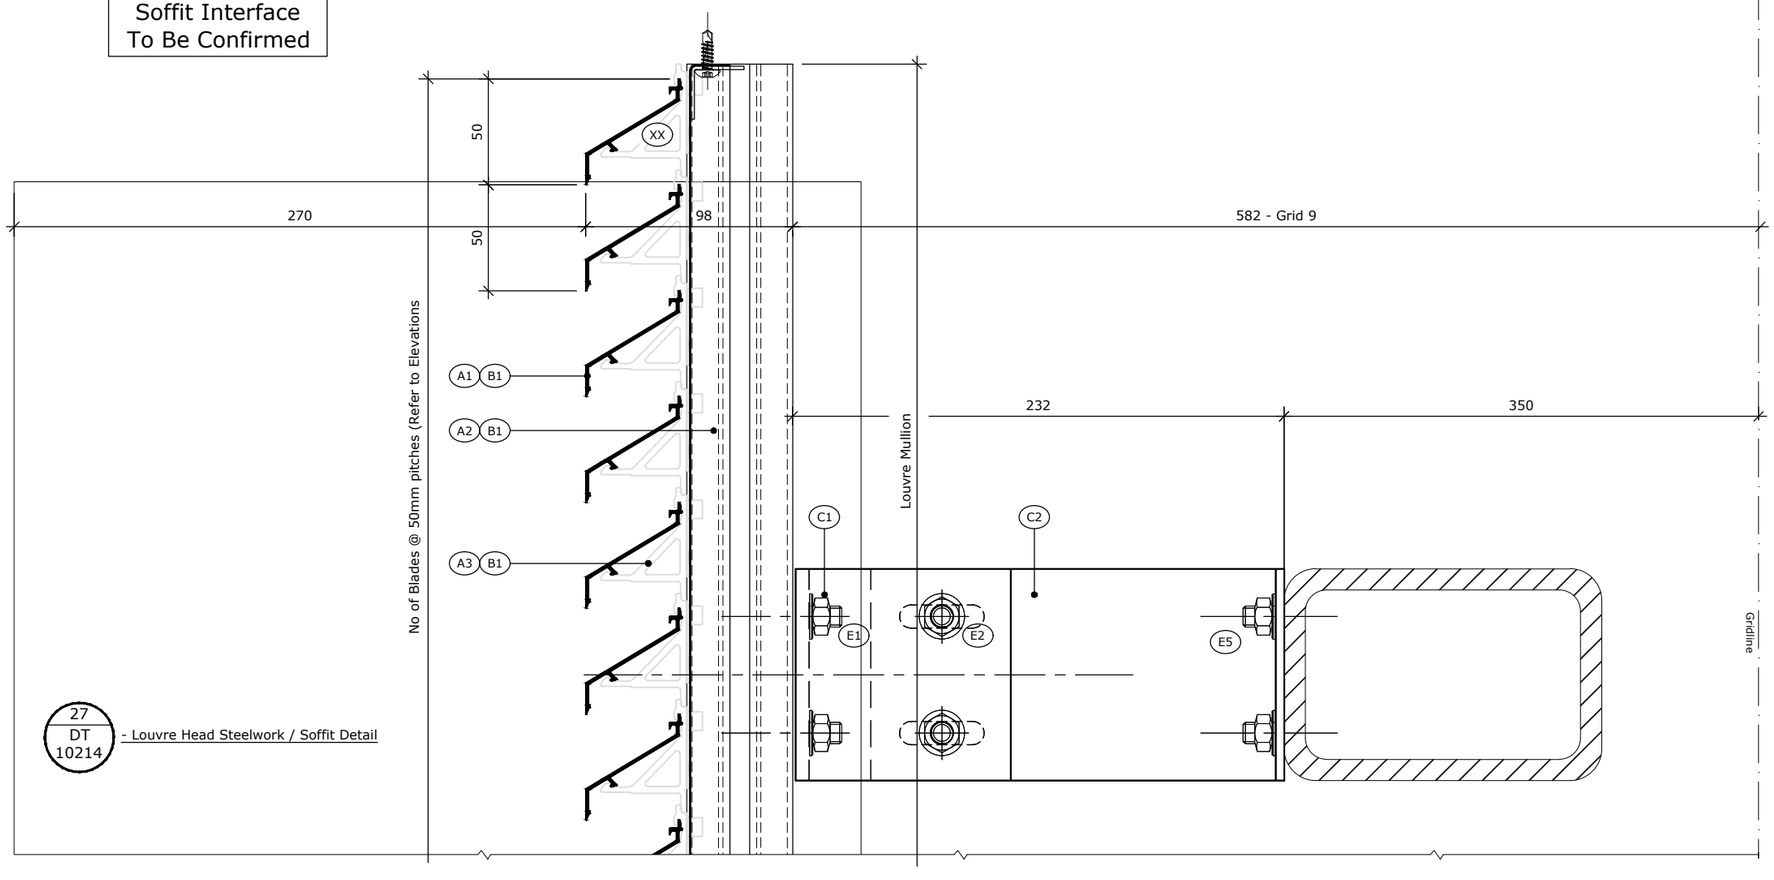

27
DT
10214
- Louvre Head Steelwork / Soffit Detail

© COPYRIGHT PRATER LIMITED

NOTES:
ALL DIMENSIONS IN mm UNLESS NOTED OTHERWISE.
DO NOT SCALE FROM THIS DRAWING.
ALL DIMENSIONS TO BE VERIFIED ON SITE PRIOR TO COMMENCING WORKS.

(No) - Refer to Component Schedule Drg No SJQ-600-PRL-ZZ-DR-X-10300

Mark	Date	Details	By
P01	29.10.2020	FOR COMMENT	MS

REVISIONS

PRATER
ENVELOPE • DESIGN • CONSTRUCT
A Lindner Group Company

PRATER LIMITED
Perrywood Business Park
Honeycrock Lane
Salfords Surrey RH1 5JQ
Tel: (01737) 772331
Fax: (01737) 766021
Internet: www.prater.co.uk

PRATER LIMITED
9 Ramsay Court Kingfisher Way
Hinchingbrooke Business Park
Huntingdon Cambs PE29 6FY
Tel: (01480) 458770
Fax: (01480) 432735
E-mail: mail@prater.co.uk

Project:
MANCHESTER GOODS YARD
ST JOHN'S
MANCHESTER


Client:
LENDLEASE

Issue Status:
FOR COMMENT

Drawing Title:
SIMON CLASSIC W 45 HP LOUVRE SYSTEM
L00 to L01
VERTICAL DETAIL 15 & 16

Drawn:	Date:
M.SELBY	Oct 2020
Contract Number:	Scales:
18-812315	1:3 @A3

Drawing Number: SJQ-600-PRL-XX-ZZ-DR-X-10214
Rev: P01

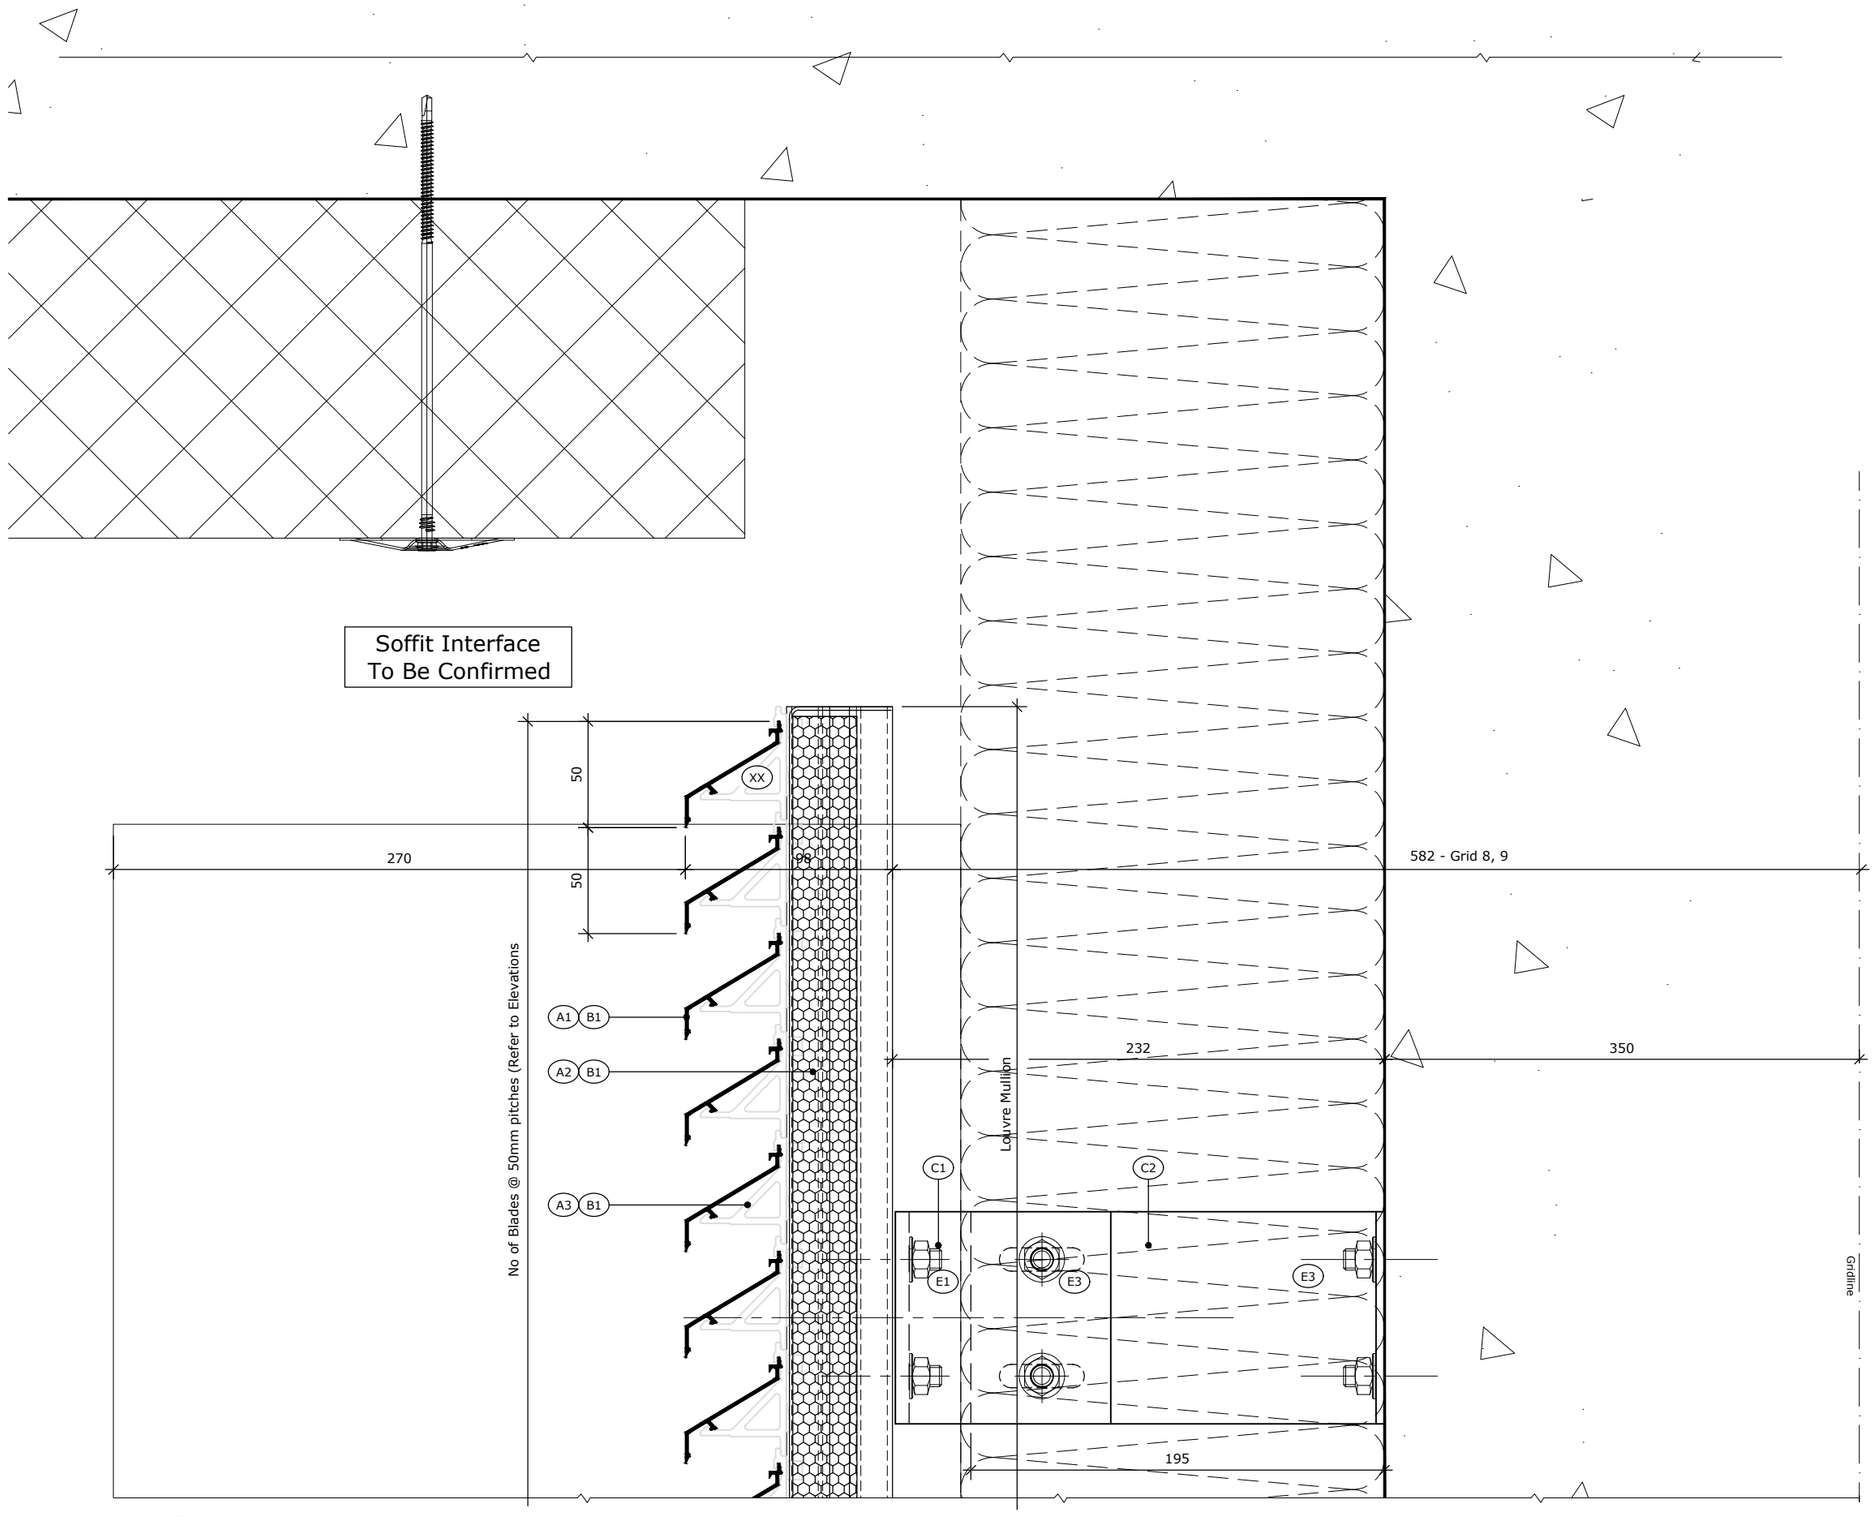

28
DT
10215
- Louvre Head Steelwork / Soffit Detail

© COPYRIGHT PRATER LIMITED

NOTES:
ALL DIMENSIONS IN mm UNLESS NOTED OTHERWISE.
DO NOT SCALE FROM THIS DRAWING.
ALL DIMENSIONS TO BE VERIFIED ON SITE PRIOR TO COMMENCING WORKS.

(No) - Refer to Component Schedule Drg No SJQ-600-PRL-ZZ-DR-X-10300

Mark	Date	Details	By
P01	29.10.2020	FOR COMMENT	MS

REVISIONS

PRATER
ENVELOPE • DESIGN • CONSTRUCT
A Lindner Group Company

PRATER LIMITED
Perrywood Business Park
Honeycrock Lane
Salfords Surrey RH1 5JQ
Tel: (01737) 772331
Fax: (01737) 766021
Internet: www.prater.co.uk

PRATER LIMITED
9 Ramsay Court Kingfisher Way
Hinchingbrooke Business Park
Huntingdon Cambs PE29 6FY
Tel: (01480) 458770
Fax: (01480) 432735
E-mail: mail@prater.co.uk

Project:
MANCHESTER GOODS YARD
ST JOHN'S
MANCHESTER


Client:
LENDLEASE

Issue Status:
FOR COMMENT

Drawing Title:
SIMON CLASSIC W 45 HP LOUVRE SYSTEM
L00 to L01
VERTICAL DETAIL 28

Drawn:	Date:
M.SELBY	Oct 2020
Contract Number:	**Scales:**
18-812315	1:3 @A3

Drawing Number:	Rev:
SJQ-600-PRL-XX-ZZ-DR-X-10215	P01

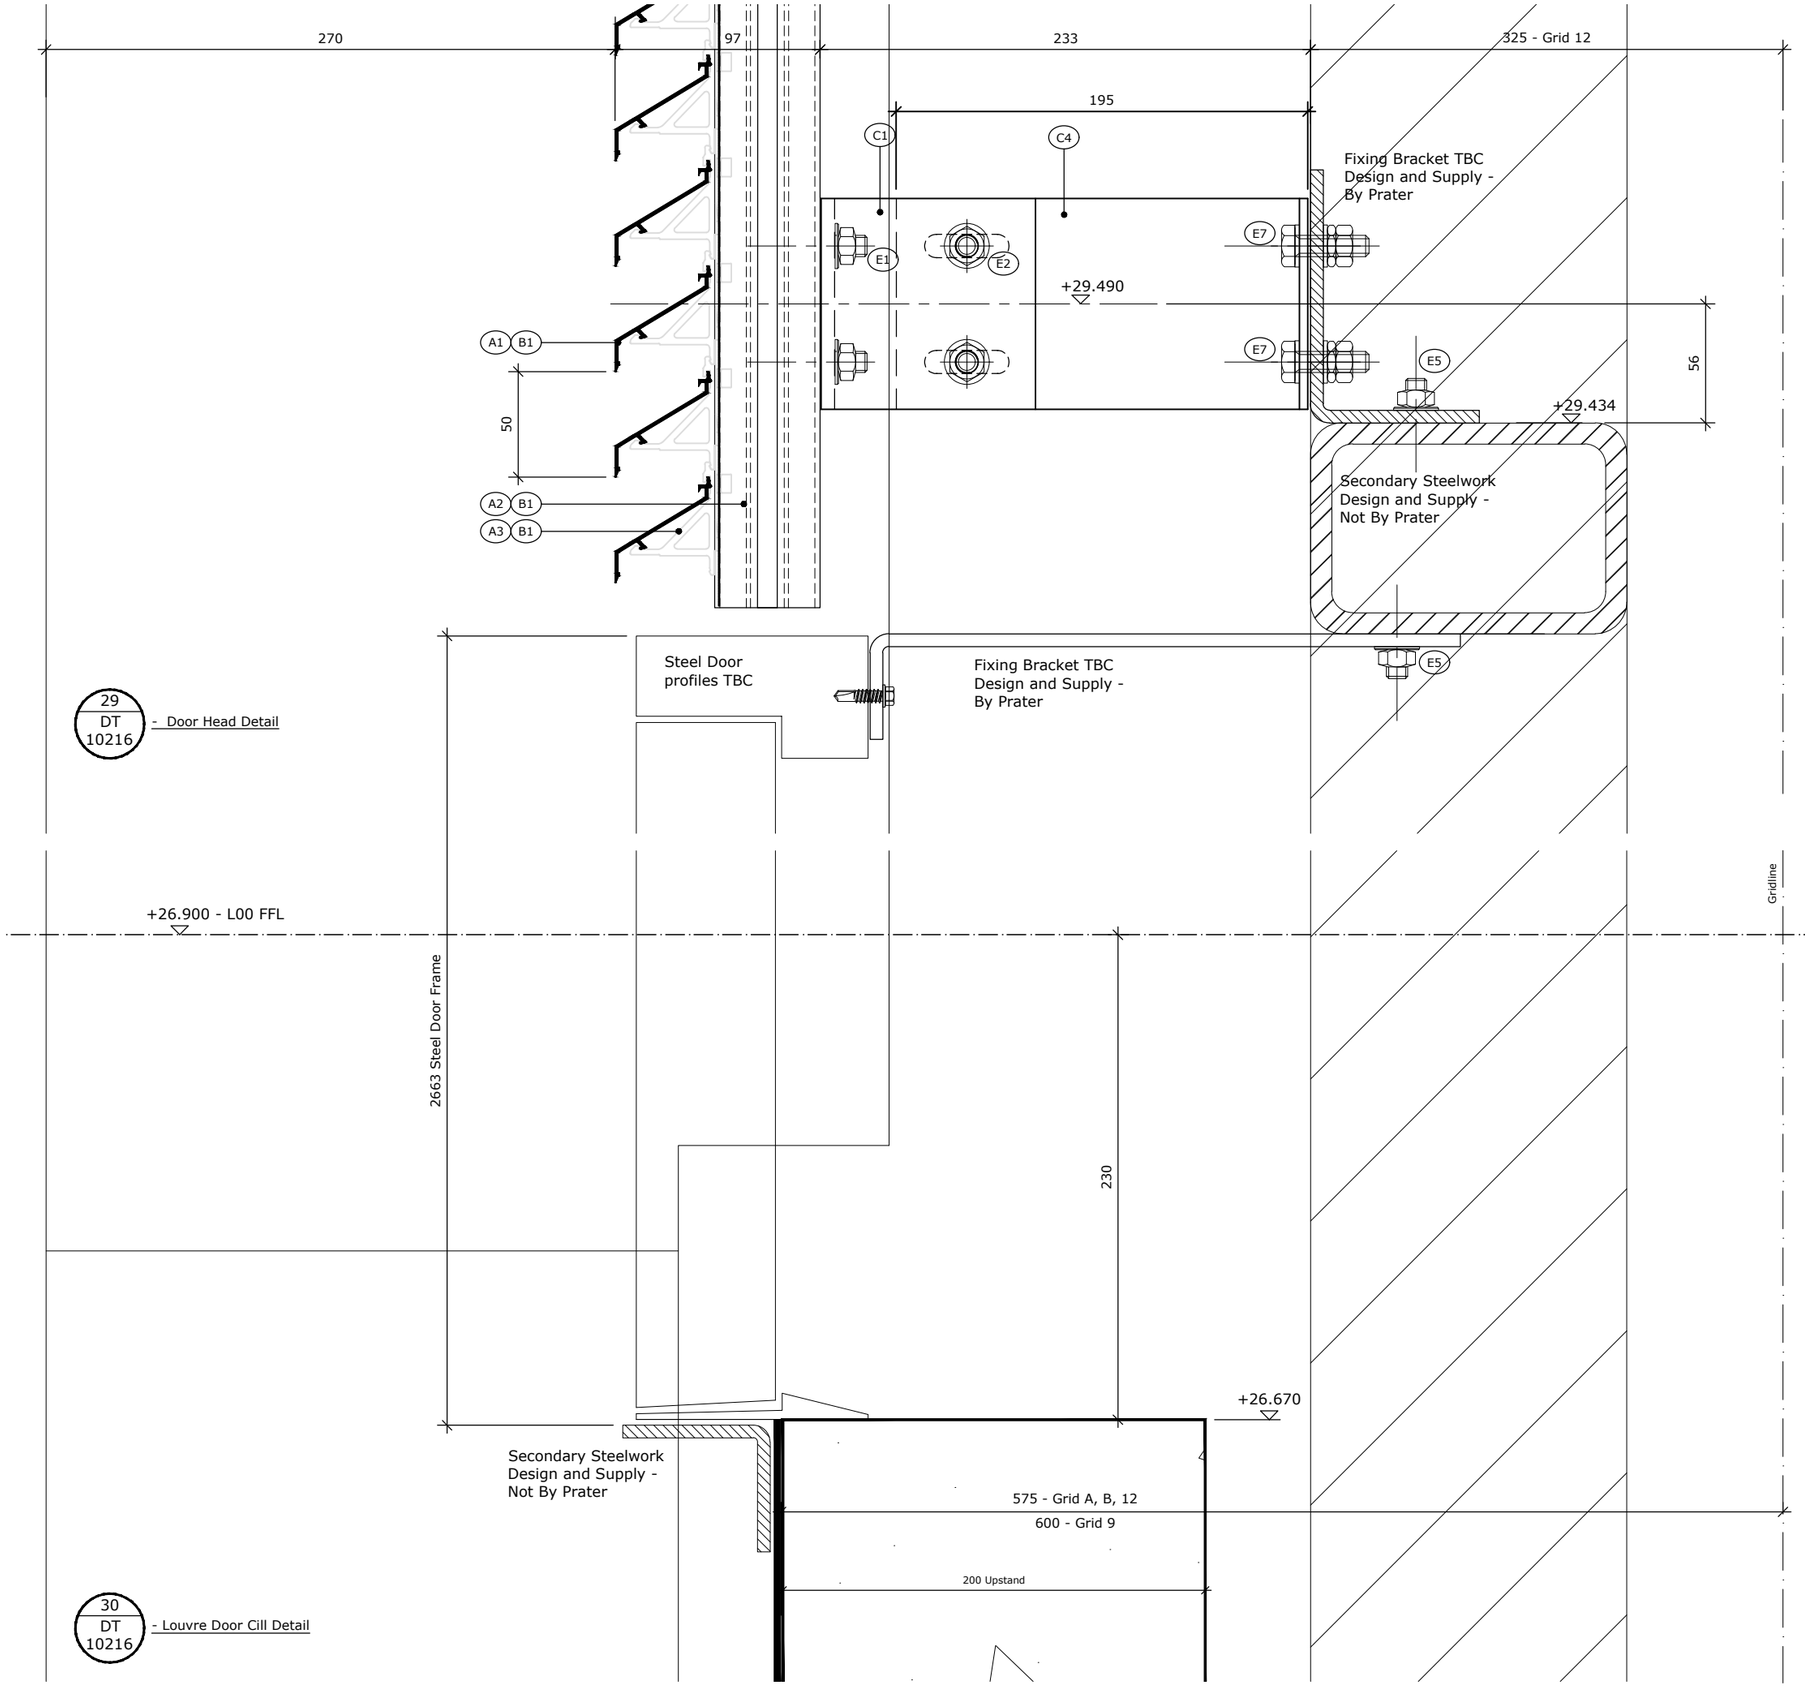

29 DT 10216 - Door Head Detail

30 DT 10216 - Louvre Door Cill Detail

© COPYRIGHT PRATER LIMITED

NOTES:
ALL DIMENSIONS IN mm UNLESS NOTED OTHERWISE.
DO NOT SCALE FROM THIS DRAWING.
ALL DIMENSIONS TO BE VERIFIED ON SITE PRIOR TO COMMENCING WORKS.

(No) - Refer to Component Schedule Drg No SJQ-600-PRL-ZZ-DR-X-10300

Mark	Date	Details	By
P01	03.11.2020	FOR COMMENT	MS

REVISIONS

PRATER
ENVELOPE • DESIGN • CONSTRUCT
A Lindner Group Company

PRATER LIMITED
Perrywood Business Park
Honeycrock Lane
Salfords Surrey RH1 5JQ
Tel: (01737) 772331
Fax: (01737) 766021
Internet: www.prater.co.uk

PRATER LIMITED
9 Ramsay Court Kingfisher Way
Hinchingbrooke Business Park
Huntingdon Cambs PE29 6FY
Tel: (01480) 458770
Fax: (01480) 432735
E-mail: mail@prater.co.uk

Project:
MANCHESTER GOODS YARD
ST JOHN'S
MANCHESTER


Client:
LENDLEASE

Issue Status:
FOR COMMENT

Drawing Title:
SIMON CLASSIC W 45 HP LOUVRE SYSTEM
L00 to L01 - Screen D and Sreen E
VERTICAL DETAIL 29 and 30

Drawn:	Date:
M.SELBY	Nov 2020
Contract Number:	**Scales:**
18-812315	1:3 @A3

Drawing Number:	Rev:
SJQ-600-PRL-XX-ZZ-DR-X-10216	P01

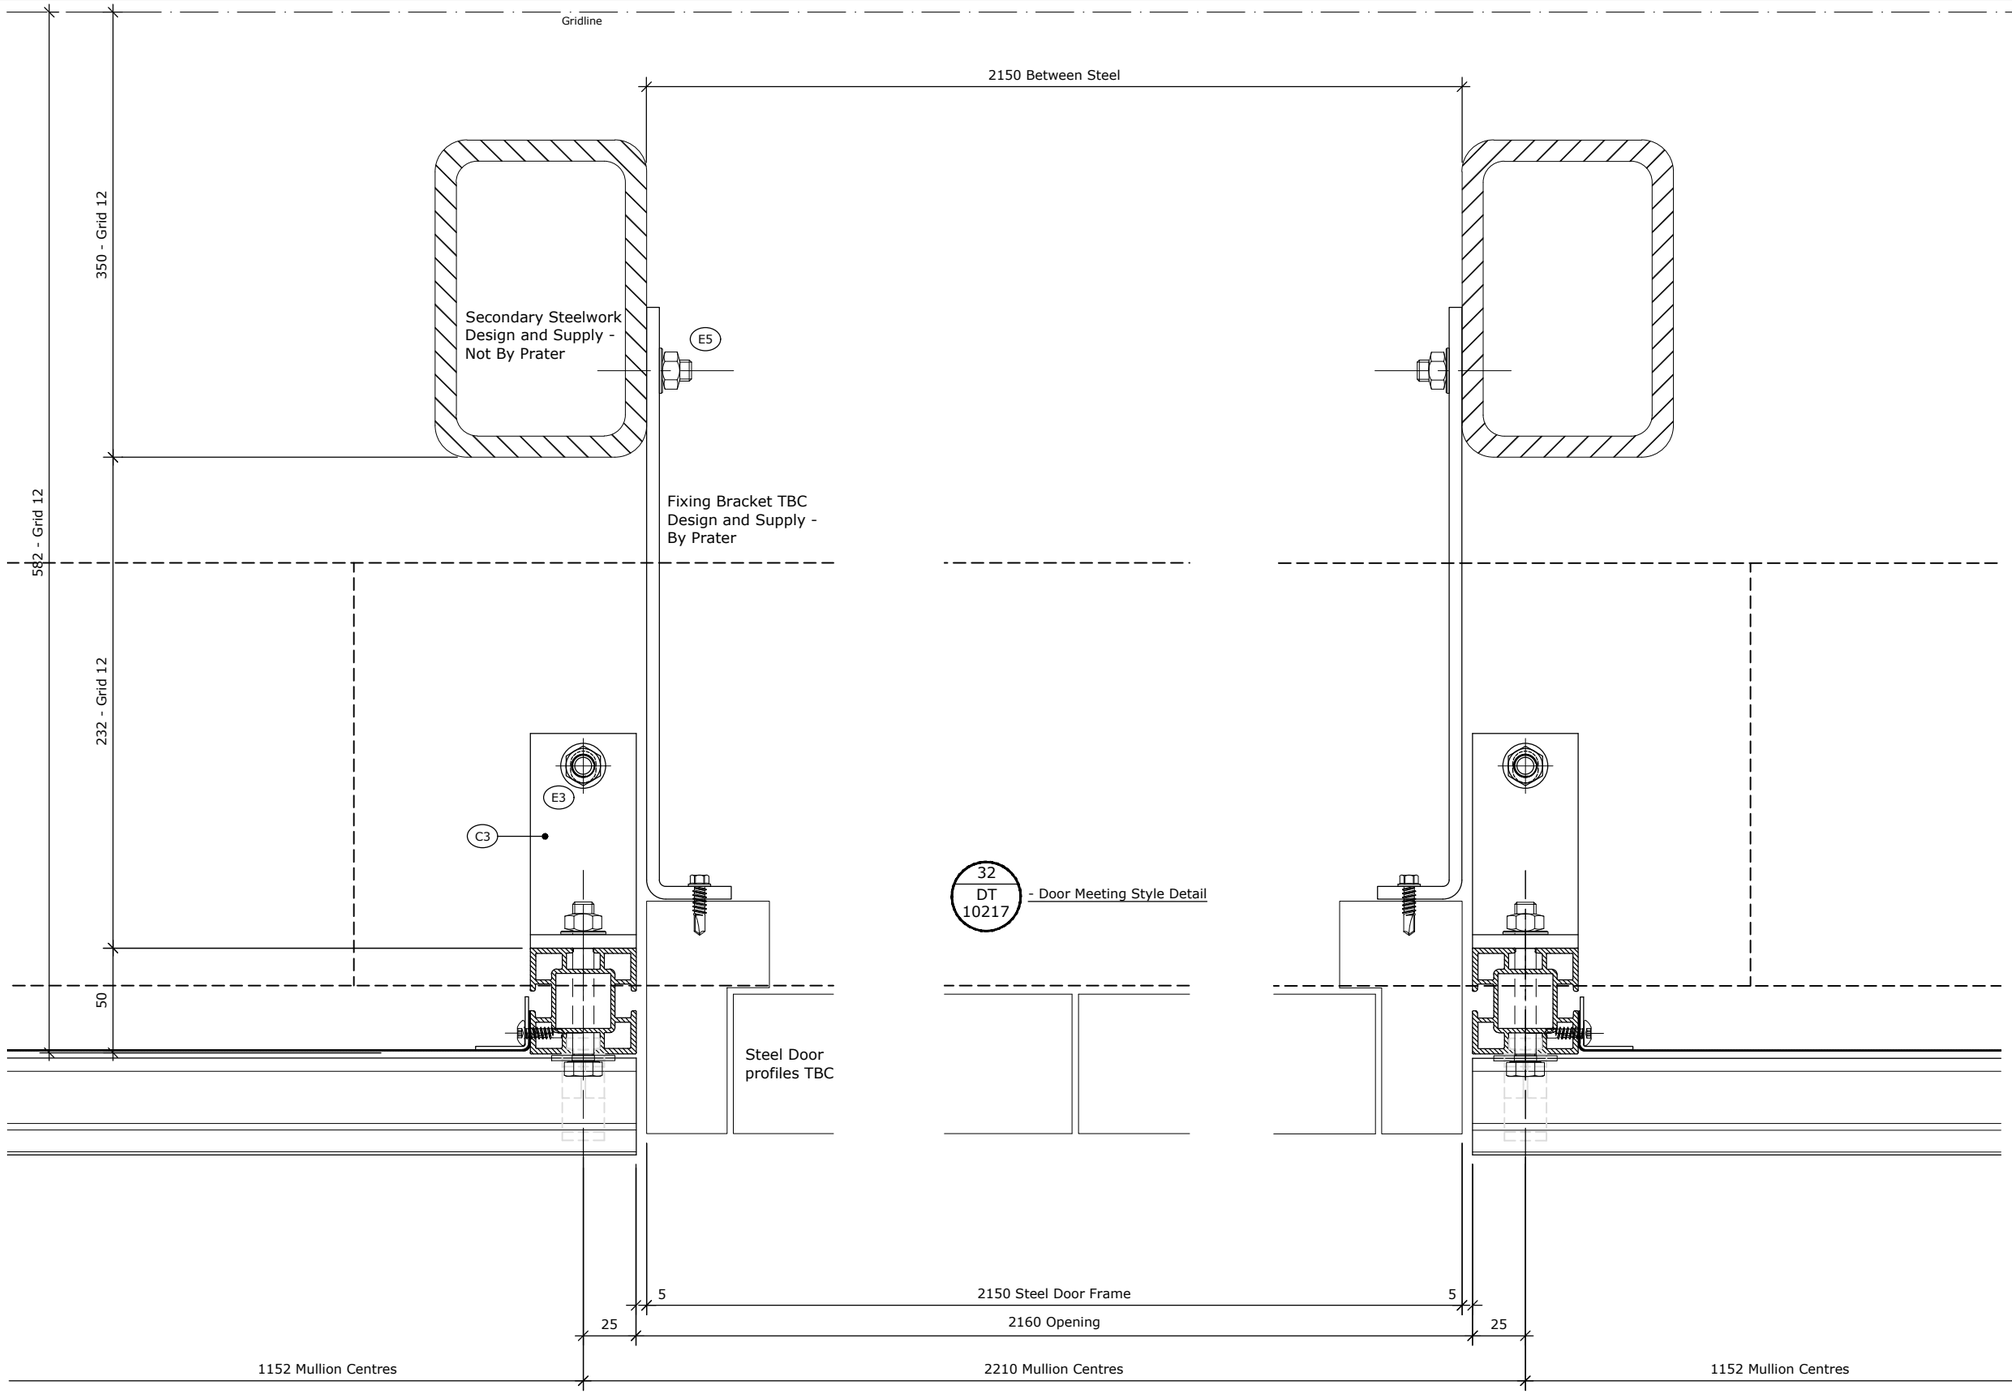

32 DT 10217 - Door Meeting Style Detail

31 DT 10217 - Louvre- Steel Door Jamb Detail

33 DT 10217 - Louvre - Steel Door Jamb Detail

© COPYRIGHT PRATER LIMITED

NOTES:
ALL DIMENSIONS IN mm UNLESS NOTED OTHERWISE.
DO NOT SCALE FROM THIS DRAWING.
ALL DIMENSIONS TO BE VERIFIED ON SITE PRIOR TO COMMENCING WORKS.

(No) - Refer to Component Schedule Drg No SJQ-600-PRL-ZZ-DR-X-10300

Mark	Date	Details	By
P01	03.11.2020	FOR COMMENT	MS

REVISIONS

PRATER
ENVELOPE • DESIGN • CONSTRUCT
A Lindner Group Company

PRATER LIMITED
Perrywood Business Park
Honeycrock Lane
Salfords Surrey RH1 5JQ
Tel: (01737) 772331
Fax: (01737) 766021
Internet: www.prater.co.uk

PRATER LIMITED
9 Ramsay Court Kingfisher Way
Hinchingbrooke Business Park
Huntingdon Cambs PE29 6FY
Tel: (01480) 458770
Fax: (01480) 432735
E-mail: mail@prater.co.uk

Project:
MANCHESTER GOODS YARD
ST JOHN'S
MANCHESTER

Client:
LENDLEASE

Issue Status:
FOR COMMENT

Drawing Title:
SIMON CLASSIC W 45 HP LOUVRE SYSTEM
L00 to L01
HORIZONTAL DETAILS 31 32 and 33


Drawn:	Date:
M.SELBY	Nov 2020
Contract Number:	Scales:
18-812315	1:3 @A3

Drawing Number:	Rev:
SJQ-600-PRL-XX-ZZ-DR-X-10217	P01

© COPYRIGHT PRATER LIMITED

NOTES:
ALL DIMENSIONS IN mm UNLESS NOTED OTHERWISE.
DO NOT SCALE FROM THIS DRAWING.
ALL DIMENSIONS TO BE VERIFIED ON SITE PRIOR TO COMMENCING WORKS.

(No) - Refer to Component Schedule Drg No SJQ-600-PRL-ZZ-DR-X-10300

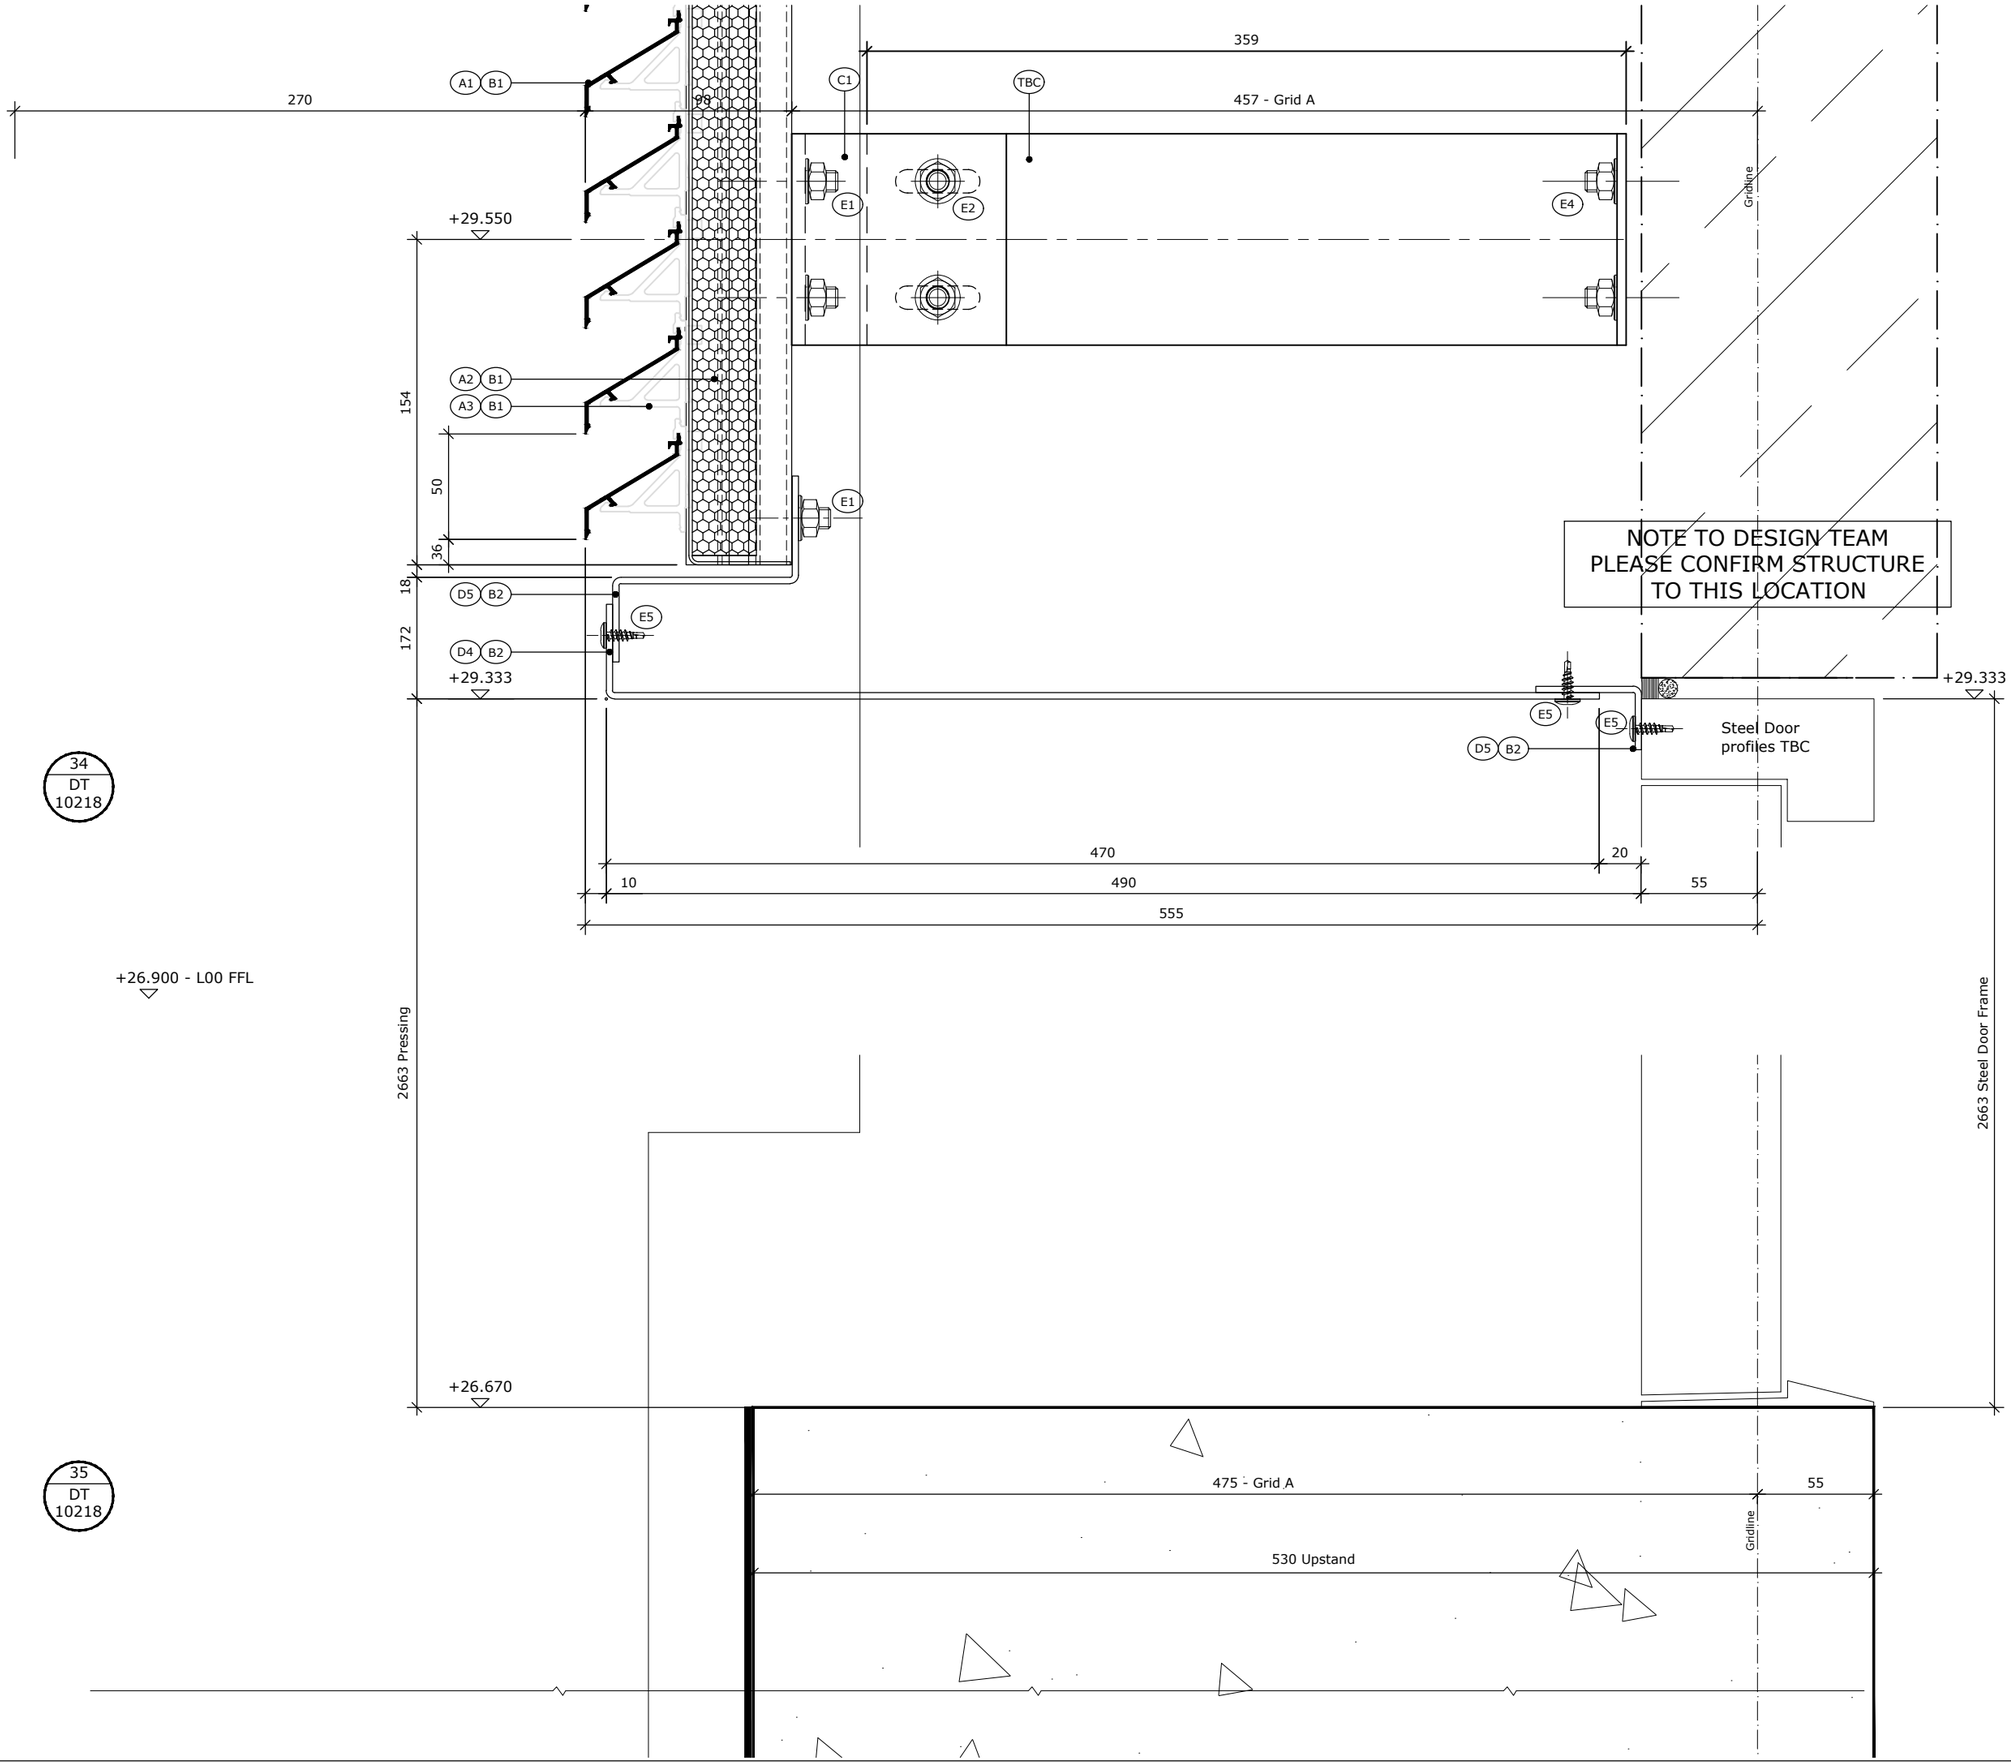

34
DT
10218

35
DT
10218

Mark	Date	Details	By
P01	03.11.2020	FOR COMMENT	MS

REVISIONS

PRATER
ENVELOPE • DESIGN • CONSTRUCT
A Lindner Group Company

PRATER LIMITED
Perrywood Business Park
Honeycrock Lane
Salfords Surrey RH1 5JQ
Tel: (01737) 772331
Fax: (01737) 766021
Internet: www.prater.co.uk

PRATER LIMITED
9 Ramsay Court Kingfisher Way
Hinchingbrooke Business Park
Huntingdon Cambs PE29 6FY
Tel: (01480) 458770
Fax: (01480) 432735
E-mail: mail@prater.co.uk

Project:
MANCHESTER GOODS YARD
ST JOHN'S
MANCHESTER


Client:
LENDLEASE

Issue Status:
FOR COMMENT

Drawing Title:
SIMON CLASSIC W 45 HP LOUVRE SYSTEM
L00 to L01 - Screen A
VERTICAL DETAIL 34 and 35

Drawn:	Date:
M.SELBY	Nov 2020
Contract Number:	Scales:
18-812315	1:3 @A3

Drawing Number: SJQ-600-PRL-XX-ZZ-DR-X-10218
Rev: P01

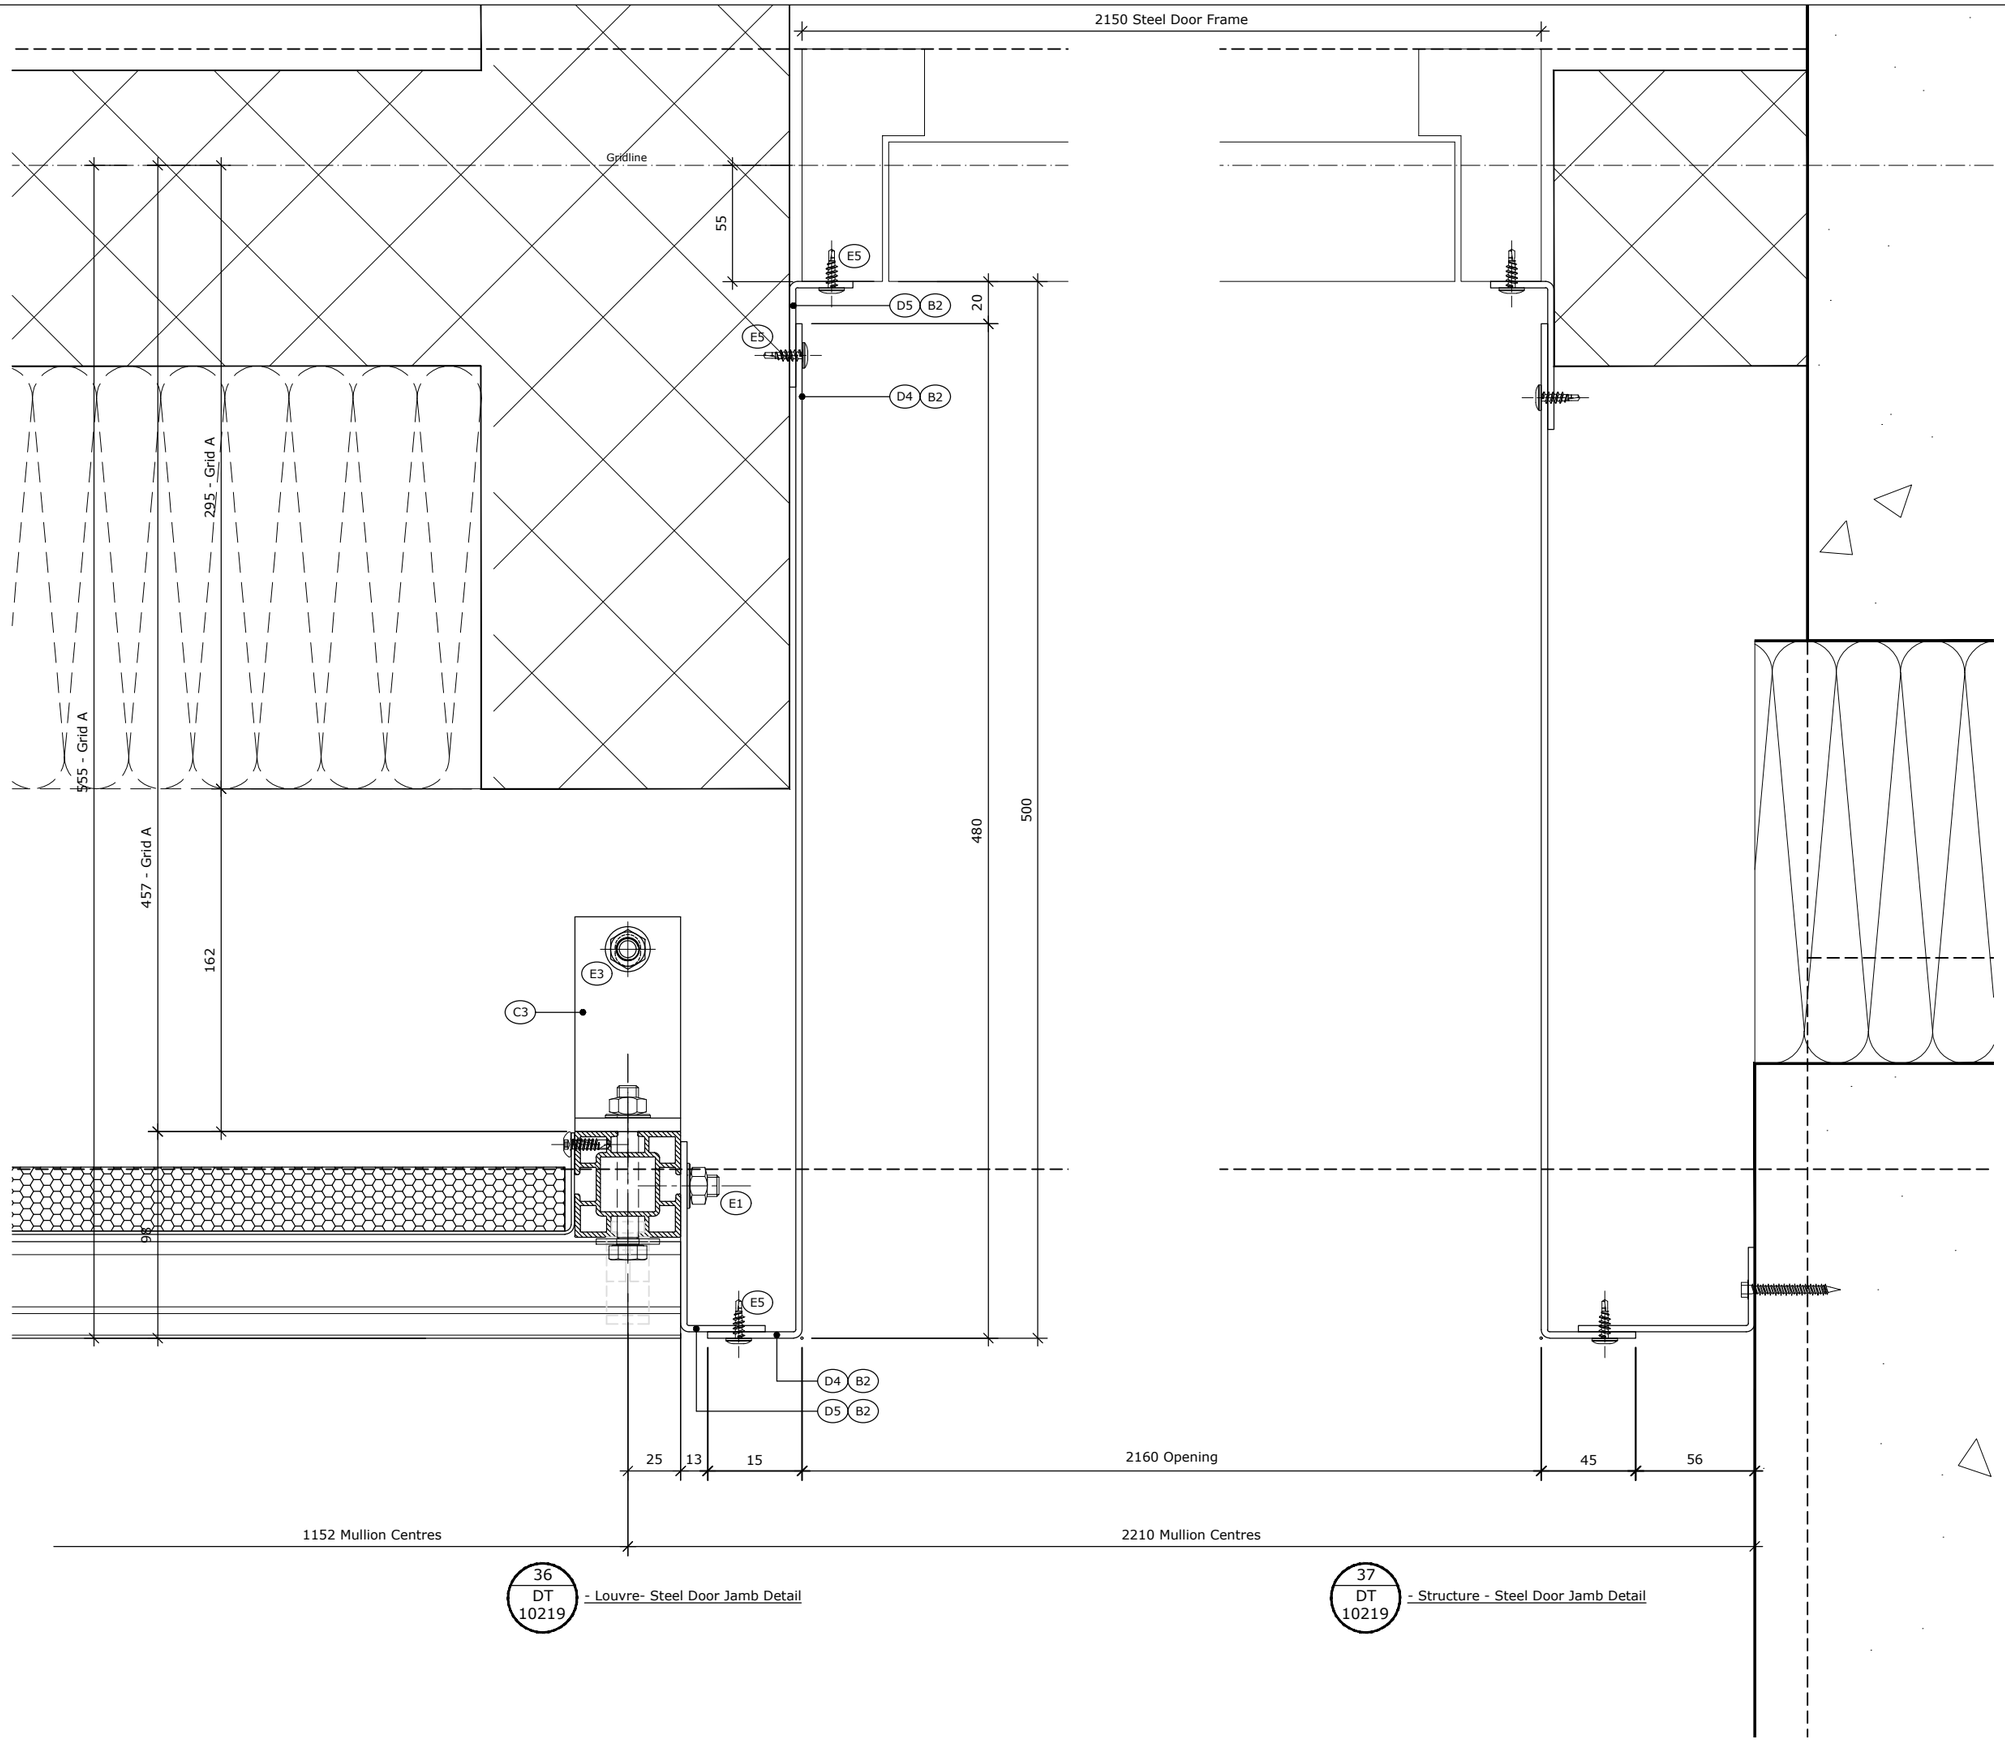

36 DT 10219 - Louvre- Steel Door Jamb Detail

37 DT 10219 - Structure - Steel Door Jamb Detail

© COPYRIGHT PRATER LIMITED

NOTES:
ALL DIMENSIONS IN mm UNLESS NOTED OTHERWISE.
DO NOT SCALE FROM THIS DRAWING.
ALL DIMENSIONS TO BE VERIFIED ON SITE PRIOR TO COMMENCING WORKS.

(No) - Refer to Component Schedule Drg No SJQ-600-PRL-ZZ-DR-X-10300

Mark	Date	Details	By
P01	03.11.2020	FOR COMMENT	MS

REVISIONS

PRATER
ENVELOPE • DESIGN • CONSTRUCT
A Lindner Group Company

PRATER LIMITED
Perrywood Business Park
Honeycrock Lane
Salfords Surrey RH1 5JQ
Tel: (01737) 772331
Fax: (01737) 766021
Internet: www.prater.co.uk

PRATER LIMITED
9 Ramsay Court Kingfisher Way
Hinchingbrooke Business Park
Huntingdon Cambs PE29 6FY
Tel: (01480) 458770
Fax: (01480) 432735
E-mail: mail@prater.co.uk

Project:
MANCHESTER GOODS YARD
ST JOHN'S
MANCHESTER


Client:
LENDLEASE

Issue Status:
FOR COMMENT

Drawing Title:
SIMON CLASSIC W 45 HP LOUVRE SYSTEM
L00 to L01
HORIZONTAL DETAILS 36 and 37

Drawn:	Date:
M.SELBY	Nov 2020
Contract Number:	**Scales:**
18-812315	1:3 @A3

Drawing Number: SJQ-600-PRL-XX-ZZ-DR-X-10219 **Rev:** P01

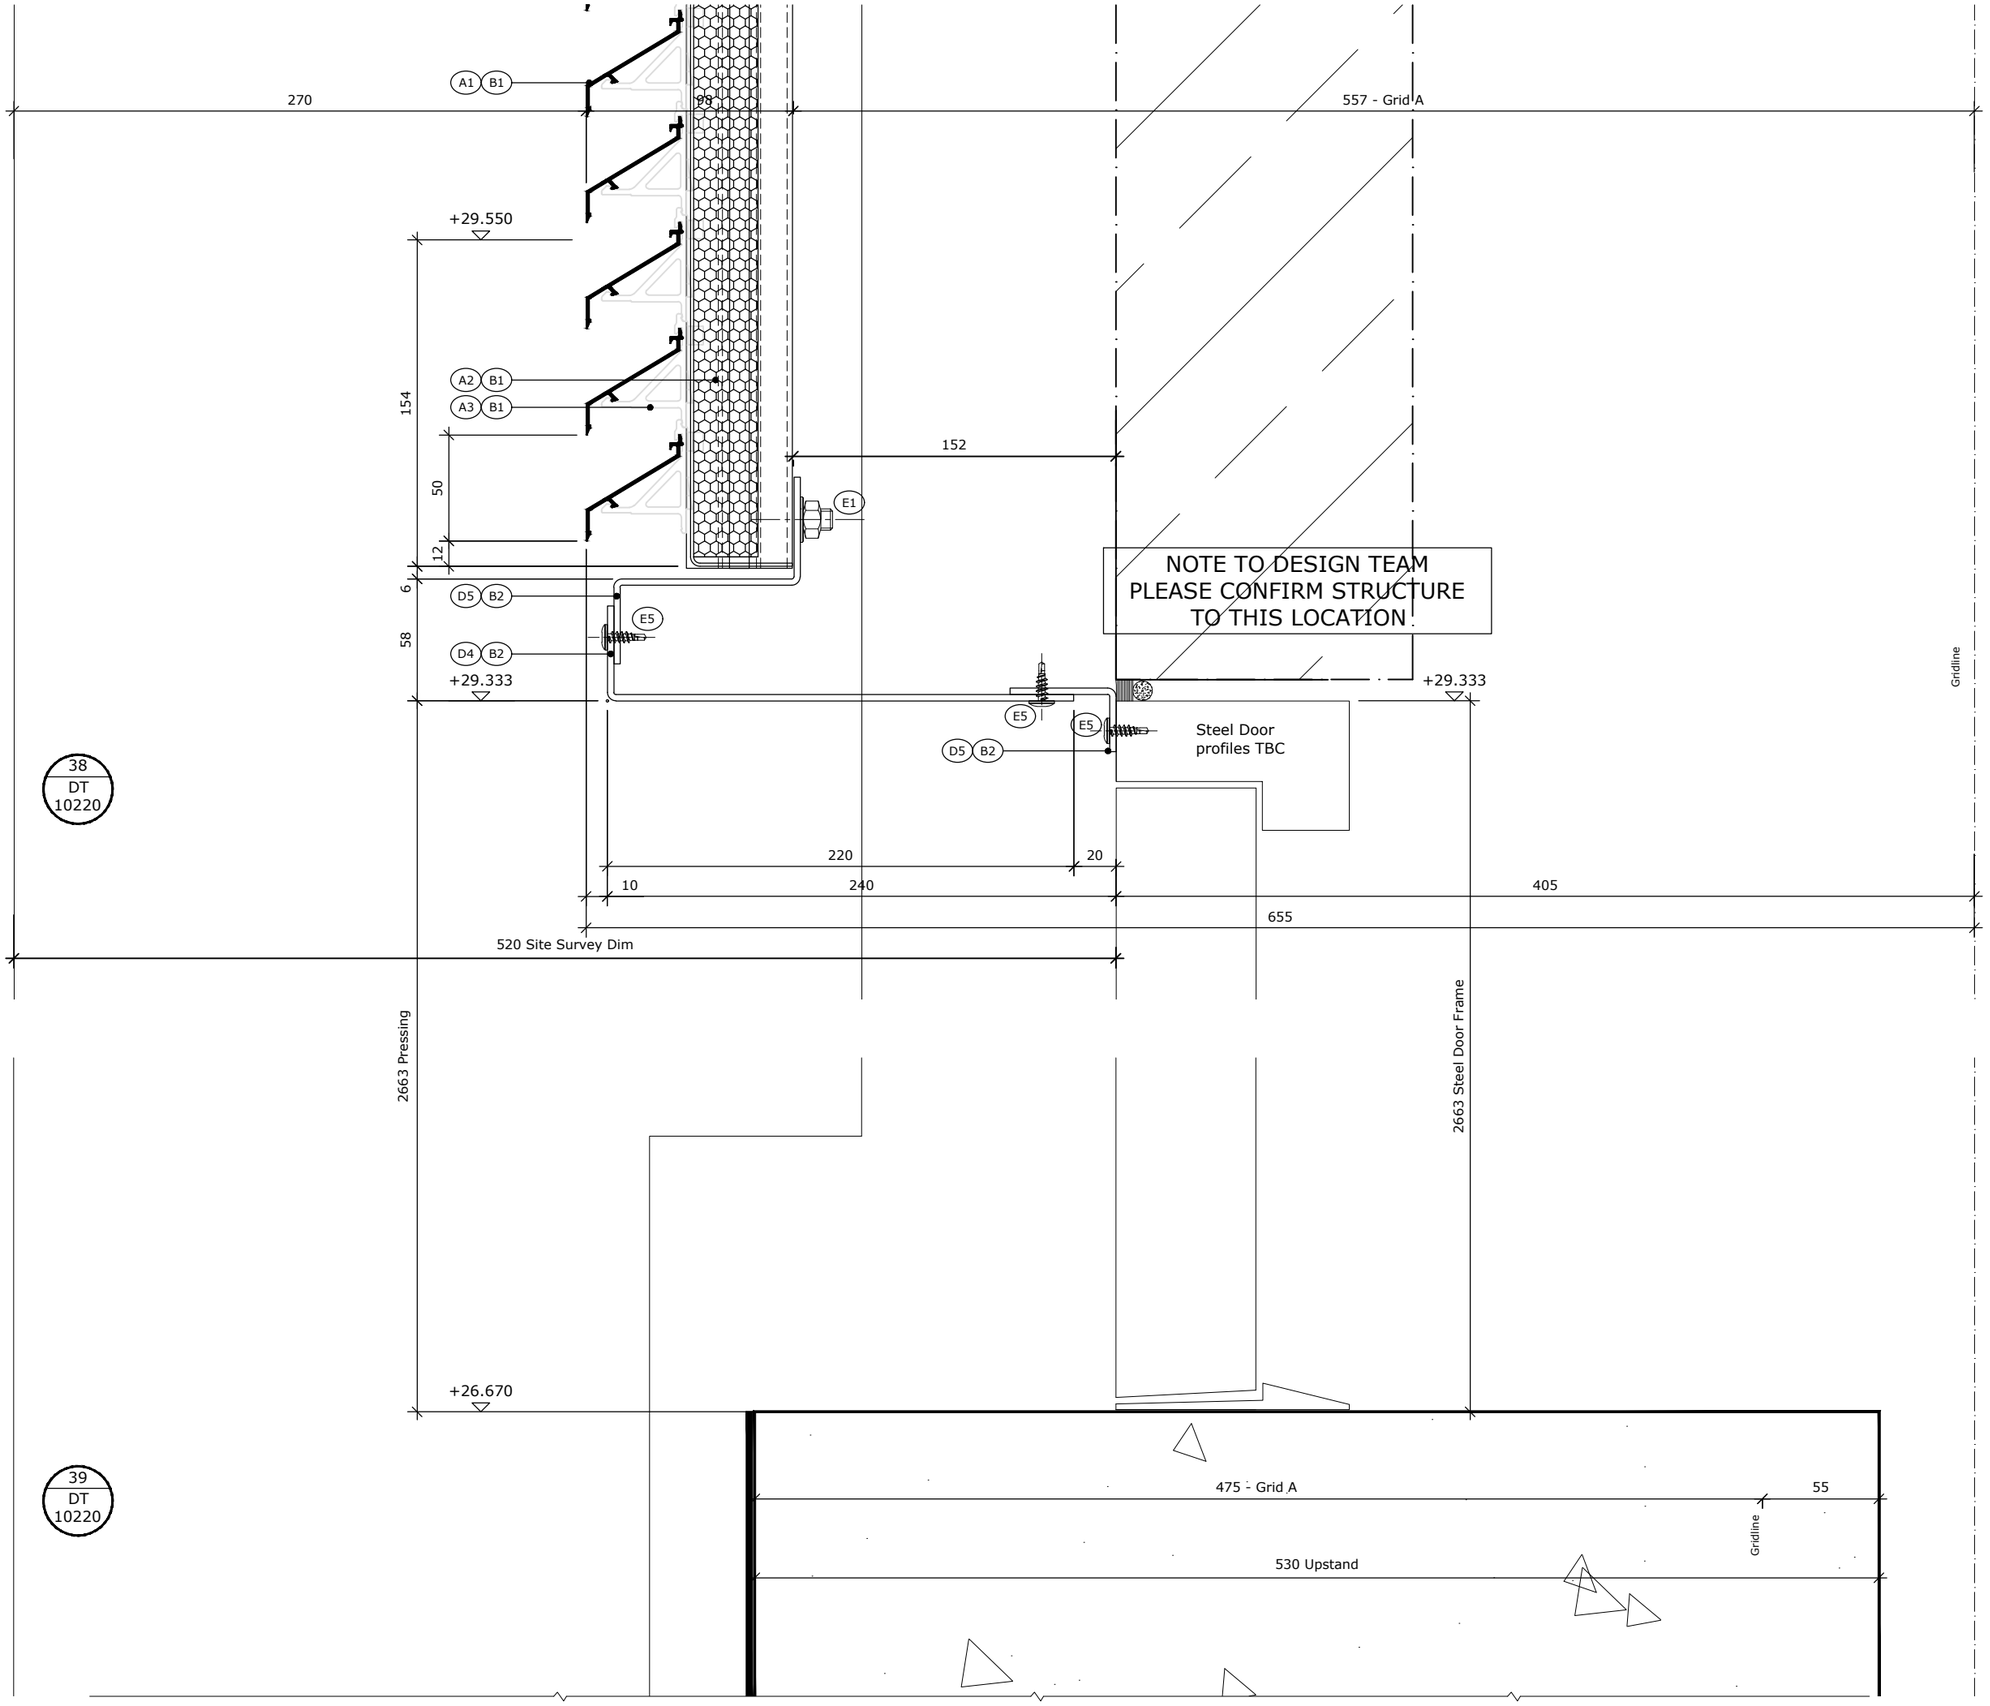

© COPYRIGHT PRATER LIMITED

NOTES:
ALL DIMENSIONS IN mm UNLESS NOTED OTHERWISE.
DO NOT SCALE FROM THIS DRAWING.
ALL DIMENSIONS TO BE VERIFIED ON SITE PRIOR TO COMMENCING WORKS.

(No) - Refer to Component Schedule Drg No SJQ-600-PRL-ZZ-DR-X-10300

Mark	Date	Details	By
P01	03.11.2020	FOR COMMENT	MS

REVISIONS

PRATER
ENVELOPE · DESIGN · CONSTRUCT
A Lindner Group Company

PRATER LIMITED
Perrywood Business Park
Honeycrock Lane
Salfords Surrey RH1 5JQ
Tel: (01737) 772331
Fax: (01737) 766021
Internet: www.prater.co.uk

PRATER LIMITED
9 Ramsay Court Kingfisher Way
Hinchingbrooke Business Park
Huntingdon Cambs PE29 6FY
Tel: (01480) 458770
Fax: (01480) 432735
E-mail: mail@prater.co.uk

Project:
MANCHESTER GOODS YARD
ST JOHN'S
MANCHESTER


Client:
LENDLEASE

Issue Status:
FOR COMMENT

Drawing Title:
SIMON CLASSIC W 45 HP LOUVRE SYSTEM
L00 to L01 - Screen C
VERTICAL DETAIL 38 and 39

Drawn:	Date:
M.SELBY	Nov 2020
Contract Number:	Scales:
18-812315	1:3 @A3

Drawing Number:	Rev:
SJQ-600-PRL-XX-ZZ-DR-X-10220	P01

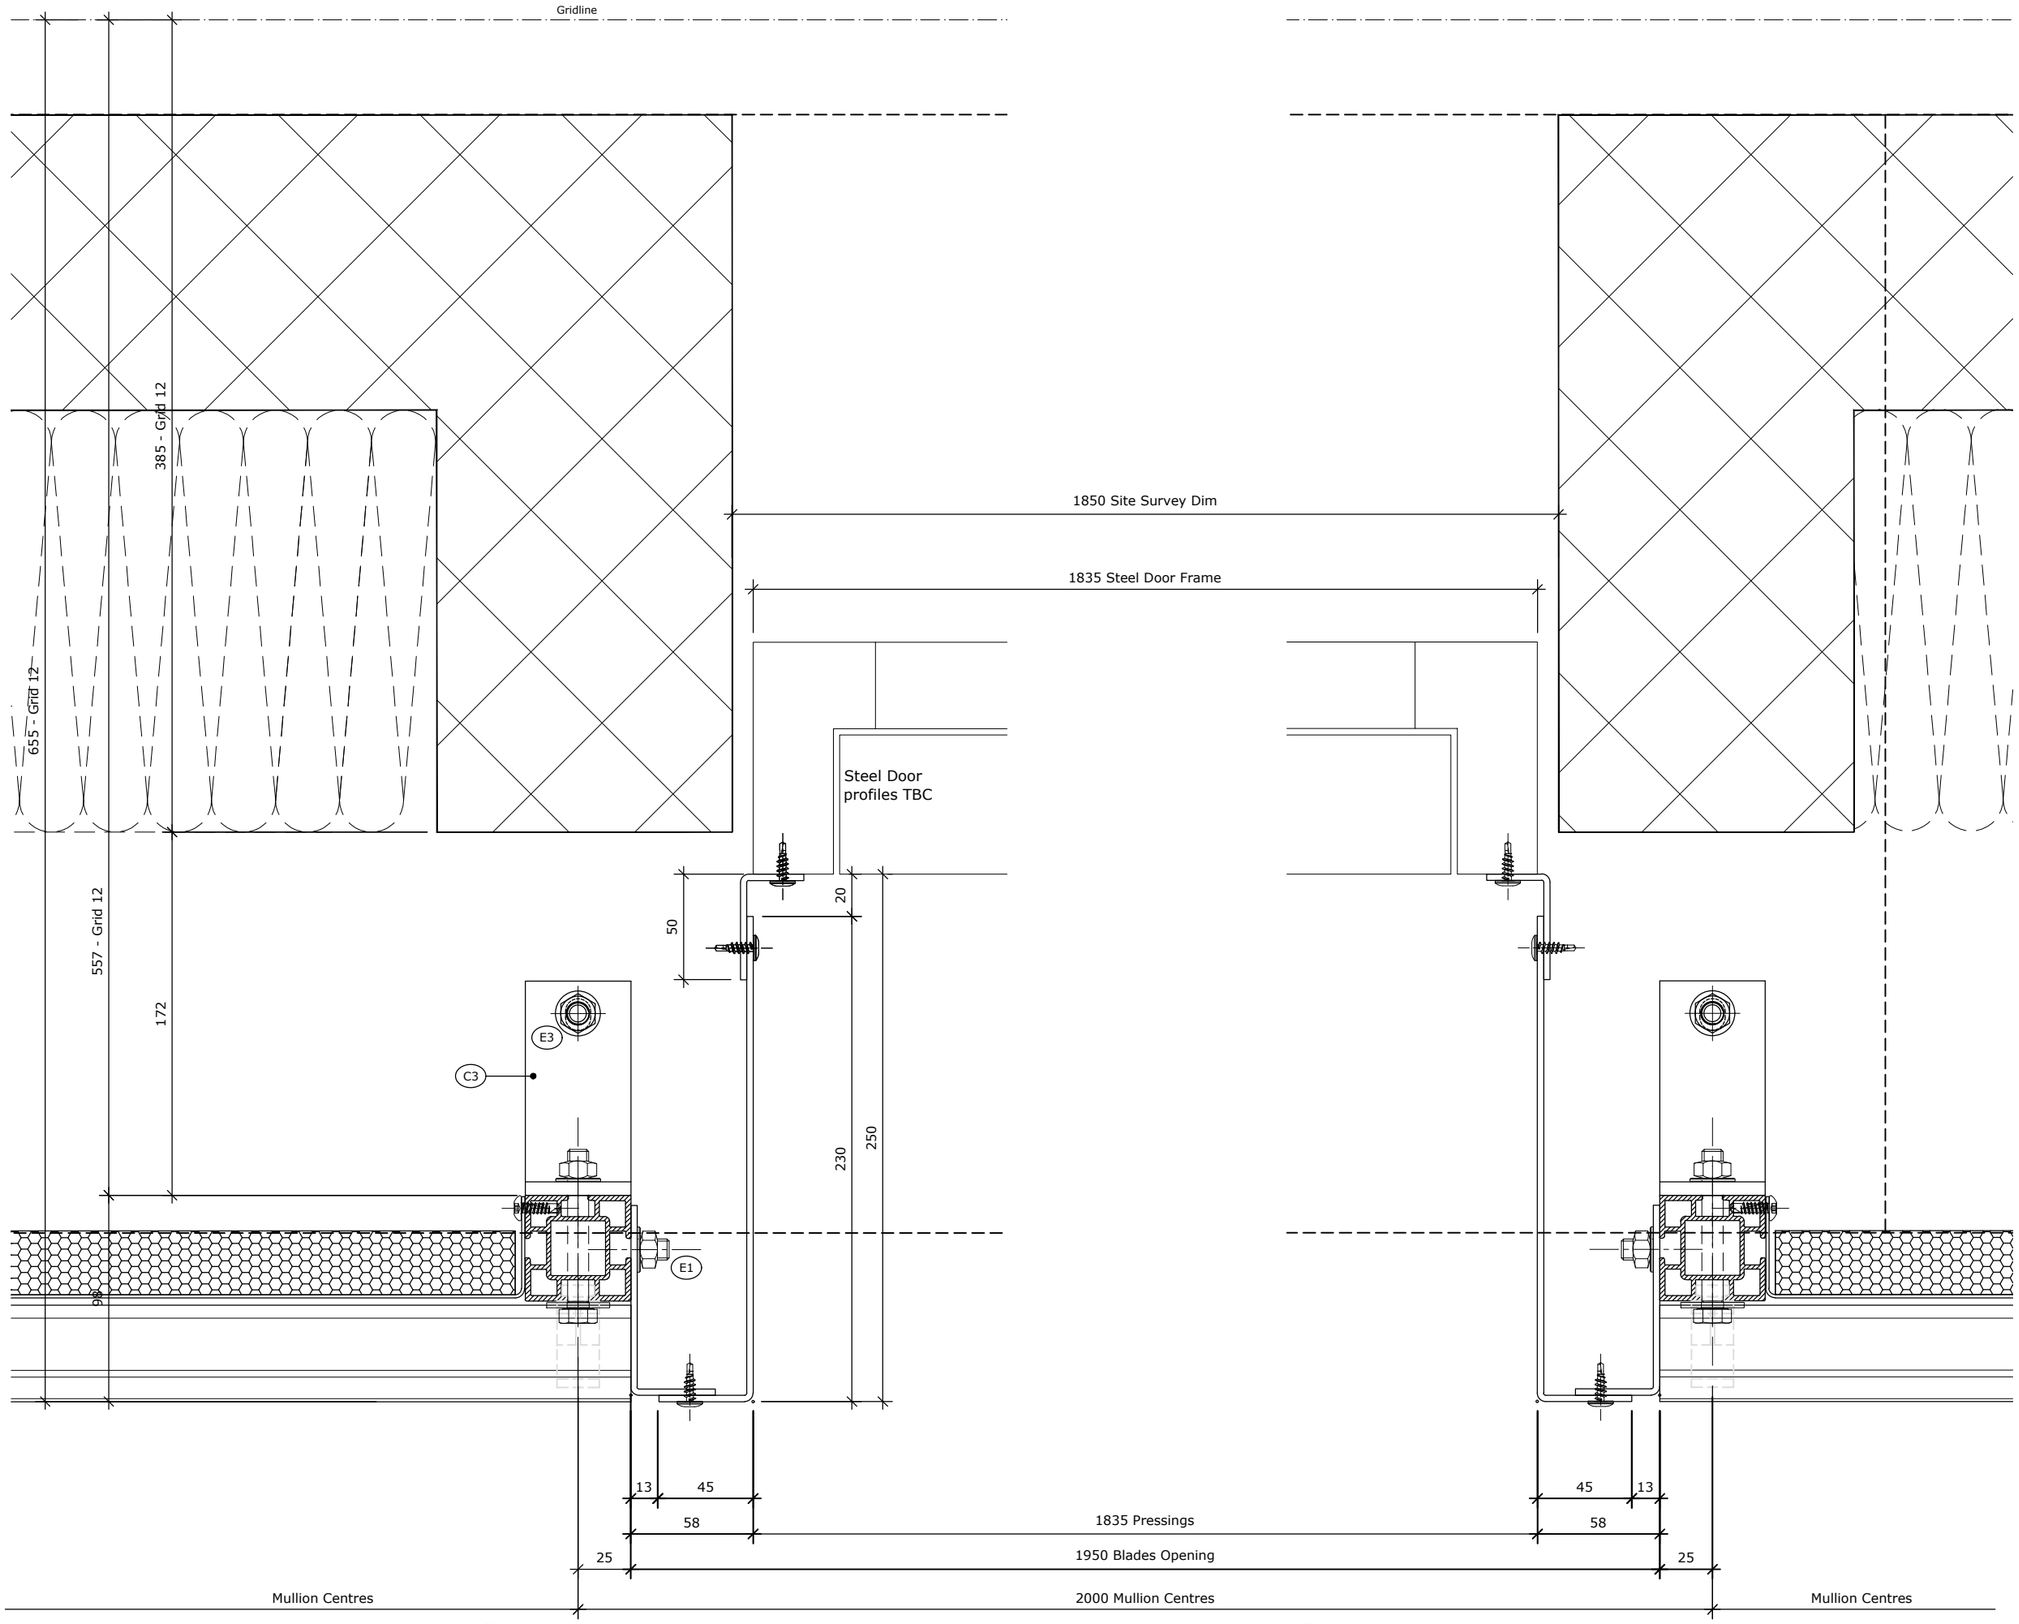

40 DT 10221 - Louvre- Steel Door Jamb Detail

41 DT 10221 - Structure - Steel Door Jamb Detail

© COPYRIGHT PRATER LIMITED

NOTES:
ALL DIMENSIONS IN mm UNLESS NOTED OTHERWISE.
DO NOT SCALE FROM THIS DRAWING.
ALL DIMENSIONS TO BE VERIFIED ON SITE PRIOR TO COMMENCING WORKS.

(No) - Refer to Component Schedule Drg No SJQ-600-PRL-ZZ-DR-X-10300

Mark	Date	Details	By
P01	03.11.2020	FOR COMMENT	MS

REVISIONS

PRATER
ENVELOPE • DESIGN • CONSTRUCT
A Lindner Group Company

PRATER LIMITED
Perrywood Business Park
Honeycrock Lane
Salfords Surrey RH1 5JQ
Tel: (01737) 772331
Fax: (01737) 766021
Internet: www.prater.co.uk

PRATER LIMITED
9 Ramsay Court Kingfisher Way
Hinchingbrooke Business Park
Huntingdon Cambs PE29 6FY
Tel: (01480) 458770
Fax: (01480) 432735
E-mail: mail@prater.co.uk

Project:
MANCHESTER GOODS YARD
ST JOHN'S
MANCHESTER


Client:
LENDLEASE

Issue Status:
FOR COMMENT


Drawing Title:
SIMON CLASSIC W 45 HP LOUVRE SYSTEM
L00 to L01
HORIZONTAL DETAILS 40 and 41

Drawn:	Date:
M.SELBY	Nov 2020
Contract Number:	Scales:
18-812315	1:3 @A3

Drawing Number: SJQ-600-PRL-XX-ZZ-DR-X-10221
Rev: P01

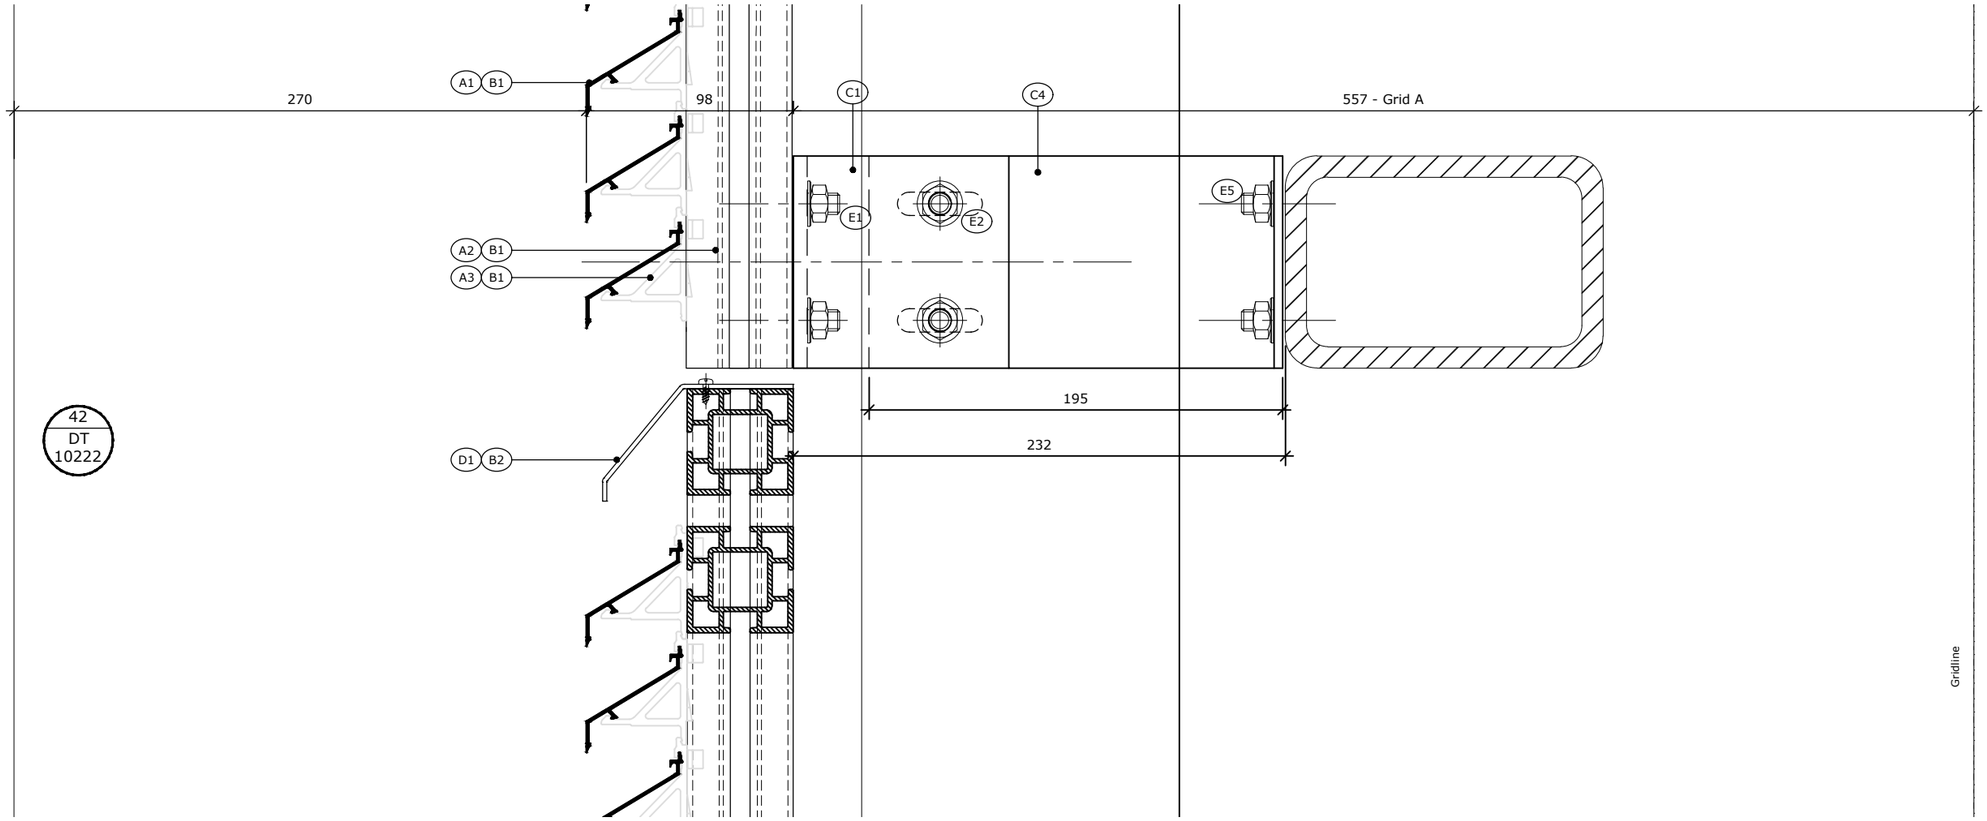

42
DT
10222

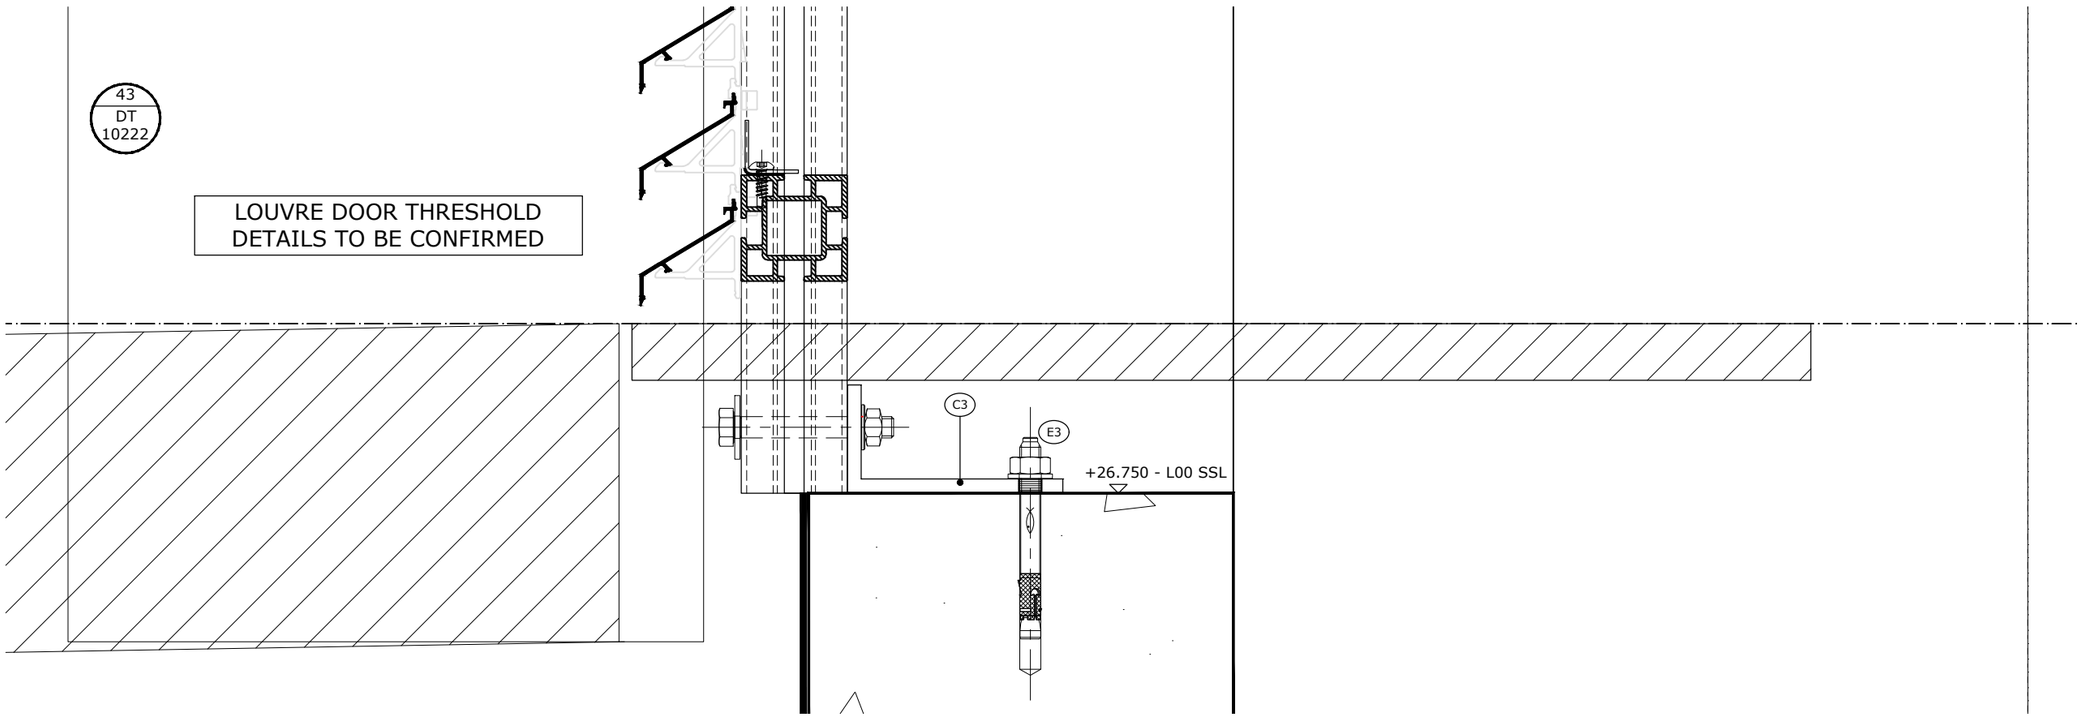

43
DT
10222

LOUVRE DOOR THRESHOLD
DETAILS TO BE CONFIRMED

© COPYRIGHT PRATER LIMITED

NOTES:
ALL DIMENSIONS IN mm UNLESS NOTED OTHERWISE.
DO NOT SCALE FROM THIS DRAWING.
ALL DIMENSIONS TO BE VERIFIED ON SITE PRIOR TO COMMENCING WORKS.

(No) - Refer to Component Schedule Drg No SJQ-600-PRL-ZZ-DR-X-10300

Mark	Date	Details	By
P01	03.11.2020	FOR COMMENT	MS

REVISIONS

PRATER
ENVELOPE • DESIGN • CONSTRUCT
A Lindner Group Company

PRATER LIMITED
Perrywood Business Park
Honeycrock Lane
Salfords Surrey RH1 5JQ
Tel: (01737) 772331
Fax: (01737) 766021

PRATER LIMITED
9 Ramsay Court Kingfisher Way
Hinchingbrooke Business Park
Huntingdon Cambs PE29 6FY
Tel: (01480) 458770
Fax: (01480) 432735

Internet: www.prater.co.uk
E-mail: mail@prater.co.uk

Project:
MANCHESTER GOODS YARD
ST JOHN'S
MANCHESTER


Client:
LENDLEASE

Issue Status:
FOR COMMENT

Drawing Title:
SIMON CLASSIC W 45 HP LOUVRE SYSTEM
L00 to L01
VERTICAL DETAIL 42 and 43

Drawn:	Date:
M.SELBY	Nov 2020
Contract Number:	Scales:
18-812315	1:3 @A3

Drawing Number:	Rev:
SJQ-600-PRL-XX-ZZ-DR-X-10222	P01

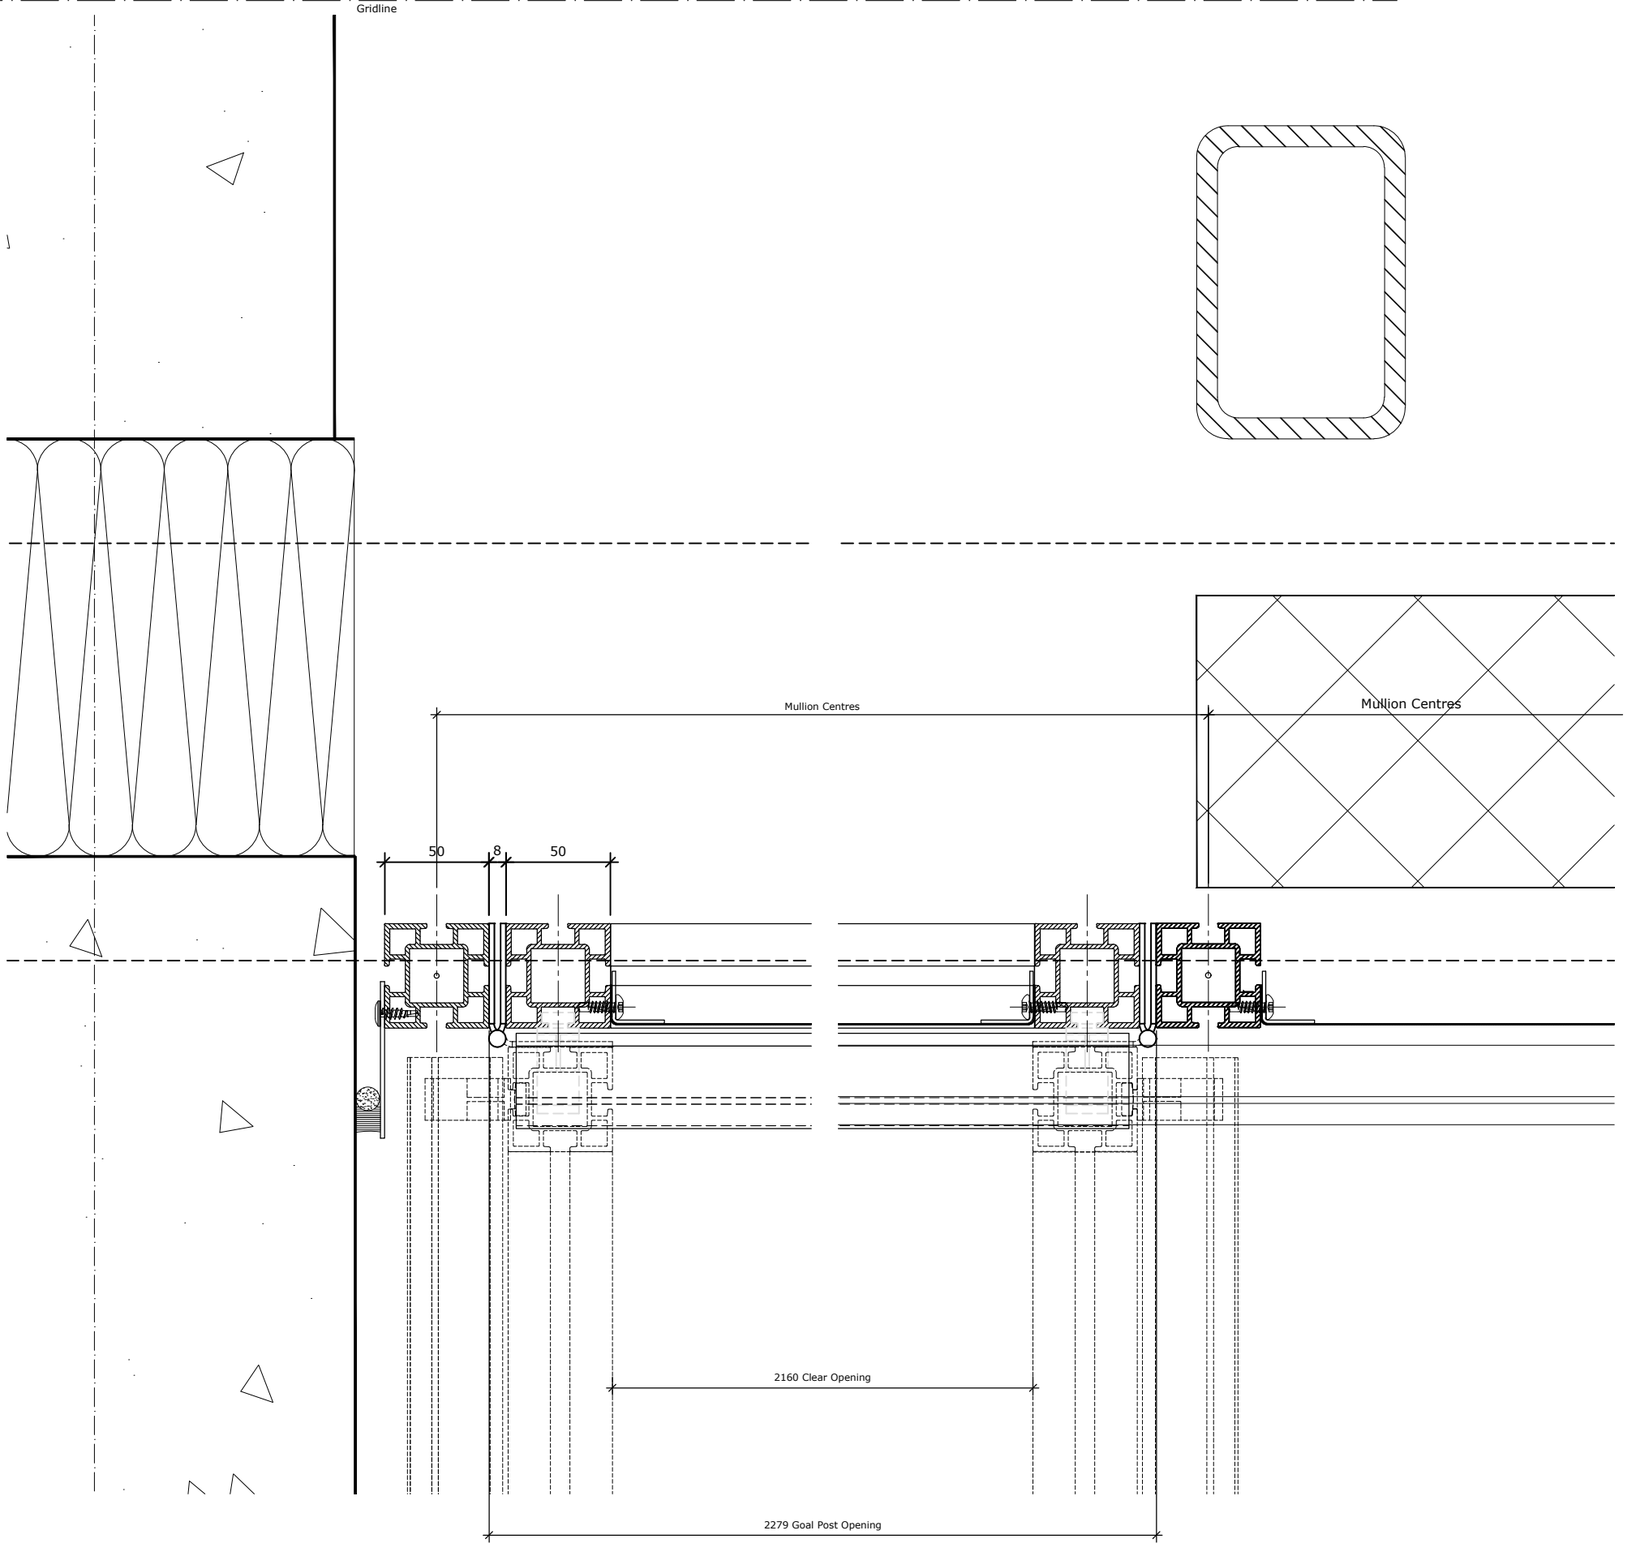

44 DT 10223 - Louvre Door Jamb Detail

45 DT 10223 - Louvre Door Jamb Detail

© COPYRIGHT PRATER LIMITED

NOTES:
ALL DIMENSIONS IN mm UNLESS NOTED OTHERWISE.
DO NOT SCALE FROM THIS DRAWING.
ALL DIMENSIONS TO BE VERIFIED ON SITE PRIOR TO COMMENCING WORKS.

(No) - Refer to Component Schedule Drg No SJQ-600-PRL-ZZ-DR-X-10300

Mark	Date	Details	By
P01	03.11.2020	FOR COMMENT	MS

REVISIONS

PRATER
ENVELOPE • DESIGN • CONSTRUCT
A Lindner Group Company

PRATER LIMITED
Perrywood Business Park
Honeycrock Lane
Salfords Surrey RH1 5JQ
Tel: (01737) 772331
Fax: (01737) 766021
Internet: www.prater.co.uk

PRATER LIMITED
9 Ramsay Court Kingfisher Way
Hinchingbrooke Business Park
Huntingdon Cambs PE29 6FY
Tel: (01480) 458770
Fax: (01480) 432735
E-mail: mail@prater.co.uk

Project:
MANCHESTER GOODS YARD
ST JOHN'S
MANCHESTER

Client:
LENDLEASE

Issue Status:
FOR COMMENT

Drawing Title:
SIMON CLASSIC W 45 HP LOUVRE SYSTEM
L00 to L01
HORIZONTAL DETAILS 44 and 45

Drawn:	Date:
M.SELBY	Oct 2020
Contract Number:	**Scales:**
18-812315	1:3 @A3

Drawing Number: SJQ-600-PRL-XX-ZZ-DR-X-10223
Rev: P01

Ref : Component / Material Schedule
Package : Windows to Techcrete Panels
Spec Ref : H11 Curtain Walling
Doc No : Architectural Specification Doc No SJQ-600-CTA-XX-ZZ-SP-A-00001_issue 10_Rev C01

A - Louvre System

Simon Classic W45 HP Series Continuous Louvre Wall System

A1 Item : Simon W 45 HP Louvre Blades
Finish : Polyester Powder Coated
Film Thickness : Min 60 Microns
Colour : Ral 9005 - Matt Black (30% Gloss

A2 Item : Simon Vertical Mullion
Finish : Polyester Powder Coated
Film Thickness : Min 60 Microns
Colour : Ral 9005 - Matt Black (30% Gloss

A3 Item : Blade Clips

B - Metal Finishes

B1 Item : Simon W 45 HP Louvre Blades, Mullion, Clips
Finish : Polyester Powder Coated
Film Thickness : Min 60 Microns
Colour : Ral 9005 - Matt Black (30% Gloss)

B2 Item : Pressings
Finish : Polyester Powder Coated
Film Thickness : Min 60 Microns
Colour : Ral 9005 - Matt Black (30% Gloss

C - Brackets

C1 Mullion Bracket
Item : 50.8 x 102 x 6.3 Angle - 100 Long
Material : Aluminium
Grade : 6082-T6
Finish : Mill

C2 Bracket to Structure
Item : 100 x 6 x 325 Angle - 100 Long
Material : Aluminium
Grade :1050 HI4
Finish : Mill

C3 Restraint Cill Bracket
Item : 50.8 x 102 x 6.3 Angle - 100 Long
Material : Aluminium
Grade : 6082-T6
Finish : Mill

C4 Bracket to Structure
Item : 100 x 6 x 195 Angle - 100 Long
Material : Aluminium
Grade :1050 HI4
Finish : Mill

C5 Bracket to Structure
Item : 100 x 6 x 136 Angle - 100 Long
Material : Aluminium
Grade :1050 HI4
Finish : Mill

D - Pressings

D1 Head & Jamb Pressing
Item : 2mm Pressing
Material : Aluminium
Grade : 1050 HI4

D2 Cill Pressing
Item : 3mm Pressing
Material : Aluminium
Grade : 1050 HI4

D3 Cill Pressing Profile Support 'Z' Rail
Material : 3mm Aluminium Sheet - Pressed
Grade : 1050 H14
Finish : Mill

D4 **Door** Head & Jamb Pressing
Item : 3mm Pressing
Material : Aluminium
Grade : 1050 HI4

D5 **Door** Head & Jamb Pressing - Fixing Angle / Zed
Item : 3mm Pressing
Material : Aluminium
Grade : 1050 HI4

E - Fixings

Bolts
All Bolts to be A2 / A70 Stainless Steel unless otherwise stated.
Screws
All Screws to be A2 / A70 Stainless Steel unless otherwise stated.

E1 Location : Louvre Mullion Fixing to Bracket
Item : M8 x 40 Hex Hd Set Screw
M8 Nut x 1
M8 Washer x 1

E2 Location : Mullion Bracket to Structure Bracket Fixing
Item : M8 x 40 Hex Hd Bolt
M8 Nut x 1
M8 Washer x 2

E3 Location : Bracket Fixing to Concrete
Item : Fischer Bolt Anchor
FAZ II 16/25 A4 Anchor
Torque 110Nm

E4 Location : Bracket Fixing to Blockwork
Item : Fischer Bolt Anchor
FAZ II 16/25 A4 Anchor
Torque 110Nm

E5 Location : Bracket Fixing to Steelwork
Item : M8 x 40 Hex Hd Set Screw
M8 Washer x 1

E5 Location : Pressings
Item : SFS Intec SN7/13-S-D12/SR2-5.5x27mm Low Profile Head
Self drilling Stainless Steel Screw
PPC : RAL 9005 Black

E6 Location : Cill Pressing Profile Support 'Z' Rail - D3
Item : Fischer Hammerfix 6/30/60 A2SS
Stainless Steel Knock in Anchors

F - Accessories

F1 External Weather Seal
Type : Dow Corning - DC 791 Low Modulas Silicone with Polyethelene backing rod
Colour : Black

© COPYRIGHT PRATER LIMITED

NOTES:
ALL DIMENSIONS IN mm UNLESS NOTED OTHERWISE.
DO NOT SCALE FROM THIS DRAWING.
ALL DIMENSIONS TO BE VERIFIED ON SITE PRIOR TO COMMENCING WORKS.

(No) - Refer to Component Schedule Drg No SJQ-600-PRL-ZZ-DR-X-10300

Mark	Date	Details	By
P01	03.11.2020	FOR COMMENT	MS

REVISIONS

PRATER
ENVELOPE • DESIGN • CONSTRUCT
A Lindner Group Company

PRATER LIMITED
Perrywood Business Park
Honeycrock Lane
Salfords Surrey RH1 5JQ
Tel: (01737) 772331
Fax: (01737) 766021

PRATER LIMITED
9 Ramsay Court Kingfisher Way
Hinchingbrooke Business Park
Huntingdon Cambs PE29 6FY
Tel: (01480) 458770
Fax: (01480) 432735

Internet: www.prater.co.uk
E-mail: mail@prater.co.uk

Project:
MANCHESTER GOODS YARD
ST JOHN'S
MANCHESTER

Client:
LENDLEASE

Issue Status:
FOR COMMENT

Drawing Title:
SIMON CLASSIC W 45 HP LOUVRE SYSTEM
L00 to L01
COMPONENT SCHEDULE

Drawn: M.SELBY
Date: Nov 2020
Contract Number: 18-812315
Scales: NTS
Drawing Number: SJQ-600-PRL-XX-ZZ-DR-X-10300
Rev: P01