


All dimensions are in millimetres unless stated otherwise. No dimensions to be scaled from drawings. All dimensions to be checked on site prior to manufacture.

Any discrepancies between drawings and site conditions are to be reported to the contract manager.


This drawing is to be read in conjunction with all relevant Structural Engineers and Mechanical & Electrical Engineers drawings and specification.

© COPYRIGHT
The copyright in this drawing is vested in OBi Property Ltd and no licence or assignment of any kind has been, or is, granted to any third party whether by provision of copies or originals of the drawings or otherwise unless otherwise agreed in writing.

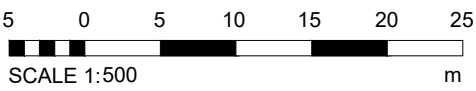

Note: Dimensions to be checked on site before construction

Note: Glazing height to be floor to ceiling where possible

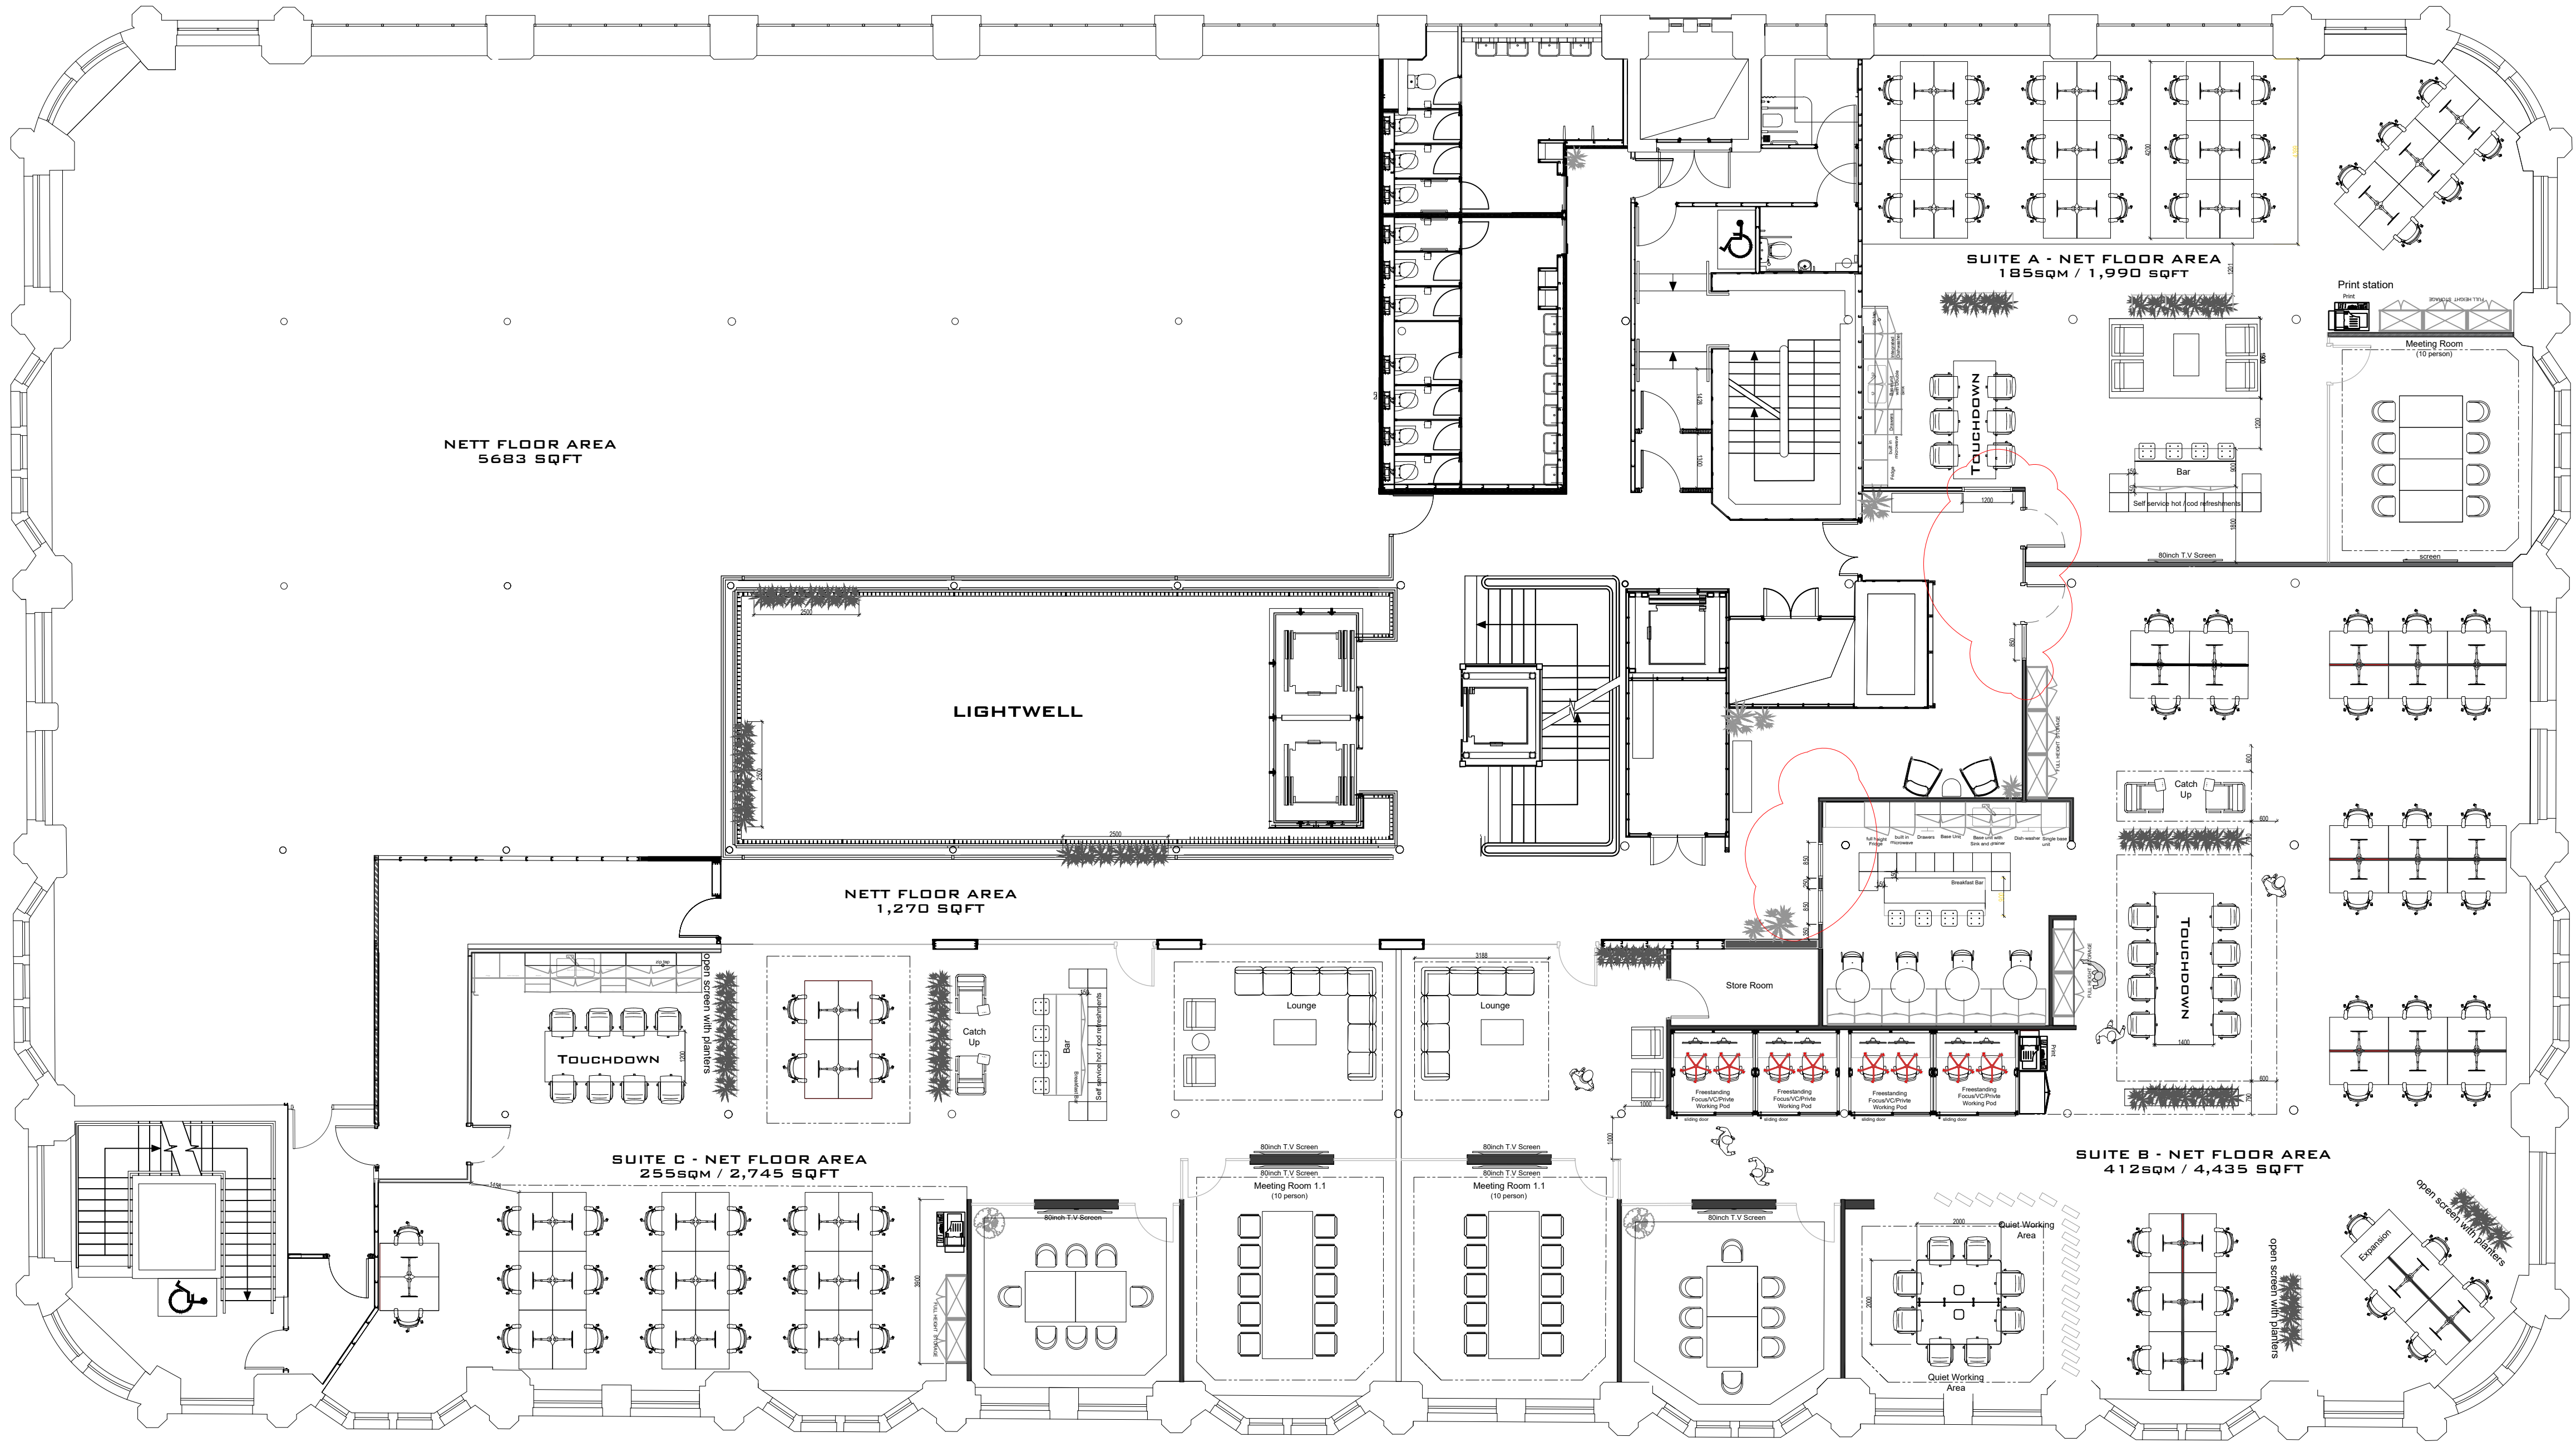

First Floor - Proposed GA
Scale 1:100

O	Glazing added to corridor	24/07/24	EK	
L	Fire Doors added to W/C corridor	23/02/23	EK	
K	Changes made to floor finishes and teapoint position in suite C furniture positions in order to get the furniture centralised to the rafts	07/12/23	RG	
J	Changes made to floor finishes and minor furniture positions in order to get the furniture centralised to the rafts	08/11/23	RG	
H	Changes made to floor finishes and minor furniture positions in order to get the furniture centralised to the rafts	08/11/23	RG	
G	LAYOUT UPDATED	16/10/23	RG	
F	LAYOUT UPDATED	14/10/23	RG	
E	Issued For Tender	10/10/23	RG	
D	Issued For Tender	04/09/23	RG	
C	Issued For Tender	01/09/23	SV	ER
B	Issued For Information	02/07/23	JS	
A	Issued For Information	2023	RG	
-	First Issue	2023	RG	
REV	DESCRIPTION	DATE	BY	CHK

CLIENT NAME

Philip J Davis Holdings Plc

PROJECT NAME

Sevendale House

DWG TITLE:

First Floor - Proposed General Arrangement

DWG NO: 10_103

REVISION: O

SCALE 1 : 100 @A1

DRAWN: EK

DWG STATUS:

FOR CONSTRUCTION