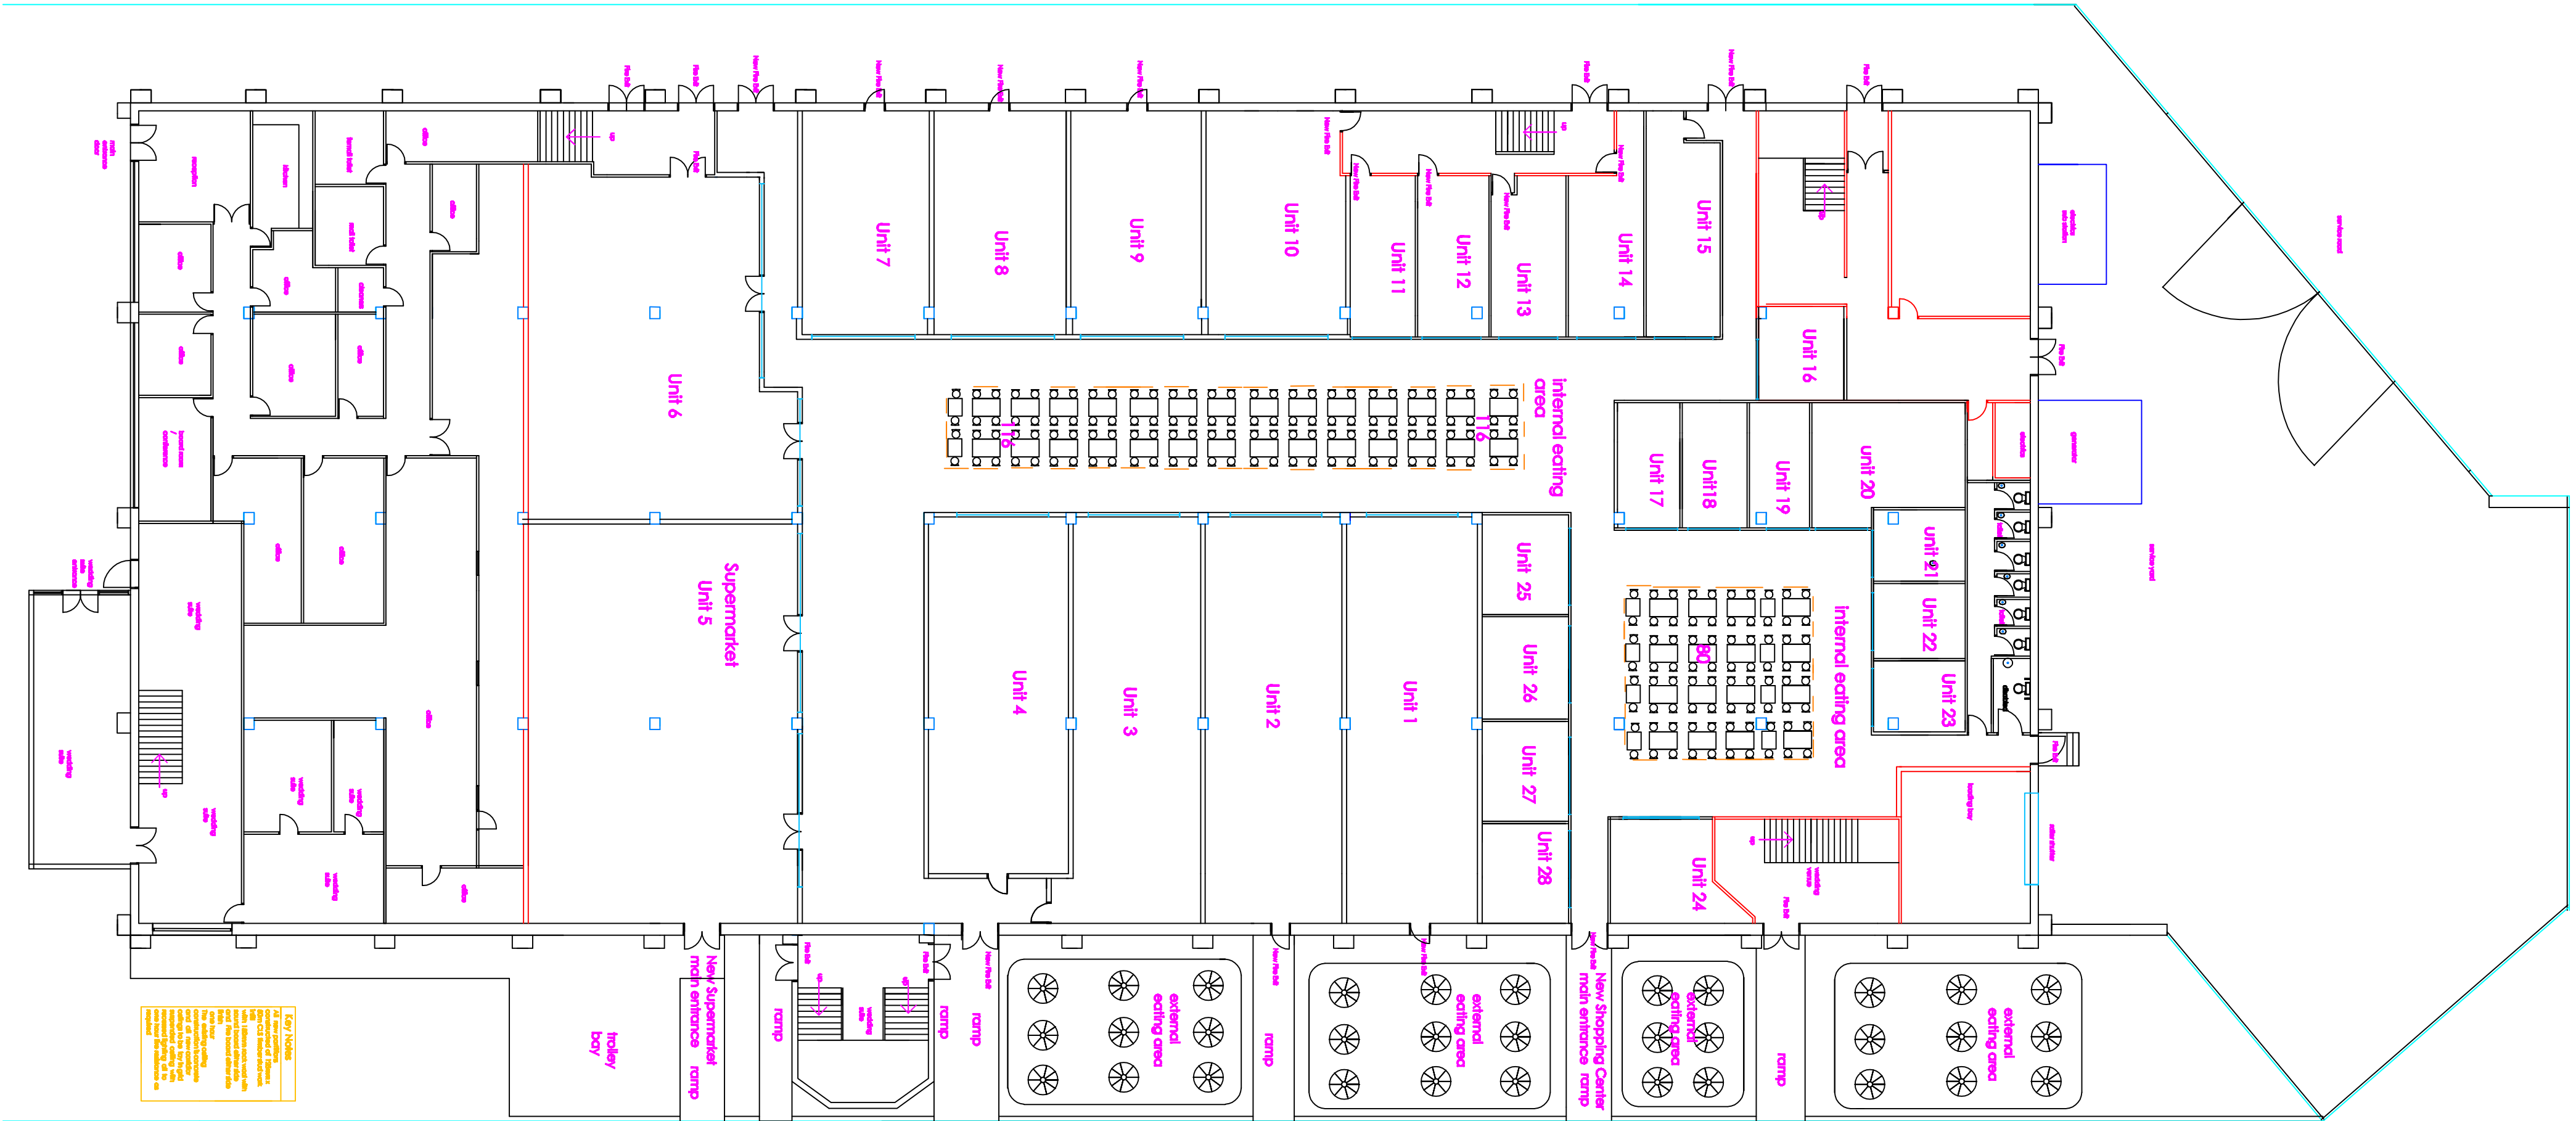


PROPOSED GROUND FLOOR FLOOR
LAYOUTS ONLY
SCALE 1:200

DO NOT SCALE OF THE DRAWING / USE ALL DIMENSIONS ON THE DRAWING ONLY			
Do not start any work until all the information has been obtained. Any discrepancy to be reported to Plans Down before or possible.			
date:	The Shopper 371 Oxford Road, Manchester, M14 5JH		
date:	01/10/2014		
drawn by:	DRW		
checked by:	DRW		
project:	The Shopper The Oxford Road Shopping Centre New Oxford Road Internal alterations Internal alterations		
project:	MANCHESTER CITY COUNCIL PLANNING AND BUILDING CONTROL		
plans drawn:	tel: 07952934281 email: 07855609593 Bowlerbottom www.plansdown.co.uk		
project no:	DR 371	date:	10/10/2014