


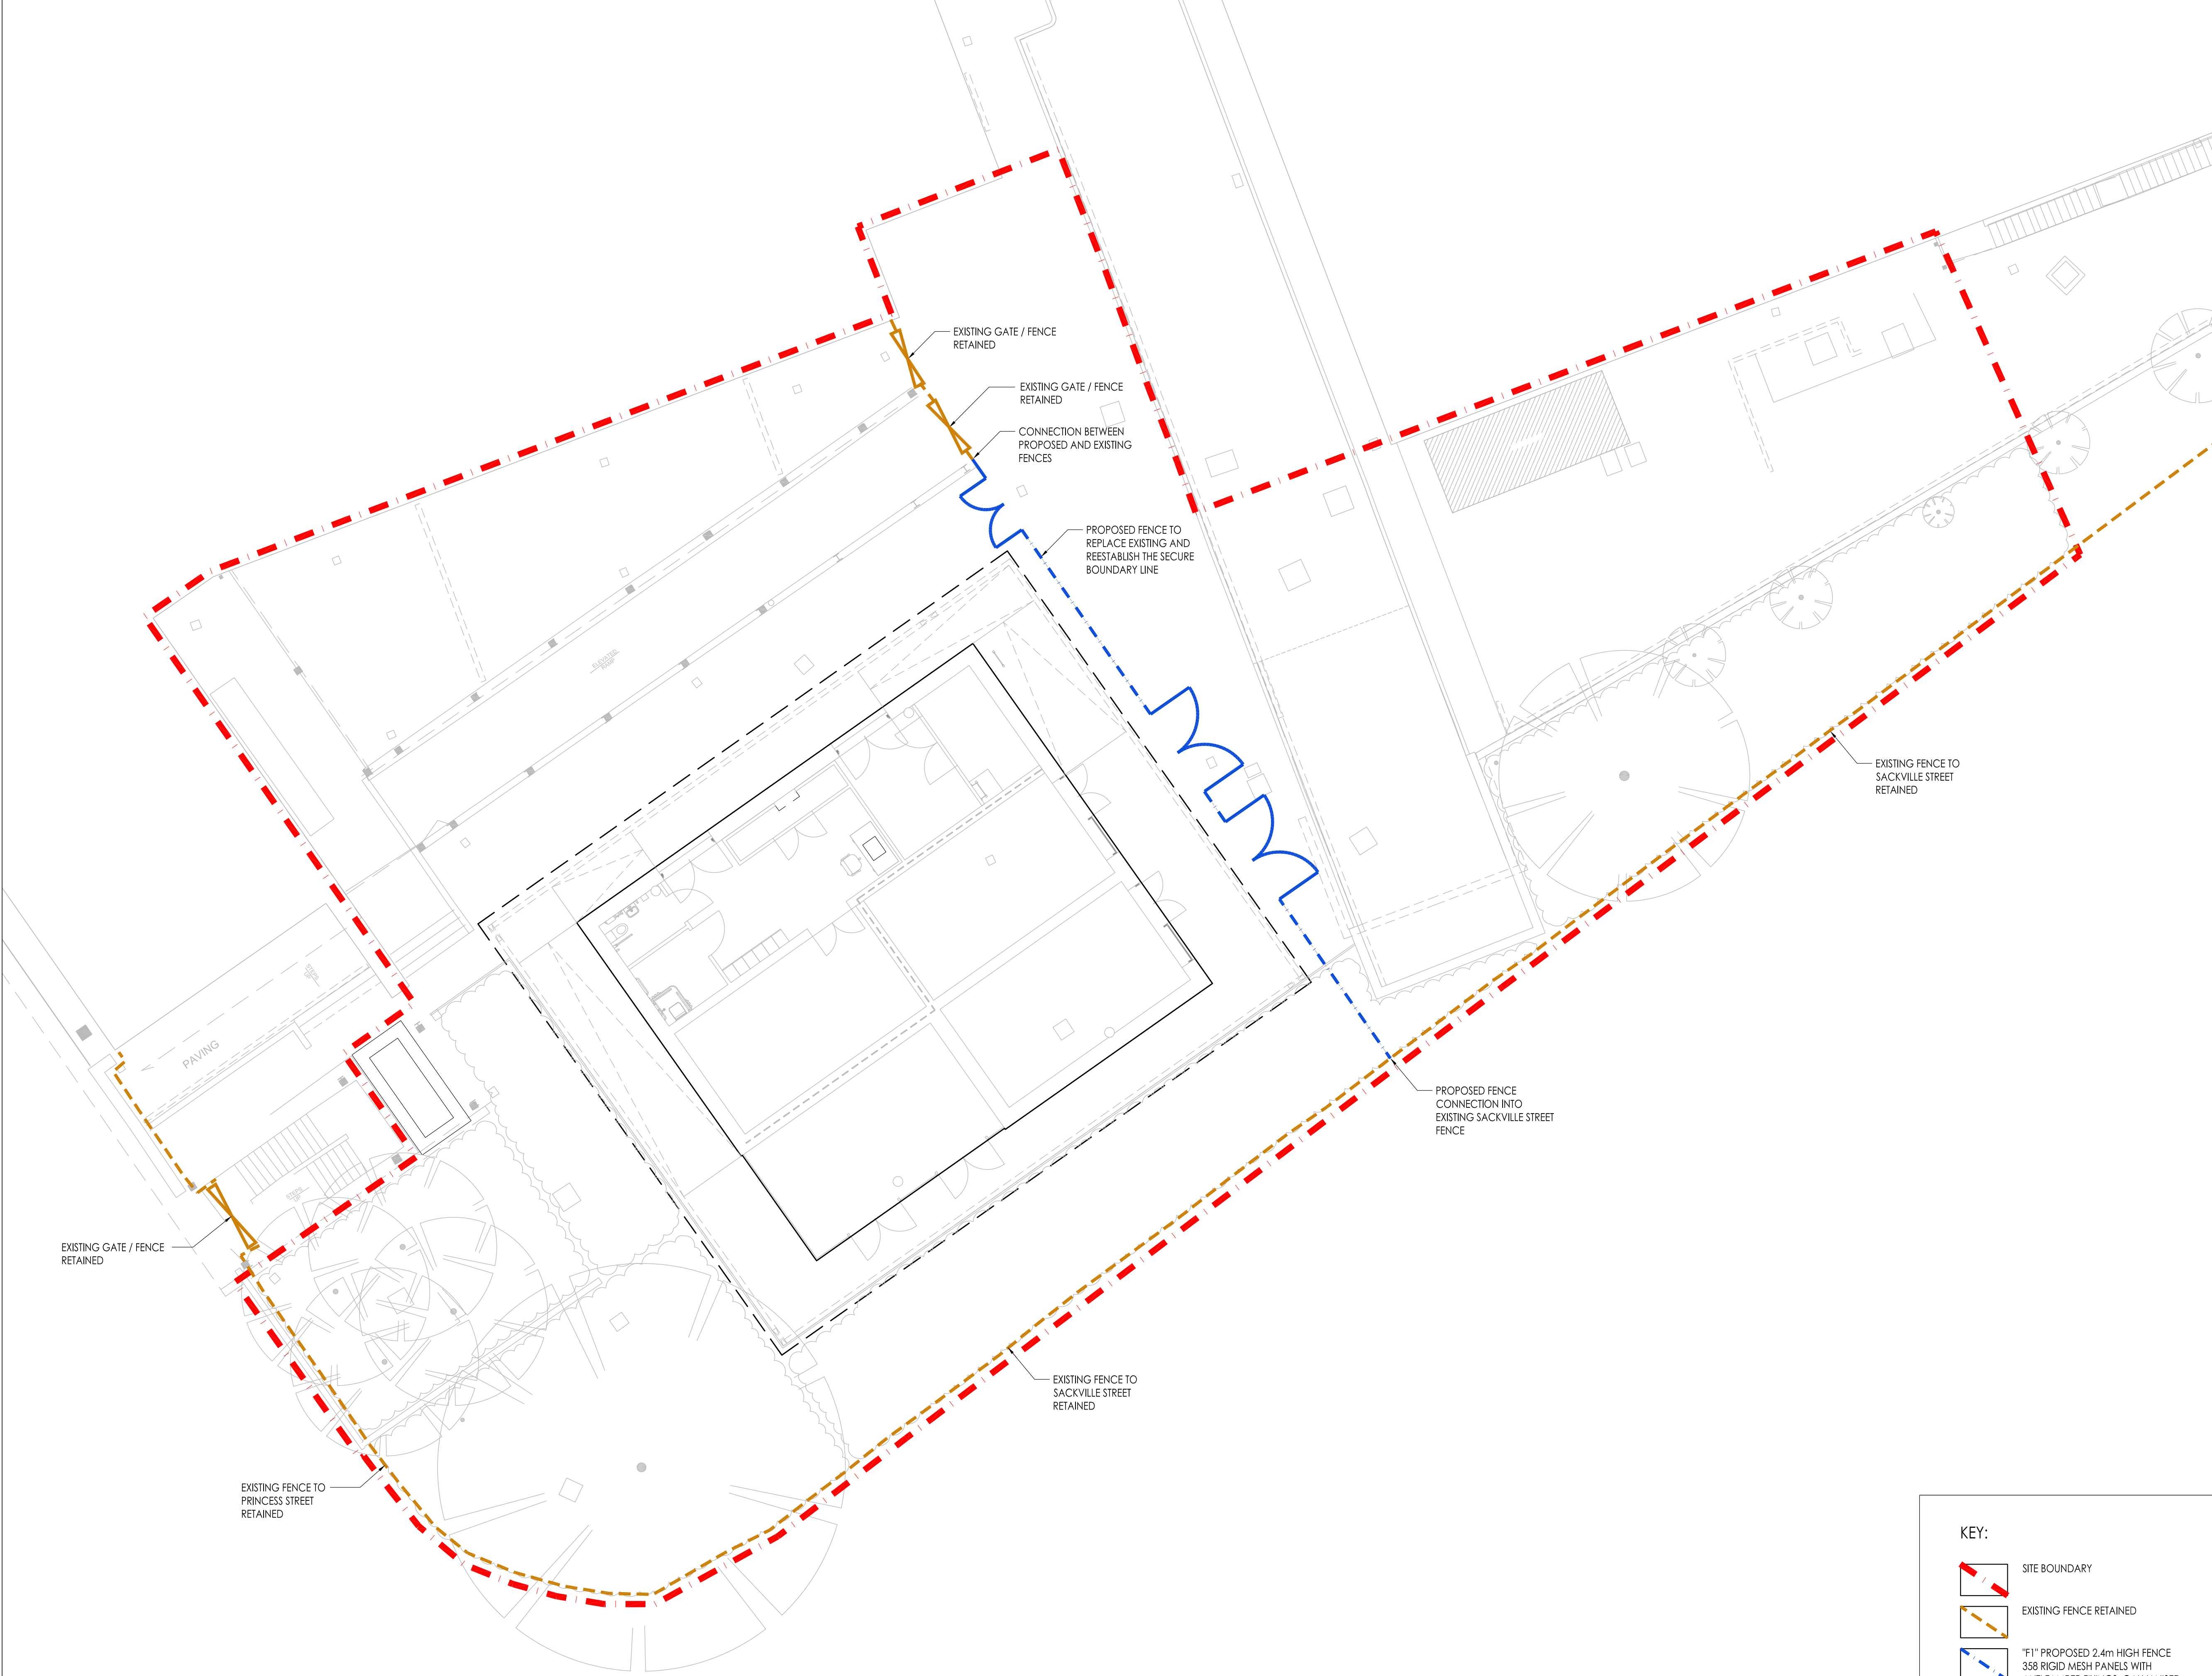

NOTES:

Use figured dimensions only. The contractor is requested to check all dimensions before the work is put in hand. Copyright of this drawing belongs solely to Iteriad Ltd ©. This drawing must only be used for the purpose for which it is supplied and its contents must not be reproduced for any purpose without written permission. Areas indicated, or areas calculated from this drawing should be used for valuation purposes or as the basis for development contracts. Iteriad Ltd is a limited liability company registered in England and Wales. Number 7966573

KEY PLAN

P01	PLANNING ISSUE	IF	MS	08.10.24
REV	DETAILS	DRAWN BY	CHECKED BY	CHECKED DATE

DRAWING RECORD

STATUS

FOR REVIEW, COMMENT AND APPROVAL

CLIENT

MASTERPLANNERS/LANDSCAPE ARCHITECTS

(iteriad)

Studio
2 Craigwood Cottages,
Eckington,
Windermere,
Cumbria
LA23 1LG
T: (+44) 15394 43018
E: studio@iteriad.com
W: www.iteriad.com

PROJECT TITLE			
UoM North Campus Energy Centre			
DRAWING TITLE			
Landscape Boundary Treatment Plan			
SCALE	DRAWN BY	DATE	
1:100@A1	IF	OCT '24	
JOB/DRAWING NUMBER		REVISION	
MEC-ITE-XX-XX-D-L-900110		P01	

- KEY:
- SITE BOUNDARY
 - EXISTING FENCE RETAINED
 - "F1" PROPOSED 2.4m HIGH FENCE 358 RIGID MESH PANELS WITH ANTI-TAMPER FIXINGS, GALVANISED FINISH TO MATCH EXISTING FENCING