


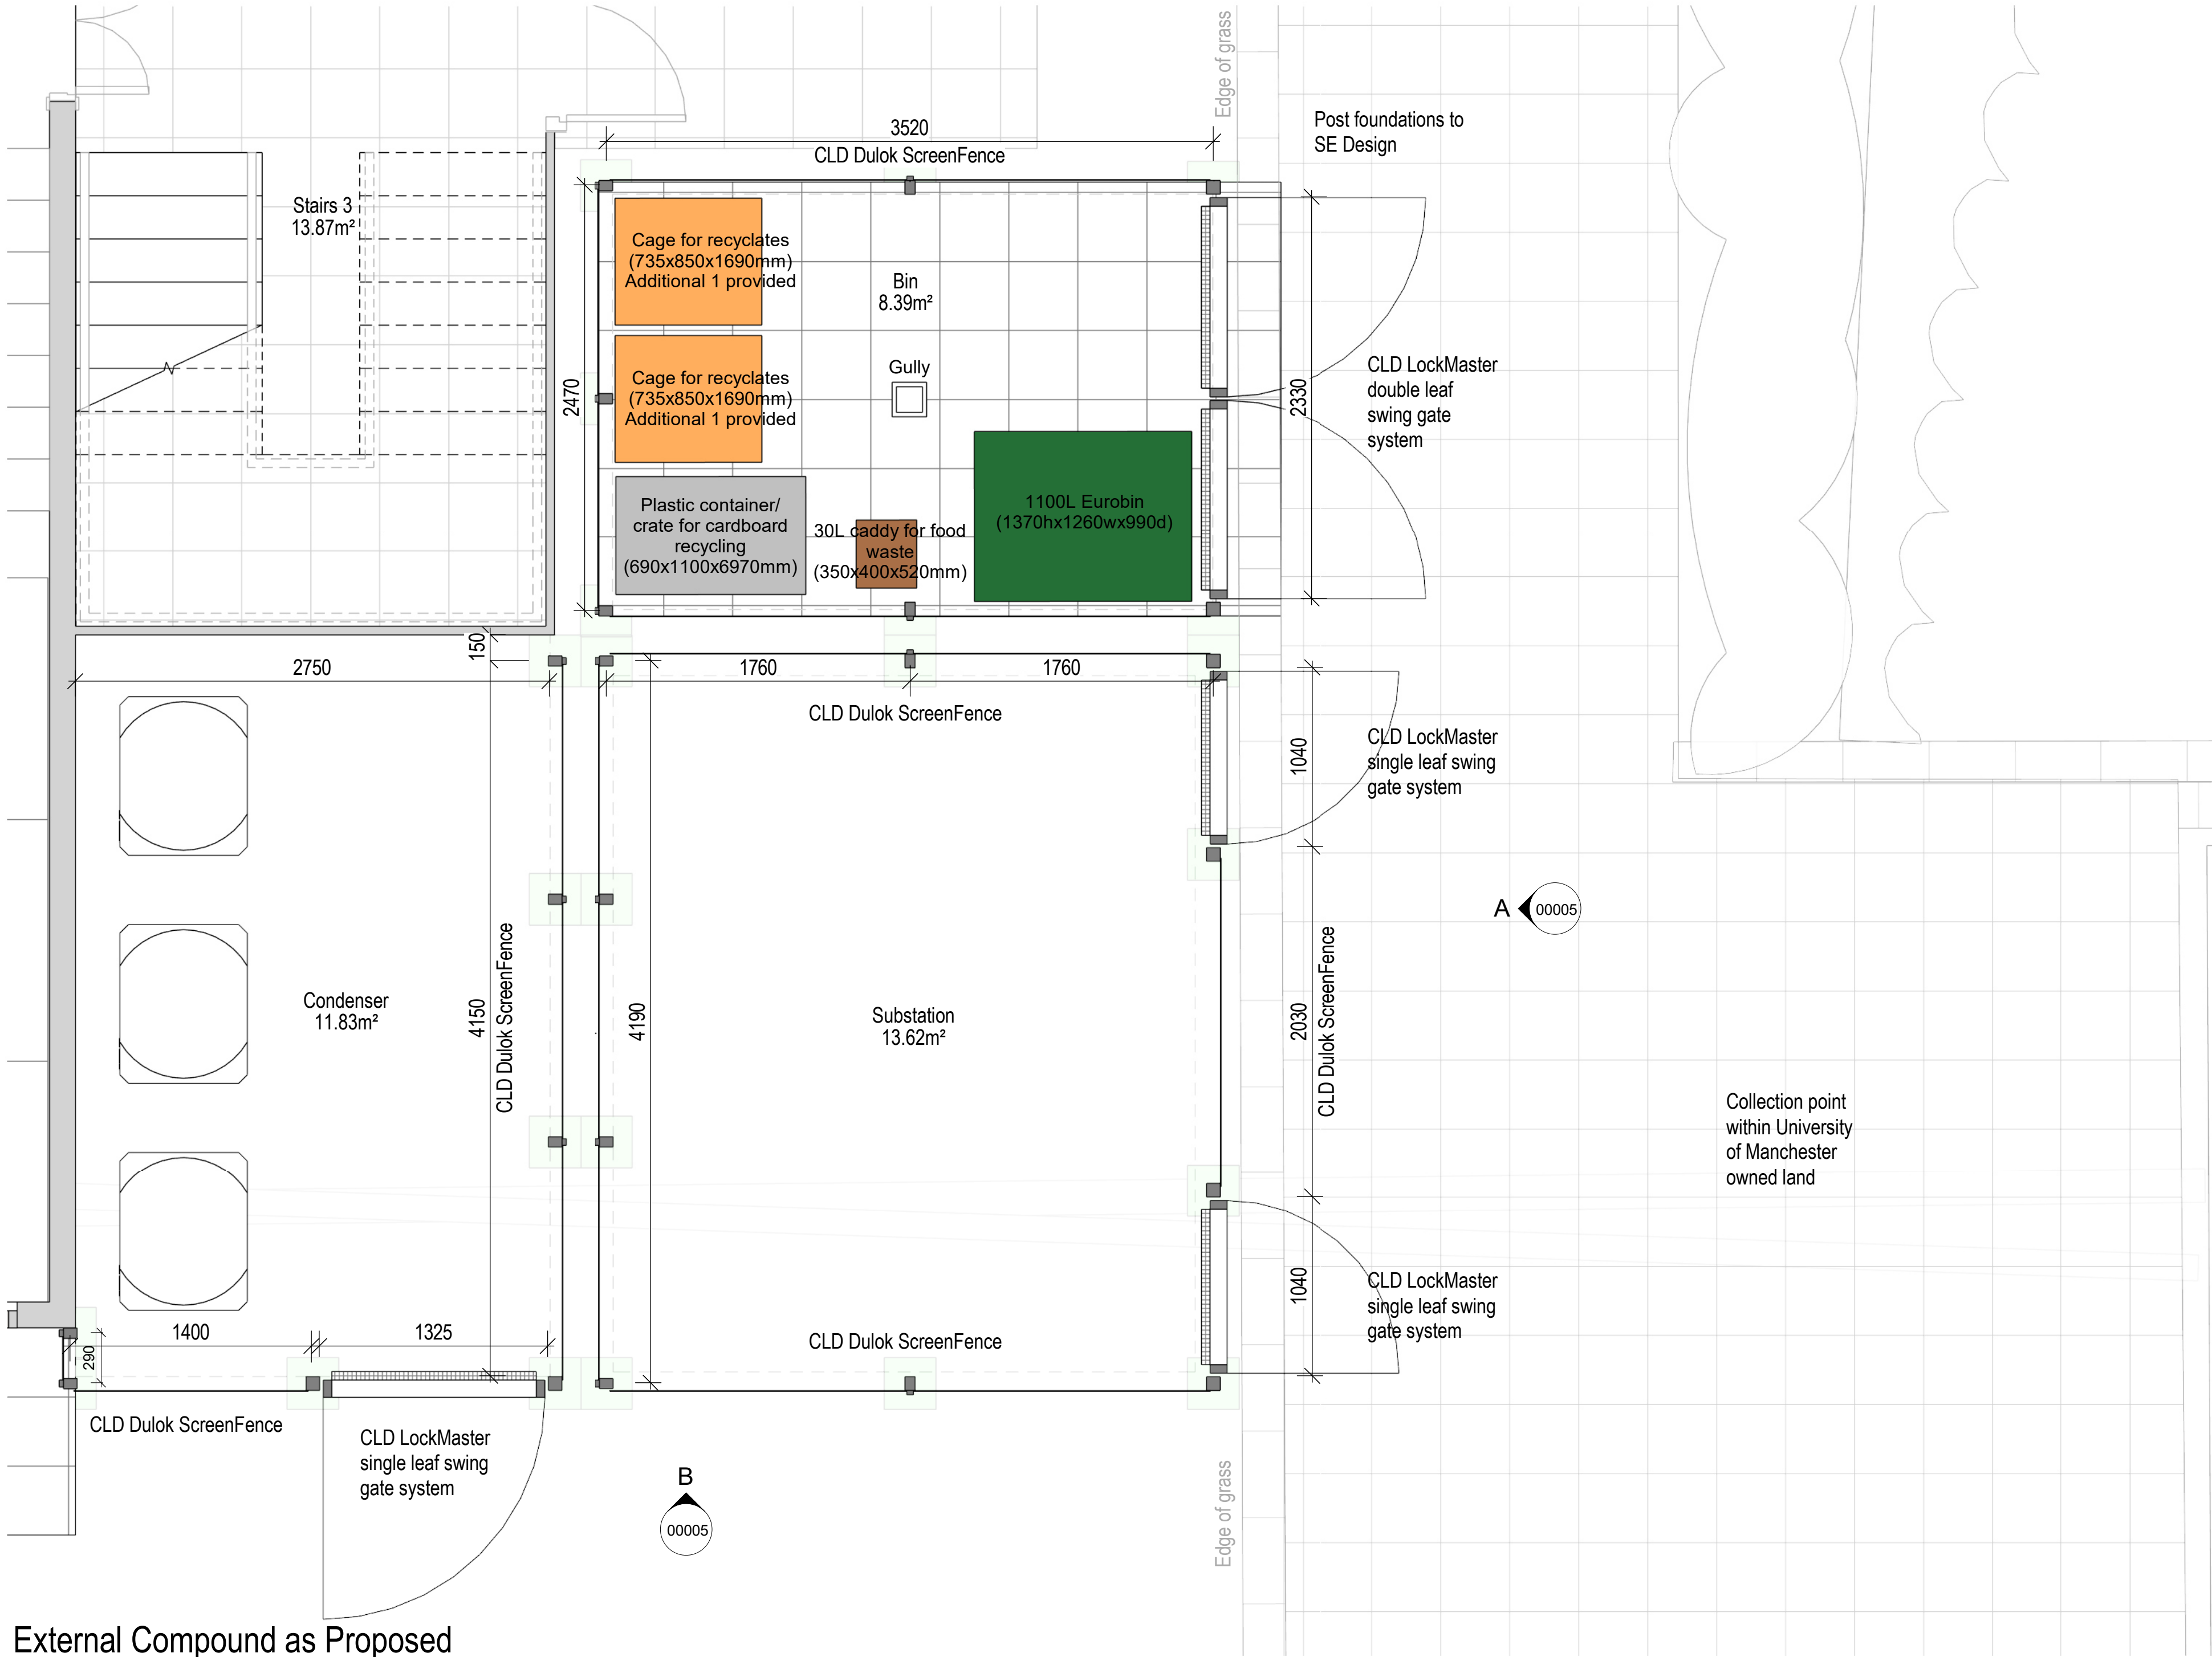

External Compound as Proposed

1 : 25 @ A1

Elevation A

1 : 25 @ A1

Elevation B


1 : 25 @ A1




CLD Dulok ScreenFence
Privacy Screening System

NOTES

1. Do not scale from this drawing.
2. All measurements are in millimetres unless stated otherwise.
3. This drawing is to be read in conjunction with the specification and all relevant Architectural, Electrical, Mechanical and Structural drawings.
4. (c) University of Manchester this drawing must not be reproduced without permission.
5. Directorate of Estates and Facilities to be notified of any discrepancies.

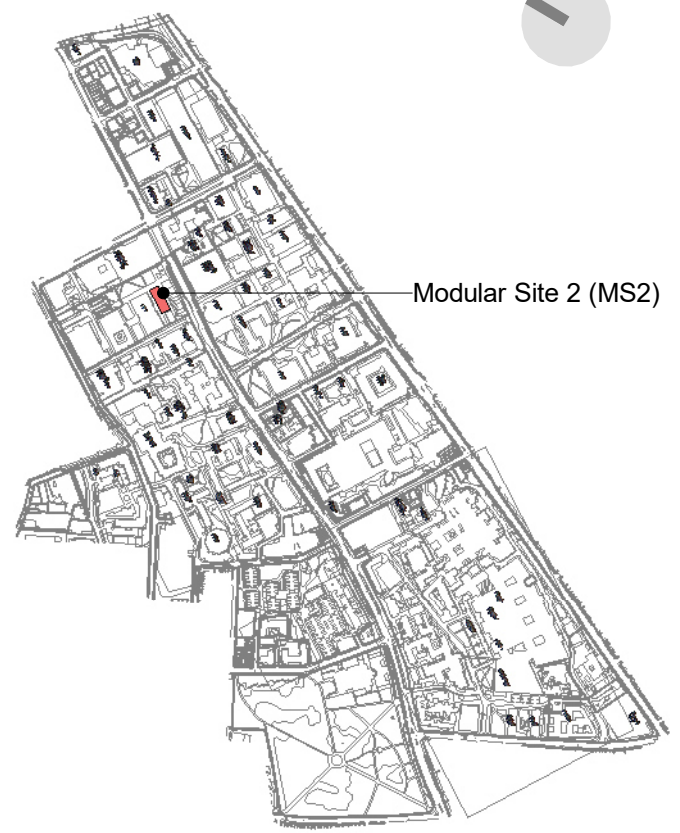

0 0.5m 1m 2m
1:25 @ A1

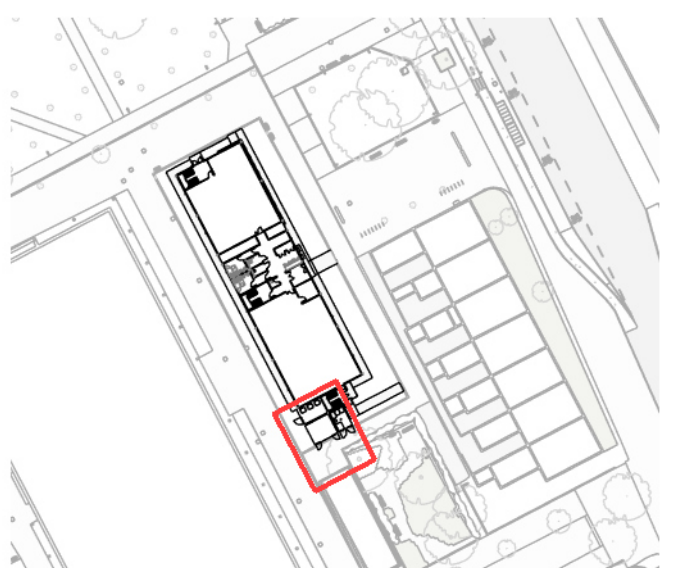

Rev	Description	Date	By	Auth
P03	Gully added to bin store.	19-09-24	JL	JL
P02	Bin allocation to bin store amended.	17-09-24	JL	JL
P01	First issue. Issued for comments.	17-09-24	JL	JL

MANCHESTER
1824
The University of Manchester

Directorate of Estates and Facilities
Bayer Building
The University of Manchester
Oxford Road
Manchester
M13 9PL

HALLIDAY MEECHAM ARCHITECTS

Halliday Meecham Architects Limited
111 Piccadilly Manchester M1 2HY
+44 (0)161 461 5566
4 Devonshire Street London W1W 5DT
+44 (0)203 440 5175
hma@haldidaysmeecham.com
www.haldidaysmeecham.com

Drawing Status		PLANNING	
Project		UoM NZC Decant Works - 5668	
Building Name		Decant Modular Building	
Site Name		Oxford Road	
Sub Site Name		Modular Site 2	
Drawing Title		MS2 External Compounds	
PM	ME	Drawn	JL
Checked	FW	Authorised	HMA
Scale @A1	1:200	Date	11-06-2024
Drawing Number	5668-HMA-MS2-ZZ-DR-A-00005	Date	11-06-2024
Revision	P03	Date	11-06-2024