


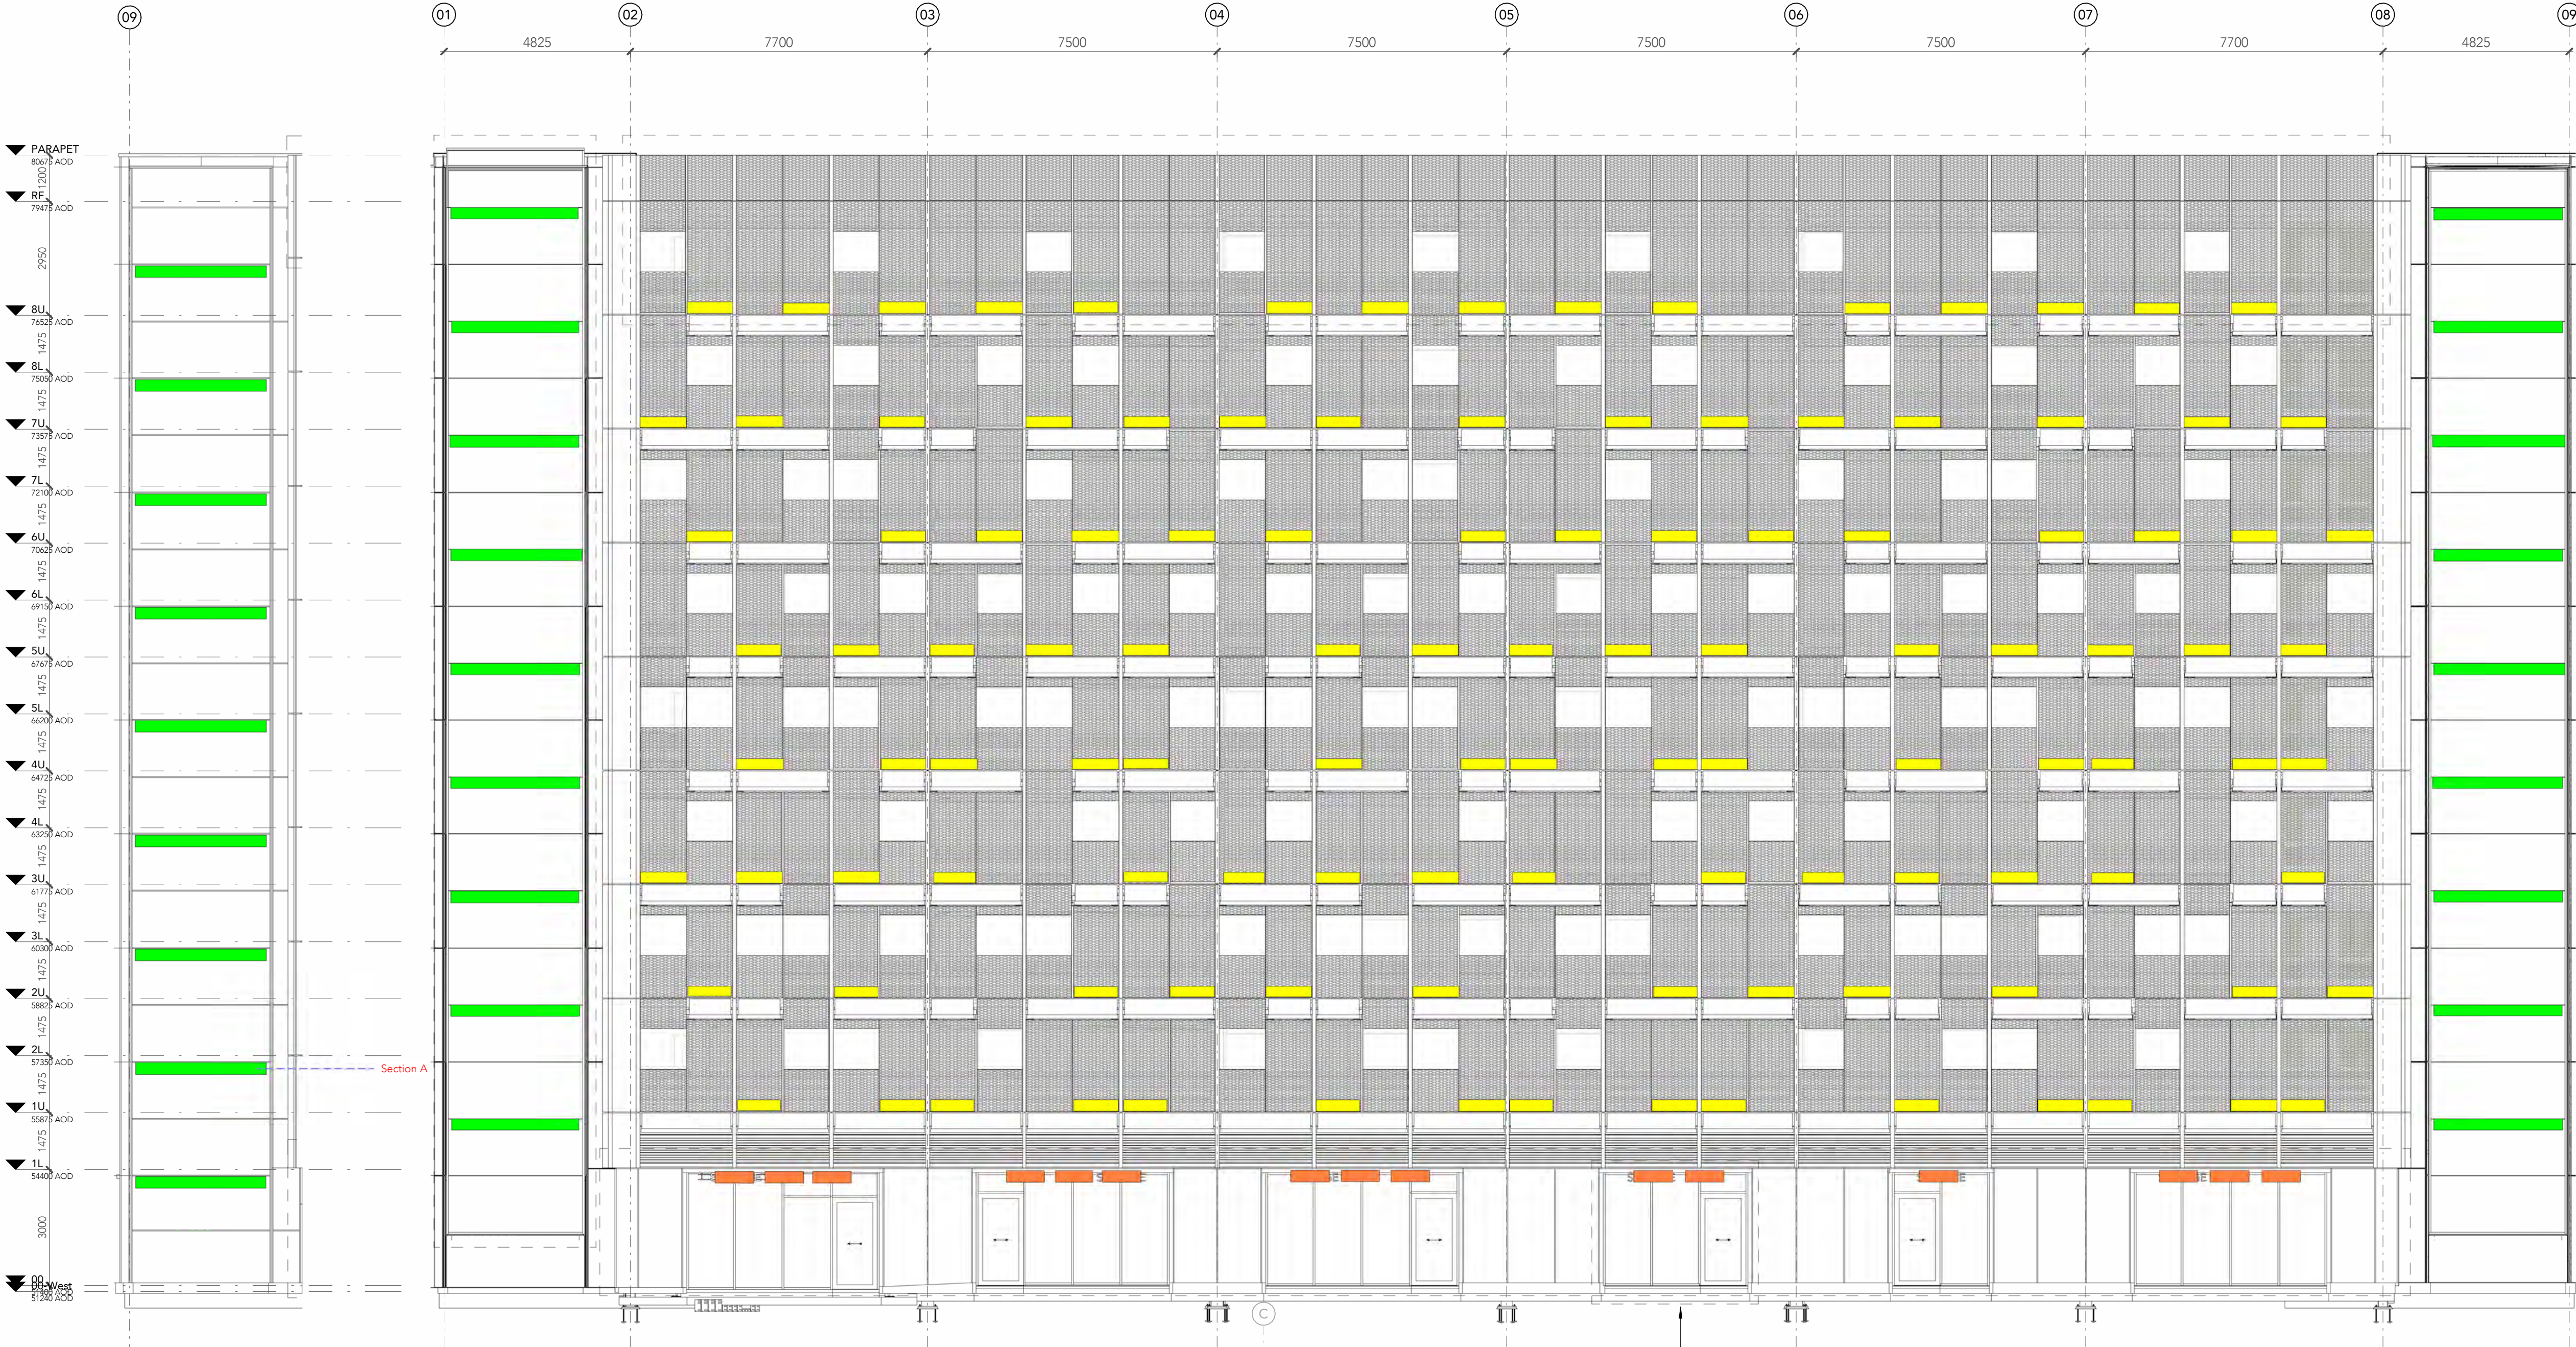

Elevation North External Lighting
1:100

Elevation South External Lighting
1:100

Section A
1:25

Note:
All drawings to be read in full colour at full size. In conjunction with the Building Specification, Engineers drawings, fire strategy, acoustic report and Secured by Design report.
All construction shall be undertaken and completed in strict accordance with all drawings, specifications, statutory Building and Planning regulations, Health and Safety regulations, all relevant codes of practice requirements and manufacturers' recommendations and instructions.
Any discrepancies in constructional information should be reported immediately to the contract administrator prior to commencement of any work.
All dimension to be site checked prior to manufacture

External Lighting Design Key

- Linear Uplighter
Fitted to planter box
No. 117
- Kemps Flexus 3 - Single Colour
*Planter lighting to be programmable
- Feature Downlighting
To shop fronts
No. 15
- Perseus C IP65 Downlighter
RAL 9006
- Linear Lighting
Fitted to curtain walling transoms
No. 27
- Kemps Flexus 3 - Single Colour

PO4	16.10.24	HL	Lighting Specification added
PO3	15.08.24	HL	Planter lighting updated to suit planting design
PO2	21.12.23	IH	Key updated
PO1	27.09.23	IH	Preliminary Issue

Rev	Date	Intis	Details
©	The moral rights of the author are hereby asserted.		
This drawing and design is the sole property of Buttress Ltd and must not be reproduced without permission. Buttress Ltd is Registered in England and Wales: 336573			



Buttress

Manchester
41 Bengal Street
Manchester
M4 6AF
0161 236 3303
www.buttress.net

Leeds
Clockwise, Yorkshire House
Greek Street, Leeds
LS1 5SH
0113 539 7965

Certified
Corporation

Project Title Ancroats Hub
Client Bowmer and Kirkland
Location Poland Street - Manchester

Drawing ref External Lighting Design

Date 16/10/2024 09:28:08 **Scale** As indicated
Checker Checker **Size** A1
Job No: 9032 **Status**

Project Origin Volume Level Type Role Number Rev
45306-BUT-ZZ-ZZ-SK-A-0159-P04