
 
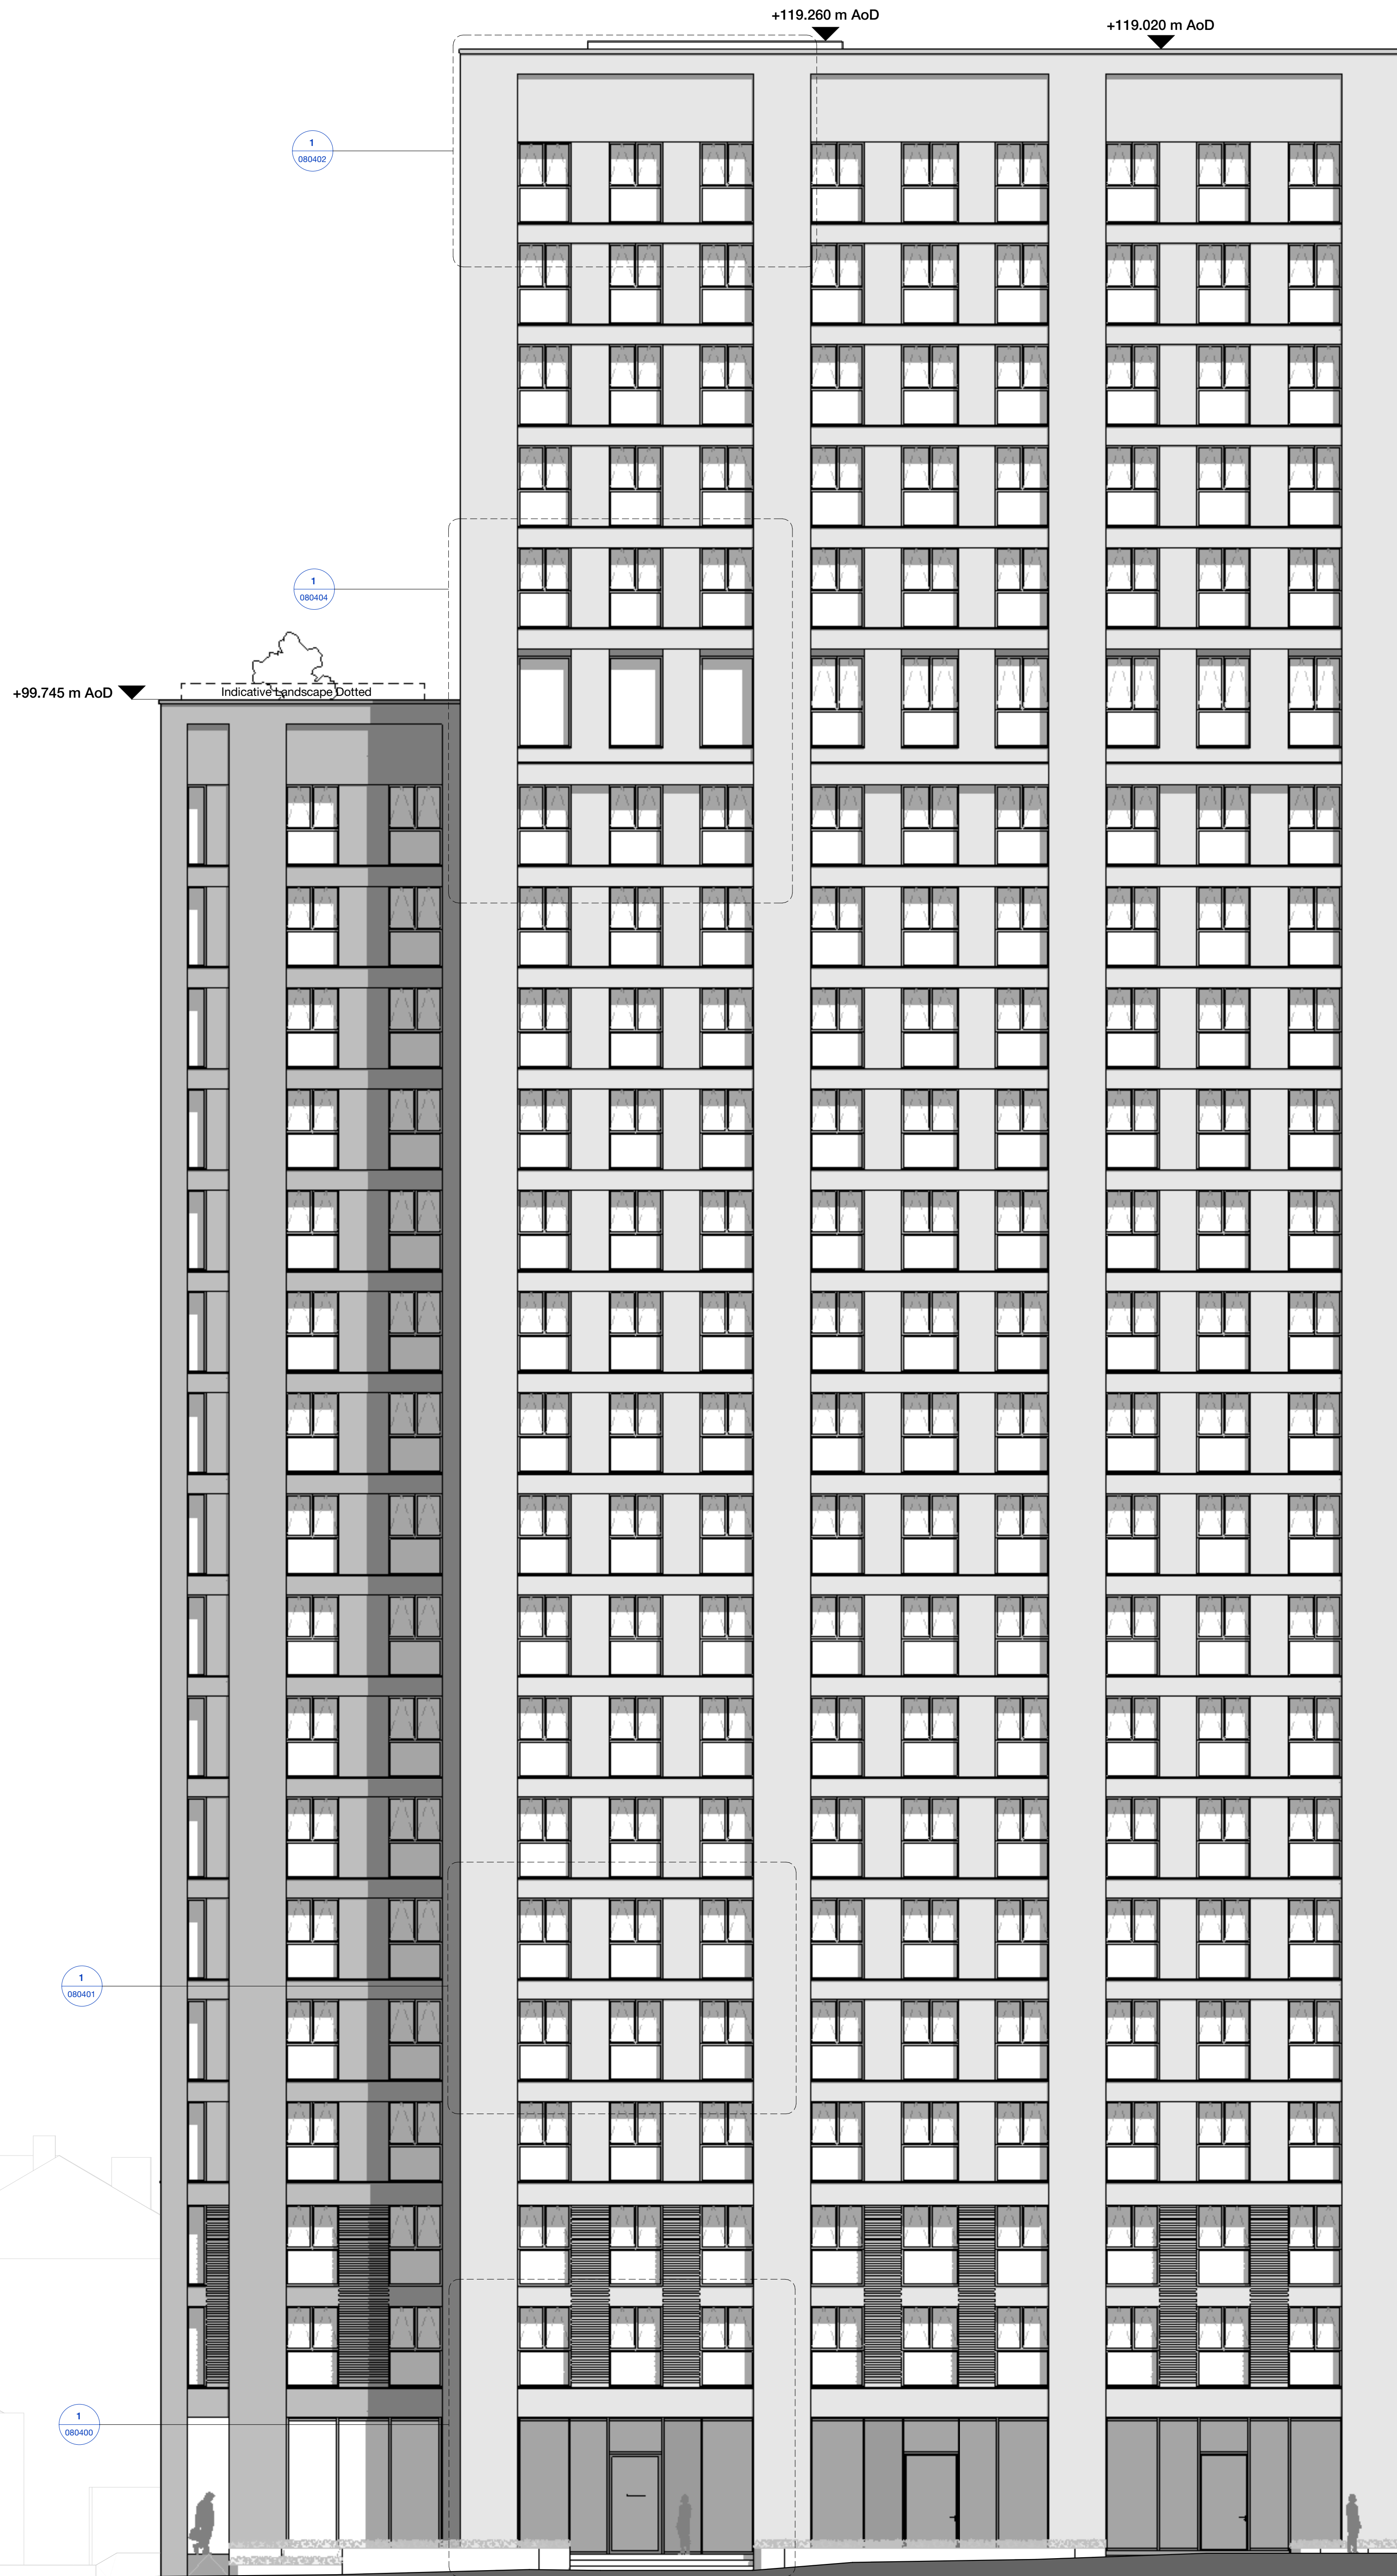


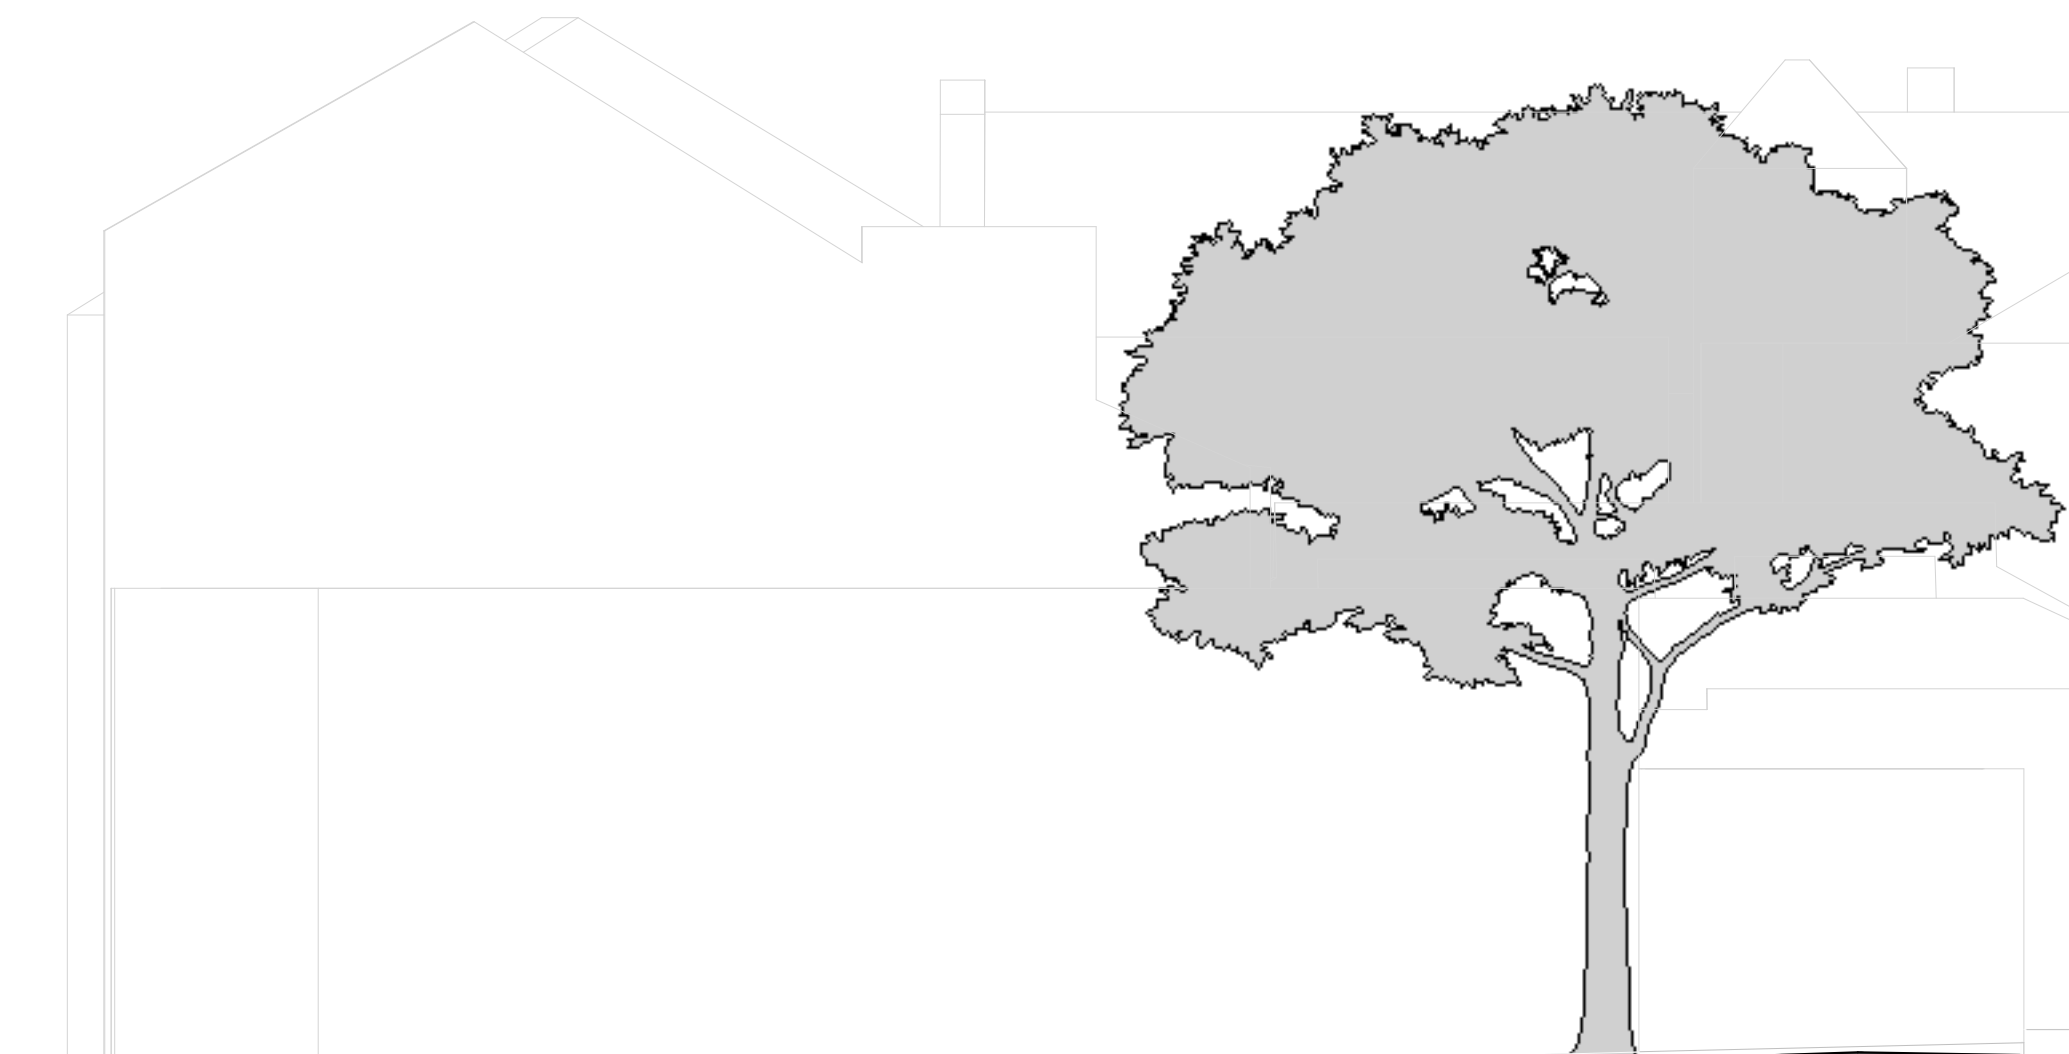

Copyright Hawkins\Brown Architects
No implied licence exists. This drawing should not be used to calculate areas for the purposes of valuation. Do not scale this drawing. All dimensions to be checked on the site by the contractor and such dimensions to be their responsibility. All work must comply with relevant British Standards and Building Regulations requirements. Drawing errors and omissions to be reported to the architect. To be read in conjunction with Architect's specification and other consultant information.

Rev	Description	Date
P01	Issued for Planning	06.03.24
P02	Landscape updated for planning	20.09.24

mail@hawkinsbrown.com
hawkinsbrown.com

Hawkins\Brown

Drawing
Proposed Elevation - Cheetham Hill
Road

Scale @ A0 1 : 100		Date March 2024
Drawn By JD		Checked By NT
Job Number 230069	Status S2	Purpose of Issue Planning

Drawing No.
CHR-HBA-ZZ-XX-DR-A-080201

Rev
P02