


NOTES:
THE CONTRACTOR IS RESPONSIBLE FOR CHECKING DIMENSIONS, TOLERANCES AND REFERENCES. ANY DISCREPANCIES ARE TO BE VERIFIED WITH THE ARCHITECT BEFORE PROCEEDING WITH THE WORKS ON SITE OR OFF SITE FABRICATION.
WHERE AN ITEM OR DETAIL IS COVERED OR DESCRIBED ON DRAWINGS OF DIFFERENT SCALES THE LARGER SCALE DRAWING IS TO BE WORKED TO.
DO NOT SCALE FROM THIS DRAWING. FIGURED DIMENSIONS TO BE WORKED TO IN ALL CASES.
THIS IS A COPYRIGHT (C) DRAWING AND IS NOT TO BE REPRODUCED WITHOUT THE WRITTEN PERMISSION OF THE ARCHITECT

LEGEND
WALL FINISH - PAINT - BOY AREAS
VINYL FLOOR


NOTE 1:
DRAWINGS TO BE READ IN ACCORDANCE WITH THE HERITAGE, AND DESIGN AND ACCESS STATEMENTS.
WORKS SUBJECT TO THE LANDLORD'S APPROVAL.
HERITAGE ELEMENTS TO BE RETAINED, IF ANY.
NOTE 2:
ANY EXPOSED BRICK WALLS WILL BE RETAINED, REPAIRED, AND PAINTED. WHERE MODERN LININGS (SUCH AS PLASTER, BLOCKWORK, OR PLASTERBOARD PARTITIONS) ARE FOUND, THE WALLS WILL BE STRIPPED OUT AND RE-LINED BEING PAINTED.

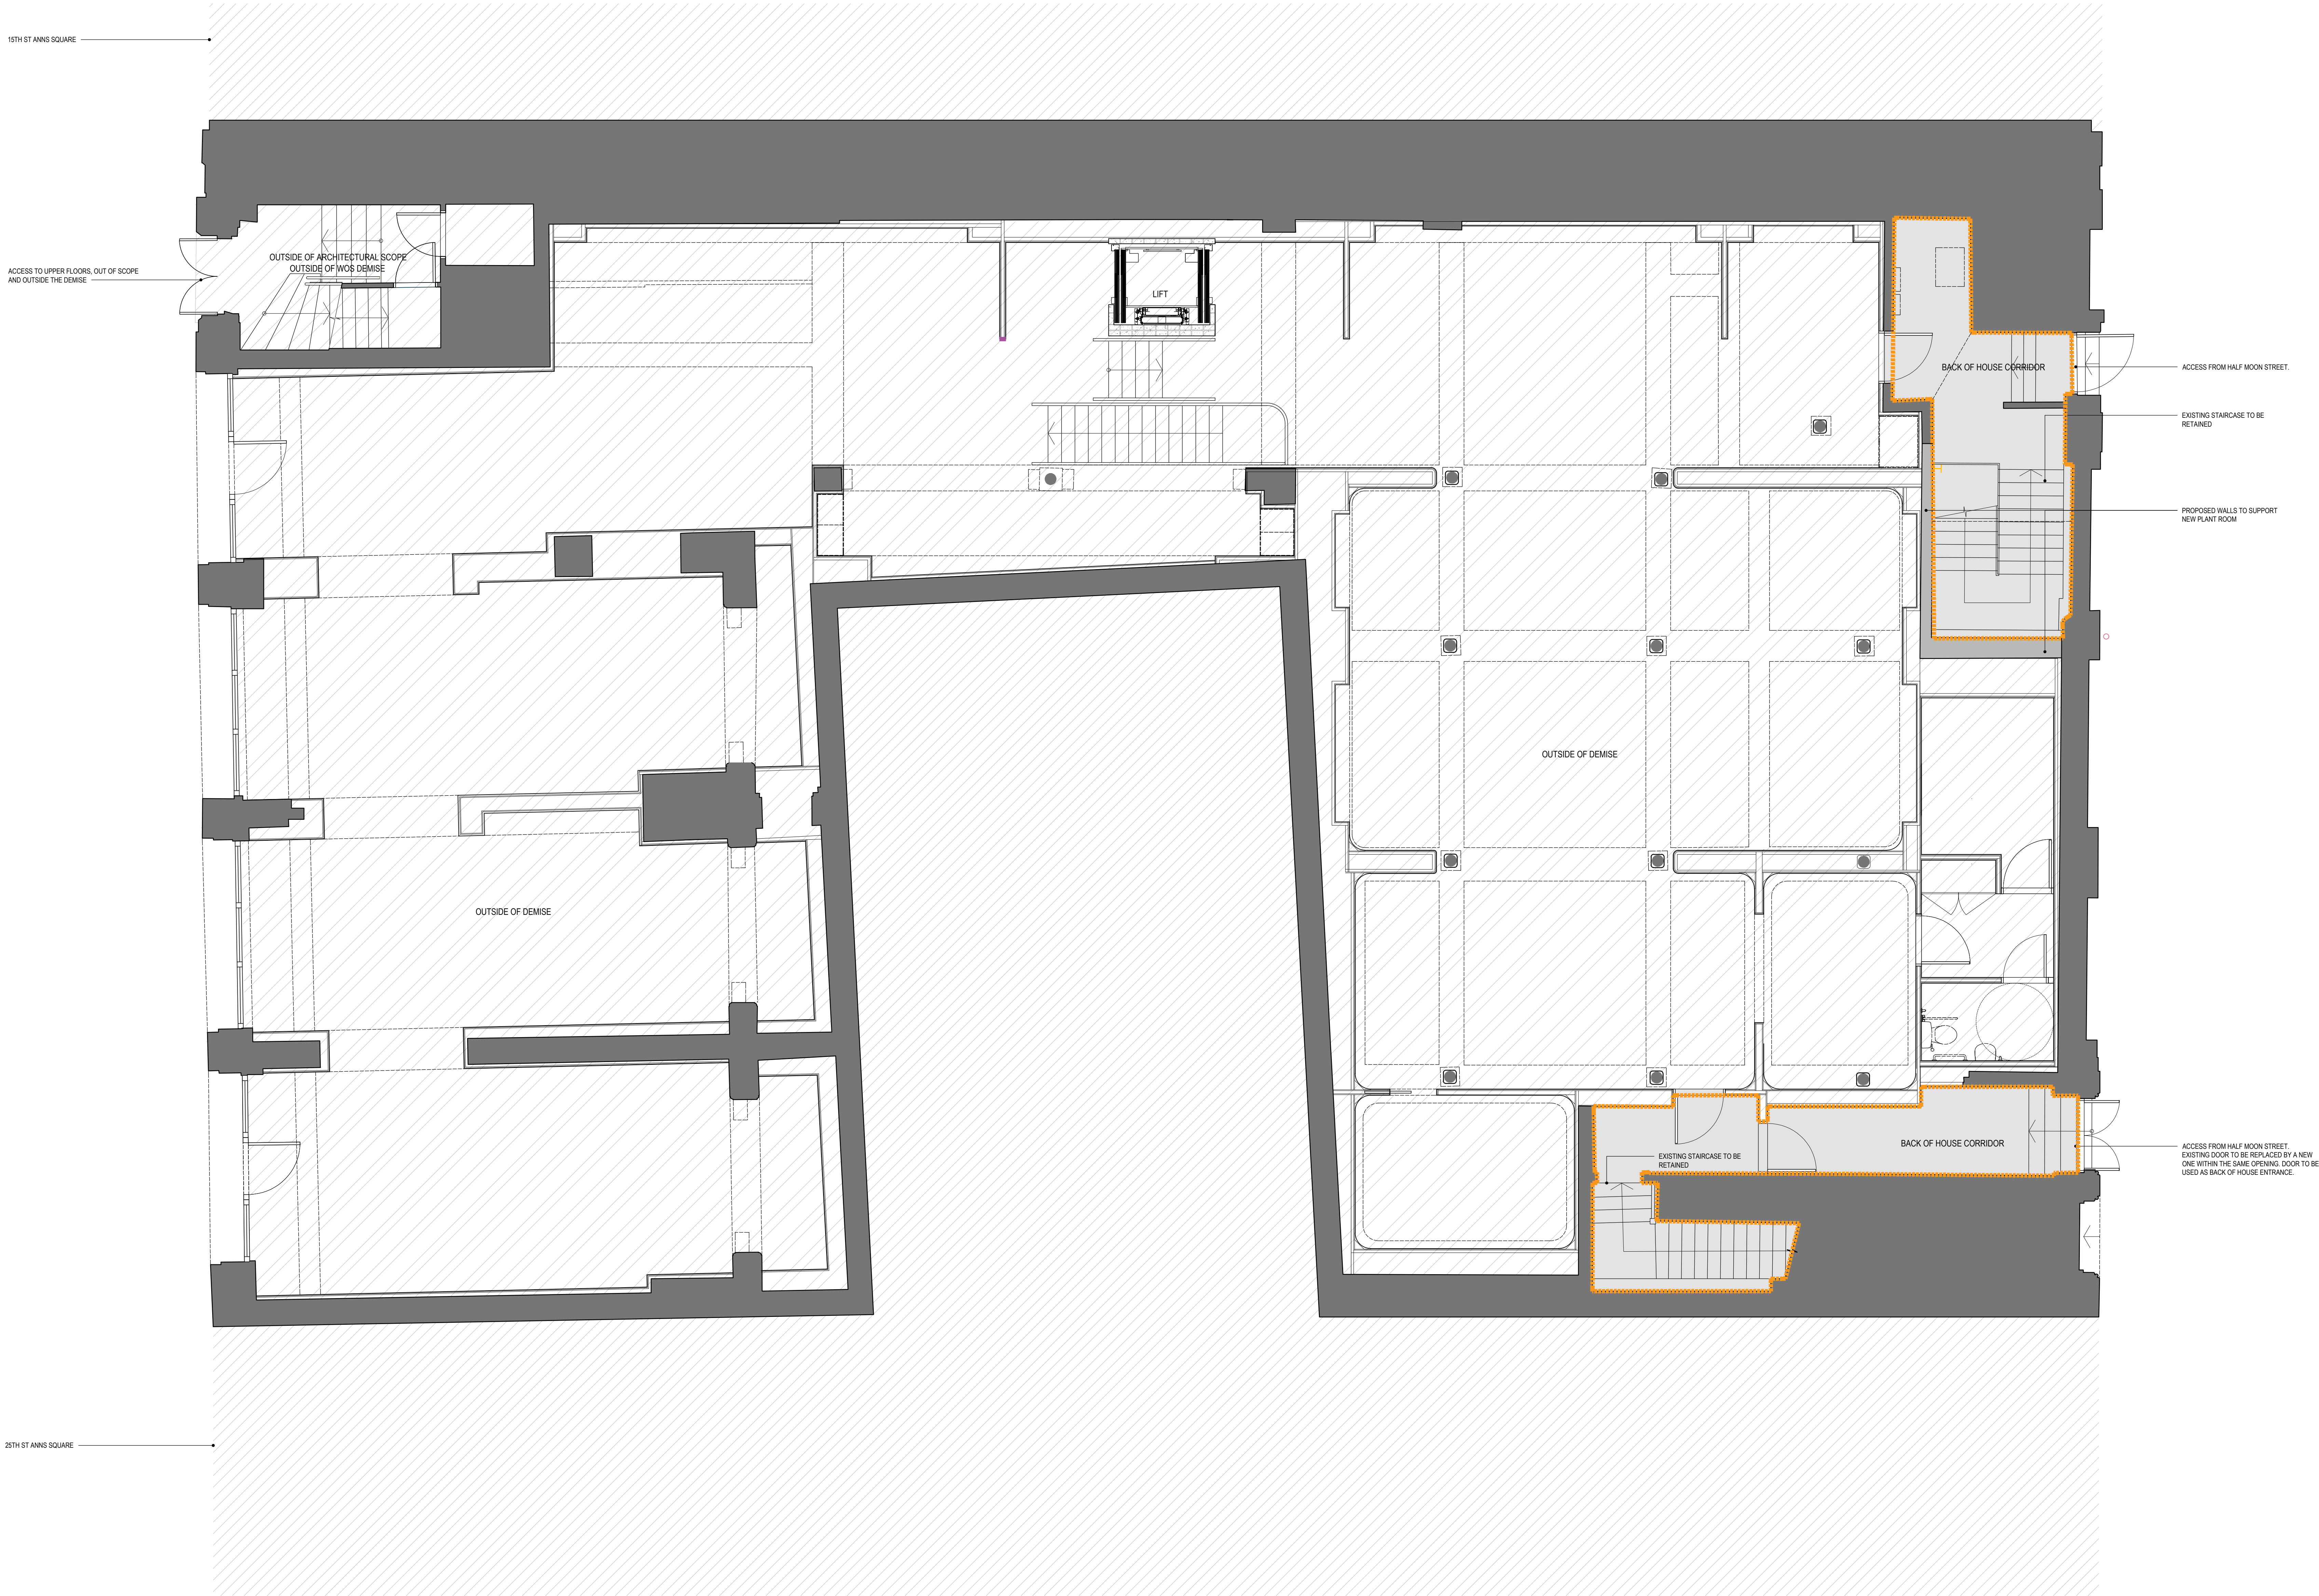

PROPOSED WALL FINISHES - GROUND FLOOR

M&W MANCHESTER
17-23 ST ANN'S SQUARE, MANCHESTER

JOB NUMBER: 1357
CREATED DATE: 10.10.24
DRAWN BY: PG
SCALE: 1:50@A0; 1:100@A2

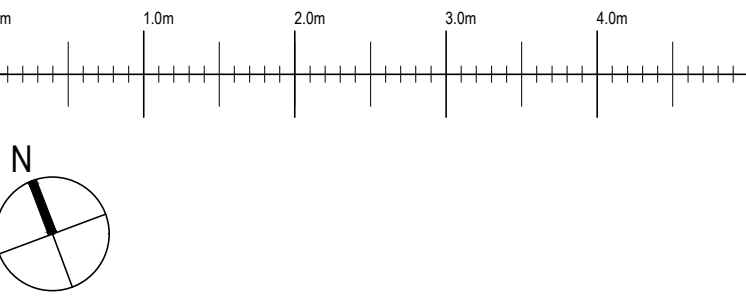

REV	DATE	DESCRIPTION	BY
A	08.11.24	REVISED APPLICATION	PG