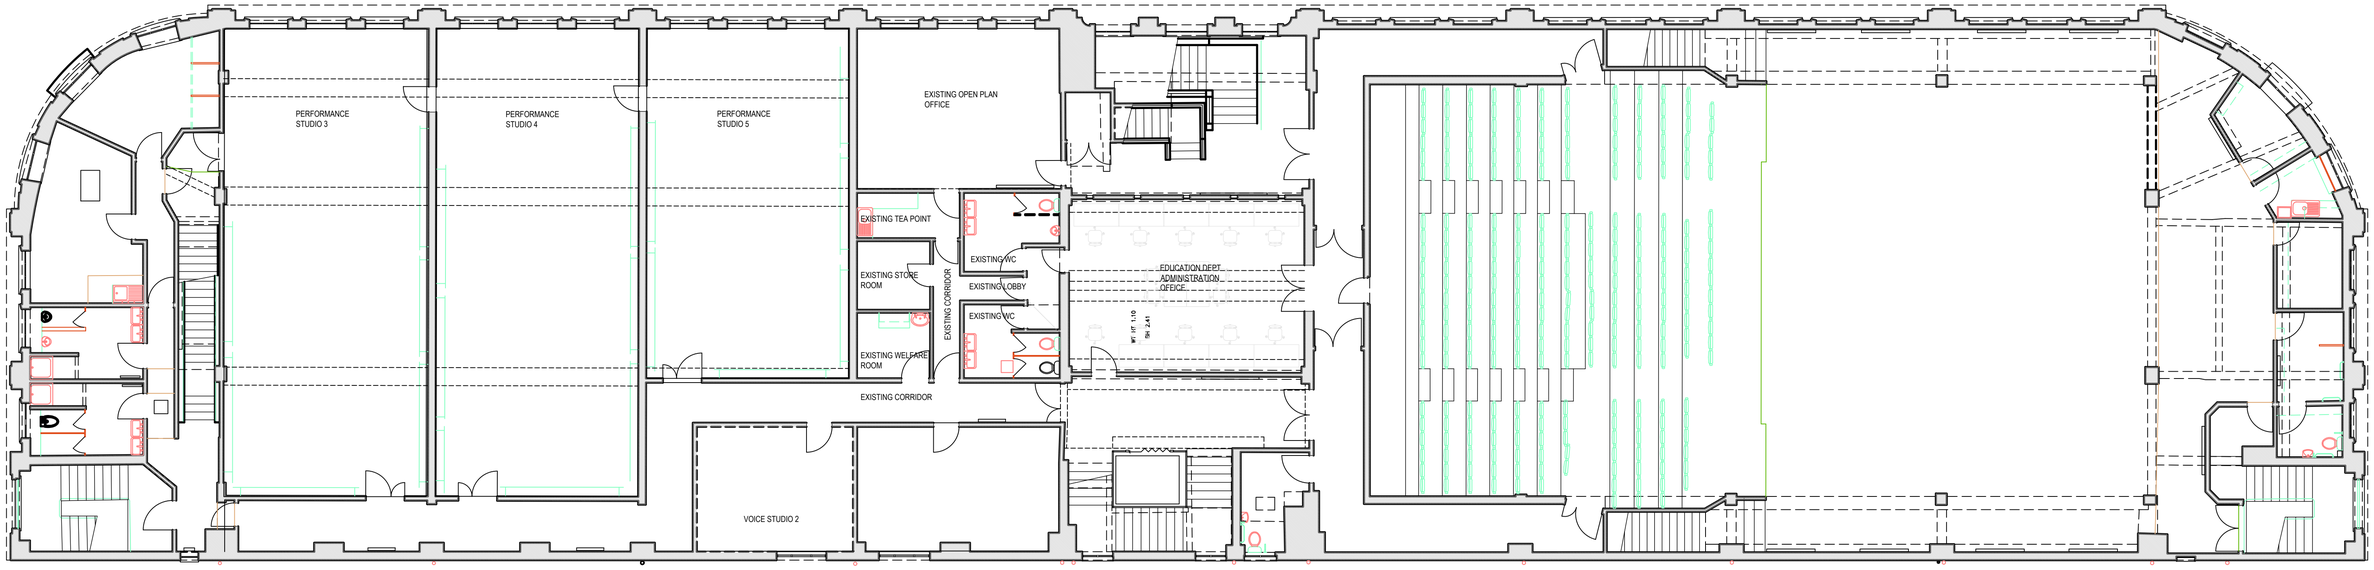

EXISTING SECOND FLOOR

SCALE 1:100@A1 / 1:200@A3

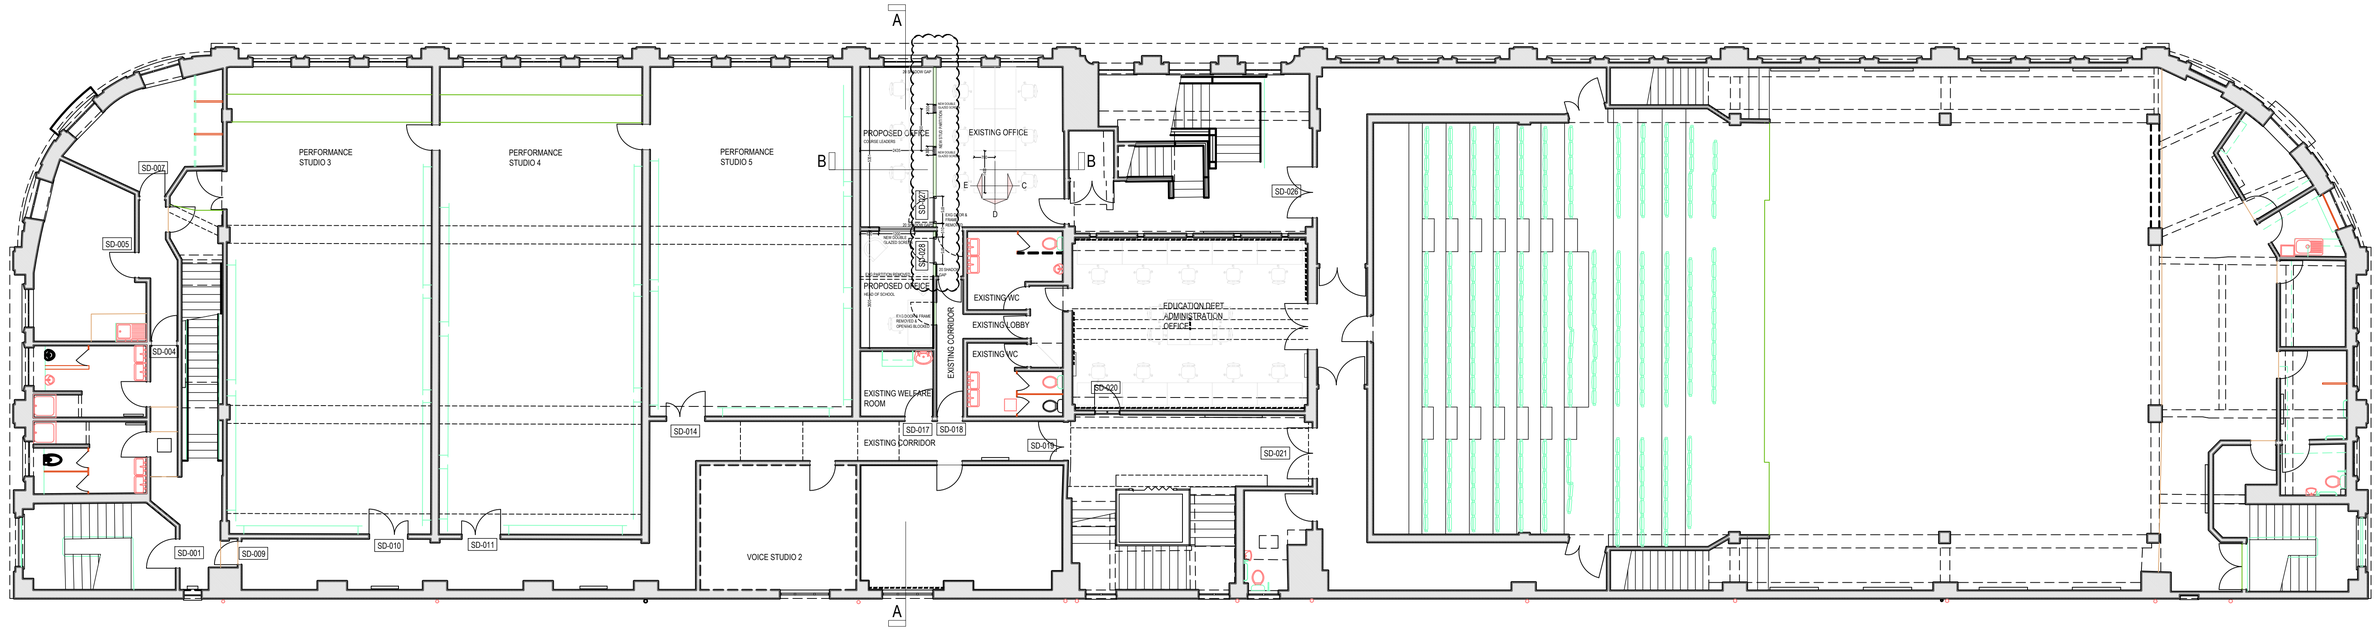

PROPOSED SECOND FLOOR

SCALE 1:100@A1 / 1:200@A3

DO NOT SCALE DRAWING

1 0 1 2 3 4 5
METERS

notes: This drawing is copyright. Do not scale from drawing. The Main Contractor is to check all dimensions and report any discrepancies to the Project Architect prior to work on site.

rev.	date	notes	drawn by
B	24-10-04	STUDENT SERVICES ROOM REMOVED FROM LAYOUT	MN
A	24-09-30	SHADOW GAPS AND GLAZED SCREEN ADDED.	MN

client	BIMM		
project	MANCHESTER - DANCE HOUSE		
	PROPOSED OFFICE		
title	EXG' & PROPOSED SECOND FLOOR		
scale	as shown		
date	JULY 2024	status	P
drawn by	MN	checked by	KT
job no.	1309	dwg no.	P-002 B

MNA
MARK NEWTON ASSOCIATES
SOUTH LODGE
HOWE GREEN, HERTFORD, HERTFORDSHIRE, SG13 8LH
t - 01707 256366 m- 07966 380613
e - mark@marknewtonassociates.com