


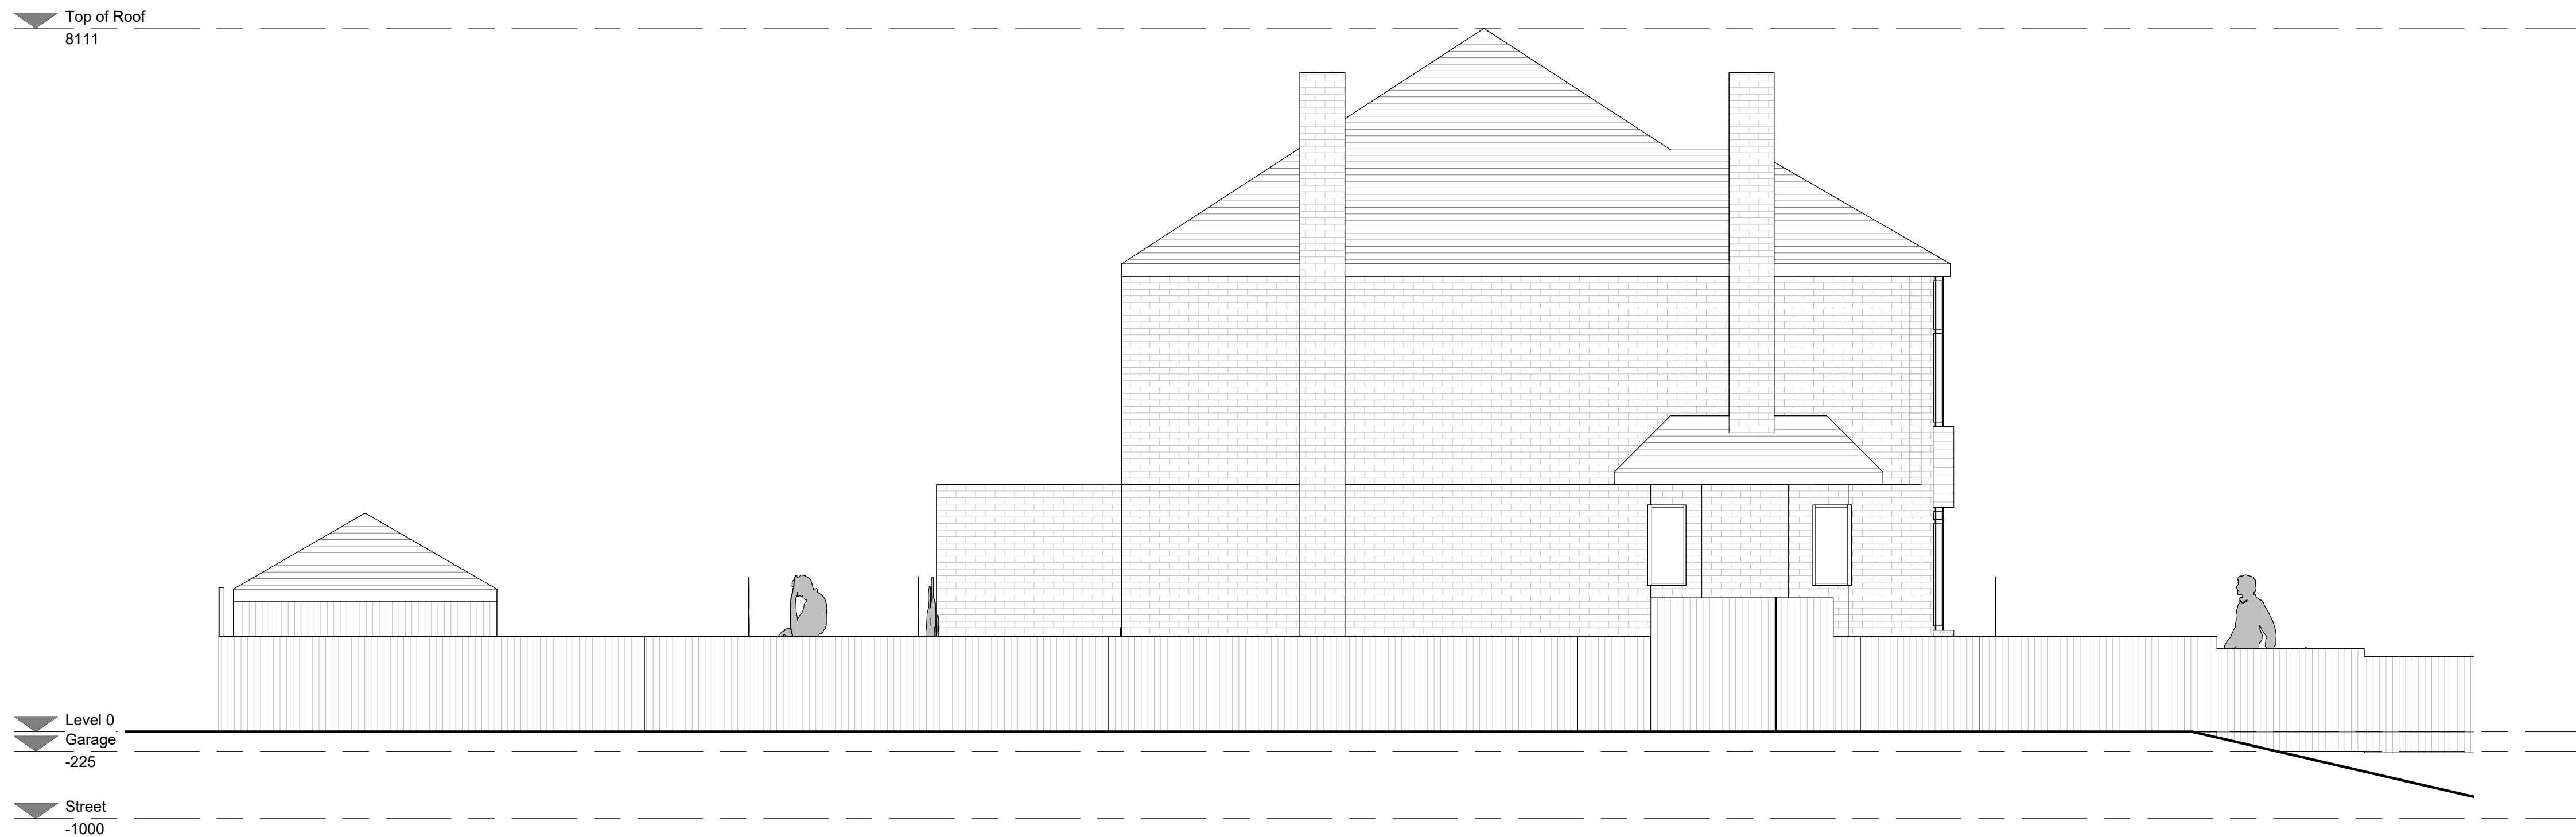

1 Existing Side 1 Elevation
1 : 50

Calculation 1
Volume of the rear dormer - area of the triangle x its length
Formula: $V = D \times E / 2 \times F$
 $= 2.956 \times 2.100 / 2 \times 7.0$


$3.1038 \times 7.0\text{m}$
 $= 21.7266 \text{ m}^3$

Calculation 2
Volume of hip to gable segment - Pyramid - Base area x 1/3 height
 $V = A \times 1/2B \times 1/3C$
 $8.35 \times 0.5 \times 2.715 \times 1/3 \times 3.725$
 $8.35 \times 1.3575 \times 1.241666666666$
 14.074446875

2 gables

$14.07 \times 2 = 28.14889375 + 21.7266$
 49.87549
 $= 49.88\text{m}^3$

Should not exceed 50 cubic metres for detached house under Permitted Development.

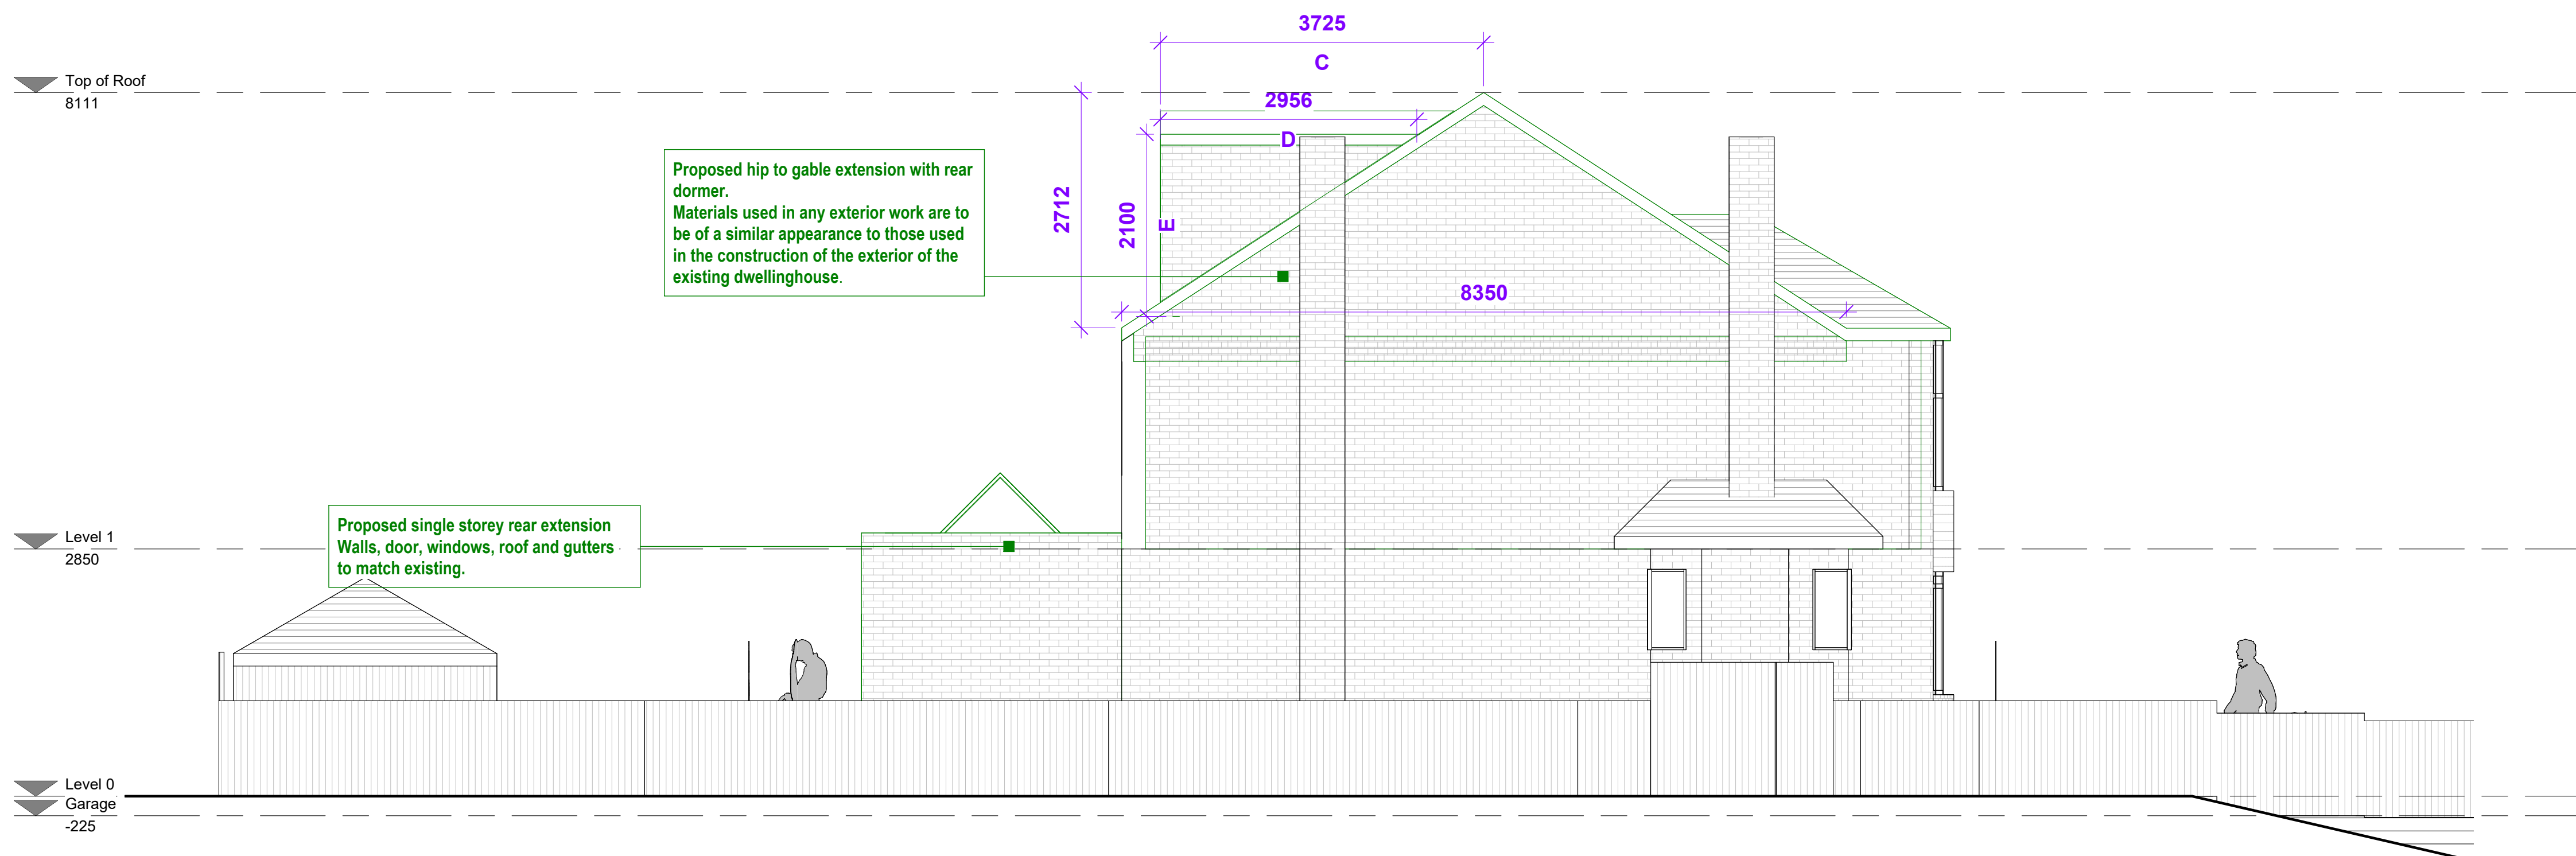

2 Proposed Side 1 Elevation
1 : 50

2 Size of dormer reduced 22.09.24 RM
1 Revised annotations 18.09.24 RM

Status
LAWFUL DEVELOPMENT CERTIFICATE
Client
Mr Mohammed Ali

Project Title
3 Beltwood Drive,
Manchester
M8 4JT.
Drawing Title
Existing and Proposed Side 1 Elevations A1

Project No.
2023_45
Drawing No.
002-SI-XX-00-DR-I-P8
Drawing Date
22.09.24
Rev
2
Scale at A1
1 : 50

Created By
Rakesh M

m83 Associates Ltd

187 Water Street, Manchester, M3 4JD
Telephone: 07470 671 234
Email: rakesh@m83associates.com

ARB Architects
Registration
Board
RIBA RIBA
Chartered Practitioner
REG NO: 130844A

0m 1m 2m 3m 4m 5m

VISUAL SCALE 1:50 @ A1