




1 Elevation
1:25

2 Section
1:25

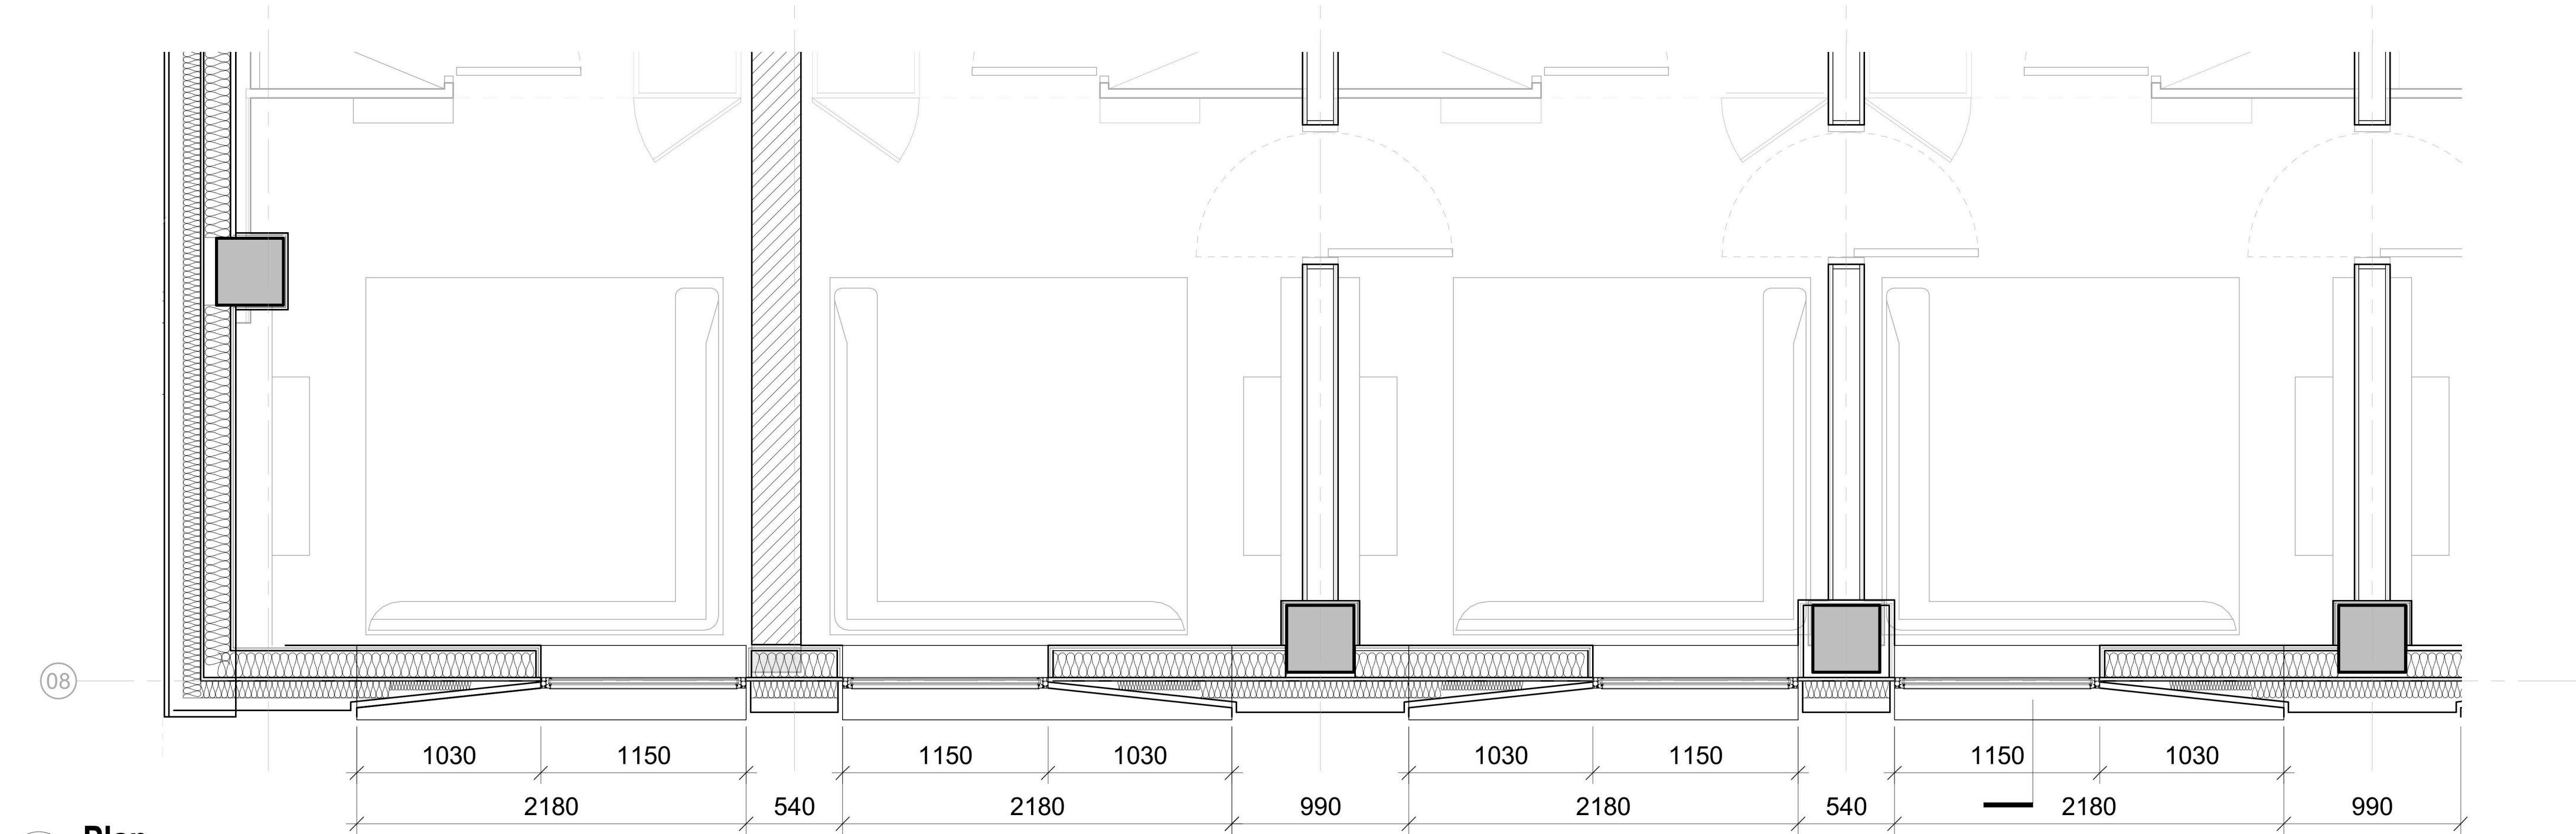

3 Plan
1:25

KEY:

- Brick Slip System (Matte Brick)
- Brick Slip System (Glazed Brick)
- Brick Slip (Soldier Course)
- Glazing (Vision Unit) Anodised Aluminum frames
- Glazing (Fritted) Anodised Aluminum frames
- Dark Grey Anodised Aluminium Spandrel

- Brick Slip System (Matte Brick)
- Glazed Curtain Wall Anodised Aluminum frames (Clear)
- Glazed Curtain Wall Anodised Aluminum frames (Fritted)
- Door (Metal)
- External Door (Glass)
- Brick Slip with Textured Relief
- External Door (Louvered)
- Back Painted Glass

Rev	Date	Description
P01	2022-11-18	Submitted for Planning
P02	2023-03-22	Materials amended
P03	2024-08-14	Submitted for Planning

Project Title
Laystall Street
Manchester

Status
PLANNING

Drawing Title
Facade Study 01

Project No
10403

Scale

1:50 @ A1

10403-SHP-A-B5D9-G251-DE-XX-001

Revision
P03

simpsonhaugh

Manchester
+44 (0)161 835 2345

London
+44 (0)20 7549 4000