


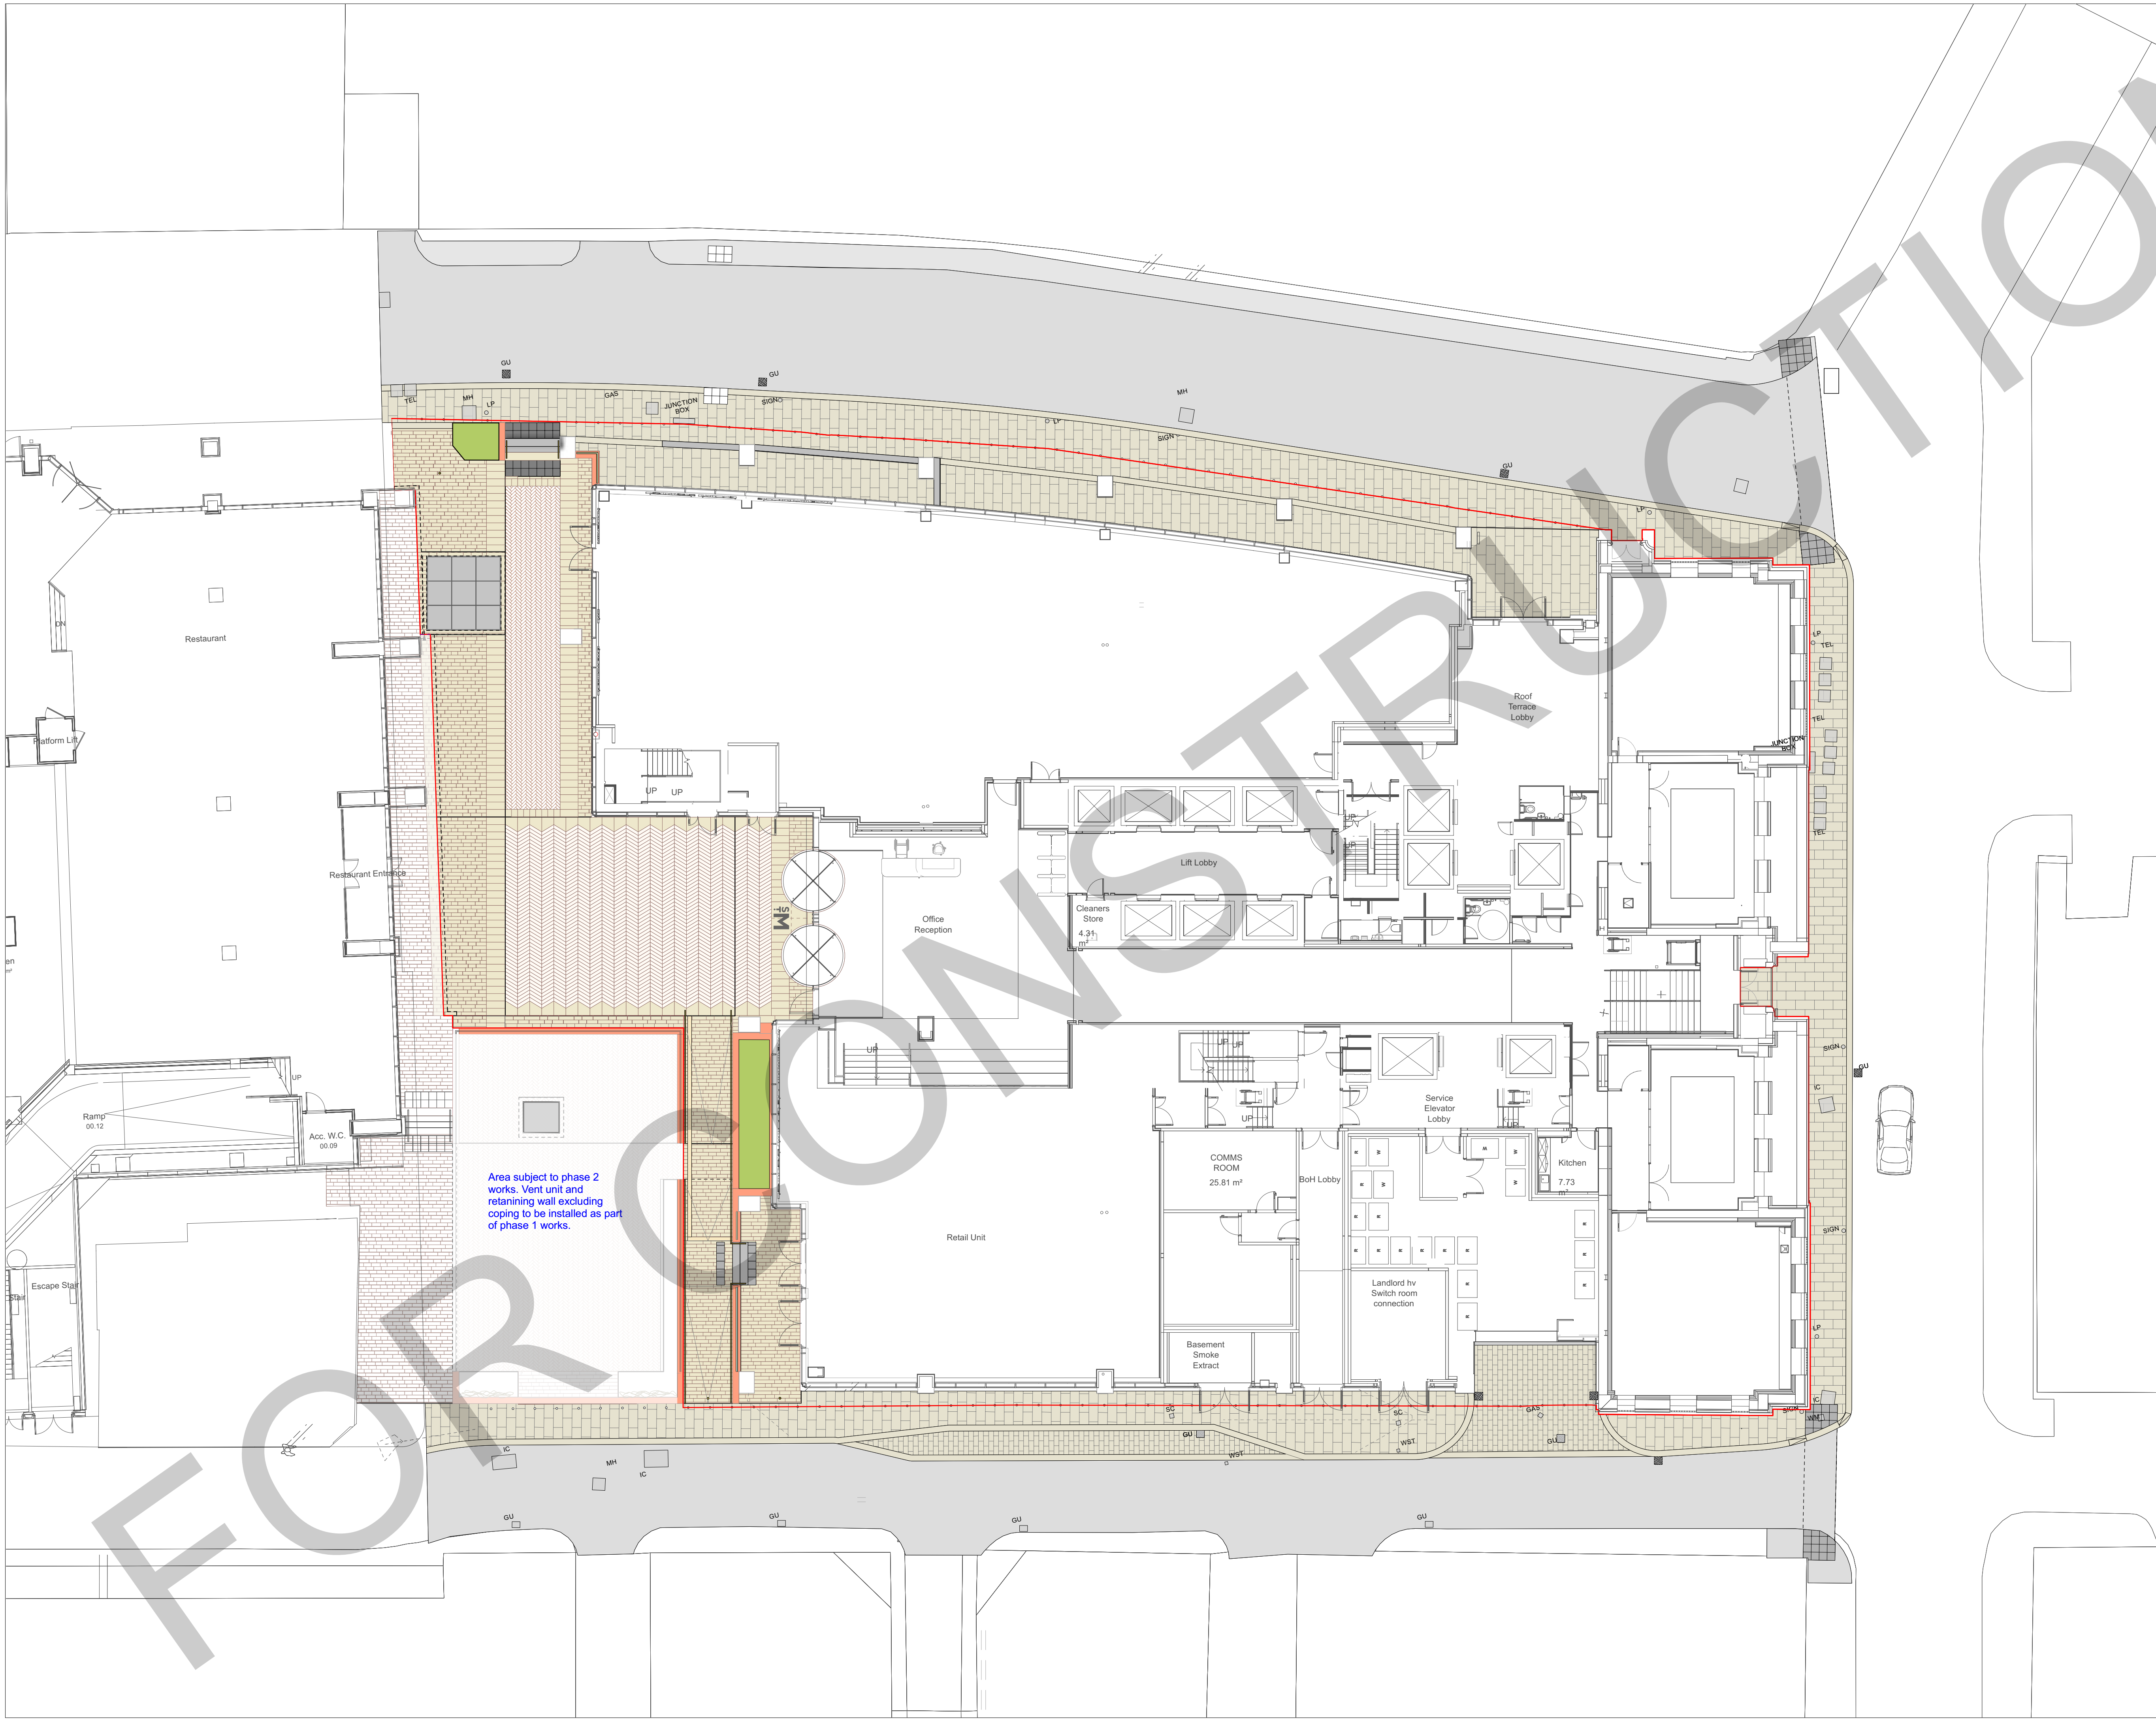

THIS DRAWING IS COPYRIGHT PROTECTED AND MAY NOT BE REPRODUCED IN WHOLE OR PART WITHOUT WRITTEN AUTHORITY FROM THE OWNER.

NOTES:

1. Do not scale from this drawing.
2. Always work to noted dimensions.
3. All dimensions are in millimetres unless otherwise stated.
4. All setting out, levels and dimensions to be agreed on site.
5. The dimensions of all materials must be checked on site before being laid out.
6. This drawing must be read with the relevant specification clauses and detail drawings.
7. Order of construction and setting out to be agreed on site.

0 1 2 3 4 5
Scale Bar (m)

BOUNDARY KEY

Phase 1 Boundary

REFER TO THE BELOW DRAWINGS IN CONJUNCTION WITH THIS DRAWING:

63068-PLA-EX-ZZ-DR-L-1100 - Hardworks GA
63068-PLA-EX-ZZ-DR-L-1102 - Kerbs and Edgings GA
63068-PLA-EX-ZZ-DR-L-2101 - Softworks GA
63068-PLA-EX-ZZ-DR-L-3101 - Levels GA
63068-PLA-EX-ZZ-DR-L-4101 - Furniture GA

S4-C01	30.08.2024	Construction Issue	YH	MS
S3-P08	23.08.2024	Balustrade and steps updates	YH	MS
S3-P07	05.08.2024	Amendments following GA updates	YH	MS
S3-P06	29.07.2024	Minor changes to planter	YH	MS
S3-P05	17.07.2024	Phase 1 boundary amended	YH	MS
S3-P04	02.07.2024	Stage 4 Issue	YH	MS
S3-P03	07.06.2024	Stage 4 Issue	SY	MS
S3-P02	31.05.2024	Construction Issue	SY	KR
S3-P01	10.05.2024	Coordination Issue	SY	KR

Revision	Date	Description	Drawn	Apprvd.

Plant I.E. Limited
E: info@plantit-ie.com W: plantit-ie.com
MANCHESTER
2 Back Grafton St., Altrincham, WA14 1DY
T: 0161 928 9281
LONDON
Unit 6 Waterside, 44-48 Wharf Road, London, N1 7UX
T: 0207 253 5678
LIVERPOOL
Tempest 5.3, 12 Tithebarn Street, Liverpool, L2 2DT
T: 0151 363 1230

Client	Relentless	
Project	St. Michael's, Manchester.	
Drg Title	General Arrangement Landscape Plan	
Created on	Created by	Approved by
10.05.24	SY	MS
Scale	Size	Workstage
1:150	A1	STAGE 5
Drg No.	Suitability	Revision
63068-PLA-EX-ZZ-DR-L-0101	S4	C01

© Plant I.E. Limited