


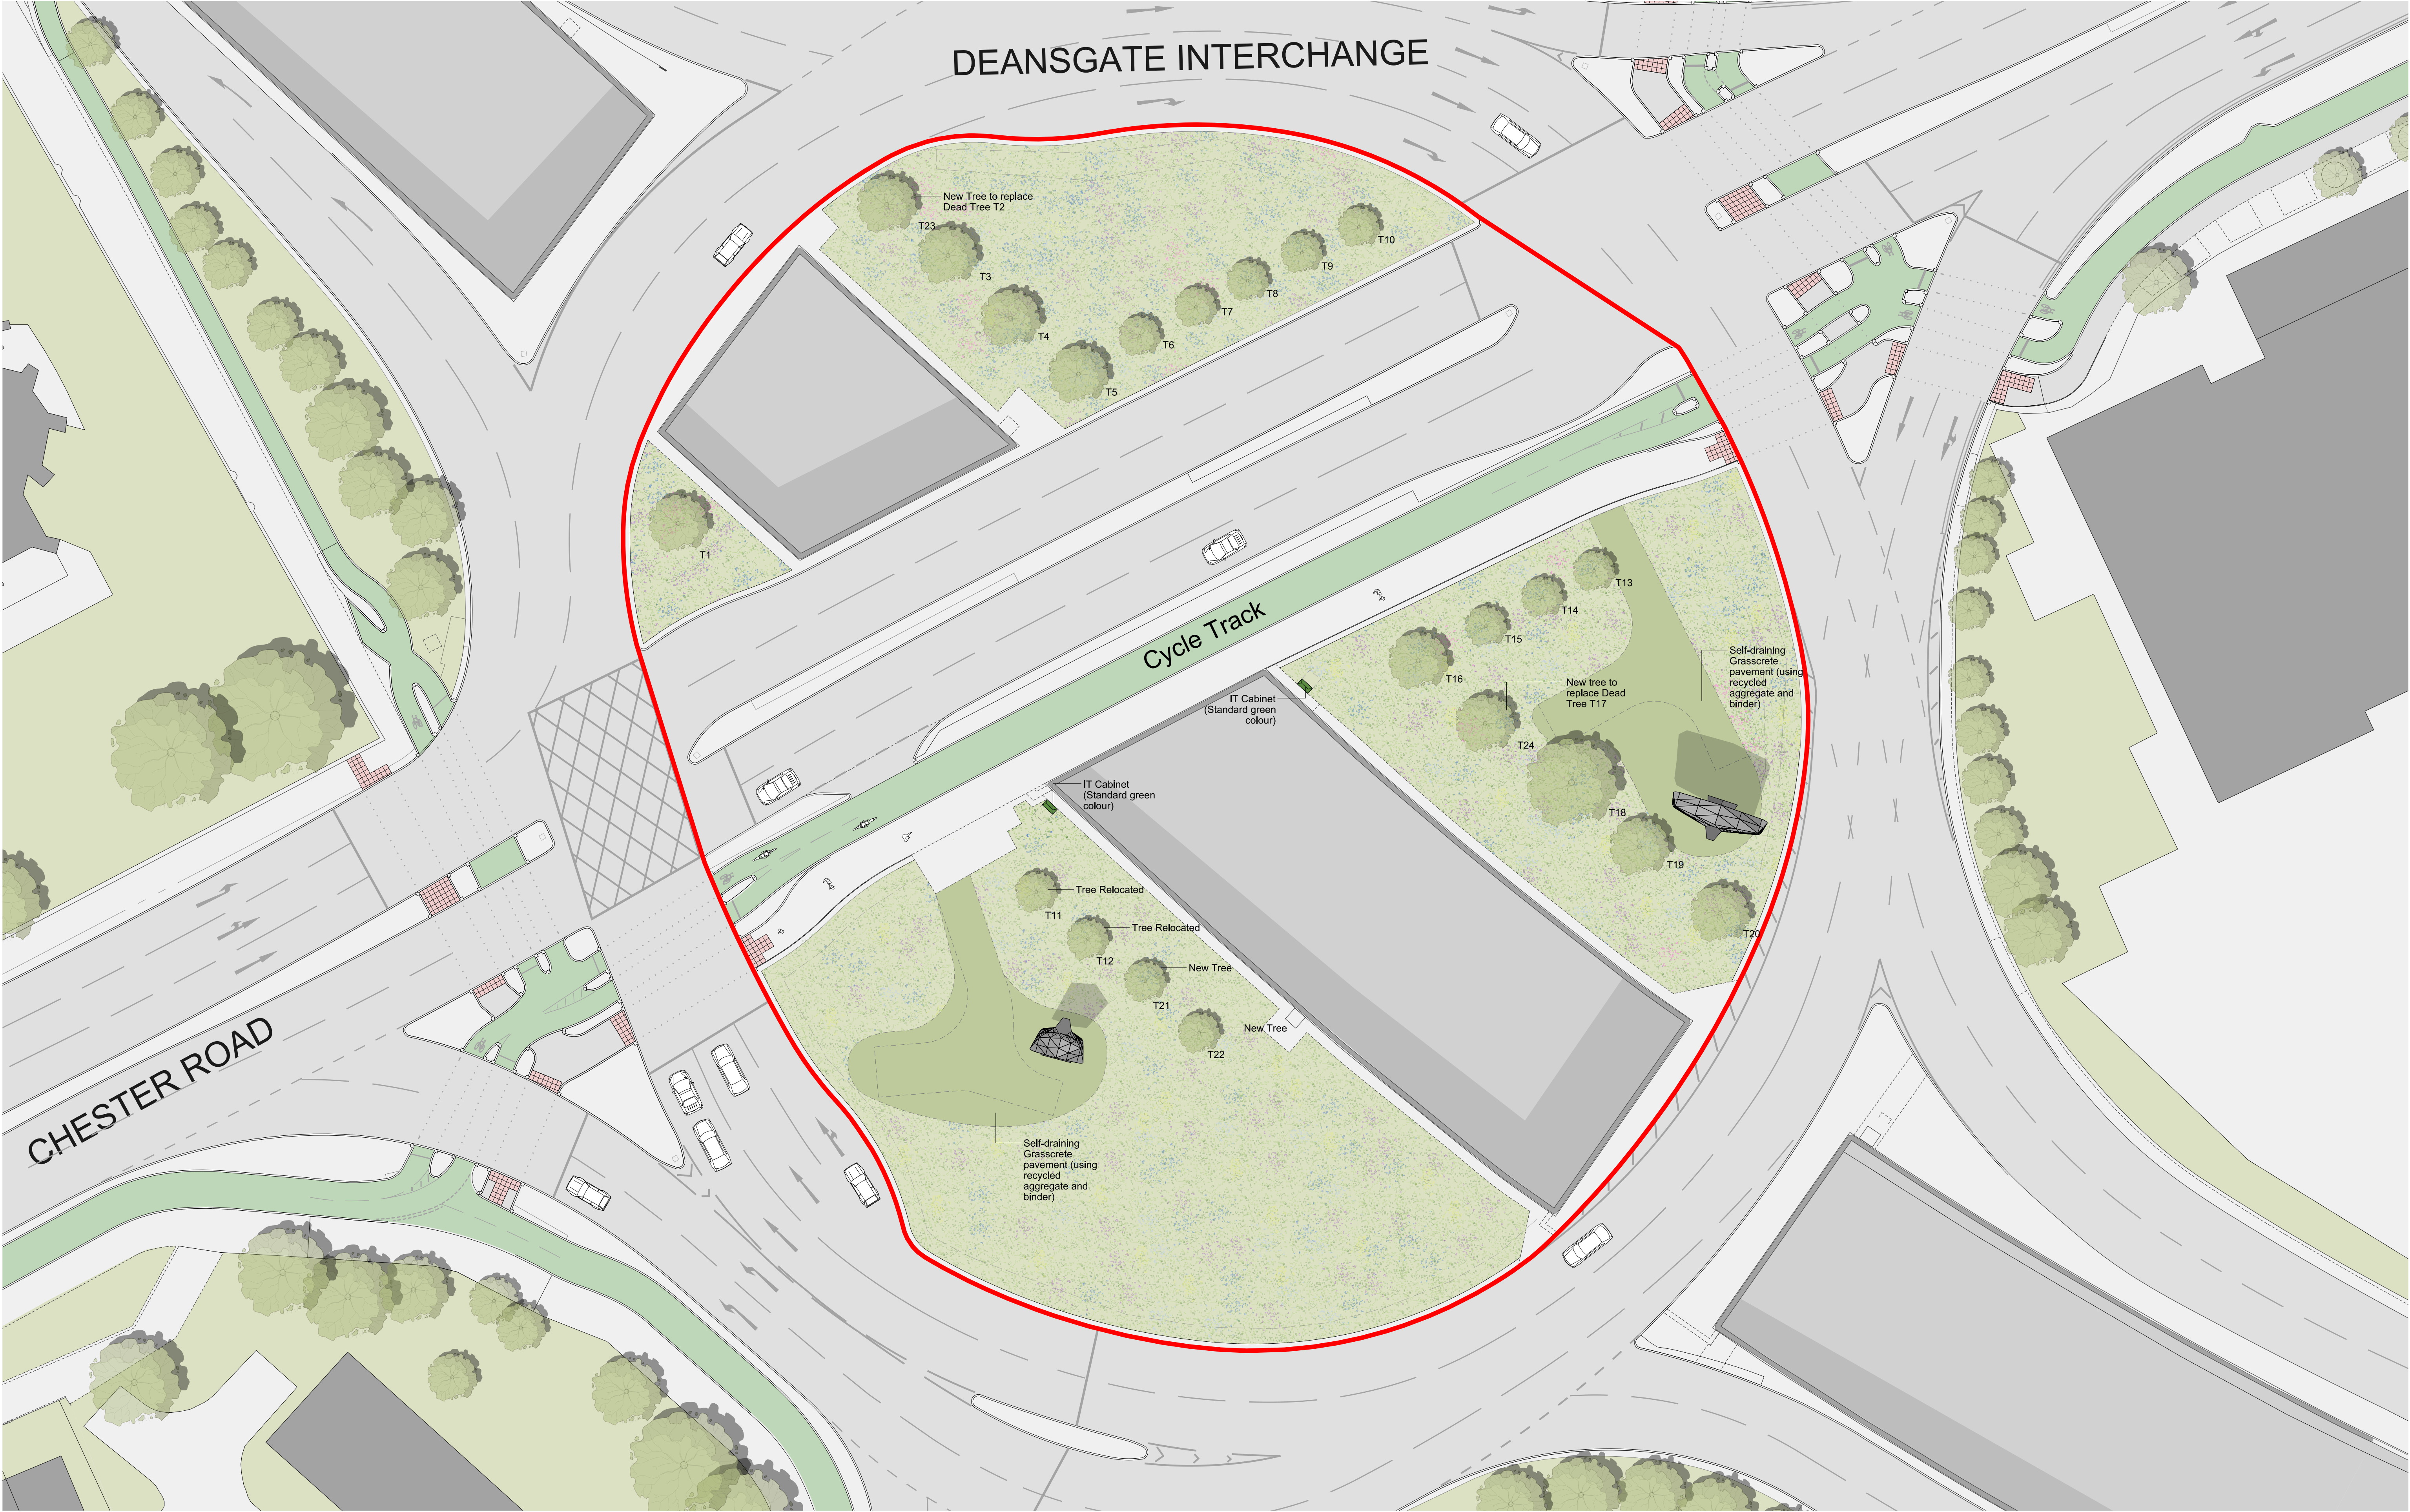

This drawing is copyright
Do not scale off dimensions.
All dimensions to be checked on site by contractor.
Contractor to report any dimensional discrepancies,
errors or omissions prior to commencing on site.

NOTE:
Exact positions of new and relocated trees subject to review of subterranean services

05101525m

NORTH

Rev	Date	Description
P01	27-01-2023	Planning Issue
P02	12-01-2024	Planning Issue - Revised Screen Locations
P03	22-05-2024	Planning Issue - Reduced Number of Screens and Revised Display Sizes
P04	21-10-2024	Planning Issue - Reduced Number of Screens
P05	11-11-2024	Planning Issue - Updated tree locations

Project Title	
Chester Road Roundabout	
Status	Planning

Drawing Title		
Proposed Landscape Plan		
Job No	Scale	Date
10293	1:250@A1 / 1:500@A3	January 2023
Drawing No	Revision	
10293-SHP-A-B5D7-G710-PL-XX-001	P05	

simpsonhaugh

MANCHESTER

Riverside, 4 Commercial St

Manchester M15 4RQ

+44 (0)161 835 2345

www.simpsonhaugh.com

LONDON

5-8 Roberts Place

London EC1R 9BB

+44 (0)20 7549 4000

mail@simpsonhaugh.com

© SimpsonHaugh 2023