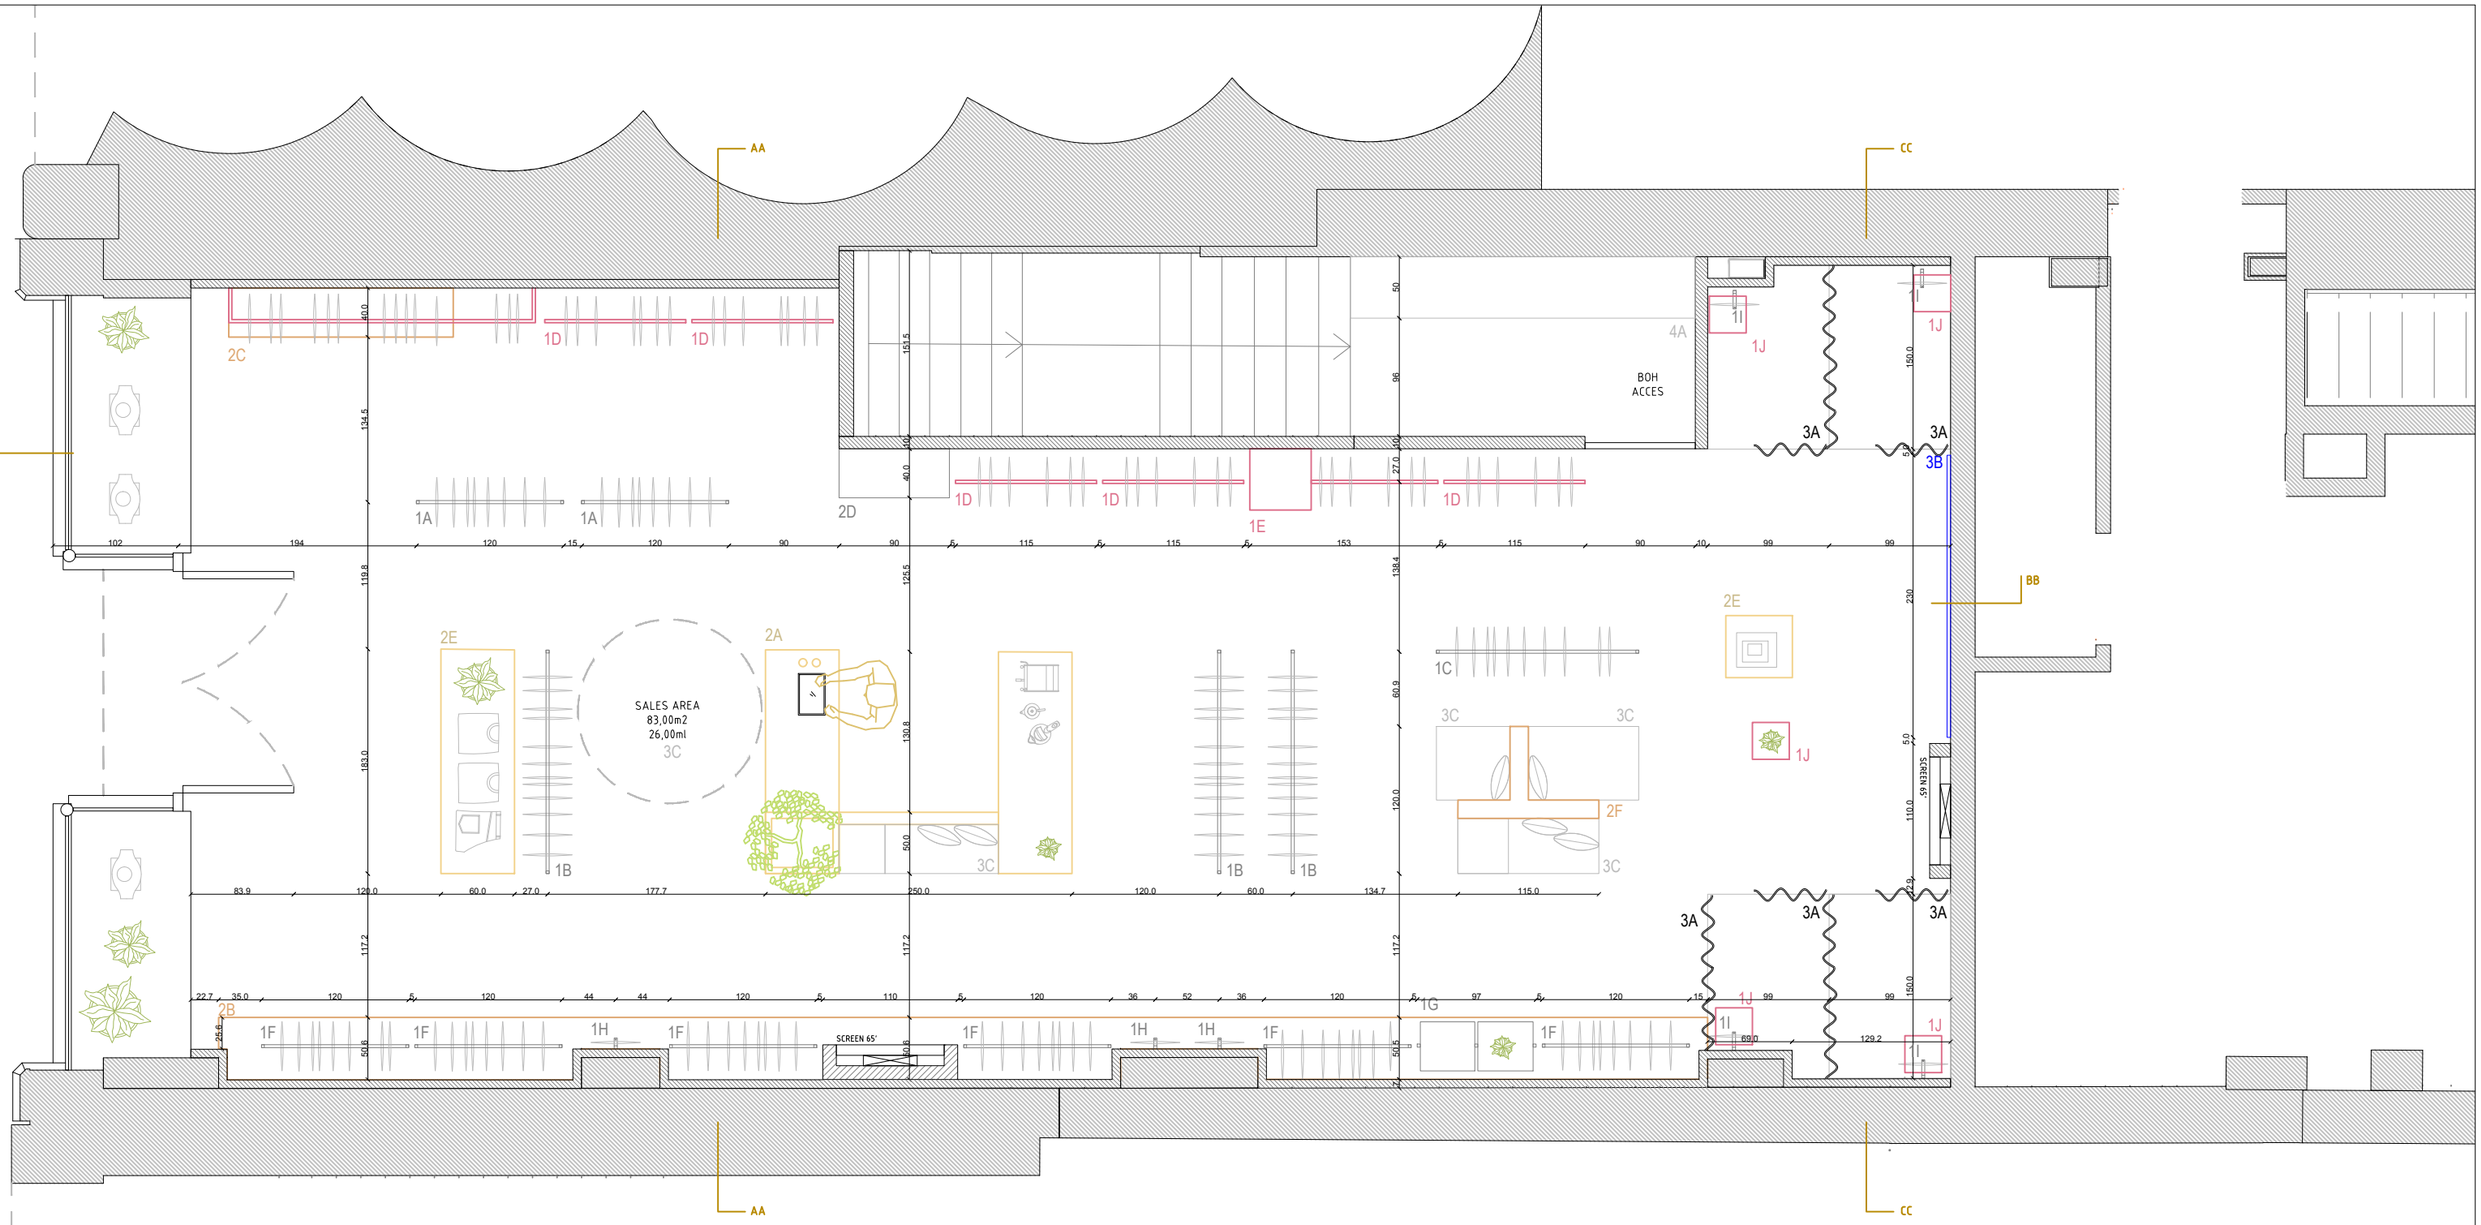


FURNITURE

1A FLOOR RACK (x2)
White powder coated steel RAL 9003
L = 120 cm
H from the ground= 170 cm

1B FLOOR RACK (x3)
White powder coated steel RAL 9003
L = 182 cm
H from the ground= 170 cm

1C FLOOR RACK (x1)
White powder coated steel RAL 9003
L = 165 cm
H from the ground= 170 cm

1D FLOOR RACK (x5)
Powder coated steel RAL 020 60 20
L = 115 cm
H from the ground= 190 cm

1E MIX RACK (x1)
Powder coated steel RAL 020 60 20
L = 153 cm
H from the ground= 190 cm

1F HANGING RACK (x6)
White powder coated steel RAL 9003
L = 120 cm
H from the ground= 190 cm

1G HANGING SHELVES (x1)
White powder coated steel RAL 9003
L = 97 cm
H from the ground= 190 cm

1H HANGING FACING lx3l
White powder coated steel RAL 9003
H = 190 cm

1I FACING lx4l
White powder coated steel RAL 9003
H from the floor = 190 cm

1J LOW STOOL lx5)
Powder coated steel RAL 020 60 20
30cm x 30cm x H30cm

2A CASH DESK FURNTIURE (x1)
Tiles
Push and pull door
Fake olive tree
Cf details

2B LOW DRAWER (x1)
Varnish plywood
Push and pull door
MEASURES TO CHECK ON SITE

2C DNA FURNTIRURE (x1)
> T-shirt Bar :Varnish Plywood
> Rack : Powder coated steel RAL 020 60 20

2D DNA FURNTIRURE (x1)
> Denim bar : Inox grid

2E DISPLAY FURNITURE (x2)
Tiles
Cf details

2F SOFA (x1)
Plywood
Cf details

3A CURTAINS & RODS

3B MIRROR
L = 230cm H=210cm
Flush to the wall
10cm from the floor

3C SEAT + CUSHIONS
Supply by AMV

4A STORAGE SHELVES
4 levels

4B STORAGE RACKS
2 levels

4C STAFF AREA
Desk + chair
Fridge + microwave + sink
Safe

AFFAIRE 2023B

AMERICAN VINTAGE

KING STREET 62
MANCHESTER
UK

MAITRE D'OUVRAGE ARCHITECTURE

AMERICAN VINTAGE
Service Architecture
Parc d'activités de Signes
Allée de Stockohlm
83870 Signes
e-mail : elsa.ascione@am-vintage.com

Document architectural ne pouvant pas être pris comme plan d 'exécution.
Toutes les côtes pour exécutions doivent être vérifiées par l'entreprise sur place.

Architectural folder that can not be taken as an implementation plan .
All measurements to executions must be verified by the company on site.

M2

SURFACE
Sales area (Ground floor) : 83,00 m2
BOH (Ground floor) : 78,00m2

ML

LINEAR
Sale area : 26,00 ml
BOH area : Shelves : 29.50 ml (4 levels)
Rod : 21.00 ml (2 levels)

PROJECT
GROUND FLOOR PLAN

FORMAT	DATE	PHASE	LOT
A3	22/10/2024	ESQ	Général