

NOTES

1. Do not scale from this drawing
2. This drawing is copyright and is sent to you in confidence it must not be copied, used or disclosed, in whole or in part, to third parties without written permission. It remains the property of Booth King Partnership Ltd. and must be returned on request.
3. This drawing is to be read in conjunction with all relevant contractual documents.

P1	25.09.17	PRELIMINARY ISSUE	SM
REV	DATE	REVISION DETAILS	INITIALS

bk

boothking

PARTNERSHIP LIMITED

consulting civil & structural engineers

Tollgate House, 9C Bridge Street, Ramsbottom. BL0 9AB
Tel: 01706 822022, Fax: 01706 826140
Email: office@booth-king.co.uk

PROJECT:

MMU DIDSBURY

TITLE:

Section 278 Plan

SCALE @ A1:
1:100


DRAWN:
SM

DATE:
Sep'17

JOB No:
12313

DRAWING No:
700

REVISION:
T1

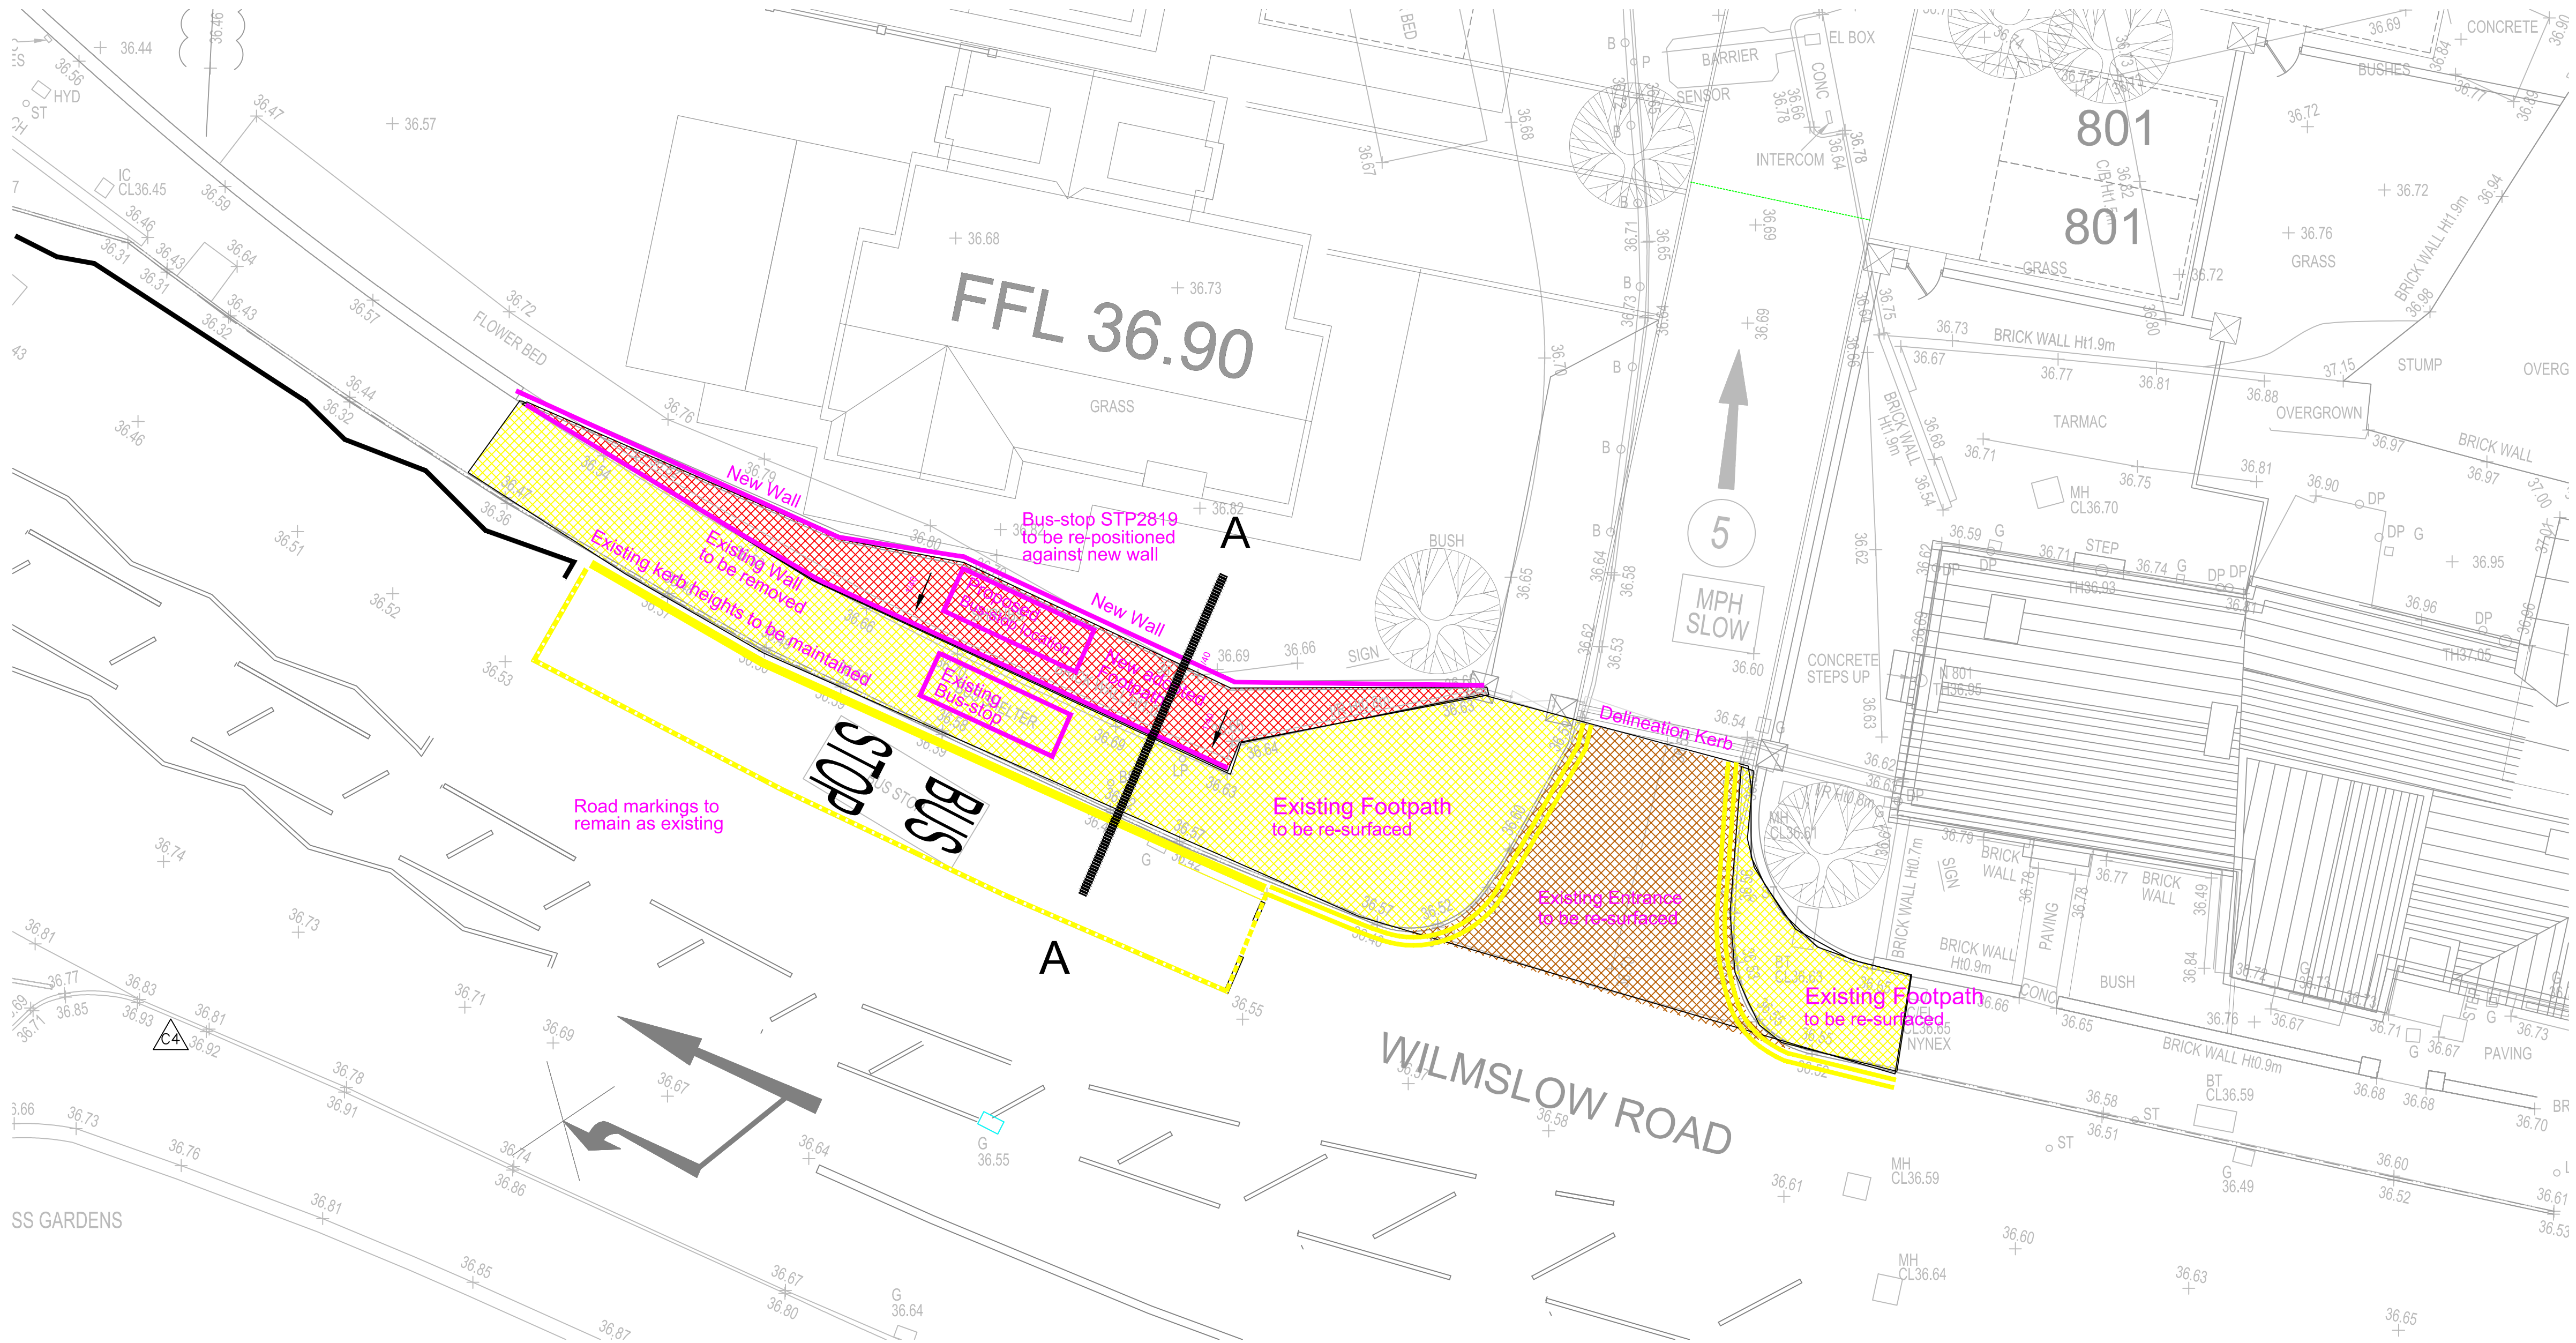

Footway

- 20 mm surfacing course 6mm size dense wearing course to BS 594987
- 60 mm Base course dense bitumen to DOT spec clause 906, 20 mm nominal size.
- 150mm sub base DOT type 1 to clause 803

