


GA Layout

1 : 100

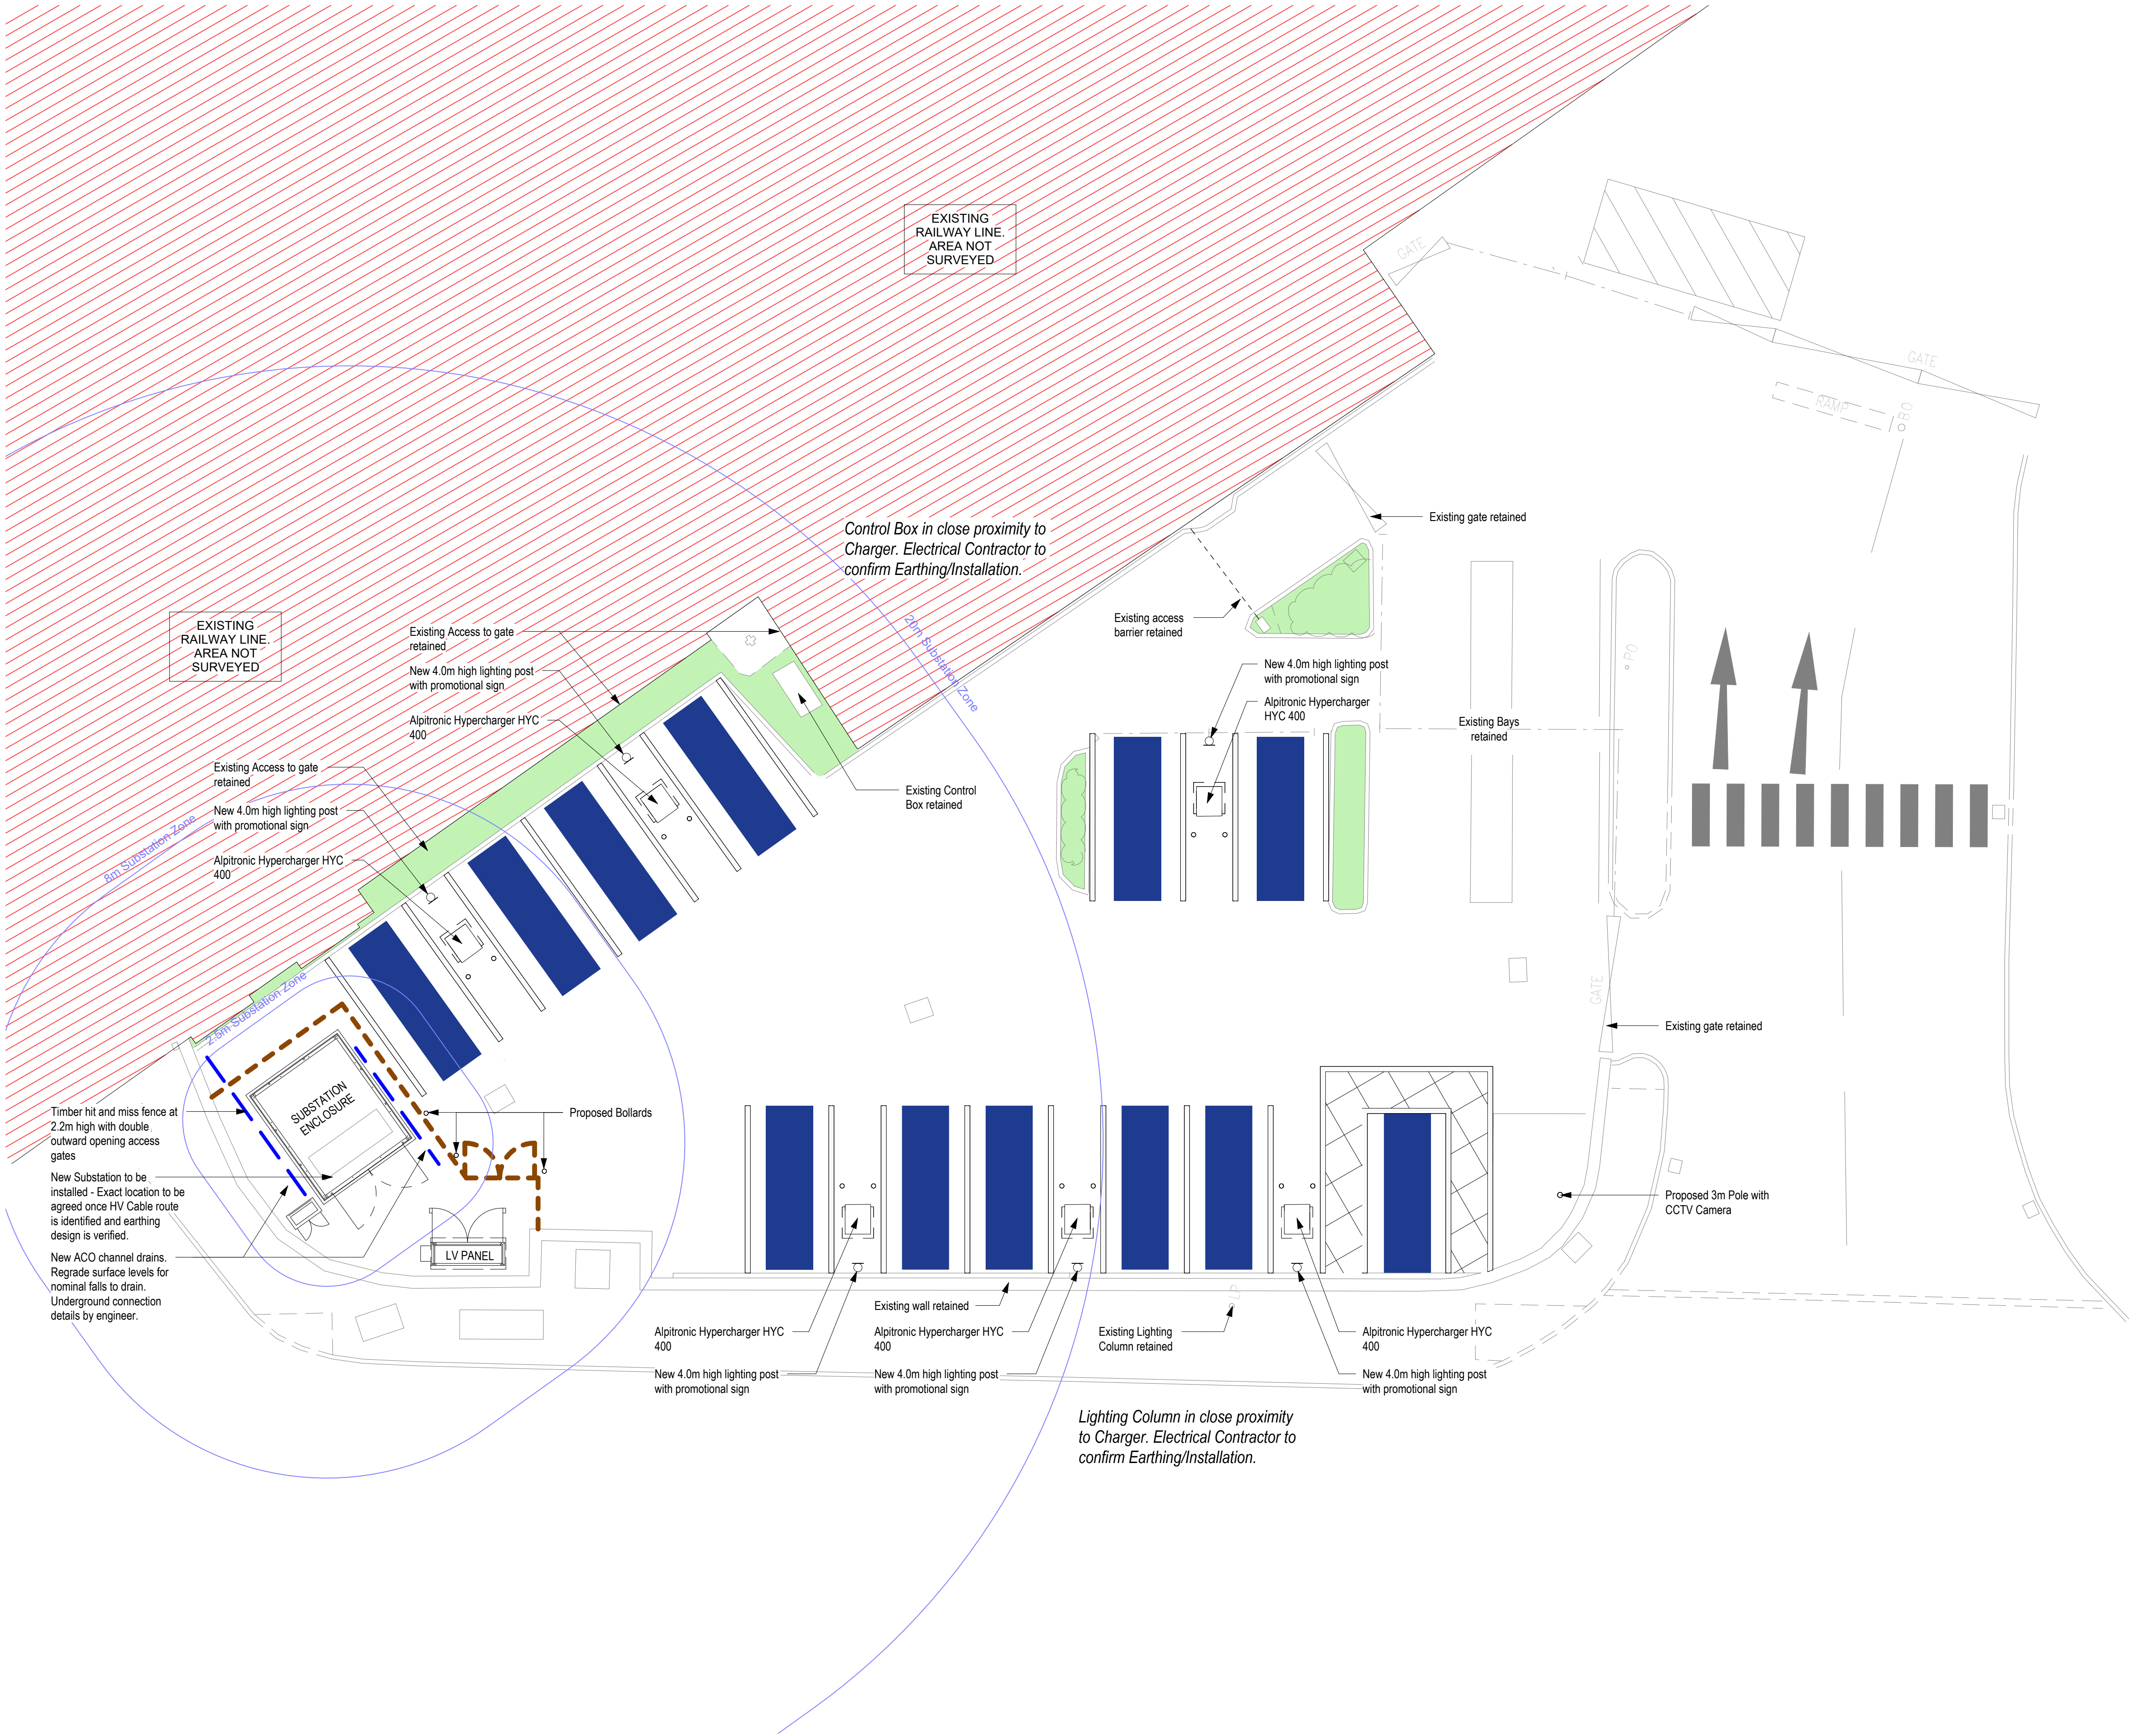

Site Proposals	
Description	Amount
Alpitronic Hypercharger HYC 400	6 No.
Parking bays 2700mm x 4800mm	11 No.
Accessible parking bay 2400mm x 4800mm with 1200mm hatched border	1 No.
SE LV Panel 3200A	1 No.


Site Parking	
Proposed EV bays	Existing Standard Bays Lost
12	20

Symbol Key	
	HYC 400 (50kw) Charger Dimensions:- 2185mm H x 732mm W x 663mm D
	SE LV Panel 2500A 1815mm H x 2475mm W x 734mm D

NOTES
All dimensions to be verified on site, and the Architect informed of any discrepancy. All drawings and specifications should be read in conjunction with the Health and Safety Plan; all conflicts should be reported to the Principal Designer.
This drawing is the copyright of C+A Design Limited. ©
DO NOT CONSTRUCT FROM THIS DRAWING


Construction staff and operatives must ensure the Principal Contractor has provided thorough and accurate information on all health and safety aspects relating to the designs identified on this drawing, including the review of:

- Designers/contractors risk assessments
- Method statements
- Permits to work
- Construction phase health and safety plan

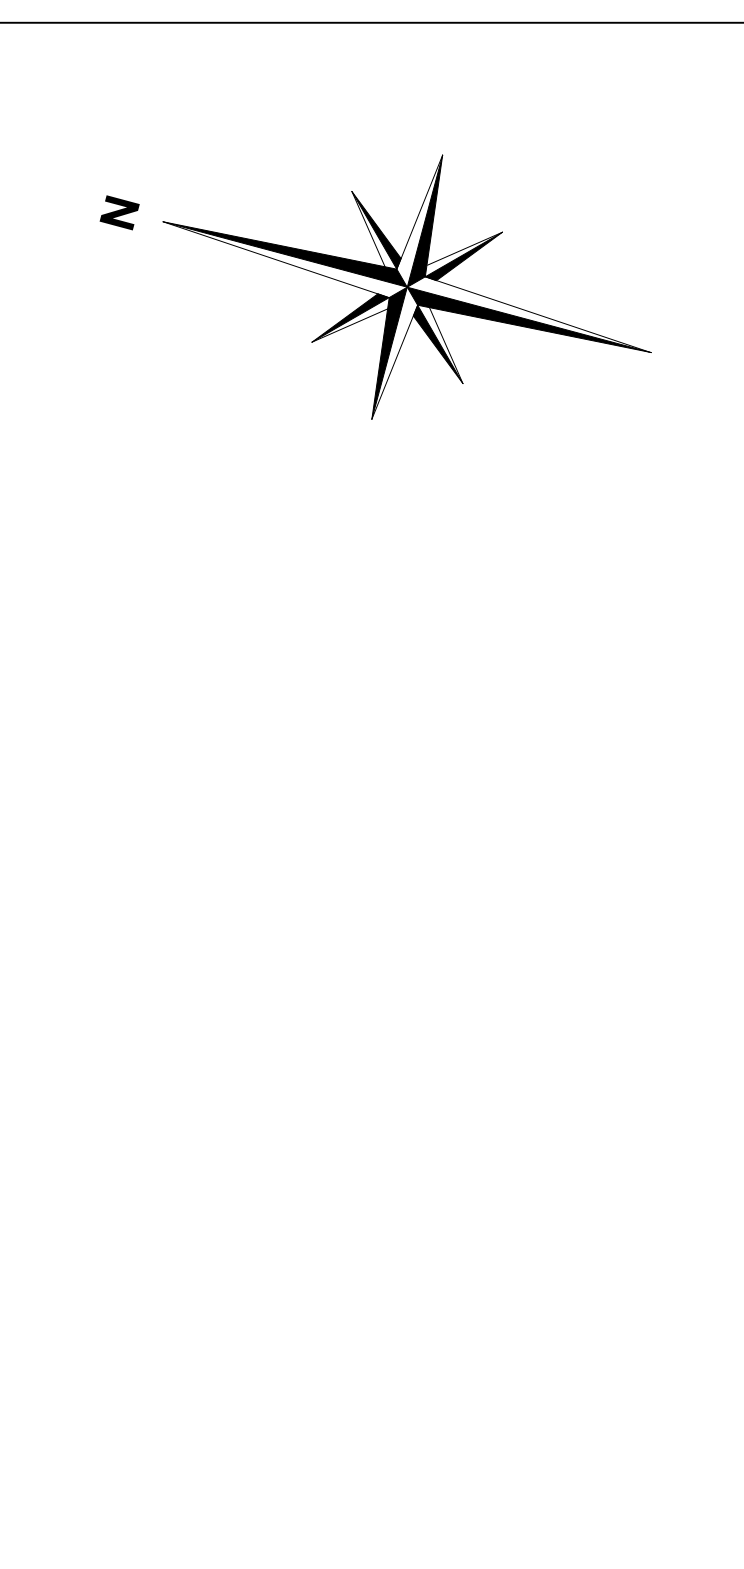

B	Sub-station enclosure updated to DNO specification. Lighting column locations updated to suit lighting design	11/10/24	JDY	MK
A	Planning Issue	17/09/24	JDY	MK
	revision	date	by	chk

PLANNING ISSUE

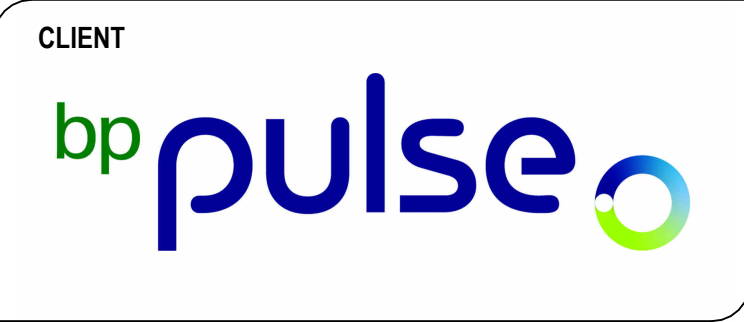

DRAWING ISSUE				
☐ Preliminary	☐ Costing	☐ Construction		
☒ Planning	☐ Tender	☐ Record		

date	scale @ A1	drawn by	checked by		
24/10/23	1 : 100	JDY	MK		
Universal Square Devonshire St N, Manchester M12 6JH					
GA Layout					
role	originator	volume	levels	type	suitability
A	CA	S1	00	DR	S4
project number		drawing number		revision	
23095US		210_05		B	

