



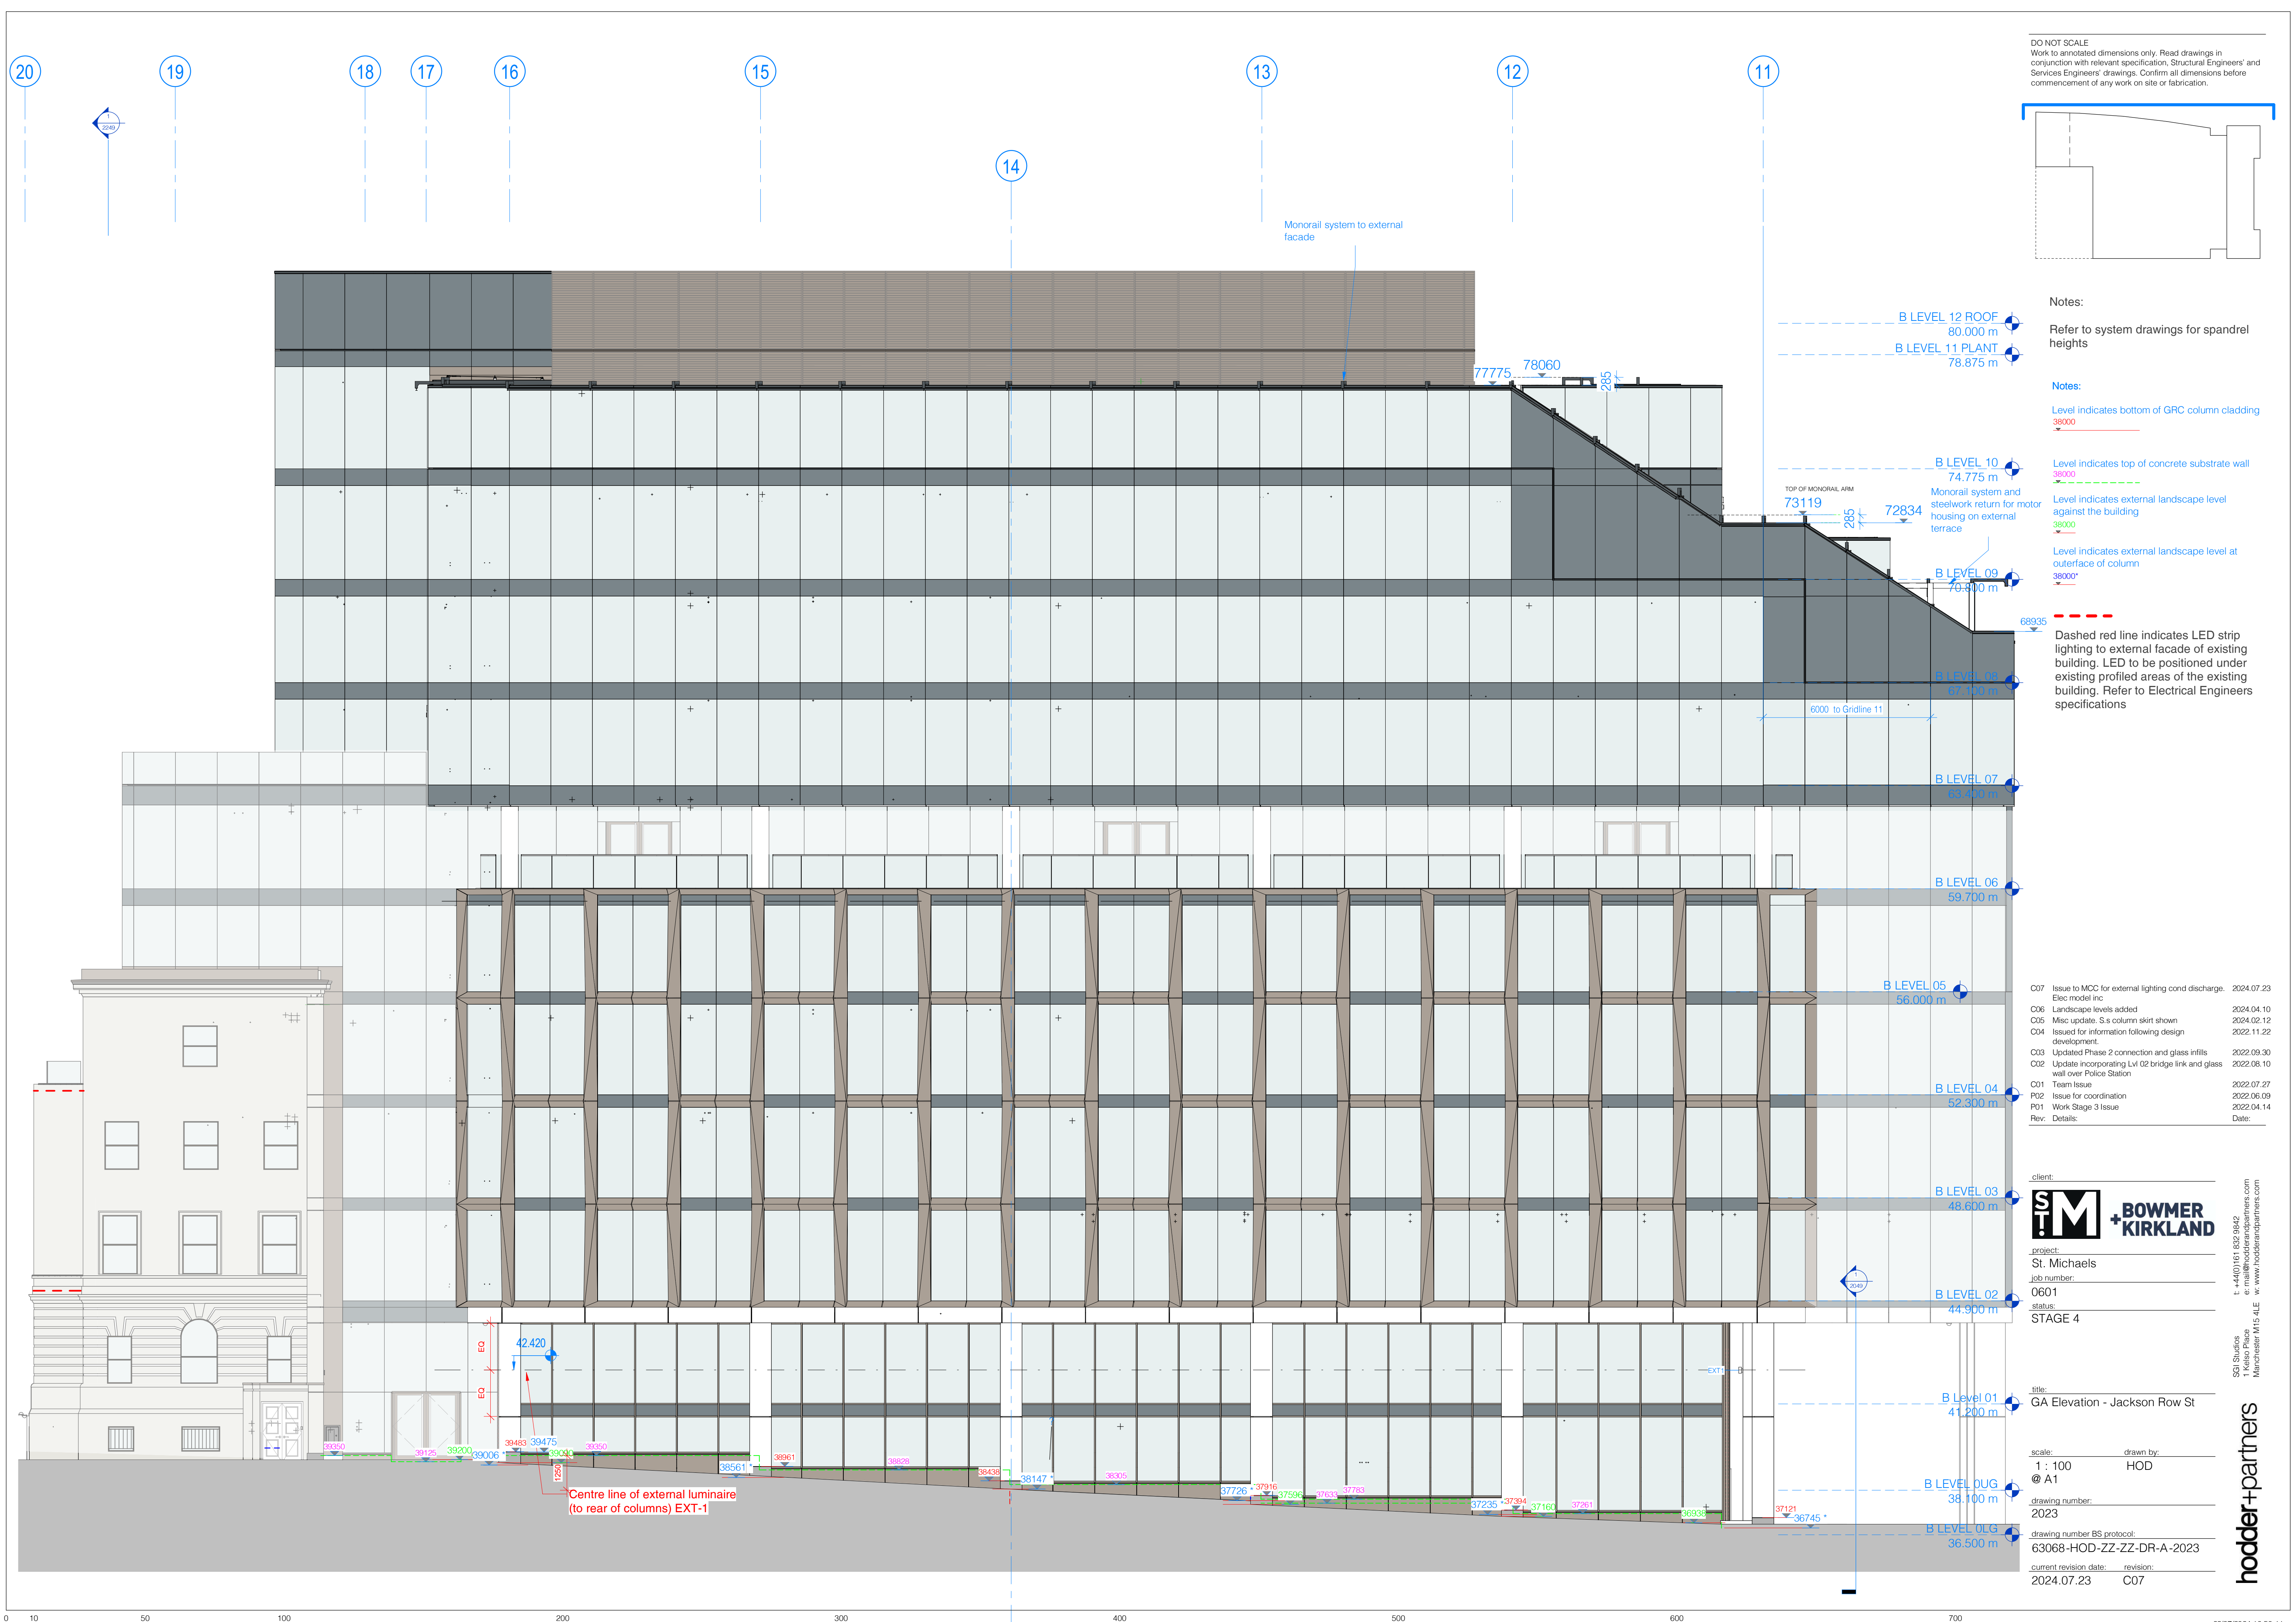

DO NOT SCALE
Work to annotated dimensions only. Read drawings in conjunction with relevant specification, Structural Engineers' and Services Engineers' drawings. Confirm all dimensions before commencement of any work on site or fabrication.

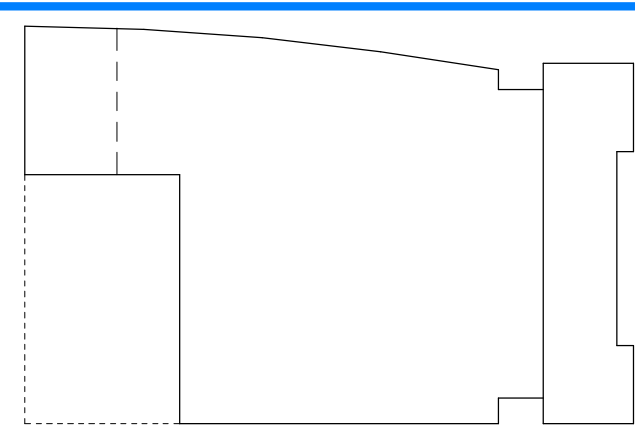

Notes:
Refer to system drawings for spandrel heights

Notes:
Level indicates bottom of GRC column cladding
38000

Level indicates top of concrete substrate wall
38000
Level indicates external landscape level against the building
38000
Level indicates external landscape level at outface of column
38000

Dashed red line indicates LED strip lighting to external facade of existing building. LED to be positioned under existing profiled areas of the existing building. Refer to Electrical Engineers specifications

C07	Issue to MCC for external lighting cond discharge. Elec model inc	2024.07.23
C06	Landscape levels added	2024.04.10
C05	Misc update. S.s column skirt shown	2024.02.12
C04	Issued for information following design development.	2022.11.22
C03	Updated Phase 2 connection and glass infills	2022.09.30
C02	Update incorporating Lvl 02 bridge link and glass wall over Police Station	2022.08.10
C01	Team Issue	2022.07.27
P02	Issue for coordination	2022.06.09
P01	Work Stage 3 Issue	2022.04.14
Rev:	Details:	Date:

client:
S.T.M. + BOWMER KIRKLAND
project:
St. Michaels
Job number:
0601
status:
STAGE 4

title:
GA Elevation - Jackson Row St
scale:
1 : 100
@ A1
drawing number:
2023
drawing number BS protocol:
63068-HOD-ZZ-ZZ-DR-A-2023
current revision date:
2024.07.23
revision:
C07

t: +44(0)161 832 9842
e: mail@hodderandpartners.com
w: www.hodderandpartners.com

hodder+partners