


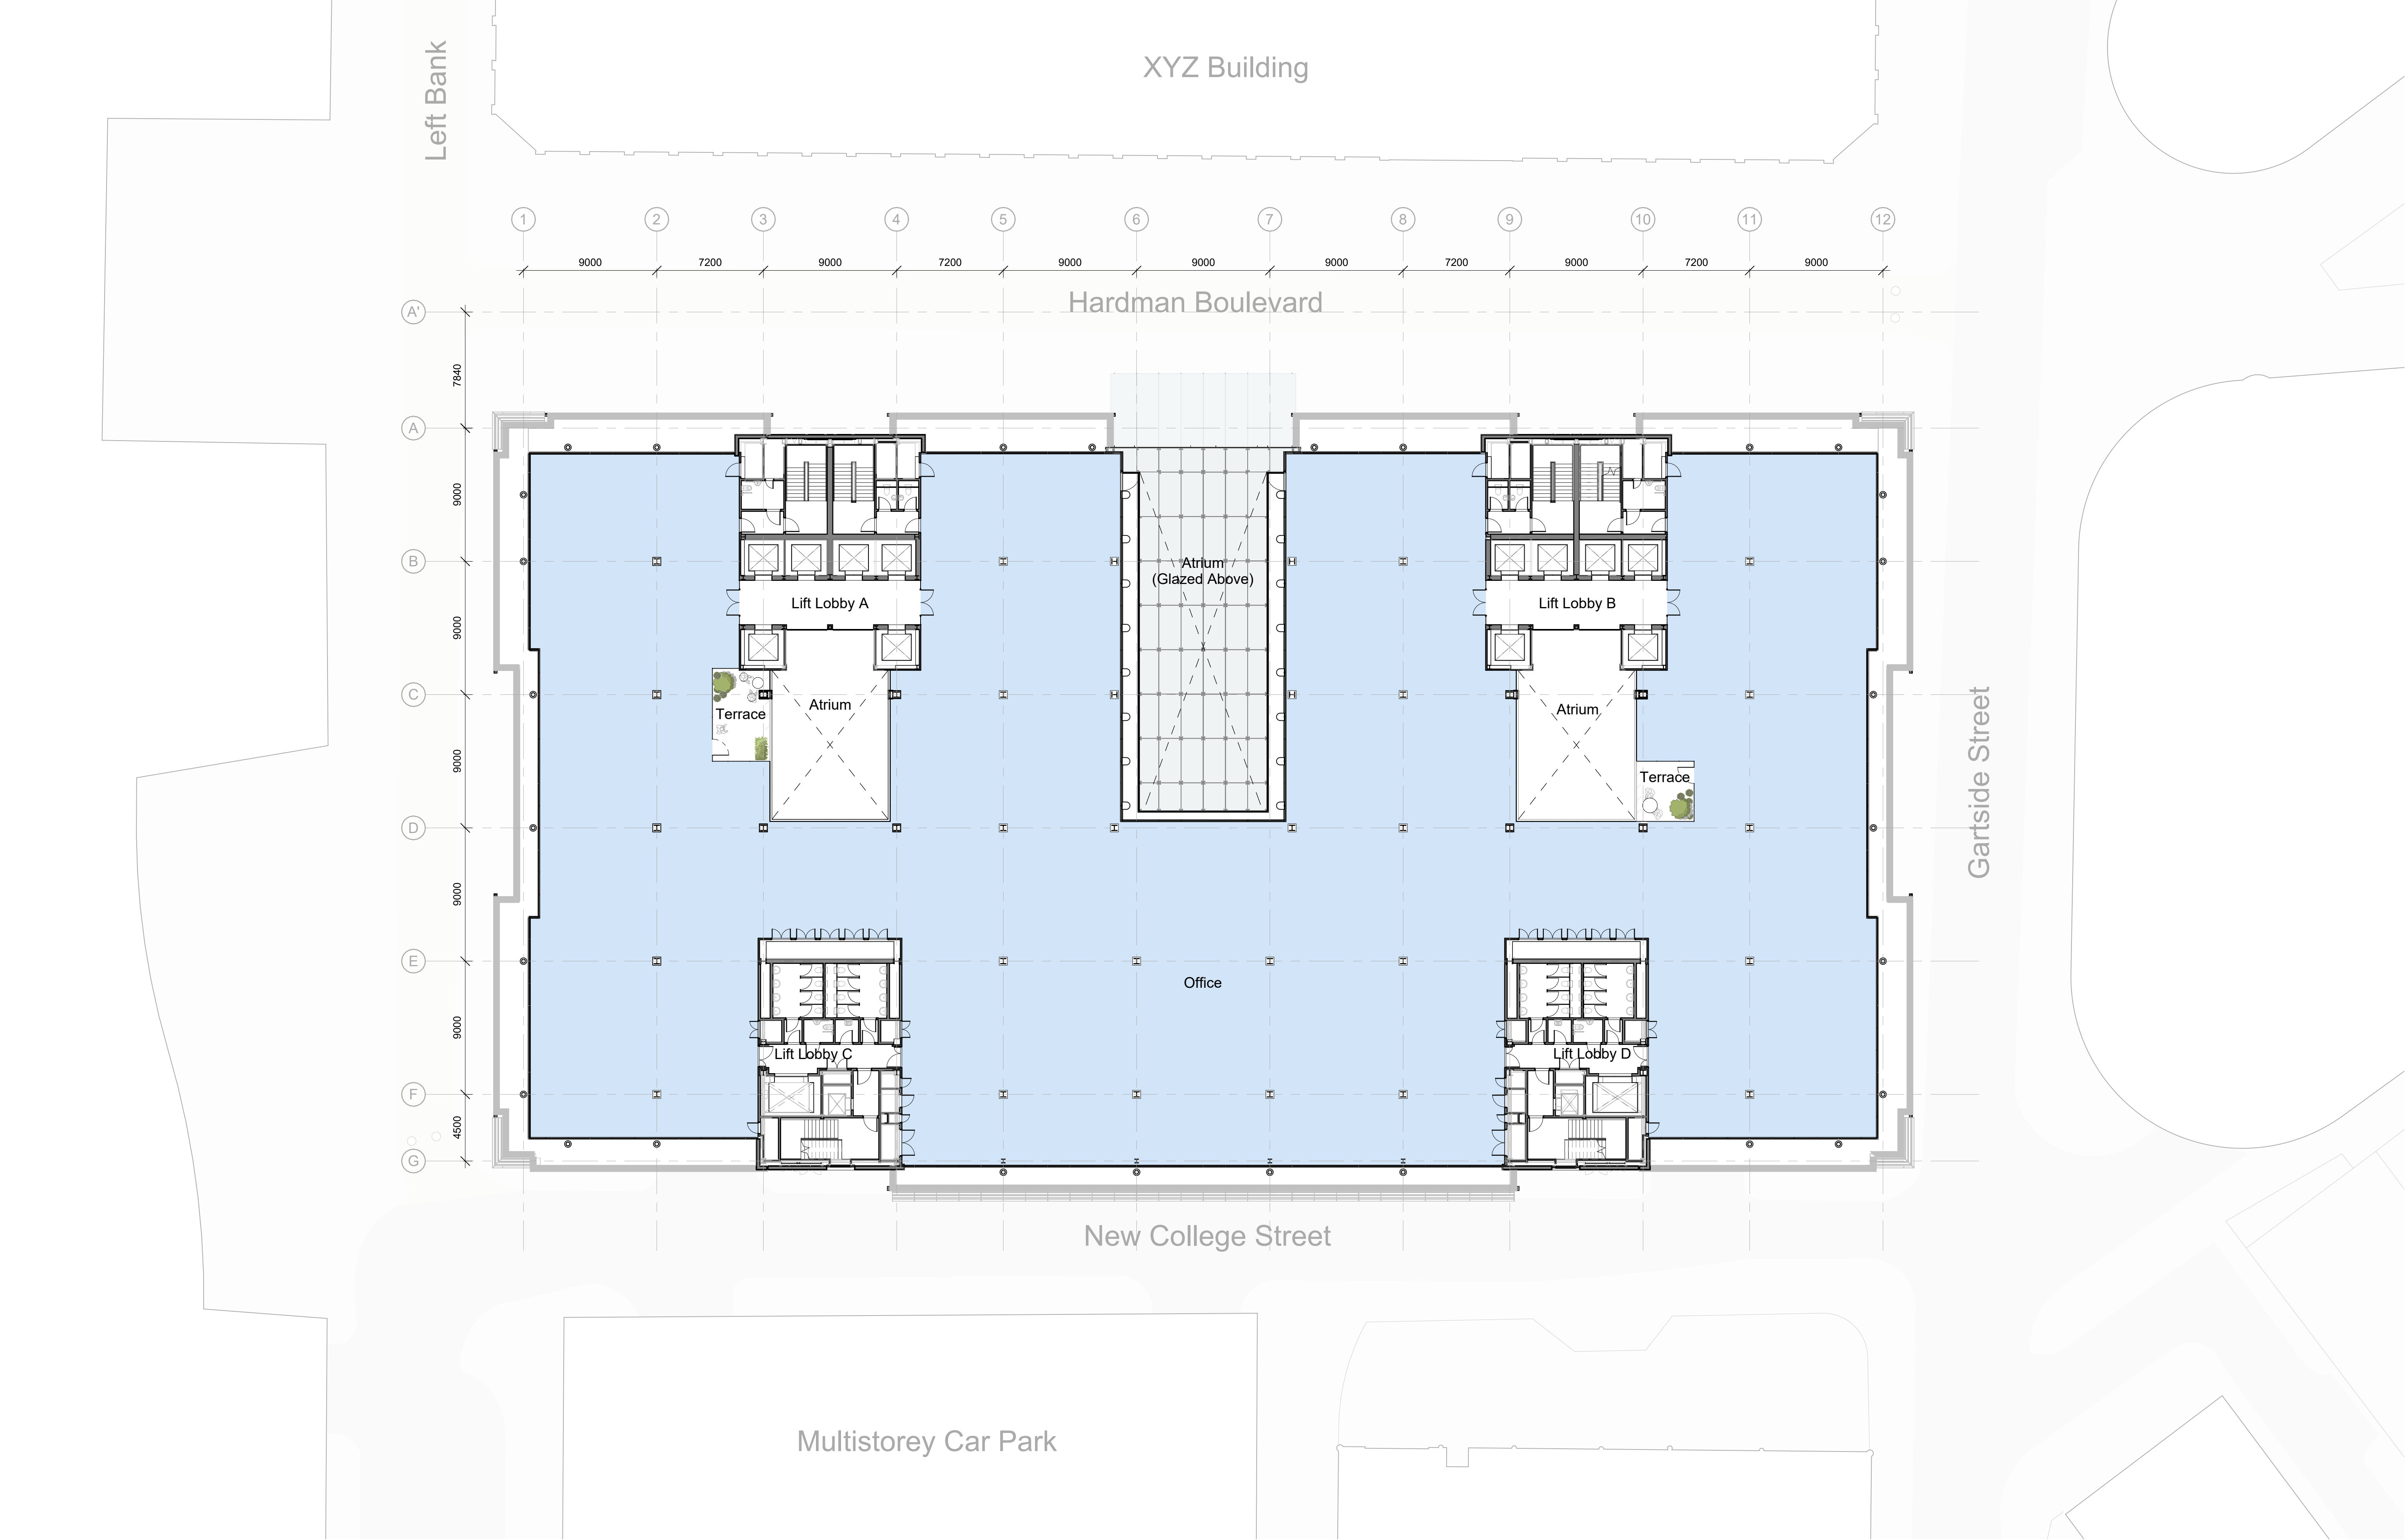

This drawing is copyright
Do not scale off dimensions.

All dimensions to be checked on
site by contractor.

Contractor to report any dimensional
discrepancies, errors or omissions
prior to commencing on site.

NORTH

Rev	Date	Description
P01	30-09-2024	Planning Submission

Project Title
One Hardman Boulevard
Manchester

Status
PLANNING

Drawing Title
Proposed General Arrangement Plan
Level 09

Project No 10509	Scale 1 : 200@ A1
10509-SHA-ZZ-A-B5D3-G200-PL-09-001	

Revision
P01

simpsonhaugh

Birmingham
+44 (0)121 233 1874

Manchester
+44 (0)161 835 2345

London
+44 (0)20 7549 4000