




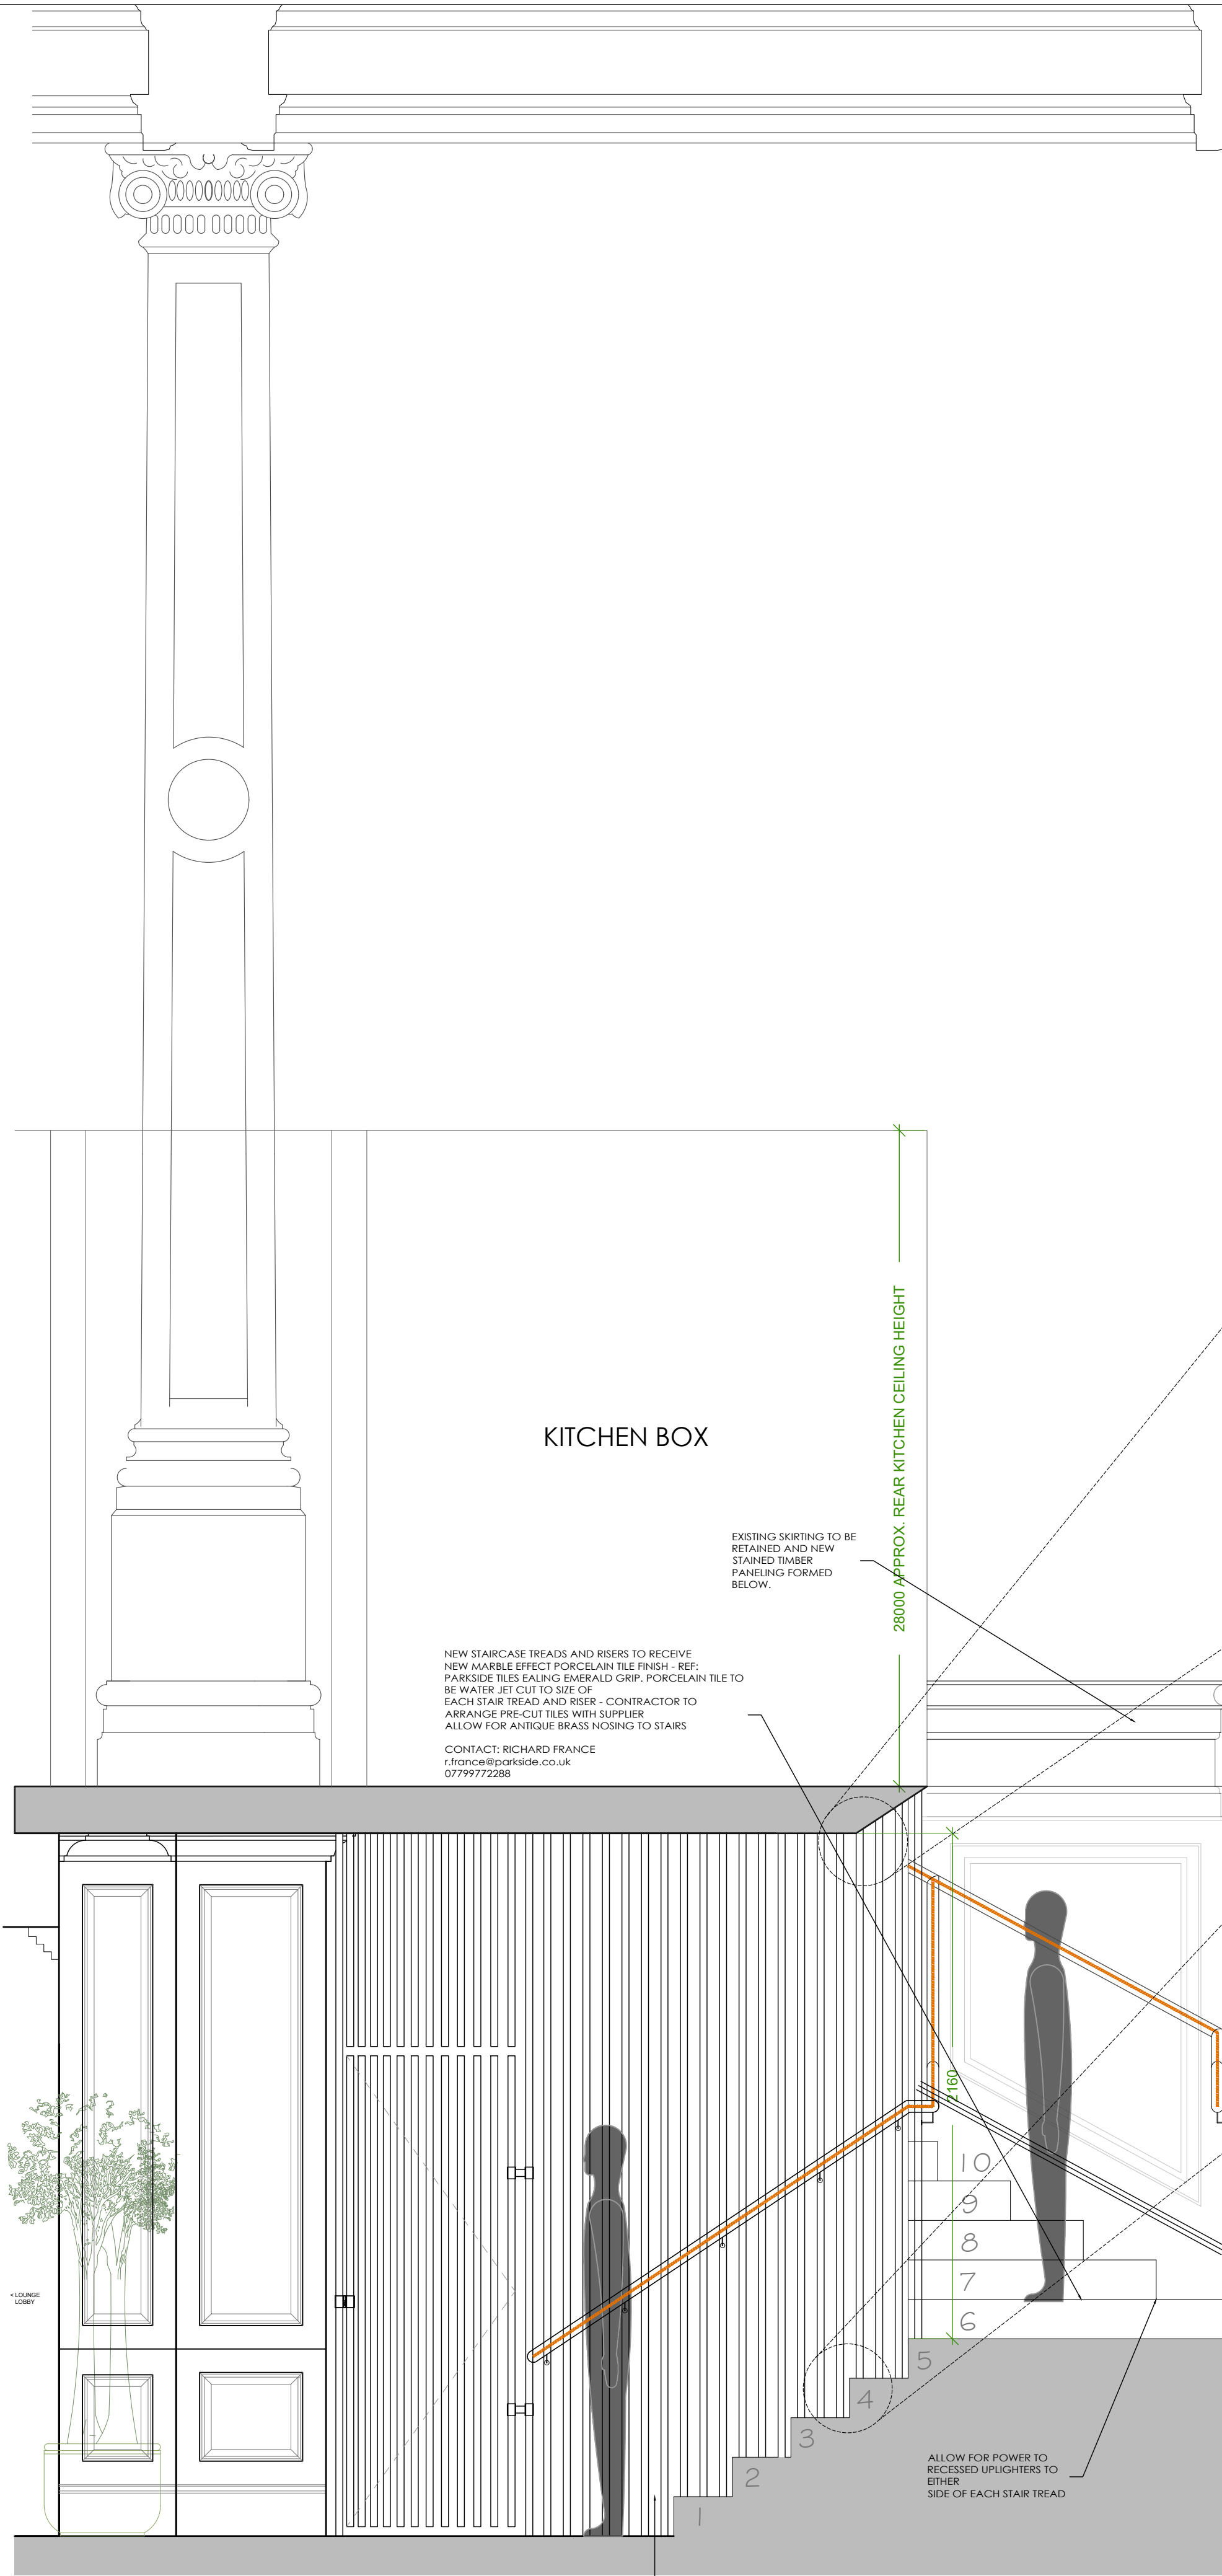


ELEVATION C (1) - STAIRS 1-9 SHOWING ONLY
SCALE: 1:20 @ A1

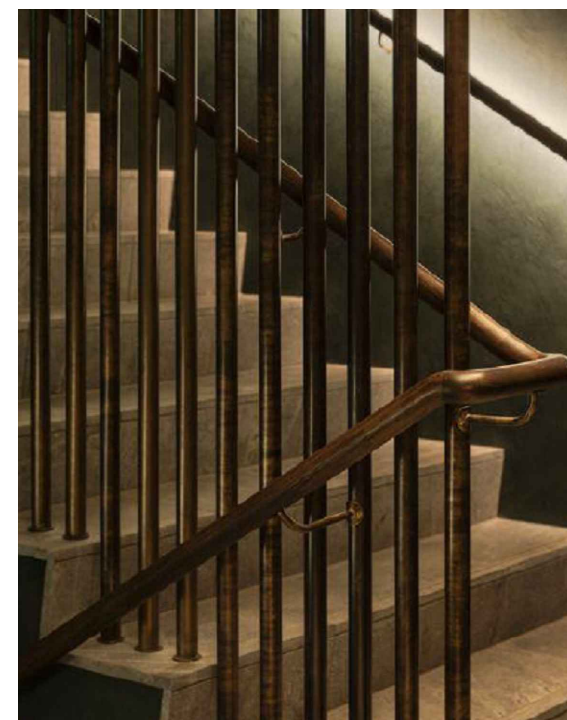


DETAIL C - BALUSTRADE
CONCEPT IMAGE 2

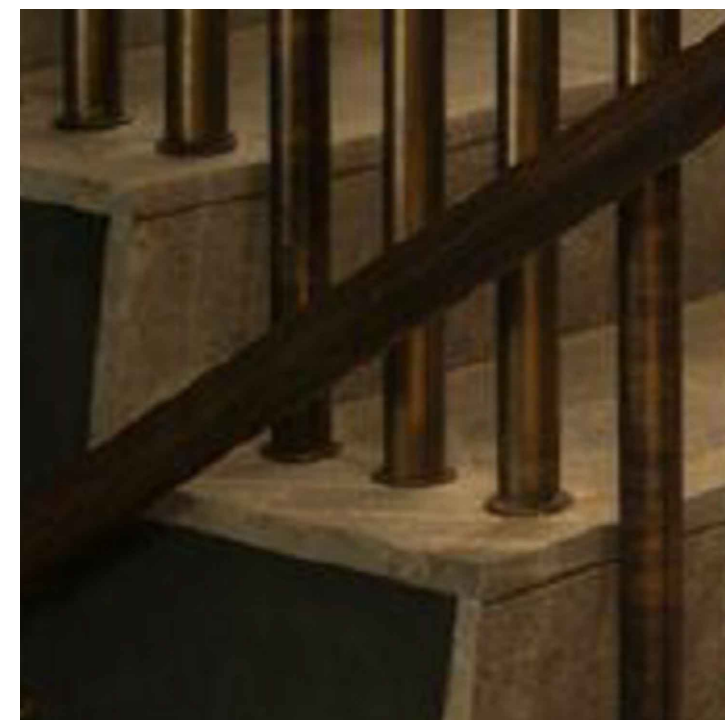


DETAIL C - BALUSTRADE
CONCEPT IMAGE 3

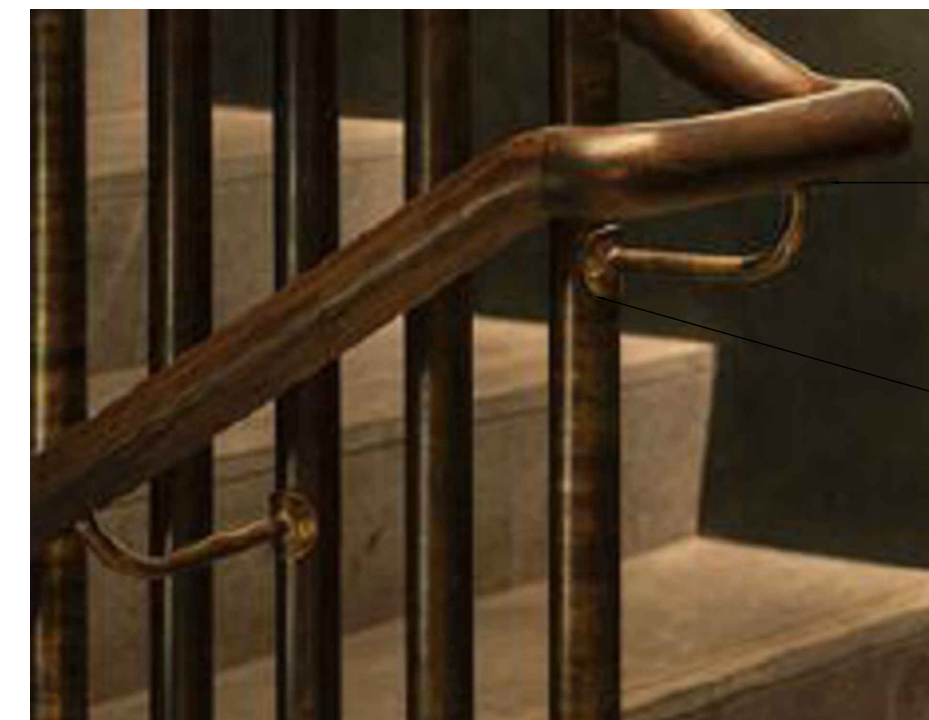


DETAIL D - HANDRAIL
CONCEPT IMAGE 1

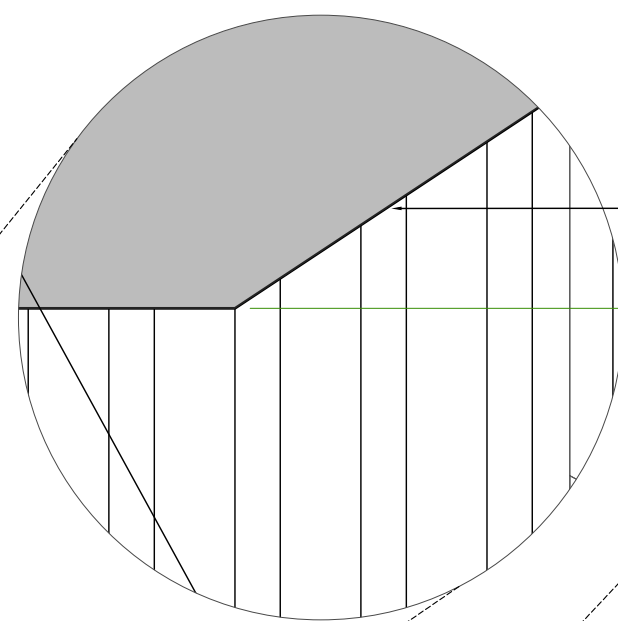


DETAIL C - CEILING
SCALE 1:5 @ A1

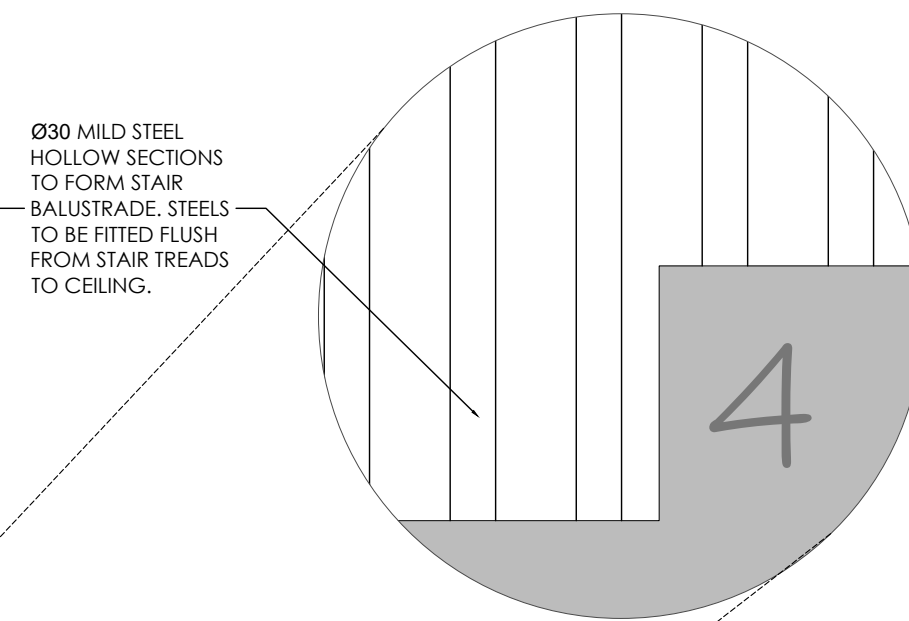

DETAIL C - STAIR TREAD
SCALE 1:5 @ A1

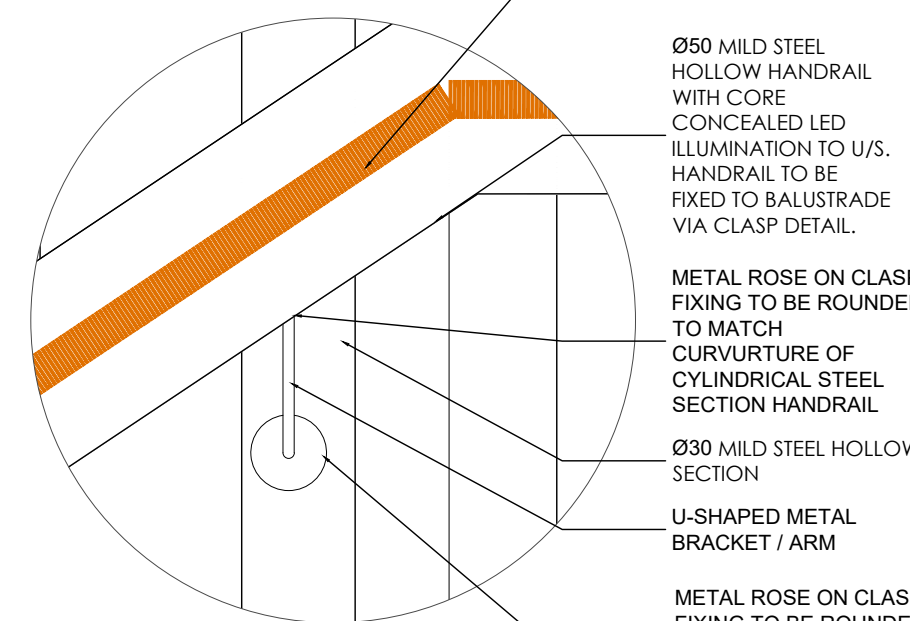


DETAIL D - FRONT VIEW
SCALE 1:2 @ A1

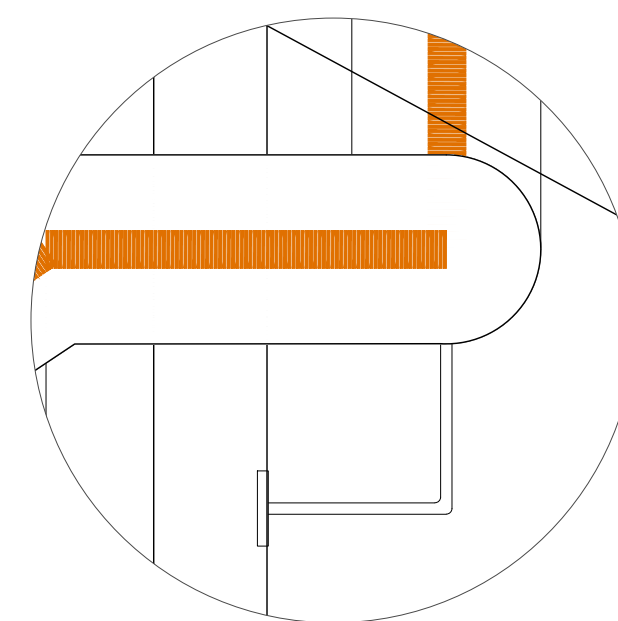


DETAIL D - SIDE VIEW
SCALE 1:2 @ A1



ELEVATION C (2) - LOWER GROUND FLOOR - PULLED OUT CURVE
VIEW OF WINE ROOM DOOR STRAIGHTENED
SCALE: 1:20 @ A1

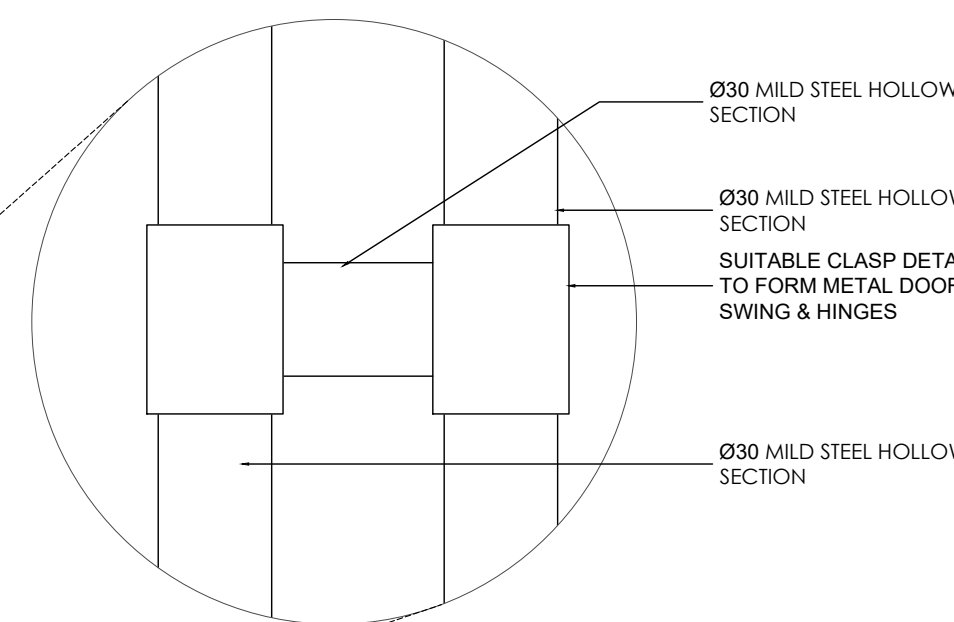

DETAIL E
SCALE 1:2 @ A1

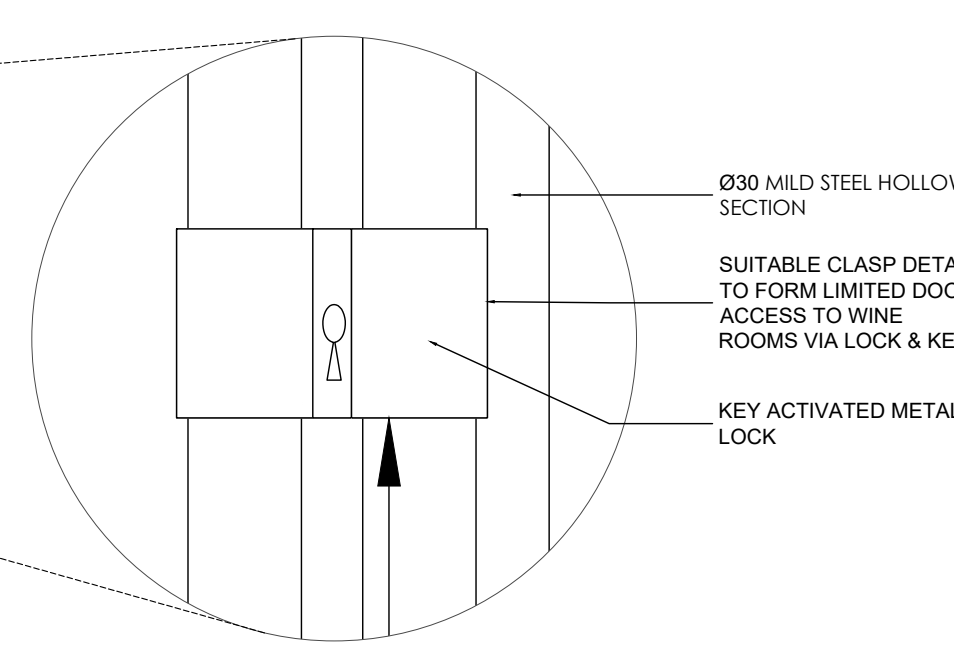

DETAIL E
SCALE 1:2 @ A1

METAL ROSE ON CLASP
FIXING TO BE ROUNDED
TO MATCH
CURVATURE OF
CYLINDRICAL STEEL
SECTION HANDRAIL

METAL ROSE ON CLASP
FIXING TO BE ROUNDED
TO MATCH
CURVATURE OF
CYLINDRICAL STEEL
SECTION BALUSTRADE

CONCEALED LED
ILLUMINATION TO U/S.
LIGHT TO POINT
DOWNWARDS AND
ILLUMINATE STEPS

Ø50 MILD STEEL
HOLLOW HANDRAIL
WITH CORE
CONCEALED LED
ILLUMINATION TO U/S.
HANDRAIL TO BE
FIXED TO BALUSTRADE
VIA CLASP DETAIL

METAL ROSE ON CLASP
FIXING TO BE ROUNDED
TO MATCH
CURVATURE OF
CYLINDRICAL STEEL
SECTION HANDRAIL

Ø30 MILD STEEL HOLLOW
SECTION

U-SHAPED METAL
BRACKET / ARM

METAL ROSE ON CLASP
FIXING TO BE ROUNDED
TO MATCH
CURVATURE OF
CYLINDRICAL STEEL
SECTION BALUSTRADE

A WALL PANELING ADDED TO STAIRCASE WALL BELOW
EXISTING GROUND FLOOR SKIRTING THAT WILL BE
RETAINED WHEN NEW OPENING IS FORMED FOR STAIR

18.09.24

ZCV

STUDIO TWO

JOB TITLE

Cut & Craft
Manchester

DRAWING TITLE

Proposed Lower Ground Floor New Staircase and Staircase
Rooms 2 of 4

SCALE

VARIES @ A1

DRAWING No

AC23- P26A

DO NOT SCALE. ALL DIMENSIONS TO BE CHECKED ON SITE BY CONTRACTOR.
ALL MEASUREMENTS ARE IN MM UNLESS OTHERWISE SPECIFIED. WRITTEN
DIMENSIONS TO BE USED IN PREFERENCE TO SCALED DIMENSIONS & ALL
DISCREPANCIES TO BE REPORTED TO STUDIO TWO. THE DESIGN SHOWN ON
THIS DRAWING IS THE PROPERTY OF STUDIO TWO AND IS NOT TO BE USED OR
ITS CONTENTS COPIED, COMMUNICATED OR DISCLOSED, IN WHOLE OR IN PART.