



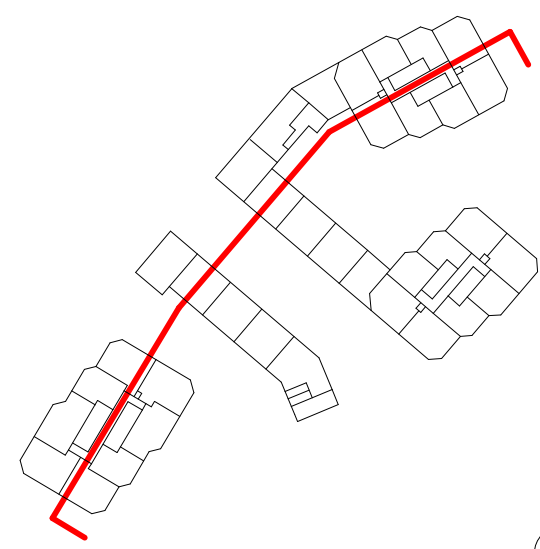

Red Bank NT02 Development

Tower C - Parapet	+111.950m AOD
Tower C - Roof	+110.400m AOD

Red Bank NT02 Development

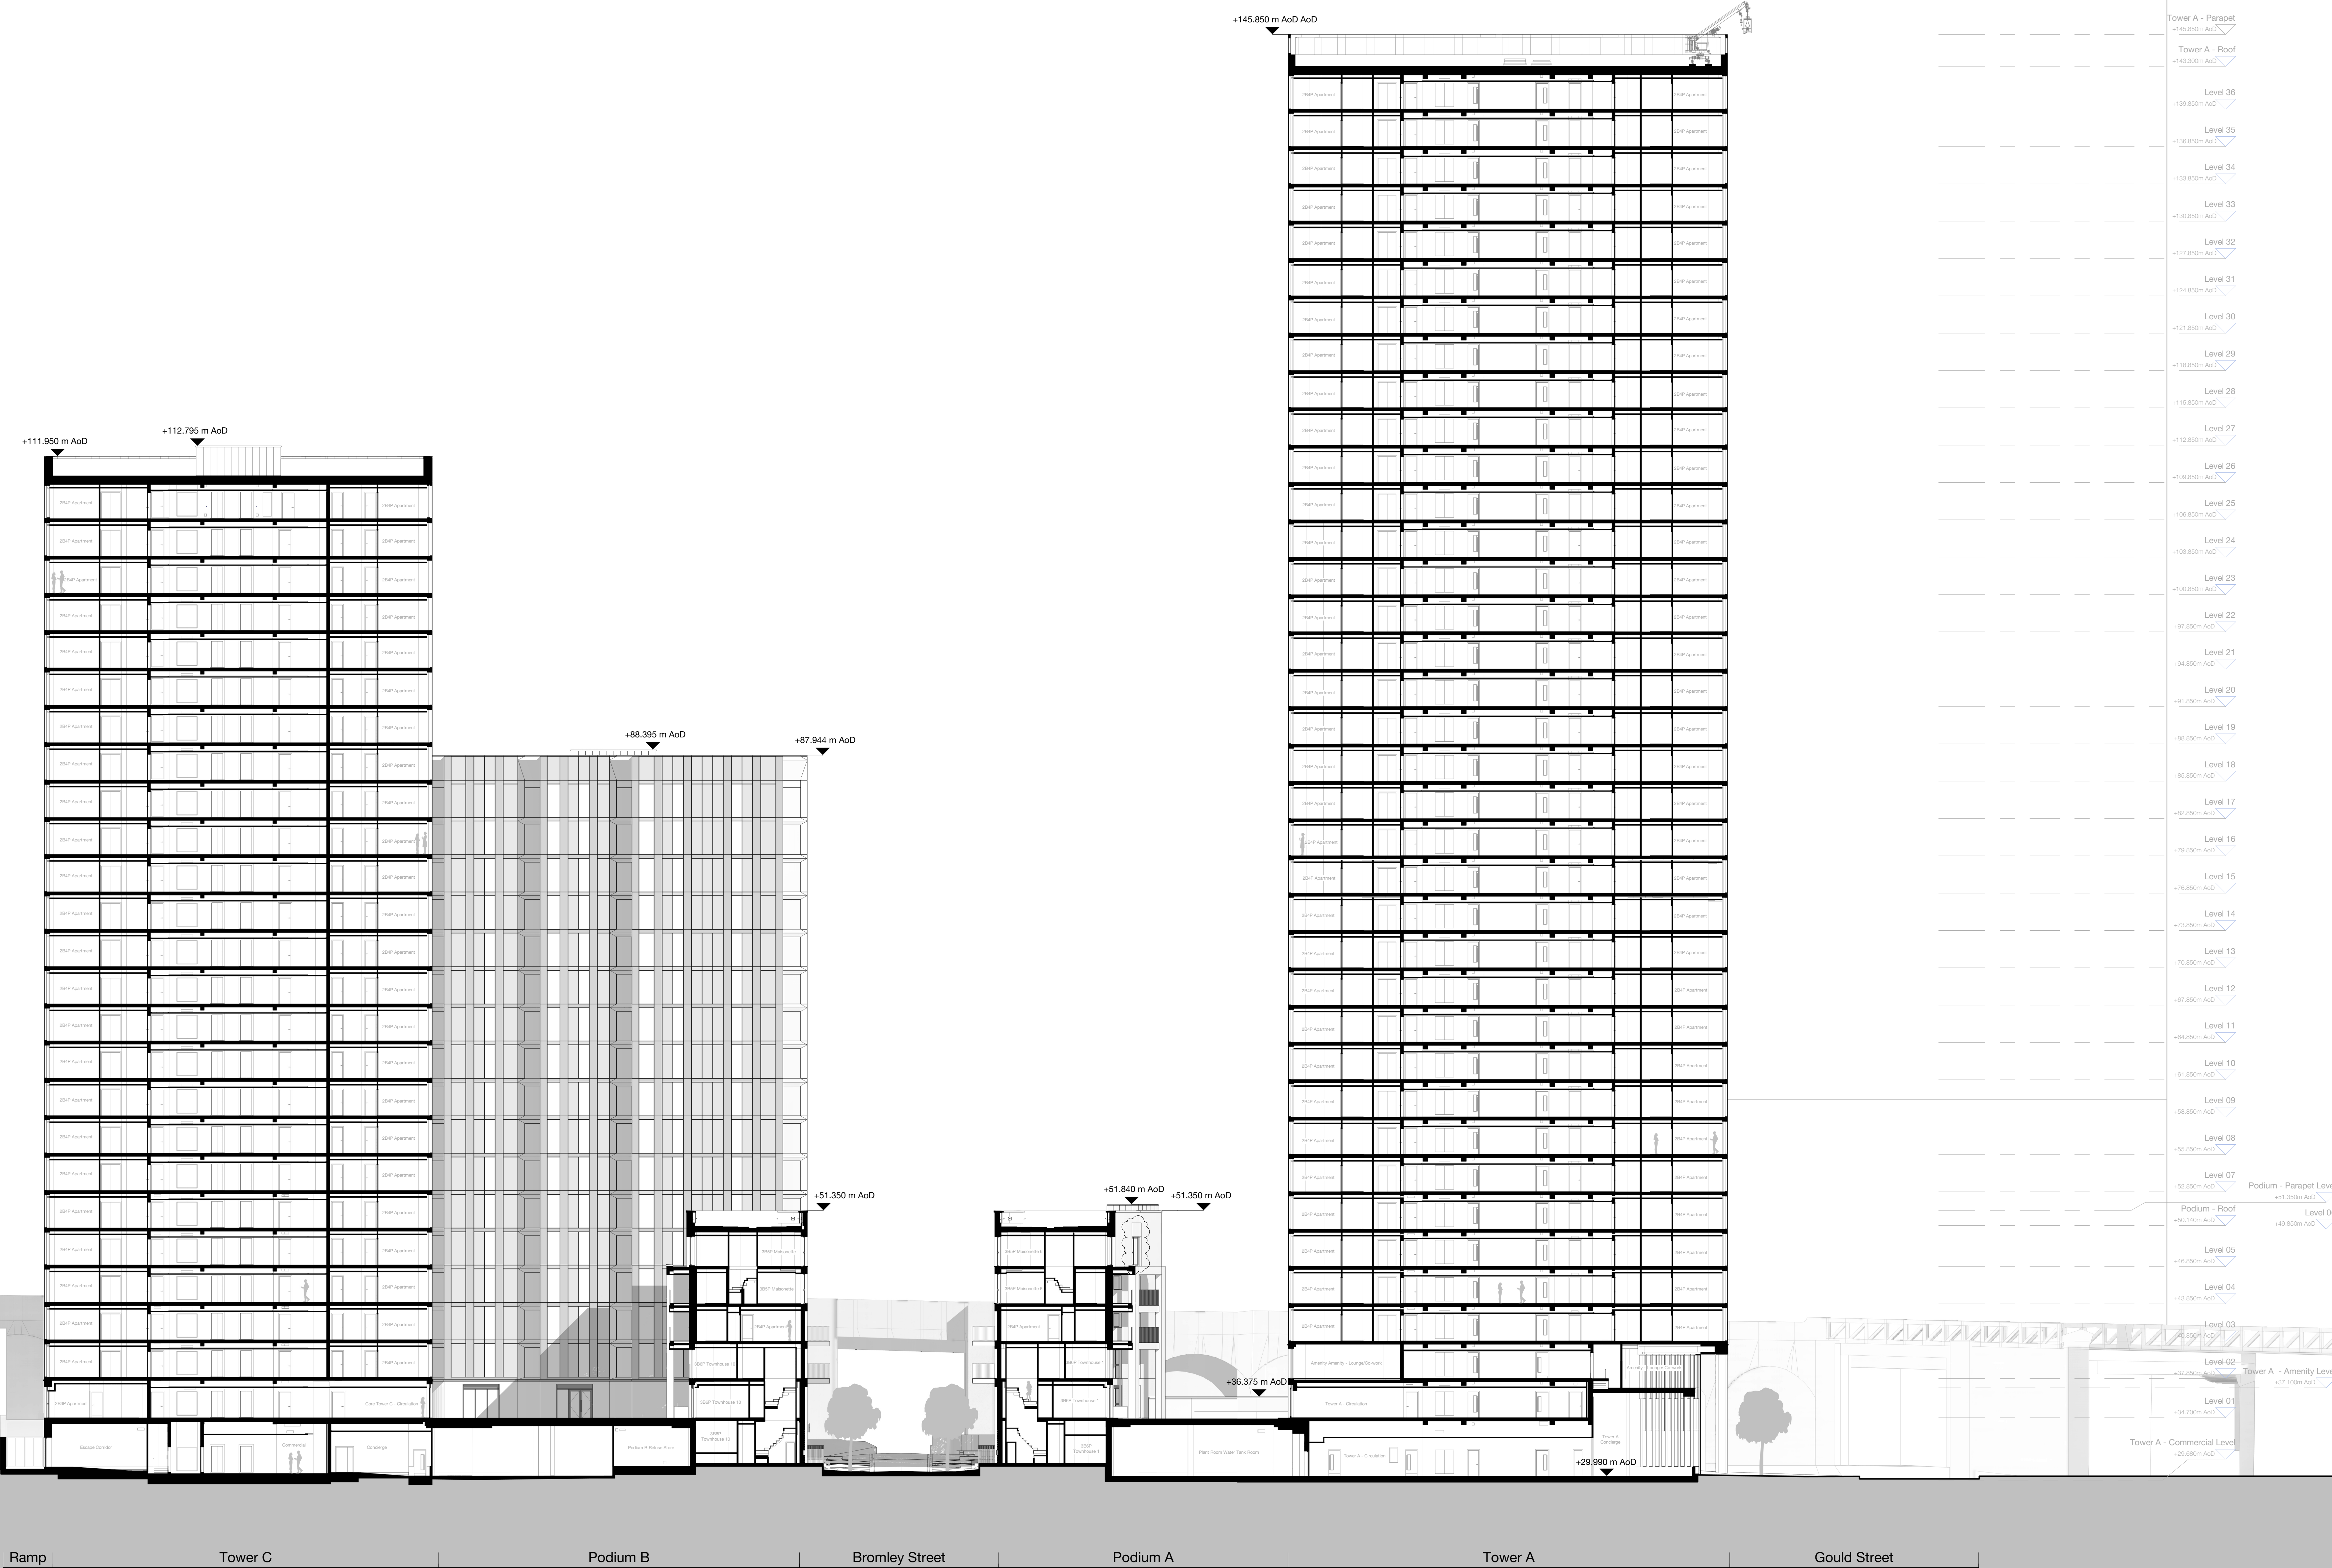

Plot 4 Meadowside

Tower A - Parapet

Tower A - Roof

Level 36

Level 35

Level 34

Level 33

Level 32

Level 31

Level 30

Level 29

Level 28

Level 27

Level 26

Level 25

Level 24

Level 23

Level 22

Level 21

Level 20

Level 19

Level 18

Level 17

Level 16

Level 15

Level 14

Level 13

Level 12

Level 11

Level 10

Level 09

Level 08

Level 07

Podium - Parapet Level

Podium - Roof

Level 06

Level 05

Level 04

Level 03

Level 02

Tower A - Amenity Level

Level 01

Tower A - Commercial Level

+101.800m AOD

+101.650m AOD

+70.000m A