FLOOD RISK ASSESSMENT

28 Hembury Avenue, M19 1FH

Reference: 530 FRA-v1

Oct-24

www.urban-water.co.uk

	Section
Introduction	1
Site Assessment	2
National and Local Planning Policy	3
The Sequential and Exception Test	4
Flood Hazard Assessment	5
Flood Risk Management	6
Off-Site Impacts	7
Residual Risk	8
Conclusions	9

Appendices

Site Location Plan	A
Existing and Proposed Site Layouts	B
Site Characteristics	C
Flood Level Data	D

London Office
5th Floor, 167, 169 Great Portland
St, London W1W 5PF

Oxford Office
Oxford Innospace, Old Music Hall,
106-108 Cowley Road, Oxford, OX4 1JE

info@urban-water.co.uk

FLOOD RISK ASSESSMENT

28 Hembury Avenue, M19 1FH

Reference: 530 FRA-v1

Report Limitations

All comments and proposals contained in this report, including any conclusions, are based on information available to RIDA Reports during investigations. The conclusions drawn by RIDA Reports could therefore differ if the information is found to be inaccurate or misleading. RIDA Reports accepts no liability should this be the case, nor if additional information exists or becomes available with respect to this scheme

Except as otherwise requested by the client, RIDA Reports is not obliged to and disclaims any obligation to update the report for events taking place after the date on which the assessment was undertaken.

RIDA Reports makes no representation whatsoever concerning the legal significance of its findings or the legal matters referred to in the following report.

All Environment Agency mapping data used under special license. Data is current as the data on the correspondence given by the Environment Agency and is subject to change.

The information presented and conclusions drawn are based on statistical data and are for guidance purposes only.
The study provides no guarantee against flooding of the study site or elsewhere, nor of the absolute accuracy of water levels, flow rates and associated probabilities.

This report has been prepared for the sole use of our direct client. No other third parties may rely upon or reproduce the contents of this report without the written permission of RIDA Reports. If any unauthorized third party comes into possession of this report they rely on it at their own risk and the authors do not owe them any Duty of Care or Skill.

Introduction 1

Purpose of this report

1.1 Urban Water has been appointed to undertake a Level 2 – Scoping Study Flood Risk Assessment for a development located at M19 1FH.

Objectives

1.2 The objectives of this FRA are to demonstrate the following:

- Whether the proposed development will likely be affected by current or future flooding.
- Whether the proposed development will increase flood risk elsewhere.
- Whether the flood risks associated with the proposed development can be satisfactorily managed.
- Whether the measures proposed to deal with the flood risk are sustainable.

Documents Consulted

1.3 To achieve these objectives, the following documents have been consulted and referenced:

The National Planning Policy Framework (NPPF)
CIRIA C753 document The SuDS Manual, 2015
Local Flood Risk Management Strategy (LFRMS)
Level 1 Strategic Flood Risk Assessment (SFRA)
Aerial photographs and topographical survey of the site
British Geological Society Records
Local Council flood Maps
Environment Agency flood maps
The CIRIA publication 'C635 Designing for exceedance in urban drainage Good practice'

Development Site and Location

2.1 The site is located at 28 Hembury Avenue, manchester. The nearest postcode is M19 1FH. Refer to appendix A for site location plan.

2.2 The current use of the site is a dwelling. The current user vulnerability classification of the site is More vulnerable. The site is located in the River Flood Zone 2. Refer to Appendix B for more details.

Development Proposals

2.3 The proposed development includes the extension of the property. Refer to Appendix B for the layout of the proposed development.

2.4 The vulnerability classification of the proposed development is More vulnerable with an estimated lifetime between 50 and 100 years.

Site Hydrology and Hydrogeology

Hydrology

2.5 A tributary of Cringle Brook is located approximately 2 m away from the development.

Aquifer

2.6 The development is located within an unproductive strata. These are rock layers or drift deposits with low permeability that have negligible significance for water supply or river base flow.

Source Protection Zone

2.7 The site is not located within a Source Protection Zone.

Groundwater Levels

2.8 The ground water levels for this site are unknown.

Site Geology

Bedrock

2.9 The British Geological Survey records of the site show that it is located within the Manchester Marls Formation - Mudstone.

Superficial Deposits

2.10 The British Geological Survey records show that the superficial deposits are Till, Devensian - Diamicton.

National Planning Policy Framework (NPPF)

3.1 The NPPF and its technical guidance is a set of planning policies with the key objective of contributing to sustainable development. As part of it, they ensure that flood risk and sustainability are considered during the planning process. This ensures that developments are not located in flood risk areas and directs developments to lower risk areas. The NPPF applies a sequential risk-based approach to determining land suitability for development in flood risk areas. The NPPF also encourages developers to seek opportunities to reduce the overall level of flood risk through the development layout and the application of Sustainable Drainage Systems (SuDS).

The Flood and Water Management Act (2010)

3.2 The Flood and Water Management Act aims to reduce the flood risk associated with extreme weather events. It provides robust flood risk management for people, homes and businesses and encourages using SuDS for developments. A robust SuDS strategy should consider the recommendations in this Flood Risk Assessment.

Strategic Flood Risk Assessment (SFRA)

3.3 Planning policy with regard to development and flood risk in the area is detailed in the Strategicc Flood Risk Assessment (SFRA) which was published in 2010. The proposed development site is located within the administrative boundary of the Manchester City, Salford City and Trafford Councils.

3.4 The SFRA commits to direct new development to locations at the lowest flood risk. The SFRA provides information on the levels and flood hazards that could result from flooding. The Environment Agency flood zone maps and the SFRA ignore the presence of existing flood defences when defining the potential extent of flooding.

3.5 This report follows the guidance given in the Strategic Flood Risk Assessment by evaluating the flood risk and providing relevant flood mitigation.

The Sequential and Exception Test 4

4.1 The NPPF guidance states that the sequential test "is designed to ensure that areas at little or no risk of flooding from any source are developed in preference to areas at higher risk. This means avoiding, so far as possible, development in current and future medium and high flood risk areas considering all sources of flooding including areas at risk of surface water flooding."

Applicability of the Sequential Test

4.2 The flood risks were determined by identifying all the sources of flooding and assessing their possible impact and likelihood to development. It is confirmed that the development is:

- In Flood Zone 2, based on the Planning Flood Risk Map
- In Flood Zone 2, based on the Flood Level information Provided by the Environment Agency
- At Medium risk of surface flooding
- At very low risk of groundwater flooding
- Within a critical drainage area
- Outside of an area with sewer flooding

4.3 This type of development is exempt from applying the sequential test as per the National Planning Policy Framework paragraph 174, footnote 60. The development has been made safe and has not increased the risk to other properties. See copy of note below "(60) This includes householder development, small non-residential extensions (with a footprint of less than 250m2) and changes of use; except for changes of use to a caravan, camping or chalet site, or to a mobile home or park home site, where the sequential and exception tests should be applied as appropriate."

Exception Test

4.4 Fluvial flood risk for this minor development was assessed using the Environment Agency Flood Zone Maps and the standing advice approach recommended in the NPPF guidelines. The standing advice considers the development's size and the flood risk vulnerability of land use.

Step 1
Flood Zone categorisation

4.5 The proposed development falls within The Environment Agency (EA) Flood Zone 2. The Flood Zone 2 is considered to have a medium probability of flooding with a 1000 to 100 years annual probability or 0.1-1.0%AEP.

Step 2
The Exception Test

4.6 Due to the development being an extension, and covered by footnote (60) of Paragraph 174 of the NPPF the Exception Test is not required for this development.

5.1 The development has been assessed for the following potential flood risks, river and tidal flood risk, surface water flooding, flooding from groundwater, reservoir flood risk and drainage systems.

Flood Defence and Historic Flooding

5.2 The Environment Agency records show that the site does not benefit from flood defences. They also show that the area around the site has not been flooded in the past. See Appendix C for details.

Flooding from river and sea

5.3 The site is affected by River Flooding. The proposed development falls within The Environment Agency (EA) Flood Zone 2. The Flood Zone 2 is considered to have a medium probability of flooding with a 1000 to 100 years annual probability or 0.1-1.0%AEP.

5.4 The climate change allowance has been taken from the EA peak river flow map. The vulnerability of the development, the design life of the building, and the flood zone classification were used to determine it. The climate change allowance for this site is 41%. The nearest climate change allowance of 35% provided by the EA was used as the most representative to complete this assessment.

5.5 The levels provided by the Environment Agency are shown in table 1 below. Further details are provided in Appendix D.

Flood levels in channel

Return Period	Flood Level (m AOD)
1 in 20 (5%)	43.64
1 in 30 (3.3%	NIL
1 in 100 (1%)	44.18
1 in 100 + 35%(CC)	44.65
1 in 1000 (0.1%)	45

Flood levels at Site

Return Period	Flood Level (m AOD)
1 in 20 (5%)	NIL
1 in 30 (3.3%	NIL
1 in 100 (1%)	NIL
1 in 100 + 35%(CC)	45.27
1 in 1000 (0.1%)	45.34

5.6 The river flood risk level is 45.27m AOD. The external depth of water is 0.07m.

Surface water (overland flows) flood risk

5.7 The Environment Agency maps show that the flood risk from surface water is medium. The residual risk of localised ponding remains likely. The Environment Agency surface water flood risk maps are defined by applying a specific procedure based on digital terrain models and assumptions regarding infiltration and urban drainage losses. The surface water flood maps are determined by the Environment Agency as follows:

5.8 *"The nationally produced surface water flood mapping only indicates where surface water flooding could occur due to local rainfall. It does not fully represent flooding that occurs from:*

- Ordinary watercourses
- Drainage systems or public sewers caused by catchment-wide rainfall events
- Rivers
- Groundwater

Due to the modelling techniques, the mapping picks out depressions in the ground surface. It simulates some flow along natural drainage channels, rivers, low areas in floodplains, and flow paths between buildings. Although the maps appear to show flooding from ordinary watercourses, they should not be taken as definitive mapping of flood risk from these as the conveyance effect of ordinary watercourses or drainage channels is not explicitly modelled. Also, structures (such as bridges, culverts and weirs) and flood risk management infrastructure (such as defences) are not represented.

The nationally produced surface water flood mapping does not consider the effect of pumping stations in catchments with pumped drainage. No allowance is made for tide locking, high tidal or fluvial levels where sewers cannot discharge into rivers or the sea."

5.9 The strategic flood risk assessment for the Manchester City, Salford City and Trafford Councils confirms that the flood risk for the site is Medium. The surface water flood data has not been produced to determine the flood levels at individual properties. This data does not contain the climate change allowances for depth levels. Therefore, the Design flood level given below is an assumption. The new development may have greater or lower surface water

flood depths.

5.10 Based on the Environment Agency and the Strategic flood risk assessment's surface water mapping, together with the presence of surface water drainage systems at the site and surrounding area, it is concluded that the site is at Medium risk of flooding from surface water sources. The depth of water is potentially below 300mm. For this assessment, a depth of water of 0.15m has been taken as the most appropriate depth to the site. The average ground level at the site where surface water flooding is expected to happen is 45.12m AOD. The surface water flood level on this site could be in the region of 45.27m AOD.

Flooding from drainage systems in adjacent areas

5.11 The council records have been reviewed. The flooding from drainage incidents maps were not found in the Strategic Flood Risk Assessment. Therefore, for the purpose of this report, it has been assumed that the risk of flooding from drainage systems is low.

Reservoirs Risks

5.12 The Reservoir Flood Map (RFM) produced by the Environment Agency does not show the risk to individual properties of dam breach flooding. The maps do not indicate or relate to any particular probability of dam breach flooding. The maps were prepared for emergency planning purposes. They can be used to help reservoir owners produce on-site plans, and the Local Resilience Forum produce off-site plans and to prioritise areas for evacuation/early warning in the event of a potential dam failure. The RFM shows that the development could be within the possible dam breach flooding path. See Appendix C.

Groundwater flood risk

5.13 The British Geological Survey's flood risk susceptibility maps show that the development has limited susceptibility to groundwater flooding. The risk of groundwater flood to the site is considered very low. Refer to appendix C for

record drawings.

Critical Drainage Areas

5.14 The development falls within a Critical Drainage Area. The risks of critical problems and the increase of downstream flooding are high. Critical Drainage Area (CDA) is an area that has critical drainage problems and which has been notified to the local planning authority by the Environment Agency.

6.1 The Flood hazard assessment has demonstrated that the site is:

- In Flood Zone 2, based on the Planning Flood Risk Map
- In Flood Zone 2, based on the Flood Level information Provided by the Environment Agency
- At Medium risk of surface flooding
- At very low risk of groundwater flooding
- Within a critical drainage area
- Outside of an area with sewer flooding

6.2 Under the NPPF it is necessary to demonstrate that, for any new development on the site, it is possible to provide an adequate level of flood protection for personnel working or living at the development.

Design Flood Level

6.3 The design flood level is the maximum estimated water level during the design storm event including an allowance for climate change in line with current best practice and the national planning policy guidance.

6.4 The Design Flood Level for this development has been determined by evaluating the levels from the Fluvial/Sea, Surface Water and Groundwater flood levels.

6.5 For this site, the Design Flood Level is 45.27m AOD. This is the highest level and corresponds to the River/Sea Flood Level.

Flood Protection


6.6 The National Planning Guidance standing advice and Environment Agency recommends that where possible, flood avoidance is provided by establishing the development's finished floor level 600mm above (freeboard) the design flood level. However, this level can be reduced if there is a high level of certainty about the estimated flood level. For this site the estimated free board has been determined to be 0.6m above the Design Flood Level due to the quality of the flood risk information

available and the type of risk. The finished floor should be 45.87m AOD. It would involve a height differential of 0.67m. This is the distance between the average external level (45.2m AOD) and the potential Finished Floor Level.

6.7 It is not possible to achieve this FFL due to access and site constraints. A level of 45.35m AOD is achieved. This level is as per the FFL of the existing building. Therefore, the following flood mitigation interventions should be provided.

6.8 The flood mitigation strategies for the development has been based on the CLG 2007 Improving the Flood Performance of New Buildings. See the figure below for the strategy highlighted in red. The strategy is based on the water level within the proximity to the building.

Rationale for flood resilient and/or resistant design strategies

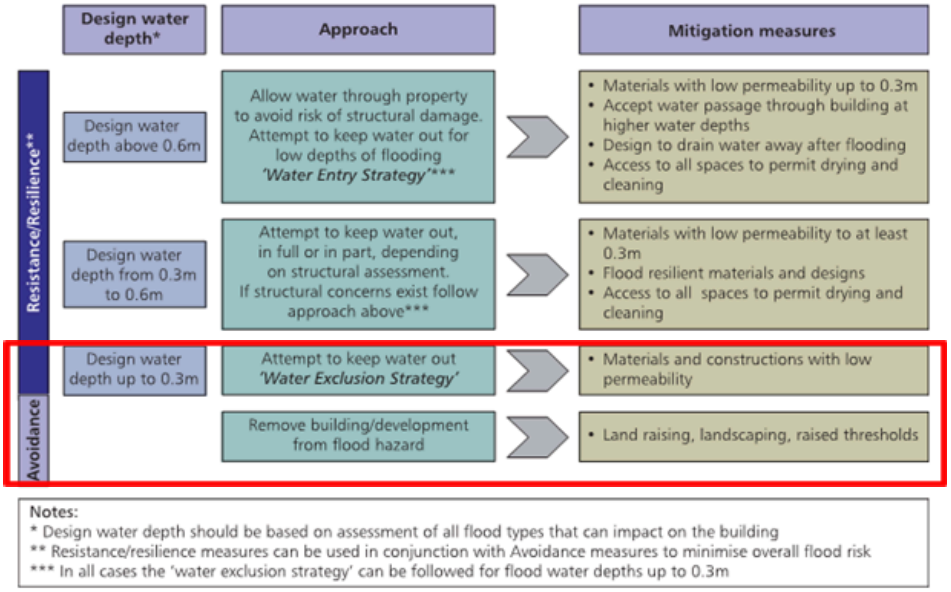

6.9 The design water depth for this site is 0.07m. The development should utilise building materials that are suitable for a 'water exclusion strategy'. Materials classified as "Good" (highlighted in red) in the Figure below shall be used for new construction up to 45.87m AOD.

Flood resilience characteristics of building materials (based on laboratory testing)

Material	Resilience characteristics*		
	Water penetration	Drying ability	Retention of pre-flood dimensions, integrity
Bricks			
Engineering bricks (Classes A and B)	Good	Good	Good
Facing bricks (pressed)	Medium	Medium	Good
Facing bricks (handmade)	Poor	Poor	Poor
Blocks			
Concrete (3.5N, 7N)	Poor	Medium	Good
Aircrete	Medium	Poor	Good
Timber board			
OSB2, 11mm thick	Medium	Poor	Poor
OSB3, 18mm thick	Medium	Poor	Poor
Gypsum plasterboard			
Gypsum Plasterboard, 9mm thick	Poor	Not assessed	Poor
Mortars			
Below d.p.c. 1:3(cement:sand)	Good	Good	Good
Above d.p.c. 1:6(cement:sand)	Good	Good	Good

Resilience characteristics are related to the testing carried out and exclude aspects such as ability to withstand freeze/thaw cycles, cleanability and mould growth

6.10 New services and fittings (communications wiring, heating systems, electrical services, water, electricity and gas meters) should be placed at above the level of 45.87m AOD. All service entries should be sealed (e.g. with expanding foam or similar closed cell material).


6.11 Closed-cell insulation should be used for pipes. Sealed PVC external framed doors or good fit and sealed wooden frames should be used. Hollow core timber internal doors should not be used unless sufficient flood warning is given, butt hinges, can be used to allow internal doors to be easily removed and stored. Carpets are to be avoided and use of tiles recommended in floor below the predicted design flood level.

6.12 Fittings should be designed to be replaced after a flood, it is advisable to specify durable fittings that are not appreciably affected by water and can be easily cleaned (e.g. use of plastic materials, or stainless steel). The cost of these units may need to be balanced against the predicted frequency of flooding. Avoid wood fiber based carcases and use easily removable solid wood doors and drawers.

6.13 On new foundations or where they are being replaced: Suspended concrete floor slab at least 150mm thick is preferred. Beam and Block slabs with geomembrane and 75mm min screed can also be used. There should be a minimum space of 150mm ventilated void between the


ground level and the bottom of the floor slab. Damp-proof membranes should be included in the design. Floor insulation should be of the closed-cell type. Underfloor services using ferrous materials should be avoided. Ceramic/concrete-based floor tiles, sitting on a bed of sand, cement render and water-resistant grout can be used. Ground bearing slabs are also an option. See the figures below.

Suspended Concrete Slab detail

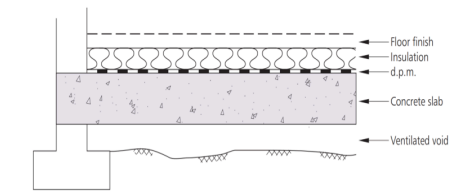

- Reinforced concrete slab at least 150mm thick and complying with structural requirements for uplift forces
- Damp proof membrane of polythene at least 1200 gauge
- Insulation as rigid closed-cell material
- Ceramic tiles or stone floor finishes and including skirting boards.

Ground bearing Concrete Slab detail

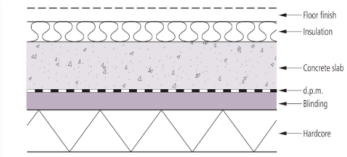


- Hardcore bed at least 100mm thick of well compacted inert material, blinded with fine inert material to provide a smooth base
- Damp proof membrane of polythene at least 1200 gauge
- Concrete slab at least 150mm thick
- Insulation as rigid closed-cell material
- Ceramic tiles or stone floor finishes and skirting boards.

6.14 Concrete blocks used in foundations should be sealed with an impermeable material or encased in concrete to prevent water movement from the ground to the wall construction. In new walls use extended periscope subfloor ventilators or fit removable airbrick covers; fix plasterboard sheets horizontally rather than vertically, or split sheets mid-height with a dado rail, to reduce the extent of replacement; specify lime- or cement-based renovating plasters or renders rather than gypsum-based, with water-resistant paint finishes. The use of water-proof, water-resistant or micro-porous surface coatings on masonry should be avoided as they can inhibit the drying-out of the building fabric.

6.15 Good quality facing bricks or external renders with water-repellent properties can be used for the external face. See the examples below of external walls that can be used.


Solid External Wall

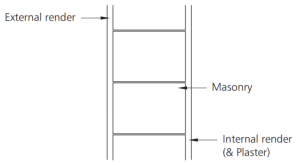

- External cement based render, preferably with lime content. Composition depends on masonry. The following mixes have good resilient properties:
  - 1 cement : 6 sand on bricks;
  - 1 cement : 4 sand: ½ lime on concrete blockwork or bricks;
  - 1 cement : 6 sand: 1 lime on Aircrete blocks.
- Masonry with minimum thickness of 300mm (thin mortar joint construction using Aircrete blocks is effective as demonstrated in laboratory tests) or alternatively reinforced concrete wall
- Internal cement-based render, preferably with lime content. Composition depends on masonry; the following mix is effective for flood resilience:
  - 1 cement : 6 sand: 1 lime on Aircrete.

  Apply external and internal renders, following good practice guidance, ensuring minimum total thickness of 20mm and at least two coats.
- Use external insulation in preference to internal insulation.

Cavity External Walls – Clear cavity

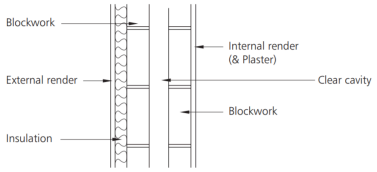


Clear cavity

- External cement based render, preferably with lime content. Composition depends on masonry; the following mixes are effective for flood resilience:
  - 1 cement: 4 sand: ½ lime on concrete blockwork (or bricks);
  - 1 cement: 6 sand: 1 lime on Aircrete.

  Apply render following good practice guidance, ensuring minimum total thickness of 20mm and two coats.
- Internal cement based render, preferably with lime content. Composition depends on masonry. The following mix works well:
  - 1 cement: 6 sand: 1 lime on Aircrete.
- Stainless steel wall ties should be used to minimise corrosion and consequent staining.

Cavity External Walls- Part fill Option A

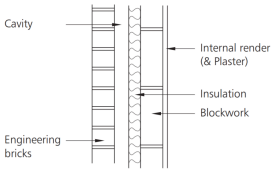


Option A

Part-filled cavity

Part-filled cavity – Option A

- External face consisting of engineering bricks up to required level for flood protection (up to 0.6m maximum above floor level plus one course). Other external facing materials can be used above this level, but ensure interface is watertight.
- Rigid insulation.
- Internal face consisting of blocks.
- Internal cement based render, preferably with lime content. Composition depends on masonry; the following mix is effective:
  - 1 cement : 6 sand: 1 lime on Aircrete.
- Ensure stainless steel wall ties are used to minimise corrosion and consequent staining.
- Sacrificial plasterboard can be used, but it needs to be removed between ground floor and flood level. The board should be fitted horizontally to make removal easier. In some cases a dado rail can be used to cover the joints.

Cavity External Walls- Part fill Option B

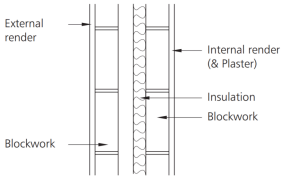

Option B

Part-filled cavity – Option B

- External cement based render, preferably with lime content. Composition depends on masonry; the following mixes are effective:
  - 1 cement : 4 sand: ½ lime on concrete blockwork
  - 1 cement : 6 sand: 1 lime on Aircrete.
- External face consisting of blocks.
- Rigid insulation.
- Internal face consisting of blocks.
- Internal cement based render, preferably with lime content. Composition depends on masonry; the following mix is effective for flood resilience:
  - 1 cement : 6 sand: 1 lime on Aircrete.
- Ensure stainless steel wall ties are used to minimise corrosion and consequent staining.

7.1 The NPPF specifically stipulates that consideration should be given to potential off-site flood impacts of any proposed development. These off-site impacts are in relation to the following:

- Surface water management
- Flood flow conveyance, storage and climate change

Surface Water Management

7.2 The surface water run-off will be disposed of using SuDS techniques. The aim is to provide a sustainable design that accommodates the proposed attenuation volume and replicates the existing drainage regime using the SuDS hierarchy, is shown in the figure below.

7.3 The Landis Top Soil classification is impeded drainage. The SuDS techniques highlighted in red below could be used on-site. This assessment is based on the LANDIS Top Soil infiltration, ground conditions and available potential discharge points.

The SuDS Hierarchy (Source:EA Thames region, SuDS a practical guide)

	SUDS technique	*Flood Reduction*	*Pollution Reduction*	*Landscape & Wildlife Benefit*
Most Sustainable	**Living roofs**	✔	✔	✔
	Basins and ponds - Constructed wetlands - Balancing ponds - Detention basins - Retention ponds	✔	✔	✔
	Filter strips and swales	✔	✔	✔
	Infiltration devices - soakaways - infiltration trenches and basins	✔	✔	✔
	Permeable surfaces and filter drains - gravelled areas - solid paving blocks - porous paviors	✔	✔	
Least Sustainable	**Tanked systems** - over-sized pipes/tanks - storms cells	✔		

7.4 With no increase in the rate of surface water discharge from the site, compared to the site in its current configuration, the proposed development would have no adverse impact on surface water flood risk at the site or

surrounding area. The SuDS should be designed at the detailed project stage.

Flood Flow conveyance and storage

7.5 Due to the size of the development and its location in the flood zone, flood compensation for this development is not required.

7.6 The proposed development will not affect flood flow conveyance through the site or the surrounding area. It is concluded that there will be no impact on flood risk in the surrounding area.

8.1 This flood risk assessment has identified the potential flooding mechanisms that could affect the site. As part of this, the following residual risks have been evaluated.

Public safety and Site Access

8.2 This assessment has demonstrated that the proposed development will have no adverse impact on flood risk in the area surrounding the site. Available evidence indicates that the development would not change surface water generation. Therefore, there is no basis to indicate that, with respect to flood risk, the proposed development would adversely impact public safety.

8.3 It will be necessary to ensure that all building users are fully informed of procedures to be implemented during the threat of imminent flooding.

Flood Warning and evacuation

8.4 The site is located outside an area covered by the Environment Agency Flood Alert service.

8.5 The occupants are encourage to familiarise with Table 4 below. It shows the actions that must be taken for each flood warning or in the event of an evacuation notice.

8.6 Action to be taken in the event of an Alarm being Raised or a Flood Warning Received:
a. Raise the alarm and evacuate the site following the established Fire Drill procedures. The main assembly is as per the main house fire drill assembly point.
b. Contact Emergency Fire Services (999) if necessary and Environment Agency Floodline: (0845 988 1188) if the event is unexpected.
c. If safe to do so, locate and turn off critical services, e.g. water, gas & electricity.
d. Follow the routes below to evacuate the site altogether.

Actions that will be taken for each flood warning

Warning	Message	Timing	Action
 FLOOD ALERT	Flooding is possible. Be prepared.	2 hours to 2 days in advance of flooding.	- Be prepared for flooding. - Prepare a flood kit.
 FLOOD WARNING	Flooding is expected. Immediate action required.	Half an hour to 1 day in advance of flooding.	- Act now to protect your property. - Block doors with flood boards or sandbags and cover airbricks and other ventilation holes. - Move pets and valuables to a safe place. - Keep a flood kit ready. - Move any critical equipment and information to a safe location
 SEVERE FLOOD WARNING	Severe flooding. Danger to life.	When flooding poses a significant threat to life and different actions are required.	- Be ready should you need to evacuate from the property. - Co-operate with the emergency services and call 999 if you are in immediate danger.
Warning Removed	No further flooding is currently expected for your area.	Issued when a flood warning is no longer in force.	- Flood water may still be around and could be contaminated. - If you've been flooded, ring your buildings and contents insurance company as soon as possible.

Useful local phone numbers

Please write your local phone numbers in the space provided below.
Make sure they are easy to find in the event of a flood.


Local authority:



Local police:


Gas and electricity company:



Insurance company and policy details:


Doctor:


Pharmacy:


Electrician:



Gas safe engineer:


Plumber:


Builder:

8.7 The proposed evacuation route below shows how the development could be evacuated before the 1 in 1000 or 0.1% annual probability of flooding extreme flood occurs. Safe egress is achievable by following Hembury Avenue south, turning right onto Mauldeth Road until reaching for about which is shown to be beyond the extent of flooding. See figure below for details.

Evacuation Route

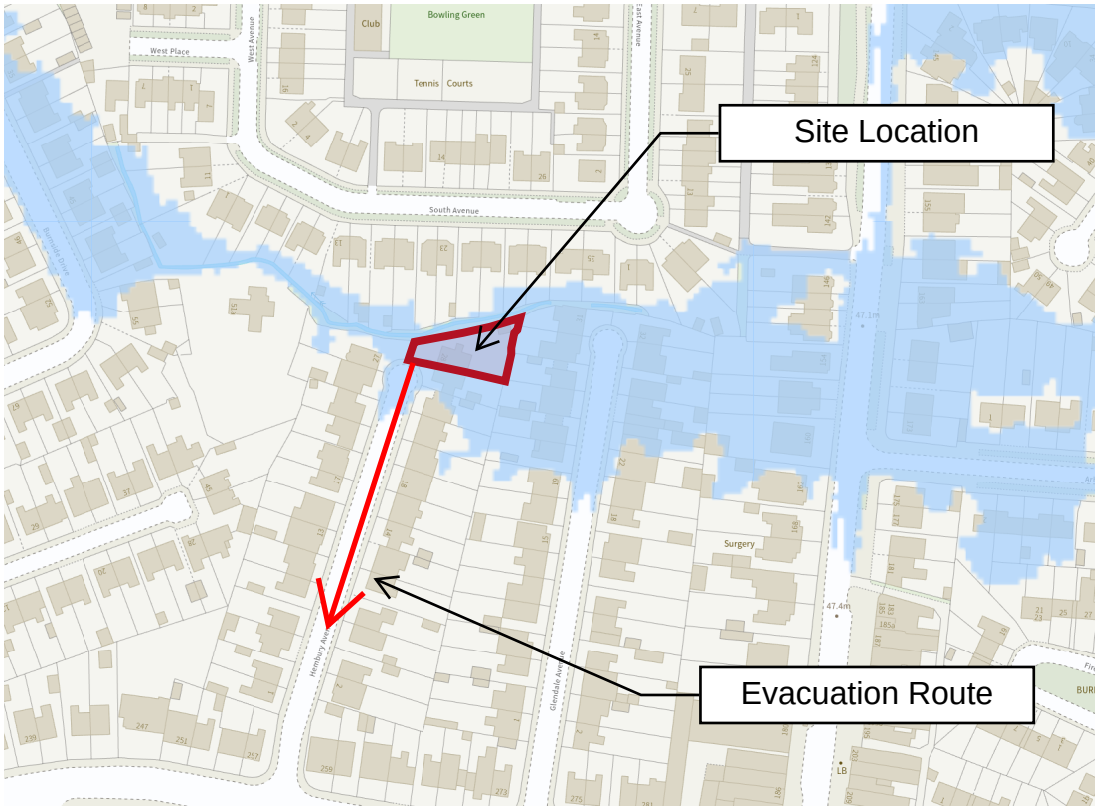

Conclusions 9

9.1 It is concluded that subject to the proposed mitigation measures, the site can be developed in accordance with the provisions of the NPPF and the requirements of the Environment Agency and the local planning authority.

9.2 This report demonstrates that the proposal will be safe, in terms of flood risk, for its design life and will not increase the flood risk elsewhere.

Appendix A




1:500

Appendix B

Notes



1 LOCATION PLAN
1 : 1250

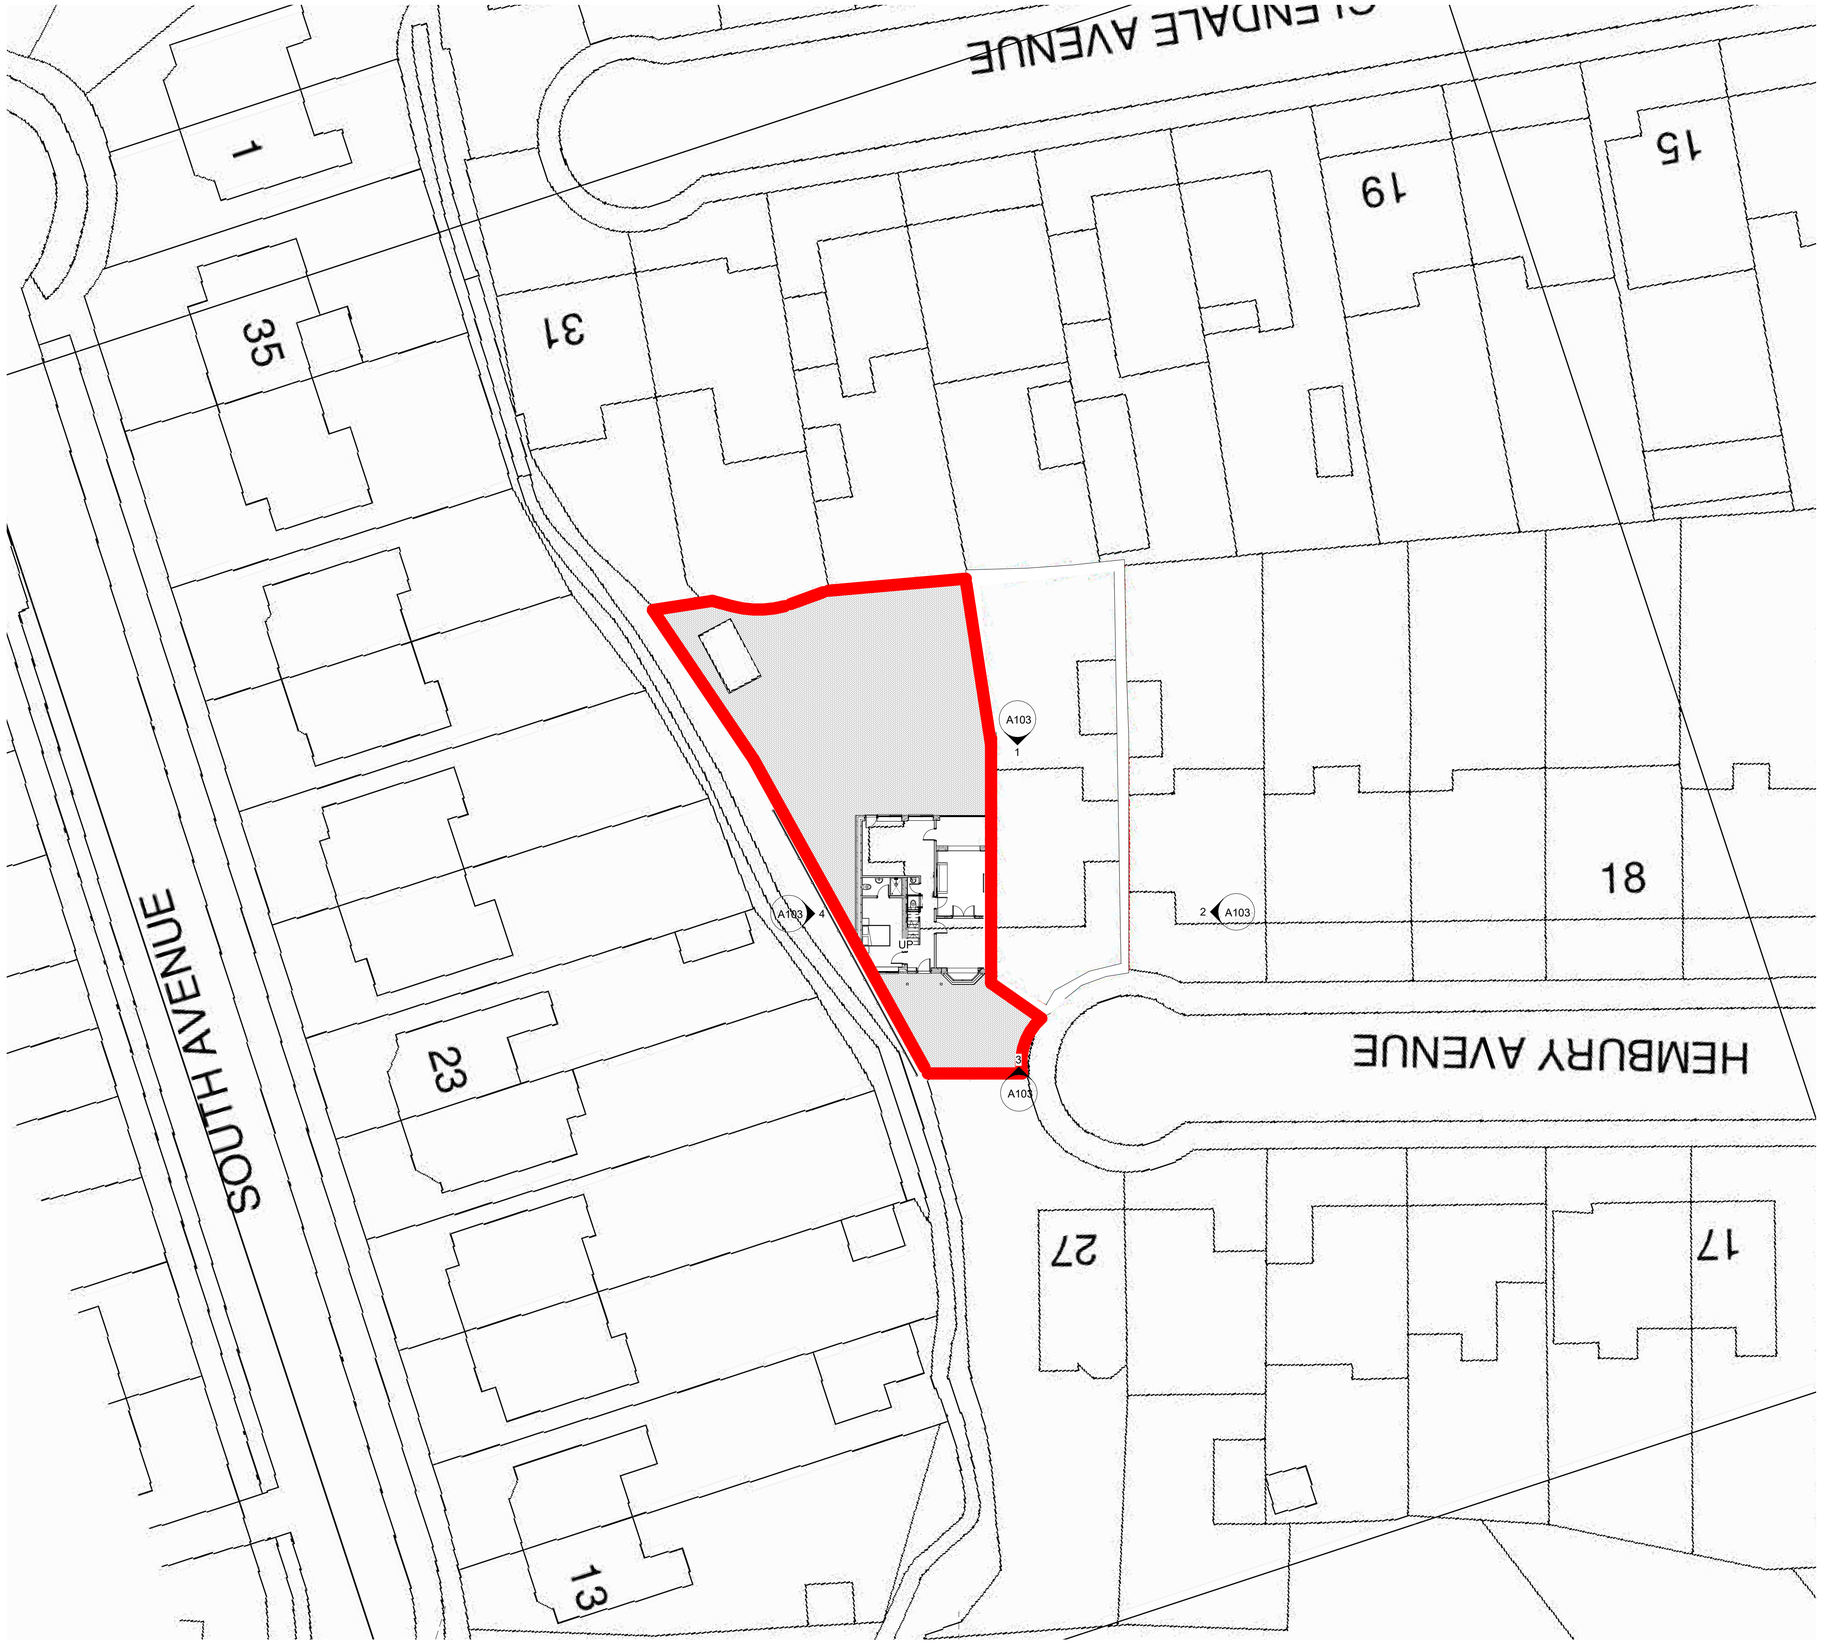

2 SITE PLAN
1 : 200

RED LINE INDICATING SITE BOUNDARY
28 HEMBURY AVENUE BURNAGE
M19 1FH

Rev	Description	Date	Dr by	App by

original by	date created	approved by
NK	10/06/24	NK

NK Architectural
Enquiries@nkarchitectural.co.uk
☎ : 0161 818 4727
www.NKARCHITECTURAL.co.uk
19 HEXAGON CLOSE, MANCHESTER, M9 8RN

client name
OWNER

project
28 HEMBURY AVENUE BURNAGE M19 1FH - SIDE DOUBLE AND PART SINGLE STOREY EXTENSION

drawing
SITE AND LOCATION PLAN

computer file	plot date
C:\Users\TRADE\Dropbox\NKARC\28 Hembury Avenue, Burnage M19 1FH\28 HEMBURY AVENUE BURNAGE M19 1FH V2.rvt	

project number	scale
2021.0042.2247	As indicated @A1


drawing number	rev	issue status
A105		

This drawing is to be read in conjunction with all related drawings. All dimensions must be checked and verified on site before commencing any work or producing shop drawings. The originator should be notified immediately of any discrepancy.
This drawing is copyright and remains the property of NK Architectural.

Notes




1 **North EXISTING**
1 : 50

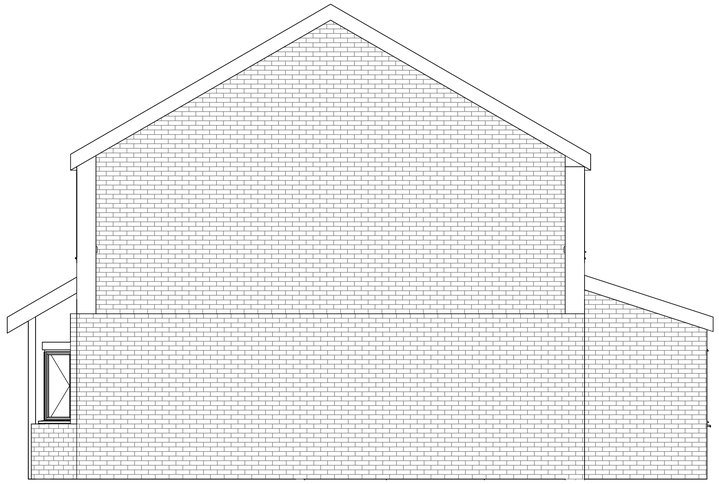

2 **East EXISTING**
1 : 50



3 **South EXISTING**
1 : 50

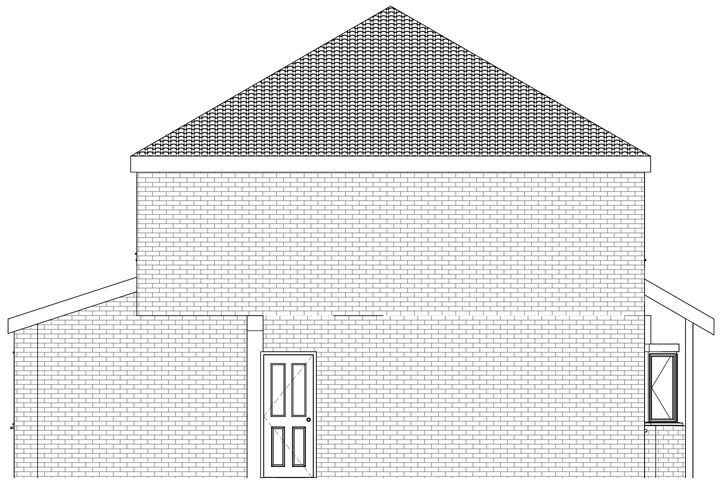

4 **West EXISTING**
1 : 50

Rev	Description	Date	Dr by	App by

original by	date created	approved by
NK	11/27/20	NK

NK Architectural Services
Office 02, 1st Floor
227 Finney Lane, Heald Green
Cheshire
SK8 6PT
07758824647
www.nkarchitecturalservices.co.uk
enquiries@nkarchitecturalservices.co.uk

client name
OWNER

project
28 HEMBURY AVENUE BURNAGE M19 1FH - SIDE DOUBLE AND PART SINGLE STOREY EXTENSION


drawing
EXISTING ELEVATIONS

computer file	plot date
C:\Users\TRADE Dropbox\NKARC\28 Hembury Avenue, Burnage M19 1FH\28 HEMBURY AVENUE BURNAGE M19 1FH V2.rvt	


project number	scale
2021.0042.2247	1 : 50 @A1

drawing number	rev	issue status
A102		BUILDING REGS


This drawing is to be read in conjunction with all related drawings. All dimensions must be checked and verified on site before commencing any work or producing shop drawings. The originator should be notified immediately of any discrepancy.
This drawing is copyright and remains the property of NK Architectural Services.

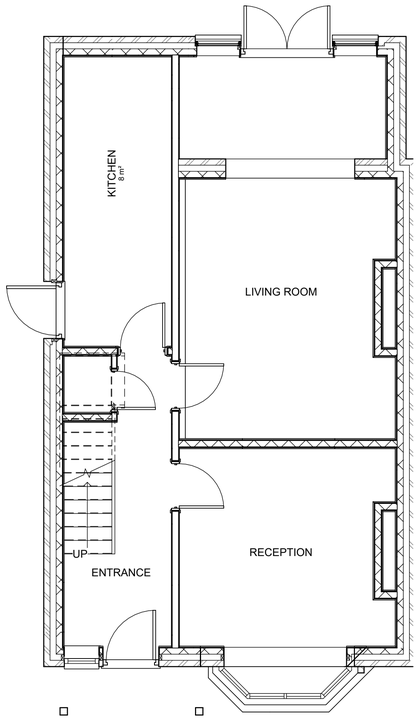

2 GF EXISTING
1 : 50

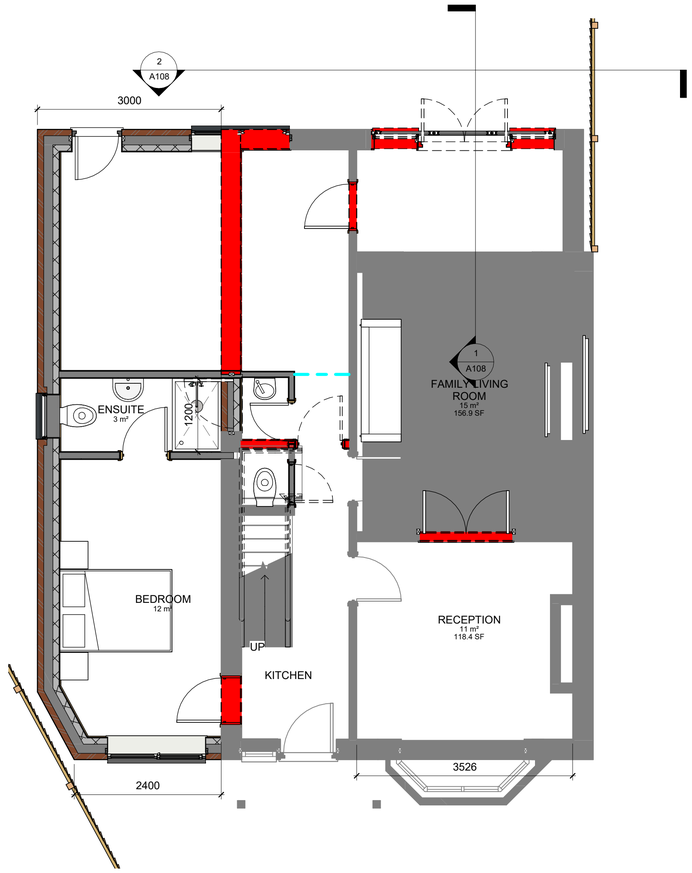

3 GF PROPOSED DEMO PLAN
1 : 50

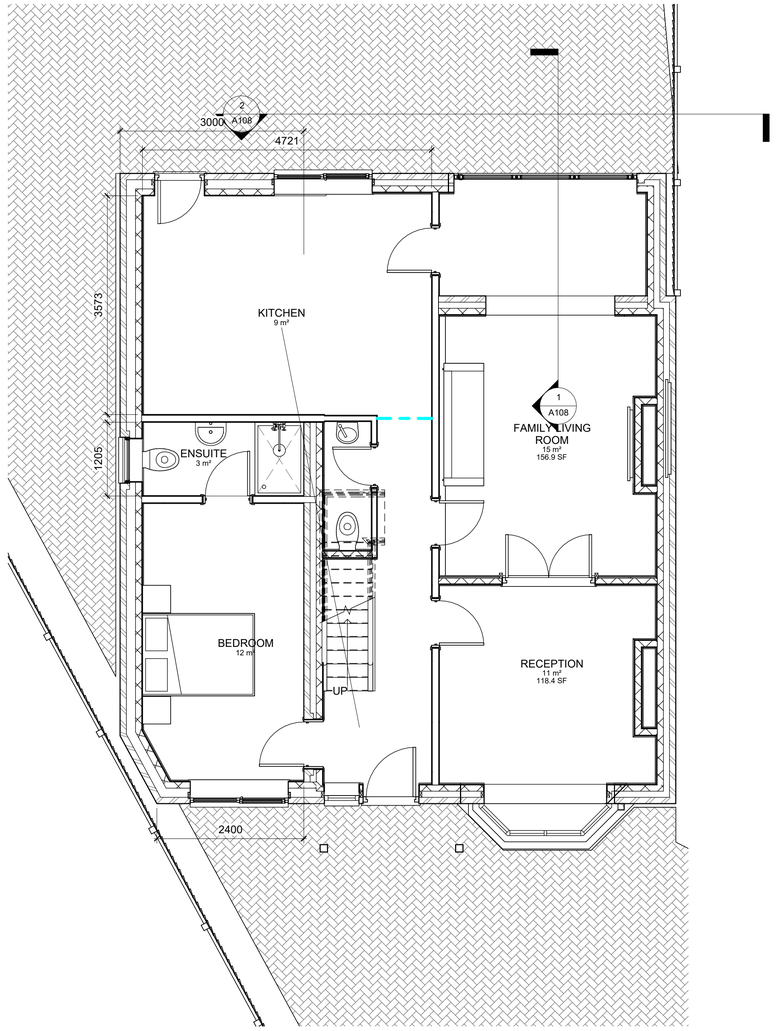

1 GF PROPOSED
1 : 50

Notes

GENERAL NOTES

THE CONTRACTOR IS ADVISED TO VISIT THE SITE PRIOR TO ALL LOCAL CONDITIONS & RESTRICTIONS LIKELY TO AFFECT THE EXECUTION OF THE WORKS. NO CLAIMS ARISING FROM FAILURE TO DO SO WILL BE CONSIDERED.

THIS DRAWING IS TO BE READ IN CONJUNCTION WITH ALL OTHER DRAWINGS, SCHEDULES & SPECIFICATIONS RELATING TO THE PROJECT AND ANY DISCREPANCIES NOTIFIED TO THE CONTRACT ADMINISTRATOR IMMEDIATELY.

THE CONTRACTOR IS TO CHECK ALL DIMENSIONS ON SITE PRIOR TO COMMENCING WORKS OR ORDERING ANY MATERIALS. DO NOT SCALE OFF DRAWINGS..

ALL WORKMANSHIP AND MATERIALS TO COMPLY WITH BUILDING REGULATIONS,BRITISH STANDARDS,CODES OF PRACTICE, MANUFACTURERS INSTRUCTIONS,AGREMENT CERTIFICATES ETC.ALL MATERIALS SHALL BE SUITABLE FOR PURPOSE.

THE CONTRACTOR IS TO MAKE GOOD ALL

- THE CONTRACTOR TO CHECK AND VERIFY ALL BUILDING AND SITE DIMENSIONS, LEVELS AND SEWER INVERT LEVELS AT CONECTION POINTS BEFOIRE WORK COMMENCES.
- THIS DRAWING MUST BE READ WITH AND CHECKED AGAINST ANY STRUCTURAL OR SPECIALIST DRAWINGS PROVIDED.
- THE CONRACTOR IS TO COMPLY IN ALL ASPECTS WITH THE CURRENT BUILDING REGULATIONS WHETHER OT NOT SPECIFICALLY STATED ON THESE DRAWINGS
- NO DIMENSIONS ARE TO BE SCALED FROM THIS DRAWING, ALL DIMENSION TO BE CHECKED BEFORE WORK COMMENCES AND ANY DISCREPANCY TO BE REPORTED TO CLIENT.
- ALL WORKS TO COMPLY WITH THE WORKMANSHIP CLAUSES IN BS8000 SERIES AND TO BE IN FULL COMPLIANCE WITH BUILDING REGULATIONS.
- CONTRACTOR IS TO NOTIFY BUILDING CONTROL AT THE APPROPRIATE STAGES IN CONSTRUCTION - NECESSARY FOR THEM TO DETERMINE THE WORKS STATUTORY COMPLIANCE.

WORKS DISTURBED.

THE CONTRACTOR TO COMPLY WITH CDM REGULATIONS AND HEALTH AND SAFETY REQUIREMENTS WHERE APPROPRIATE.

Text Key

1. Proposed White K-Rend Coloured Render System
2. Proposed Tiles to Match Existing Roof Covering
3. Proposed Anthracite PVCu Roof Lantern
4. Proposed Anthracite PVCu Double Glazed Windows
5. Proposed Anthracite PVCu Obsecured Double Glazed Windows
6. Proposed Velux PVCu Roof Light
7. Bi-Fold Aluminium Antheracite External Door
8. GRP Flat Roof - Antheracite top cop finnish
9 Composite Double Glazed doors

Proposed Drainage route to existing Main Sewer

Dashed Green line indicating - Proposed Structural Elemnets deifined by Structural Engineer - refer to Engineers Documentation

Rev	Description	Date	Dr by	App by

original by	date created	approved by
NK	29/04/2024	NK

NK Architectural
Enquiries@nkarchitectural.co.uk
: 0161 818 4727
www.NKARCHITECTURAL.co.uk
19 HEXAGON CLOSE, MANCHESTER, M9 8RN


client name
OWNER

project
28 HEMBURY AVENUE BURNAGE M19 1FH - SIDE DOUBLE AND PART SINGLE STOREY EXTENSION


drawing
EXISTING, DEMO AND PROPOSED GF GA PLAN

computer file	plot date
C:\Users\nkhan\Dropbox\NKARC\28 Hembury Avenue, Burnage M19 1FH\28 HEMBURY AVENUE BURNAGE M19 1FH V2.rvt	
project number: 2021.0042.2247	scale: 1 : 50 @A1
drawing number: A100	rev:	issue status: PLANNING


This drawing is to be read in conjunction with all related drawings. All dimensions must be checked and verified on site before commencing any work or producing shop drawings. The originator should be notified immediately of any discrepancy.
This drawing is copyright and remains the property of NK Architectural.

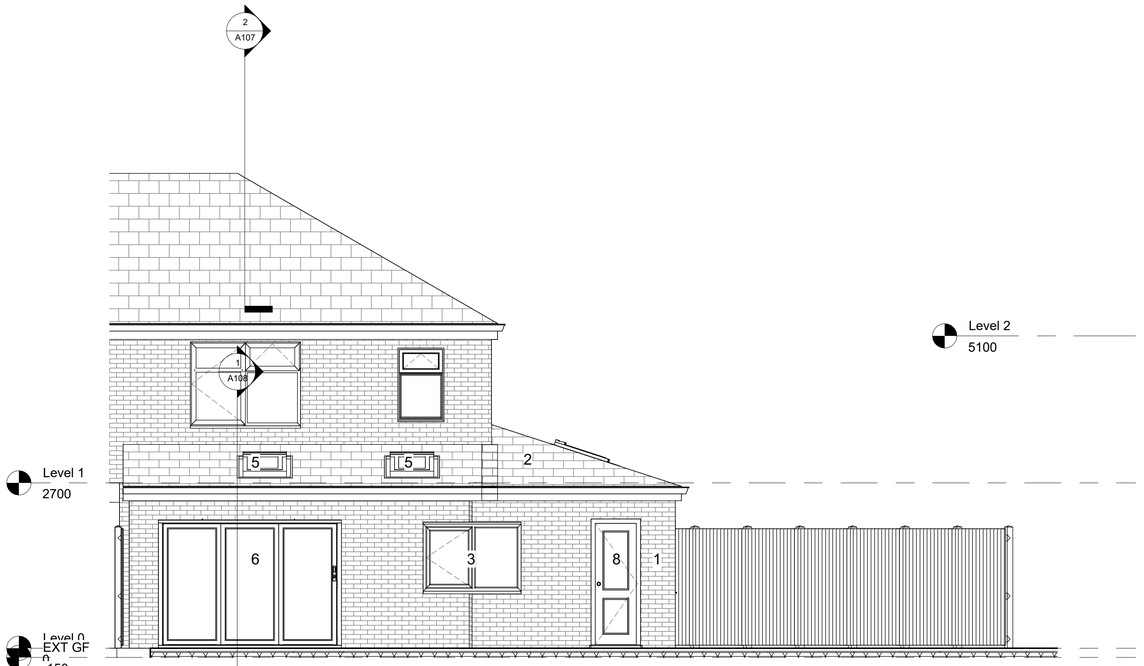


1 North
1 : 50

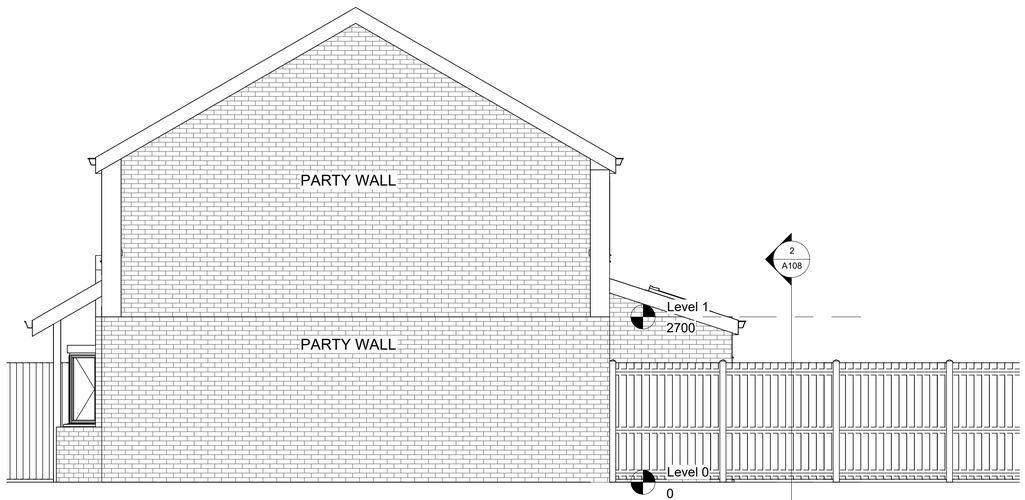

2 East
1 : 50

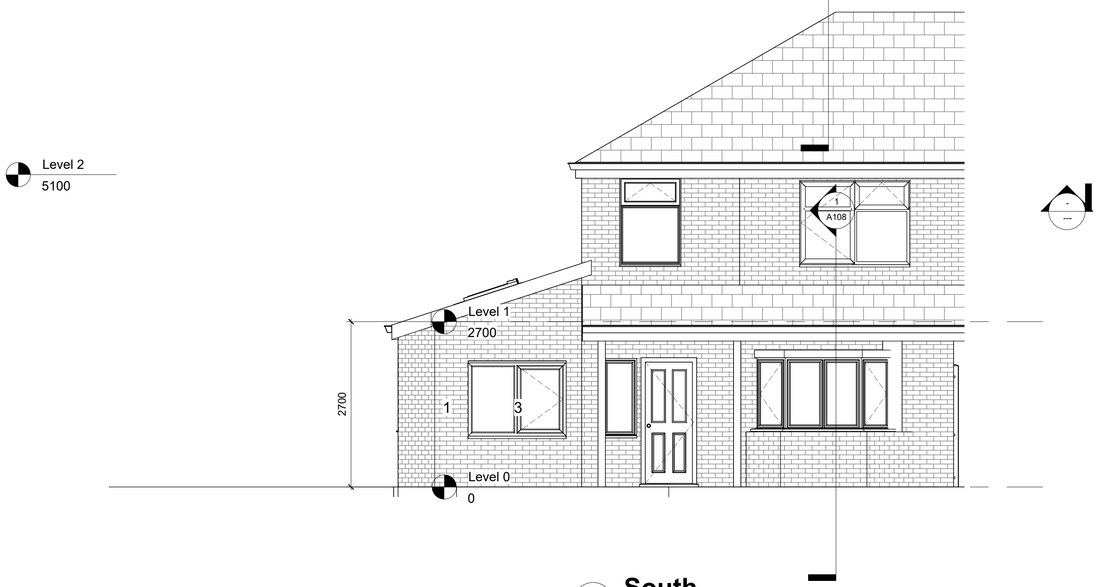

3 South
1 : 50

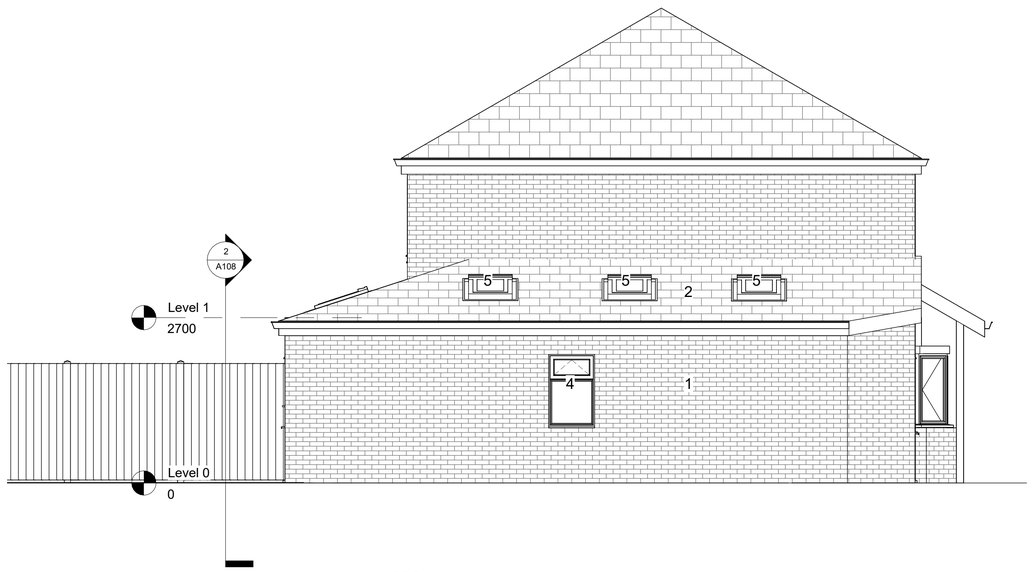

4 West
1 : 50

Notes

GENERAL NOTES

THE CONTRACTOR IS ADVISED TO VISIT THE SITE PRIOR TO ALL LOCAL CONDITIONS & RESTRICTIONS LIKELY TO AFFECT THE EXECUTION OF THE WORKS. NO CLAIMS ARISING FROM FAILURE TO DO SO WILL BE CONSIDERED.

THIS DRAWING IS TO BE READ IN CONJUNCTION WITH ALL OTHER DRAWINGS, SCHEDULES & SPECIFICATIONS RELATING TO THE PROJECT AND
ANY DISCREPANCIES NOTIFIED TO THE CONTRACT ADMINISTRATOR IMMEDIATELY.

THE CONTRACTOR IS TO CHECK ALL DIMENSIONS ON SITE PRIOR TO COMMENCING WORKS OR ORDERING ANY MATERIALS. DO NOT SCALE OFF DRAWINGS..

ALL WORKMANSHIP AND MATERIALS TO COMPLY WITH BUILDING REGULATIONS,BRITISH STANDARDS,CODES OF PRACTICE, MANUFACTURERS INSTRUCTIONS,AGREEMENT CERTIFICATES ETC.ALL MATERIALS SHALL BE SUITABLE FOR PURPOSE.

THE CONTRACTOR IS TO MAKE GOOD ALL

- THE CONTRACTOR TO CHECK AND VERIFY ALL BUILDING AND SITE DIMENSIONS, LEVELS AND SEWER INVERT LEVELS AT CONNECTION POINTS BEFORE WORK COMMENCES.
- THIS DRAWING MUST BE READ WITH AND CHECKED AGAINST ANY STRUCTURAL OR SPECIALIST DRAWINGS PROVIDED.
- THE CONTRACTOR IS TO COMPLY IN ALL ASPECTS WITH THE CURRENT BUILDING REGULATIONS WHETHER OR NOT SPECIFICALLY STATED ON THESE DRAWINGS
- NO DIMENSIONS ARE TO BE SCALED FROM THIS DRAWING, ALL DIMENSION TO BE CHECKED BEFORE WORK COMMENCES AND ANY DISCREPANCY TO BE REPORTED TO CLIENT.
- ALL WORKS TO COMPLY WITH THE WORKMANSHIP CLAUSES IN BS8000 SERIES AND TO BE IN FULL COMPLIANCE WITH BUILDING REGULATIONS.
- CONTRACTOR IS TO NOTIFY BUILDING CONTROL AT THE APPROPRIATE STAGES IN CONSTRUCTION - NECESSARY FOR THEM TO DETERMINE THE WORKS STATUTORY COMPLIANCE.

WORKS DISTURBED.

THE CONTRACTOR TO COMPLY WITH CDM REGULATIONS AND HEALTH AND SAFETY REQUIREMENTS WHERE APPROPRIATE.
•

Text Key

1. Proposed Red Facing Brick to Match Existing
2. Proposed Tiles to Match Existing Roof Covering
3. Proposed White PVCu Double Glazed Windows
4. Proposed White PVCu Obsecured Double Glazed Windows
5. Proposed Velux PVCu Roof Light
6. Bi-Fold Aluminium Antheracite External Door
7. GRP Flat Roof - Antheracite top cop finnish
8. Composite Double Glazed doors
9. Feather Edge Treated Timber Fence

Rev	Description	Date	Dr by	App by

original by	date created	approved by
NK	07/05/24	NK

NK Architectural
Enquiries@nkarchitectural.co.uk
☎ : 0161 818 4727
www.NKARCHITECTURAL.co.uk
19 HEXAGON CLOSE, MANCHESTER, M9 8RN

client name
OWNER

project
28 HEMBURY AVENUE BURNAGE M19 1FH - SIDE DOUBLE AND PART SINGLE STOREY EXTENSION

drawing
PROPOSED ELEVATIONS

computer file	plot date
C:\Users\nkhan\Dropbox\NKARC\28 Hembury Avenue, Burnage M19 1FH\28 HEMBURY AVENUE BURNAGE M19 1FH V2.rvt	
project number: 2021.0042.2247	scale: 1 : 50 @A1
drawing number: A103	rev:	issue status: BUILDING REGS


This drawing is to be read in conjunction with all related drawings. All dimensions must be checked and verified on site before commencing any work or producing shop drawings. The originator should be notified immediately of any discrepancy.
This drawing is copyright and remains the property of NK Architectural.

Appendix C

SITE GEOLOGY


GEOINDEX ONSHORE

GEOLOGY - BEDROCK - MANCHESTER MARLS FORMATION - MUDSTONE

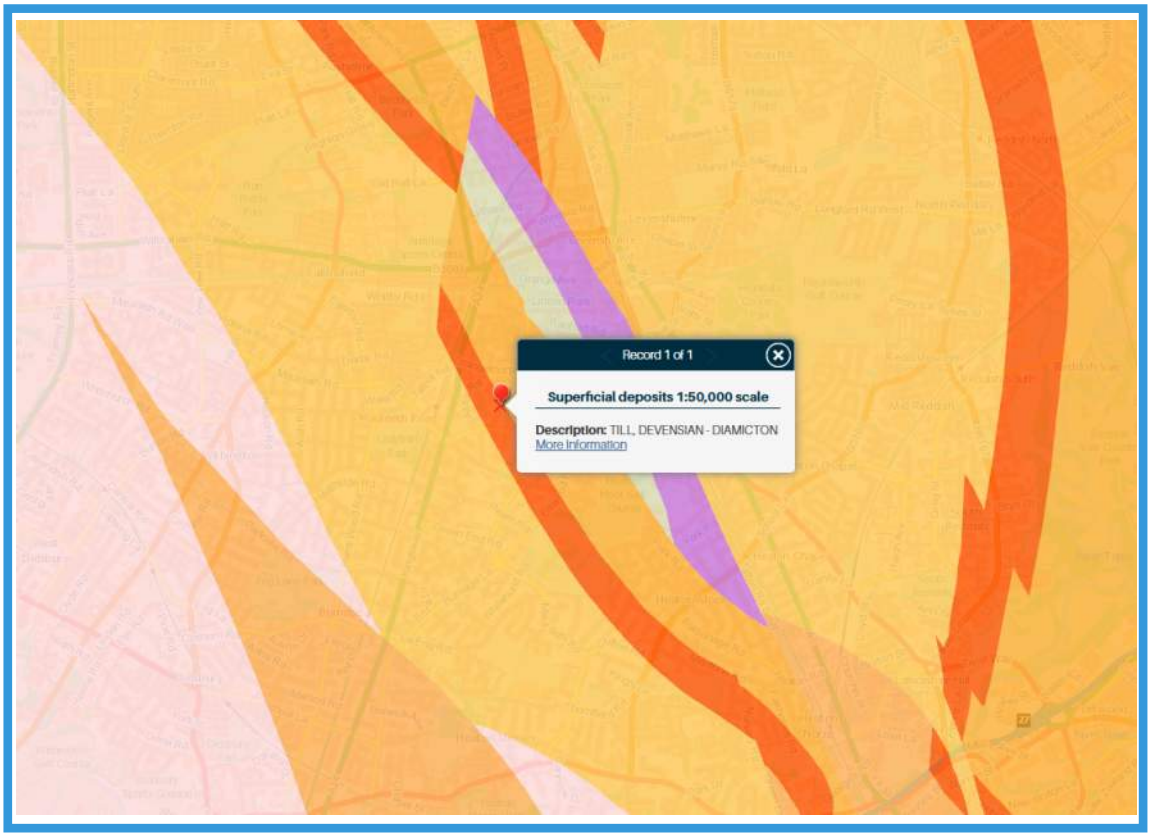


GEOINDEX ONSHORE

GEOLOGY - SUPERFICIAL DEPOSITS - TILL, DEVENSIAN - DIAMICTON

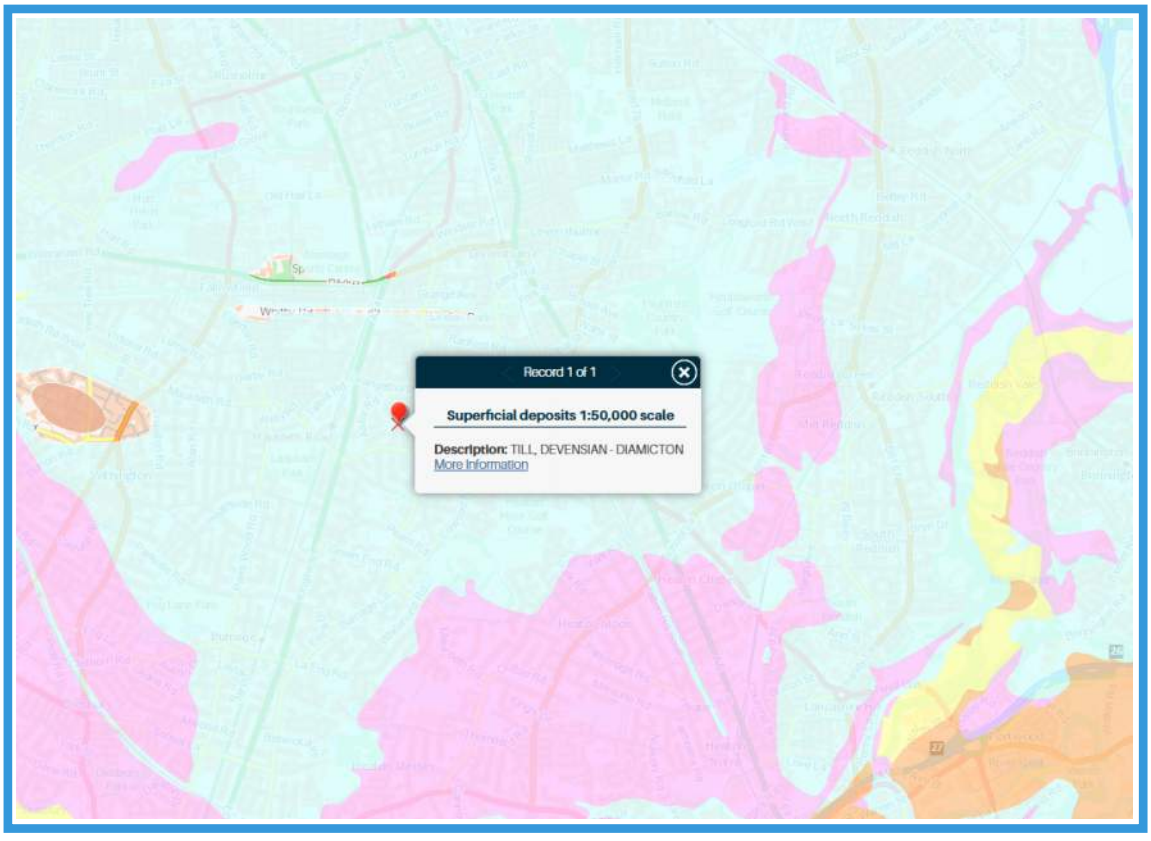


SITE HYDROGEOLOGY

Main River Map

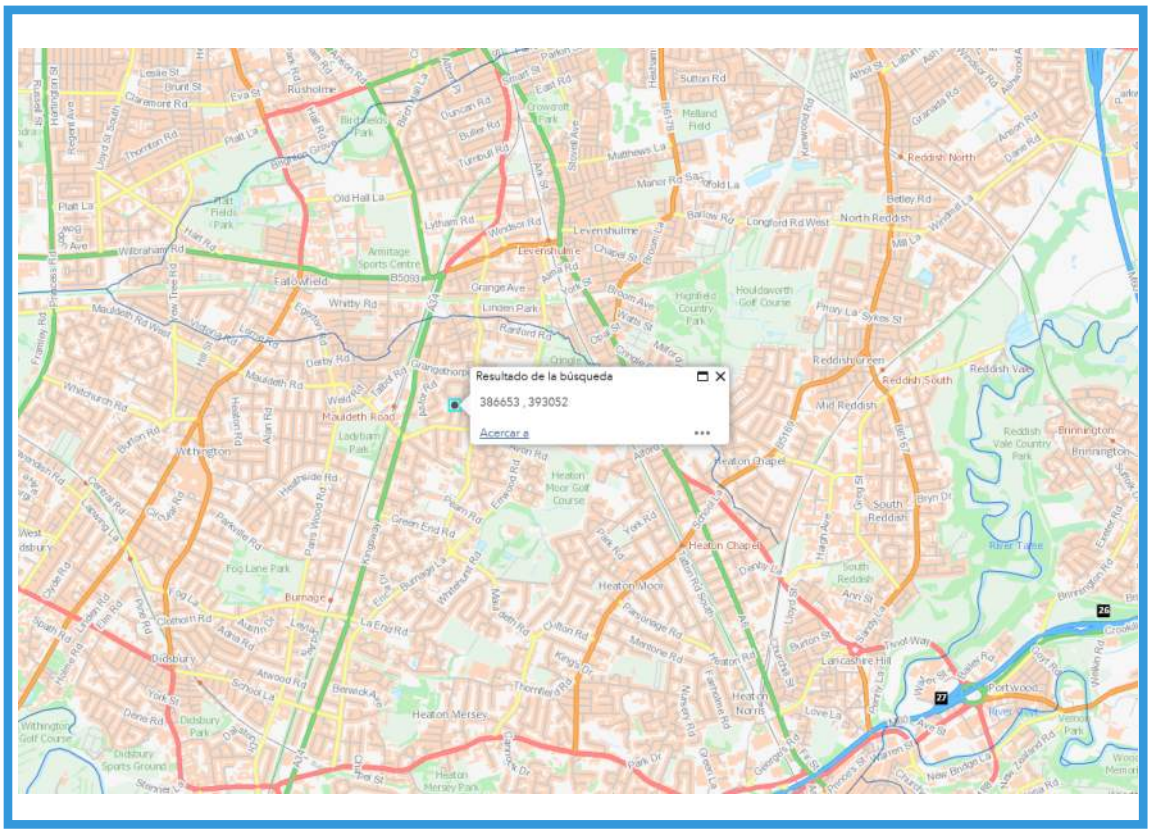



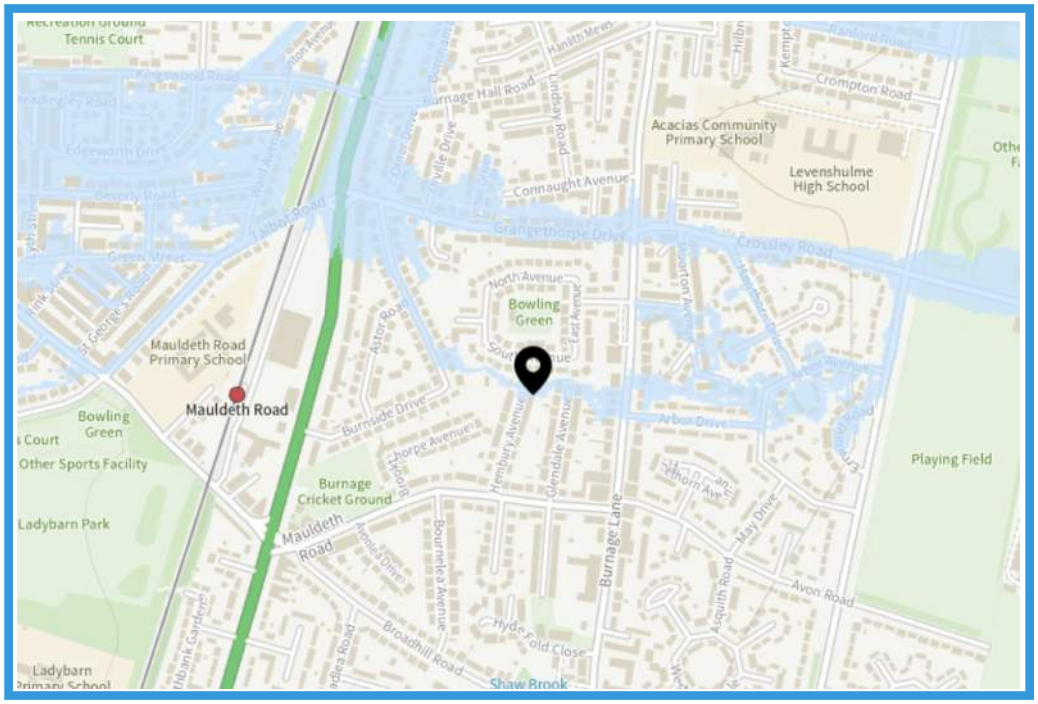


SITE SURFACE WATER FLOOD RISK

Flood risk from surface water

Extent of flooding


High risk means a chance of flooding greater than 3.3% (1:30)
Medium risk means a chance of flooding of btw 1% (1:100) and 3.3%
Low risk means a chance of flooding of btw 0.1% (1:1000) and 1%
Flooding from surface water is difficult to predict as rainfall location and volume are difficult to forecast. In addition, local features can greatly affect the chance and severity of flooding

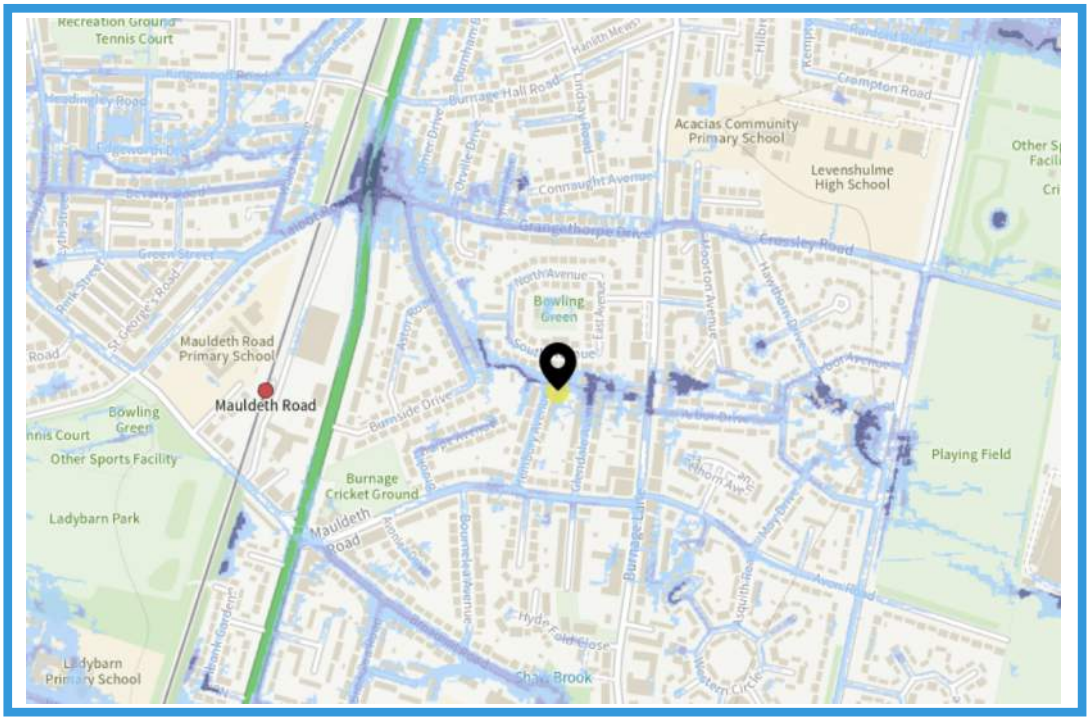

High risk
More than 3.3% chance each year

Medium risk
Between 1% and 3.3% chance each year

Low risk
Between 0.1% and 1% chance each year

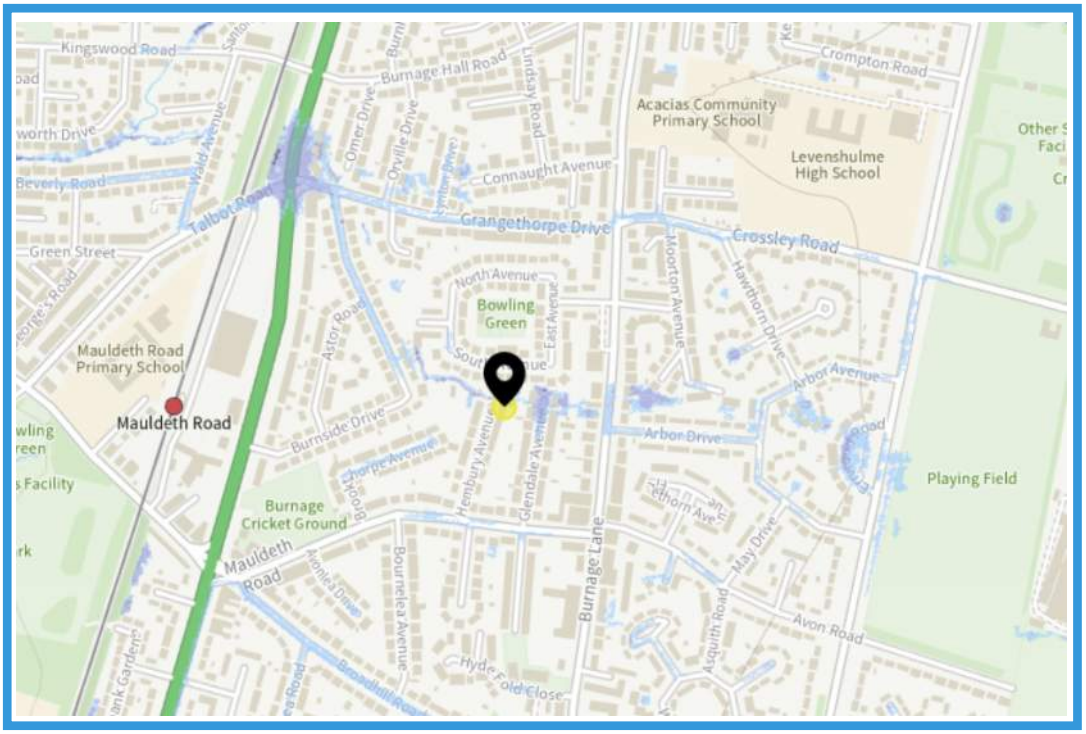

Above 90cm

30cm to 90cm

Below 30cm

MAGIC RESULTS



Site Check Results

Site Check Report Report generated on Mon Sep 30 2024
You selected the location: Centroid Grid Ref: SJ86659305
The following features have been found in your search area:

Aquifer Designation Map (Bedrock) (England)

Typology	Principal
Typology	Secondary B


Aquifer Designation Map (Superficial Drift) (England)

Typology	Secondary (undifferentiated)

Source Protection Zones merged (England)
No Features found


OK Cancel Export to CSV Print

HISTORIC FLOOD MAP

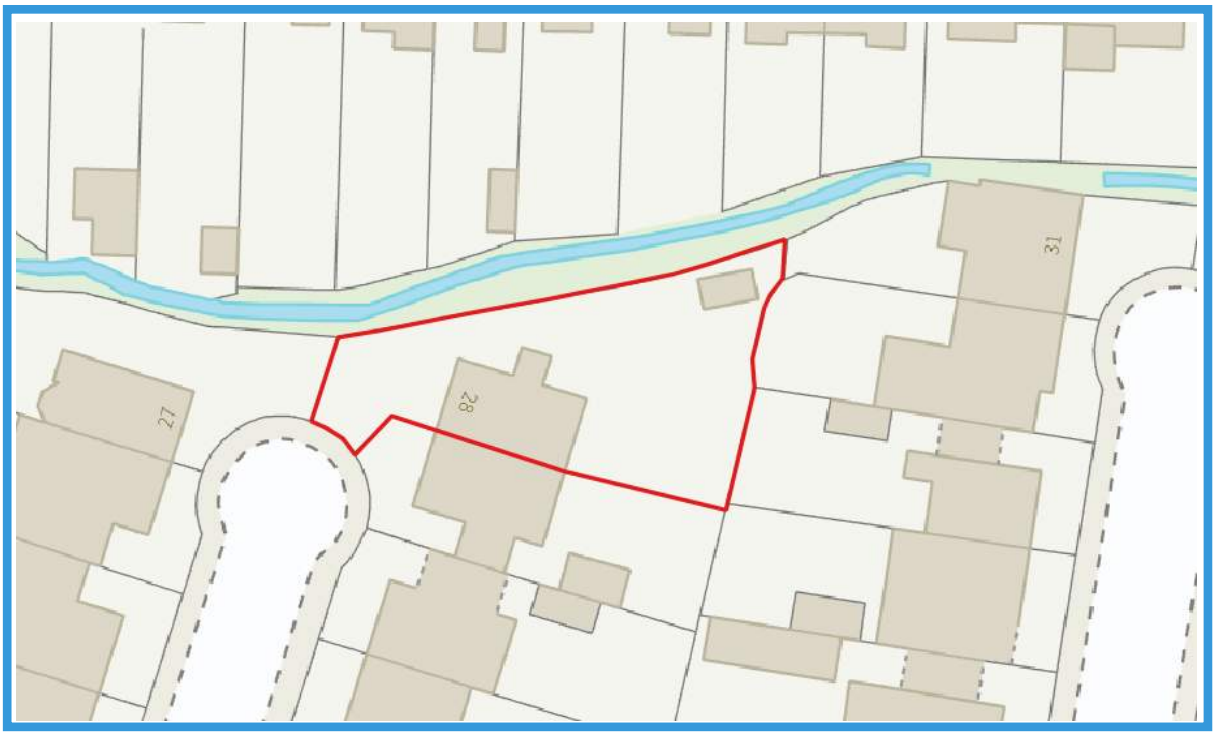


Historic Flood Outline

GROUND WATER FLOOD RISK

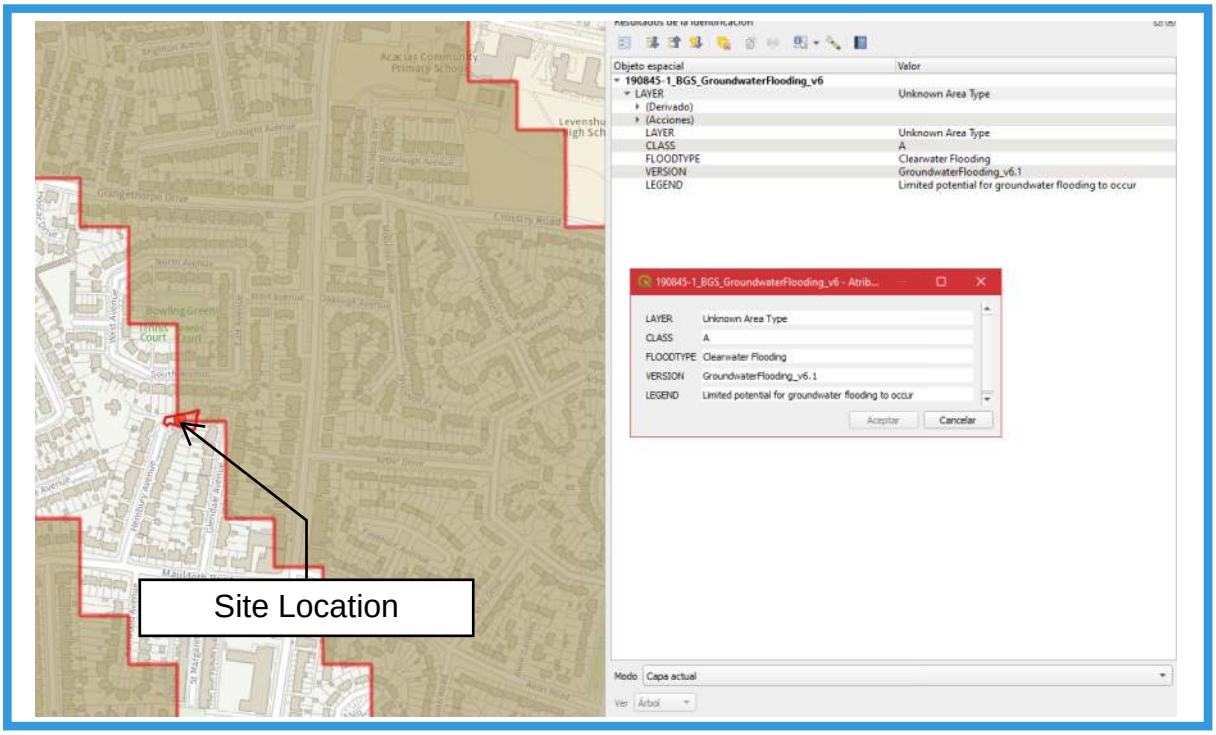


FLOOD WARNING AREA

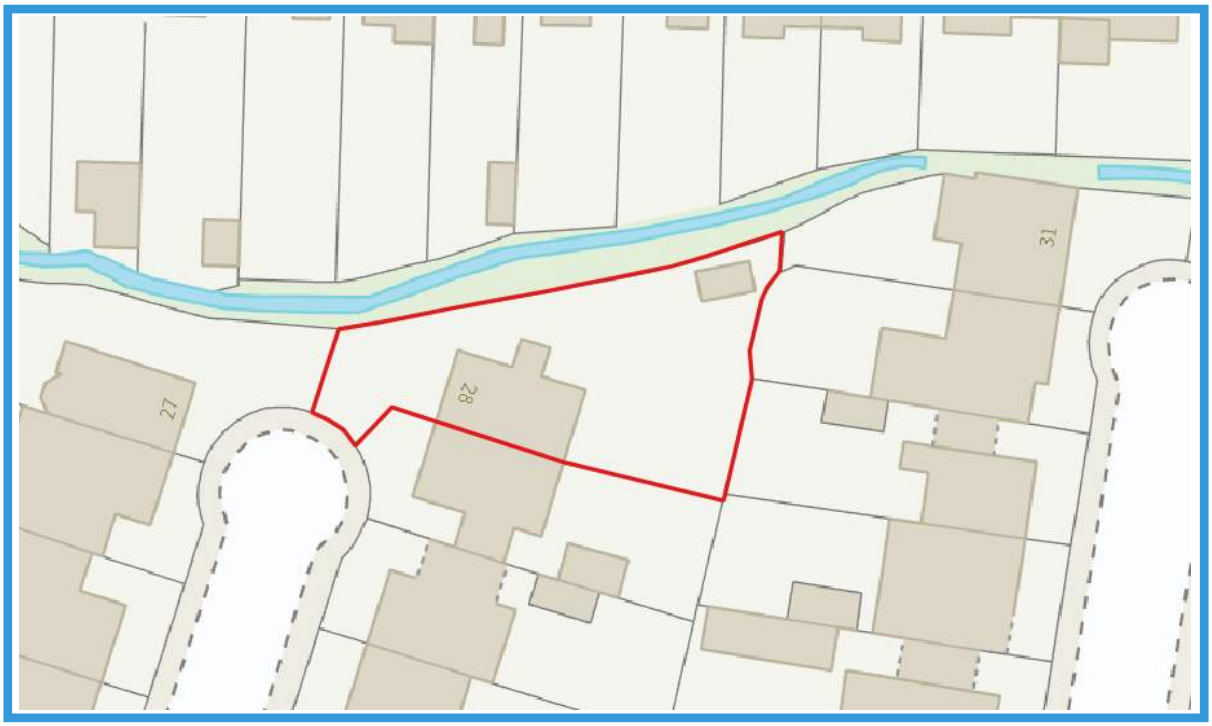

Flood Warning areas

CRITICAL DRAINAGE AREA

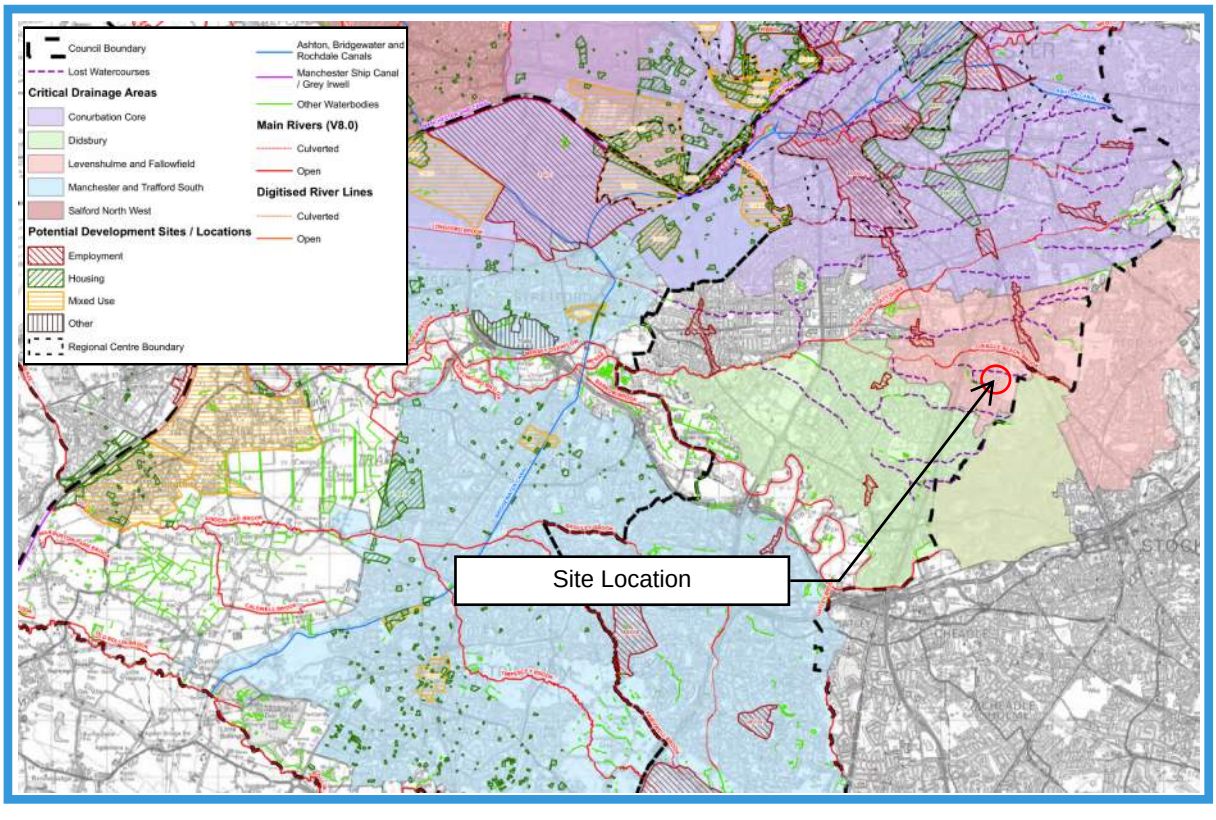

Flood map for planning

Your reference	Location (easting/northing)	Created
<Unspecified>	**386654/393051**	**30 Sep 2024 20:30**

Your selected location is in flood zone 2, an area with a medium probability of flooding.

This means:

- you must complete a flood risk assessment for development in this area
- you should follow the Environment Agency's standing advice for carrying out a flood risk assessment (see www.gov.uk/guidance/flood-risk-assessment-standing-advice)


Notes

The flood map for planning shows river and sea flooding data only. It doesn't include other sources of flooding. It is for use in development planning and flood risk assessments.

This information relates to the selected location and is not specific to any property within it. The map is updated regularly and is correct at the time of printing.

Flood risk data is covered by the Open Government Licence which sets out the terms and conditions for using government data. https://www.nationalarchives.gov.uk/doc/open-government-licence/version/3/

Use of the address and mapping data is subject to Ordnance Survey public viewing terms under Crown copyright and database rights 2022 OS 100024198. https://flood-map-for-planning.service.gov.uk/os-terms

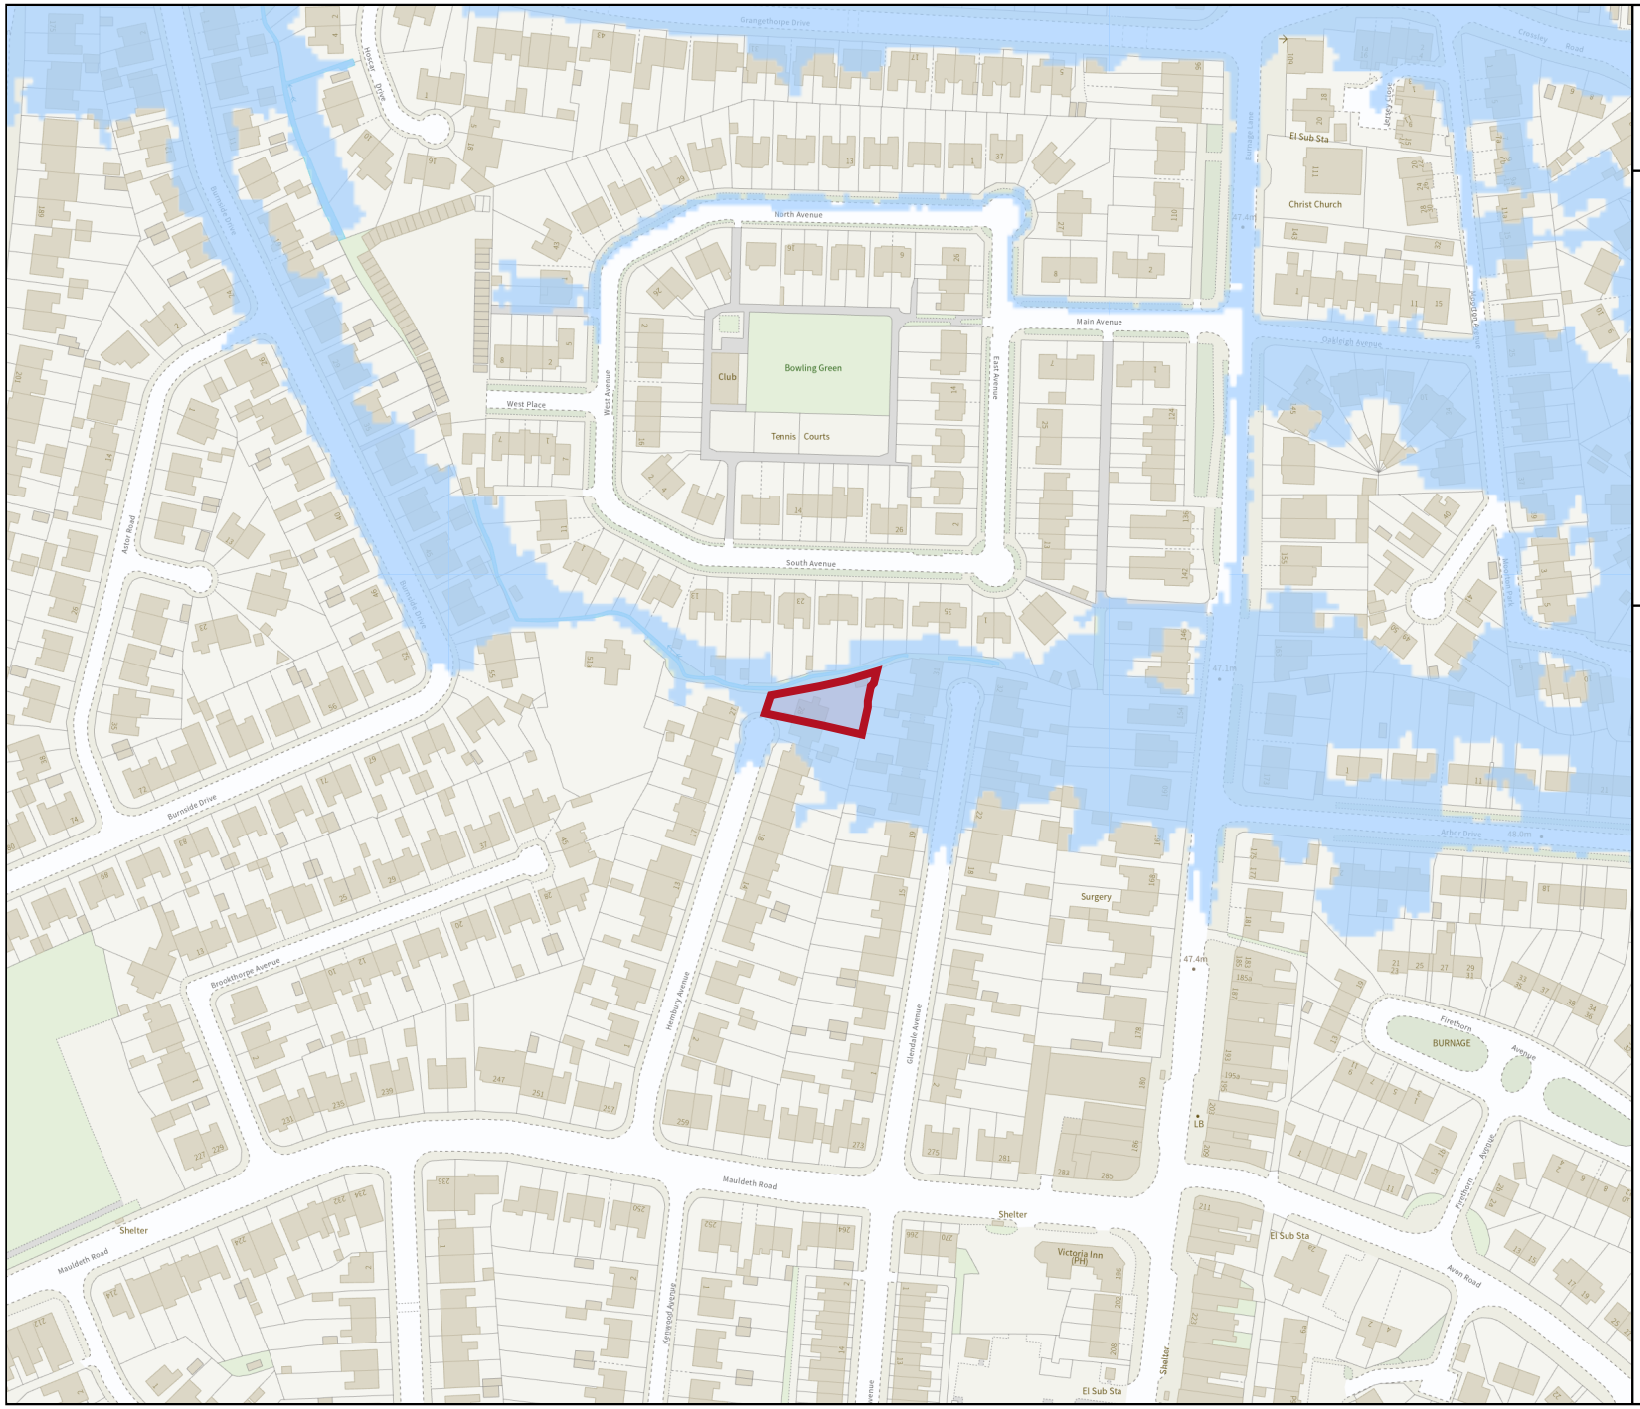

Environment Agency

Flood map for planning

Your reference
<Unspecified>

Location (easting/northing)
386654/393051

Scale
1:2500

Created
30 Sep 2024 20:30


- Selected area
- Flood zone 3
- Flood zone 2
- Flood zone 1
- Flood defence
- Main river
- Water storage area

0 20 40 60m

© Environment Agency copyright and / or database rights 2022. All rights reserved. © Crown Copyright and database right 2022. Ordnance Survey licence number 100024198.

Appendix D

Detailed Flood Map Centred on Hembury Avenue, Manchester, M19 1FH.
Created 01/10/2024 [GMMC378281LB]

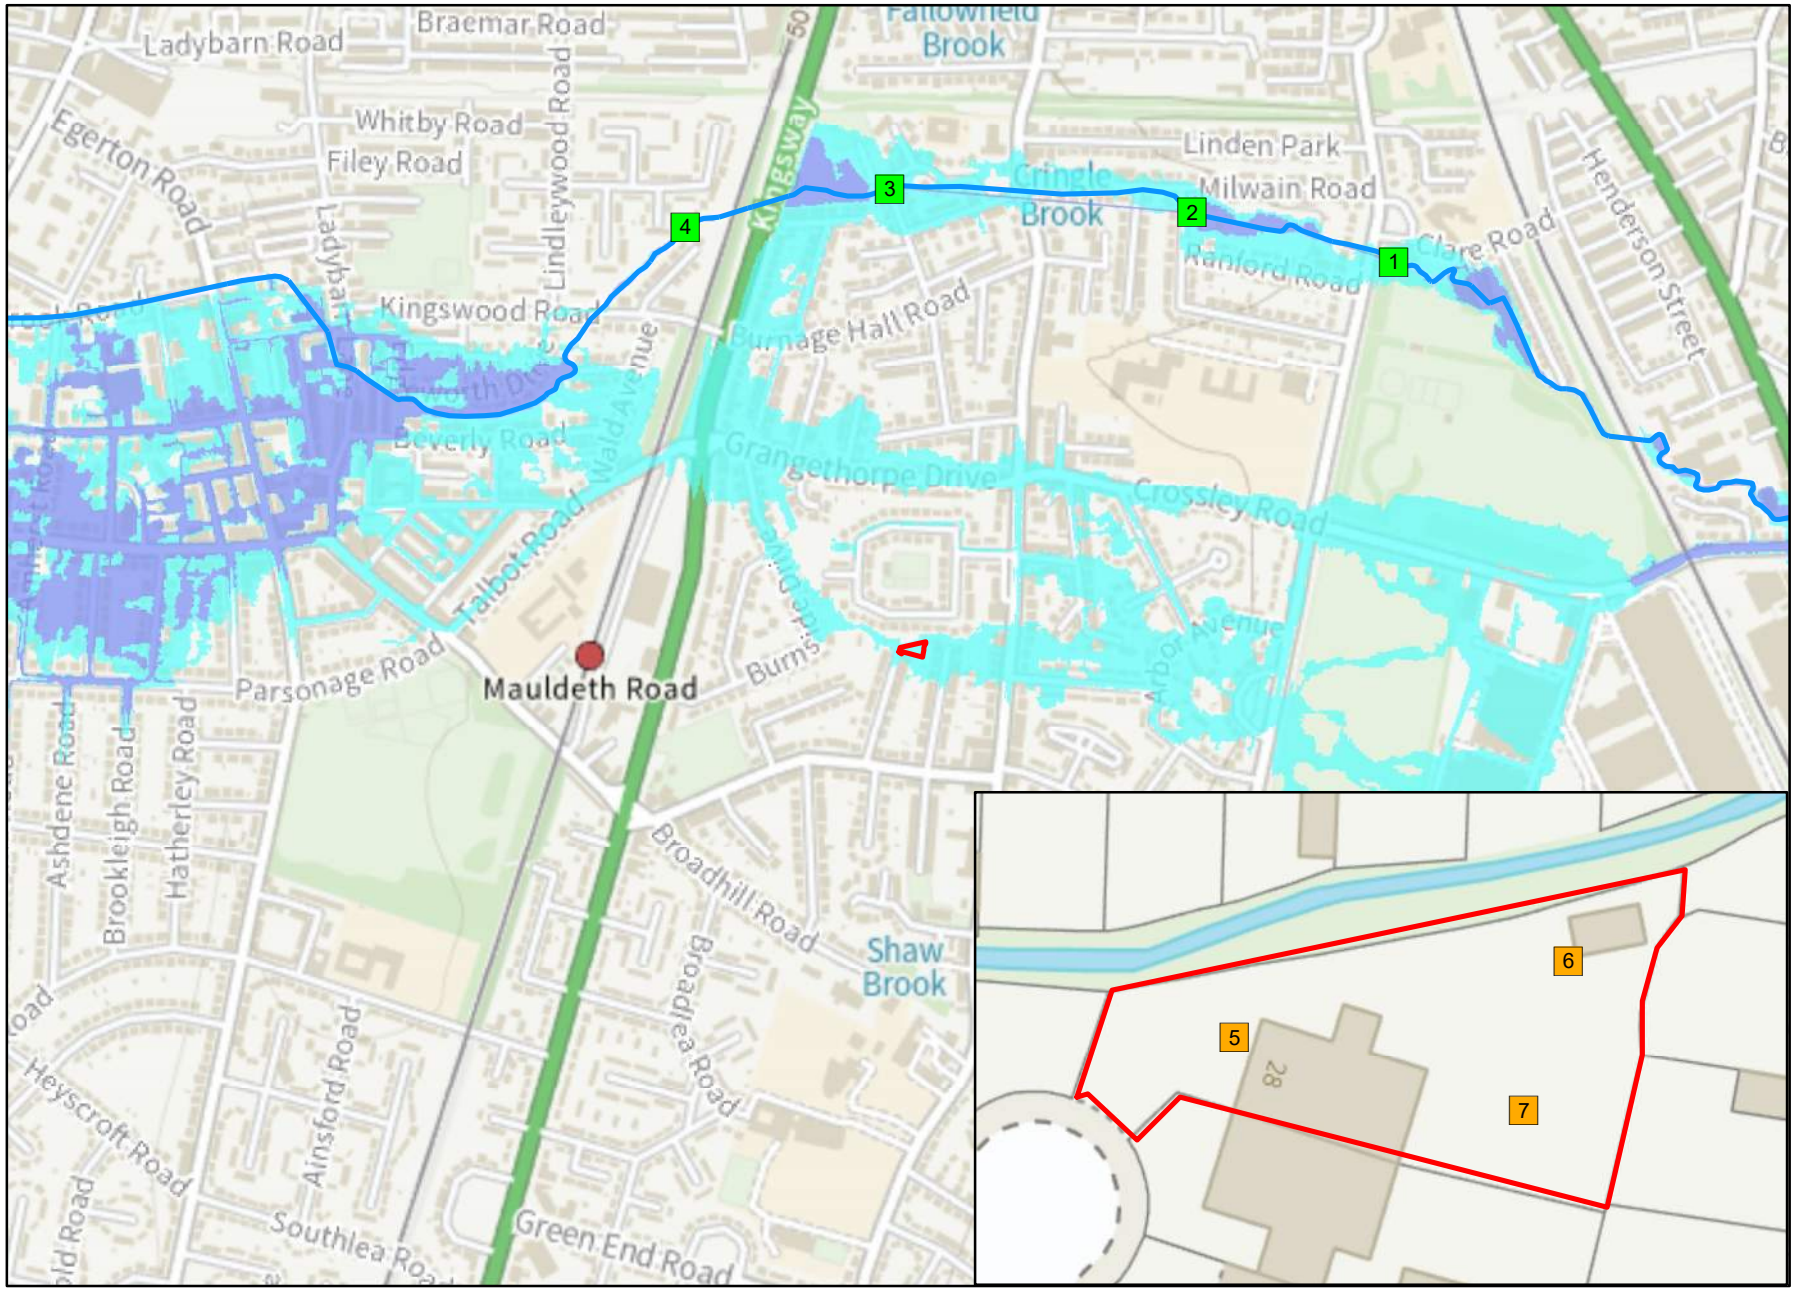

Environment Agency

1:10,001

N

Legend

- Site Location
- Model Measurements
- 2D Levels
- Main River
- Flood Zone 2
- Flood Zone 3

© Environment Agency copyright and database rights 2024. All rights reserved. © Crown Copyright and database rights 2024. Ordnance Survey licence number 100024198.

Contact Us: National Customer Contact Centre, PO Box 544, Rotherham, S60 1BY. Tel: 03708 506 506 (Mon-Fri 8-6). Email: enquiries@environment-agency.gov.uk

					Undefended												Defended											
Map Reference	Model Node Reference	Easting	Northing	Data	50 % AEP (1 in 2 year)	20 % AEP (1 in 5 year)	10 % AEP (1 in 10 year)	5 % AEP (1 in 20 year)	4 % AEP (1 in 25 year)	2 % AEP (1 in 50 year)	1.33 % AEP (1 in 75 year)	1 % AEP (1 in 100 year)	1 % AEP (1 in 100 year) + 30% increase in flow	1 % AEP (1 in 100 year) + 35% increase in flow	1 % AEP (1 in 100 year) + 70% increase in flow	0.5 % AEP (1 in 200 year)	0.1 % AEP (1 in 1000 year)	0.1 % AEP (1 in 1000 year) + 30% increase in flow	50 % AEP (1 in 2 year)	20 % AEP (1 in 5 year)	10 % AEP (1 in 10 year)	5 % AEP (1 in 20 year)	4 % AEP (1 in 25 year)	2 % AEP (1 in 50 year)	1.33 % AEP (1 in 75 year)	1 % AEP (1 in 100 year)	1 % AEP (1 in 100 year) + 30% increase in flow	1 % AEP (1 in 100 year) + 35% increase in flow	1 % AEP (1 in 100 year) + 70% increase in flow	0.5 % AEP (1 in 200 year)	0.1 % AEP (1 in 1000 year)	0.1 % AEP (1 in 1000 year) + 30% increase in flow
1	ea013_0238_CRING1_3357u	387296	393567	Modelled Water Level (m aodN)	49.33	49.49	49.63	49.73	49.76	49.90	49.96	50.00	50.24	50.35	50.88	50.13	51.03	51.11	49.33	49.49	49.63	49.73	49.76	49.90	49.96	50.00	50.24	50.35	50.88	50.13	51.03	51.11
				Modelled Flow (cumecs)	1.77	2.29	2.82	3.19	3.31	3.85	4.11	4.30	5.15	5.27	5.78	4.86	5.87	5.91	1.77	2.29	2.82	3.19	3.31	3.85	4.11	4.30	5.15	5.27	5.78	4.86	5.87	5.91
2	ea013_0238_CRING1_3074u	387027	393630	Modelled Water Level (m aodN)	47.10	47.28	47.50	47.64	47.67	47.85	47.98	48.05	48.30	48.32	48.41	48.23	48.55	48.69	47.10	47.28	47.50	47.64	47.67	47.85	47.98	48.05	48.30	48.32	48.41	48.23	48.55	48.69
				Modelled Flow (cumecs)	1.87	2.41	3.01	3.41	3.50	3.93	4.23	4.36	4.84	4.86	5.03	4.70	5.12	5.16	1.87	2.41	3.01	3.41	3.50	3.93	4.21	4.36	4.84	4.86	5.03	4.70	5.12	5.16
3	ea013_0238_CRING1_3191u	386924	393501	Modelled Water Level (m aodN)	43.05	43.17	43.44	43.64	43.68	43.94	44.09	44.18	44.58	44.65	44.87	44.41	45.00	45.13	43.05	43.17	43.44	43.64	43.69	43.94	44.09	44.18	44.59	44.65	44.87	44.41	45.00	45.13
				Modelled Flow (cumecs)	1.87	2.41	3.01	3.40	3.49	3.91	4.18	4.34	4.81	4.85	5.03	4.68	5.12	5.16	1.87	2.41	3.01	3.40	3.49	3.91	4.18	4.34	4.81	4.85	5.03	4.68	5.12	5.16
4	ea013_0238_CRING1_2355i	386354	393609	Modelled Water Level (m aodN)	41.28	41.40	41.52	41.57	41.59	41.63	41.66	41.67	41.72	41.73	41.76	41.70	41.77	41.79	41.28	41.40	41.52	41.57	41.59	41.63	41.66	41.67	41.72	41.73	41.76	41.70	41.77	41.79
				Modelled Flow (cumecs)	2.01	2.56	3.23	3.54	3.62	3.91	4.07	4.16	4.53	4.58	4.77	4.37	4.87	4.96	2.01	2.56	3.23	3.54	3.62	3.91	4.07	4.16	4.53	4.58	4.77	4.37	4.87	4.96

					Undefended				Defended			
Map Reference	Model Node Reference	Easting	Northing	Data	1 % AEP (1 in 100 year) + 35% increase in flow	1 % AEP (1 in 100 year) + 70% increase in flow	0.1 % AEP (1 in 1000 year)	0.1 % AEP (1 in 1000 year) + 30% increase in flow	1 % AEP (1 in 100 year) + 35% increase in flow	1 % AEP (1 in 100 year) + 70% increase in flow	0.1 % AEP (1 in 1000 year)	0.1 % AEP (1 in 1000 year) + 30% increase in flow
5		386648	393051	Modelled Water Level (m aodN)		45.11	45.12	45.14		45.11	45.12	45.14
6	2D Levels	386665	393056	Modelled Water Level (m aodN)	45.27	45.29	45.34	45.36	45.27		45.33	45.36
7		386663	393047	Modelled Water Level (m aodN)	45.16	45.23	45.35	45.38	45.18	45.23	45.35	45.38

Model data taken from Cringle Brook 2017

AEP - Annual Exceedence Probability

m aodN - metres above ordnance datum Newlyn

cumecs - cubic metres per second

Notes: *Climate Change Scenario - 30%, 35% and 70% increases in flow calculated for the 2080's (2070 - 2115). Please see https://www.gov.uk/guidance/flood-risk-assessments-climate-change-allowances for more information regarding the new climate change guidance. The location of the site and the type (safe/stability) of development determine the climate change allowances to consider in any flood risk assessment.