


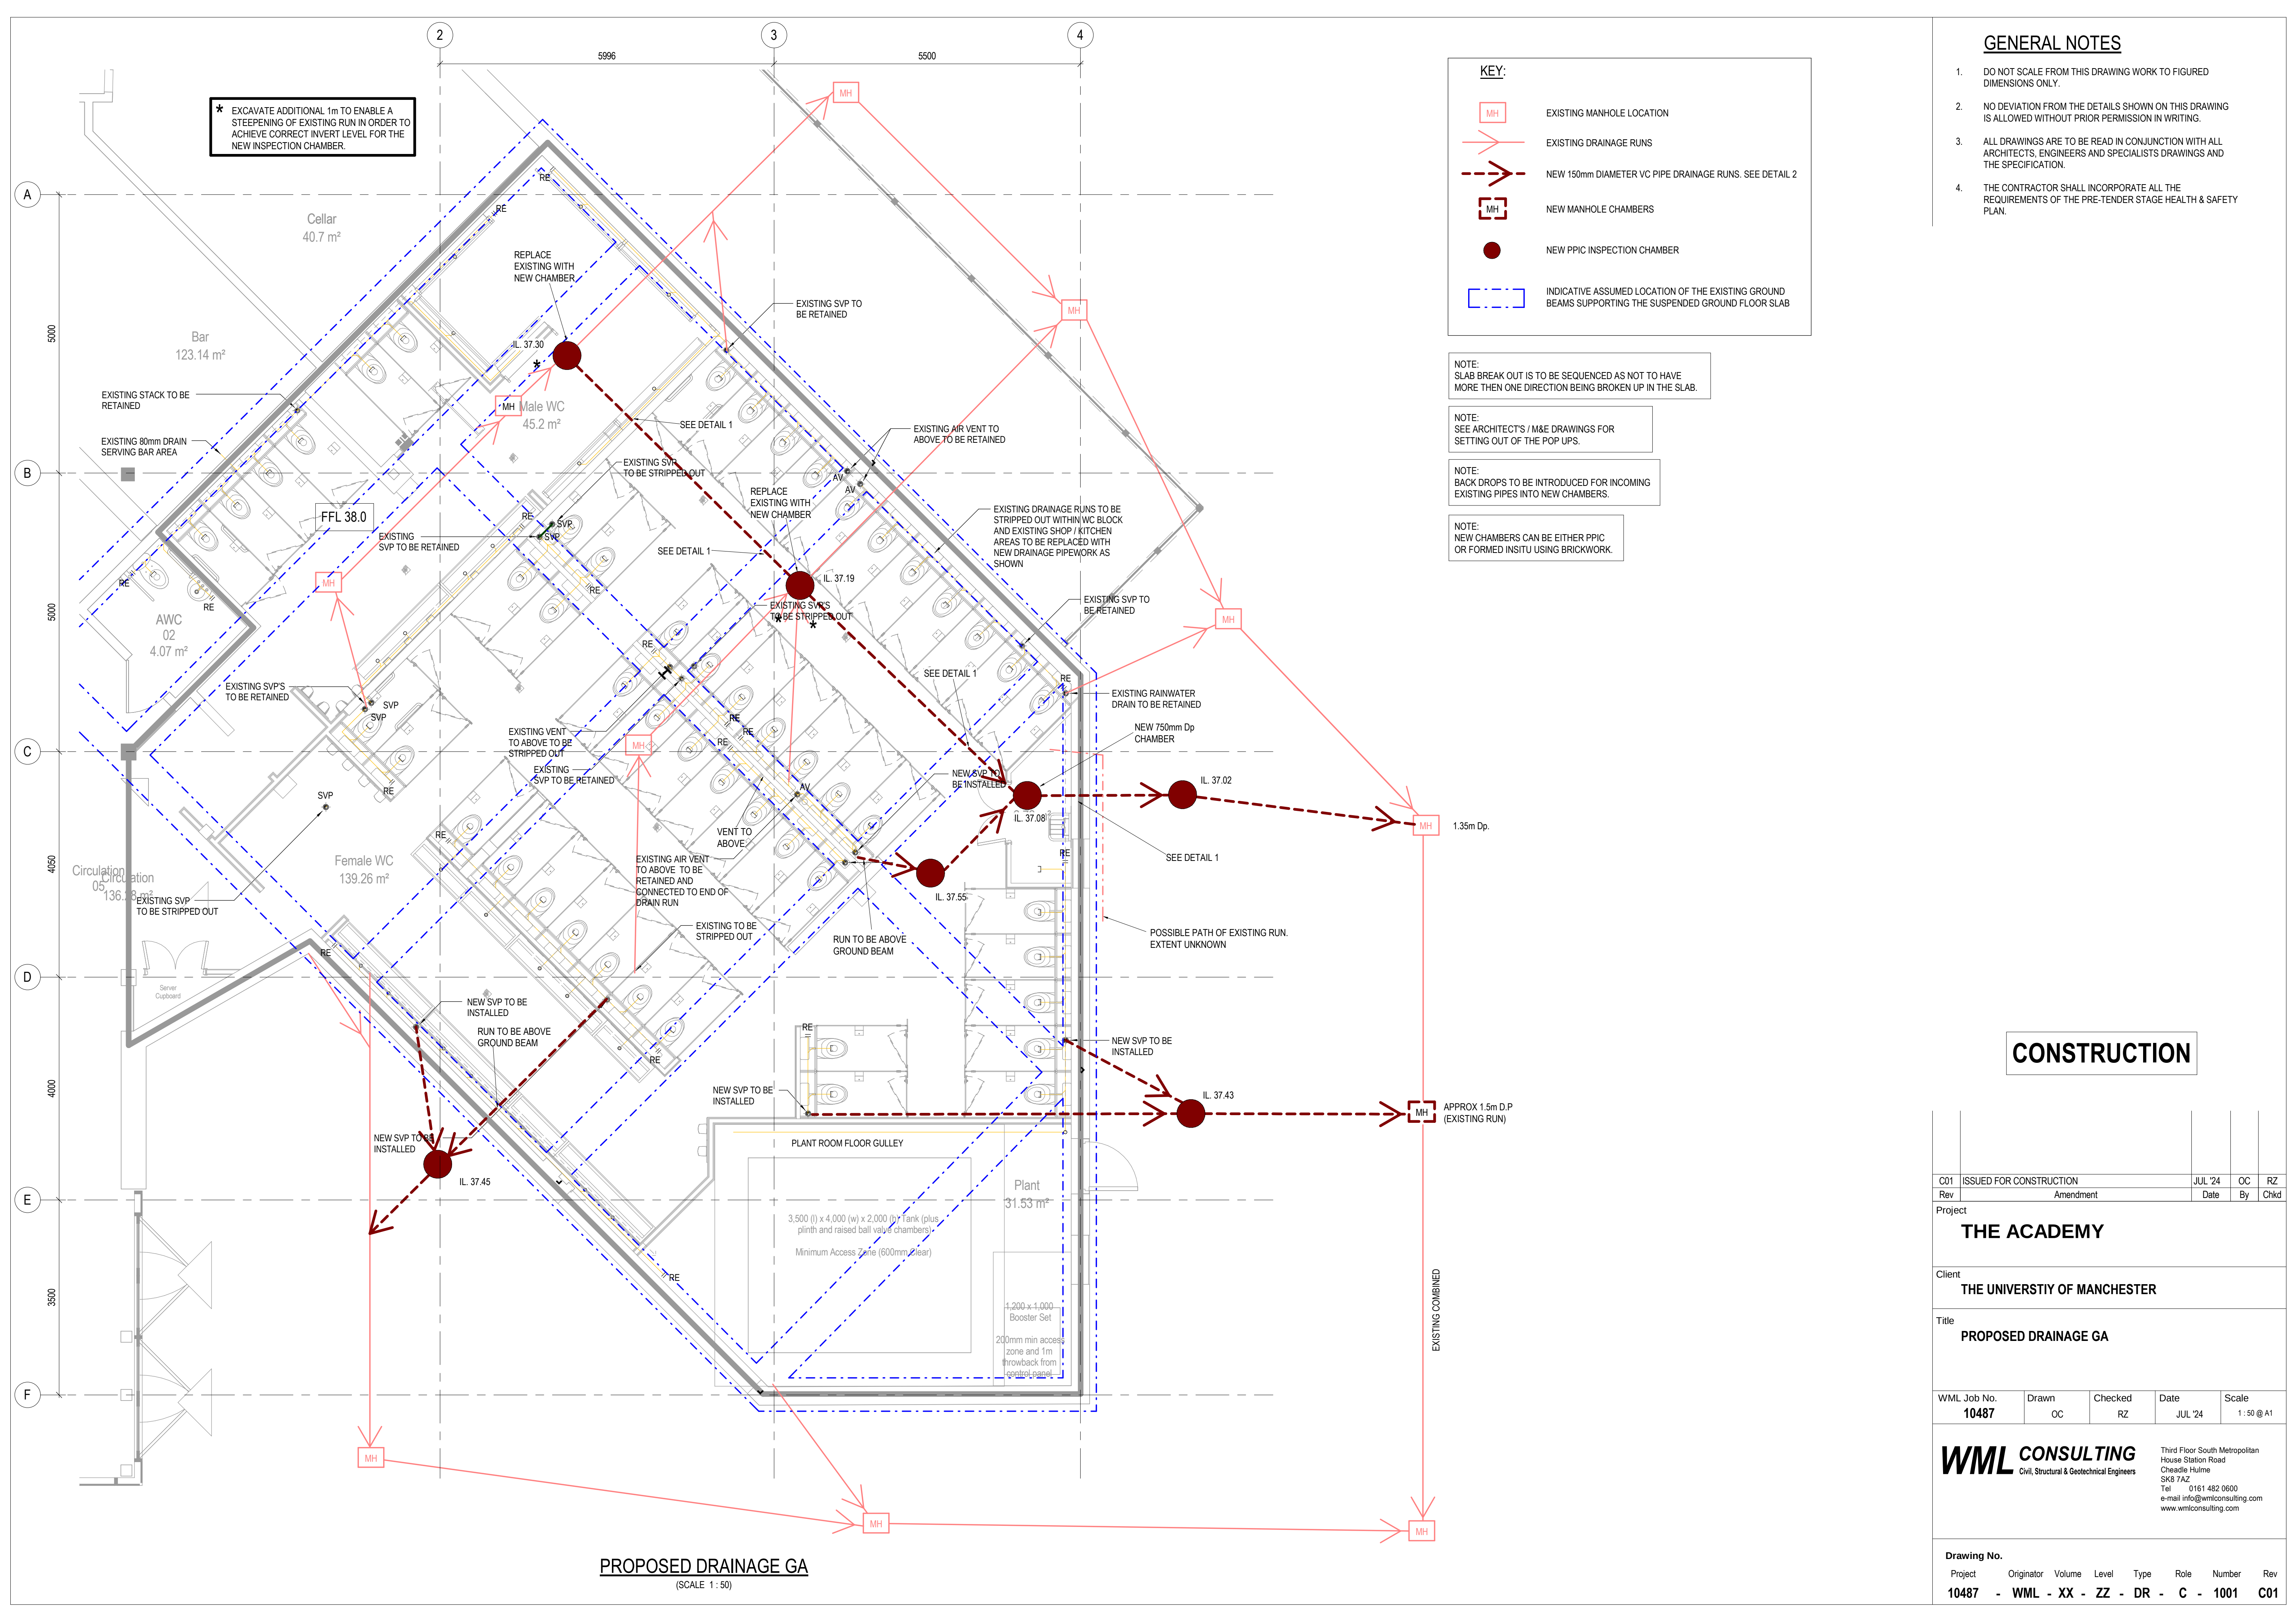

C01	ISSUED FOR CONSTRUCTION	JUL '24	OC	RZ
Rev	Amendment	Date	By	Chkd
Project				
THE ACADEMY				
Client				
THE UNIVERSTIY OF MANCHESTER				
Title				
PROPOSED DRAINAGE GA				
WML Job No.	Drawn	Checked	Date	Scale
10487	OC	RZ	JUL '24	1 : 50 @ A1
WML CONSULTING Civil, Structural & Geotechnical Engineers				
Third Floor South Metropolitan House Station Road Cheadle Hulme SK8 7AZ Tel : 0161 482 0600 e-mail info@wmlconsulting.com www.wmlconsulting.com				
Drawing No.				
Project	Originator	Volume	Level	Type
10487	- WML	- XX	- ZZ	- DR
Role				Number
C				1001
Rev				C01