


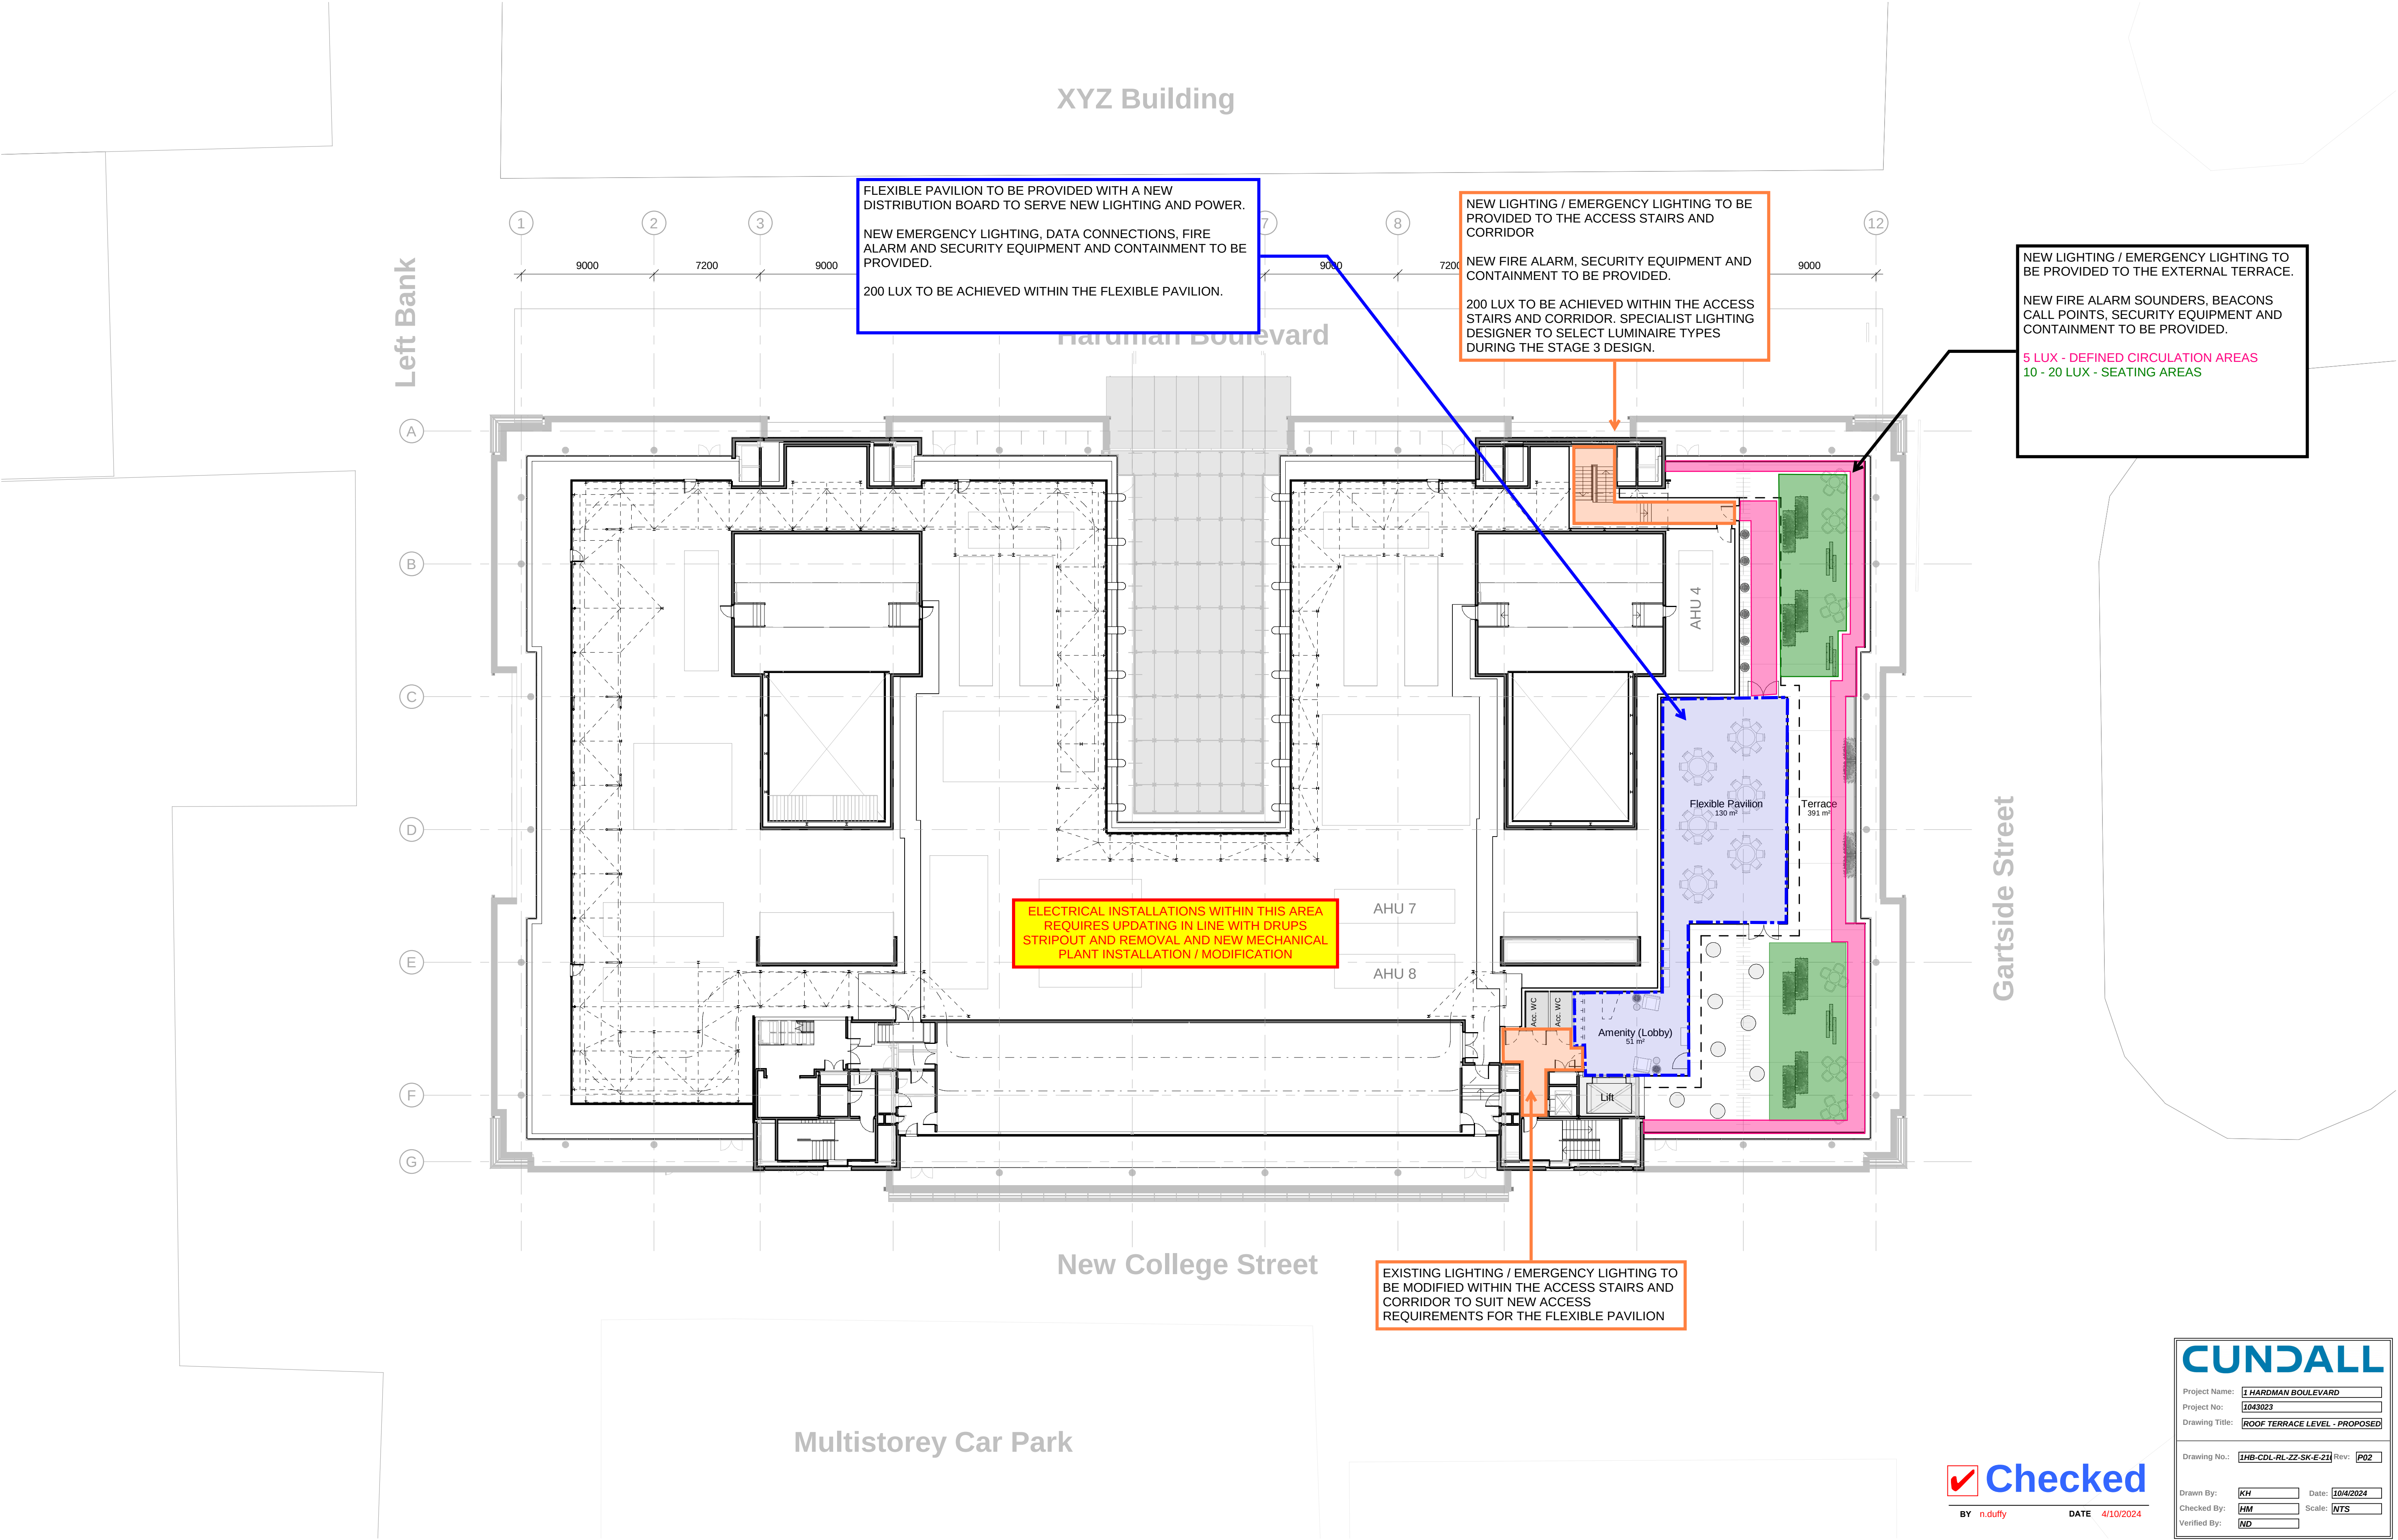

CUNDALL

Project Name: **1 HARDMAN BOULEVARD**

Project No: **1043023**

Drawing Title: **ROOF TERRACE LEVEL - PROPOSED**

Drawing No.: **1HB-CDL-RL-ZZ-SK-E-21** Rev: **P02**

Drawn By: **KH** Date: **10/04/2024**

Checked By: **HM** Scale: **NTS**

Verified By: **ND**

✓

Checked

BY **n.duffy** DATE **4/10/2024**

This drawing is copyright Do not scale off dimensions.	All dimensions to be checked on site by contractor.	Contractor to report any dimensional discrepancies, errors or omissions prior to commencing on site.	<div>NORTH</div> <div></div>	<table><tr><th>Rev</th><th>Date</th><th>Description</th></tr><tr><td>P01</td><td>03-09-2024</td><td>First Issue</td></tr><tr><td> </td><td> </td><td> </td></tr><tr><td> </td><td> </td><td> </td></tr><tr><td> </td><td> </td><td> </td></tr><tr><td> </td><td> </td><td> </td></tr><tr><td> </td><td> </td><td> </td></tr><tr><td> </td><td> </td><td> </td></tr><tr><td> </td><td> </td><td> </td></tr><tr><td> </td><td> </td><td> </td></tr></table>	Rev	Date	Description	P01	03-09-2024	First Issue																									<div>Project Title</div> <div>One Hardman Boulevard Manchester</div> <div>Status</div> <div>FOR INFORMATION</div>	<div>Drawing Title</div> <div>General Arrangement Plan - Base Scheme Level 10 (Roof Terrace Level)</div> <div>Project No</div> <div>10509</div> <div>Scale</div> <div>1:400 @ A3 1 : 200@ A1</div> <div>Revision</div> <div>P01</div> <div>10509-SHA-ZZ-A-G200-PL-10-001</div>	<div>Project Name</div> <div>One Hardman Boulevard Manchester</div> <div>Status</div> <div>FOR INFORMATION</div>
				Rev	Date	Description																															
P01	03-09-2024	First Issue																																			
<div>Project Name</div> <div>One Hardman Boulevard Manchester</div> <div>Status</div> <div>FOR INFORMATION</div>																																					