



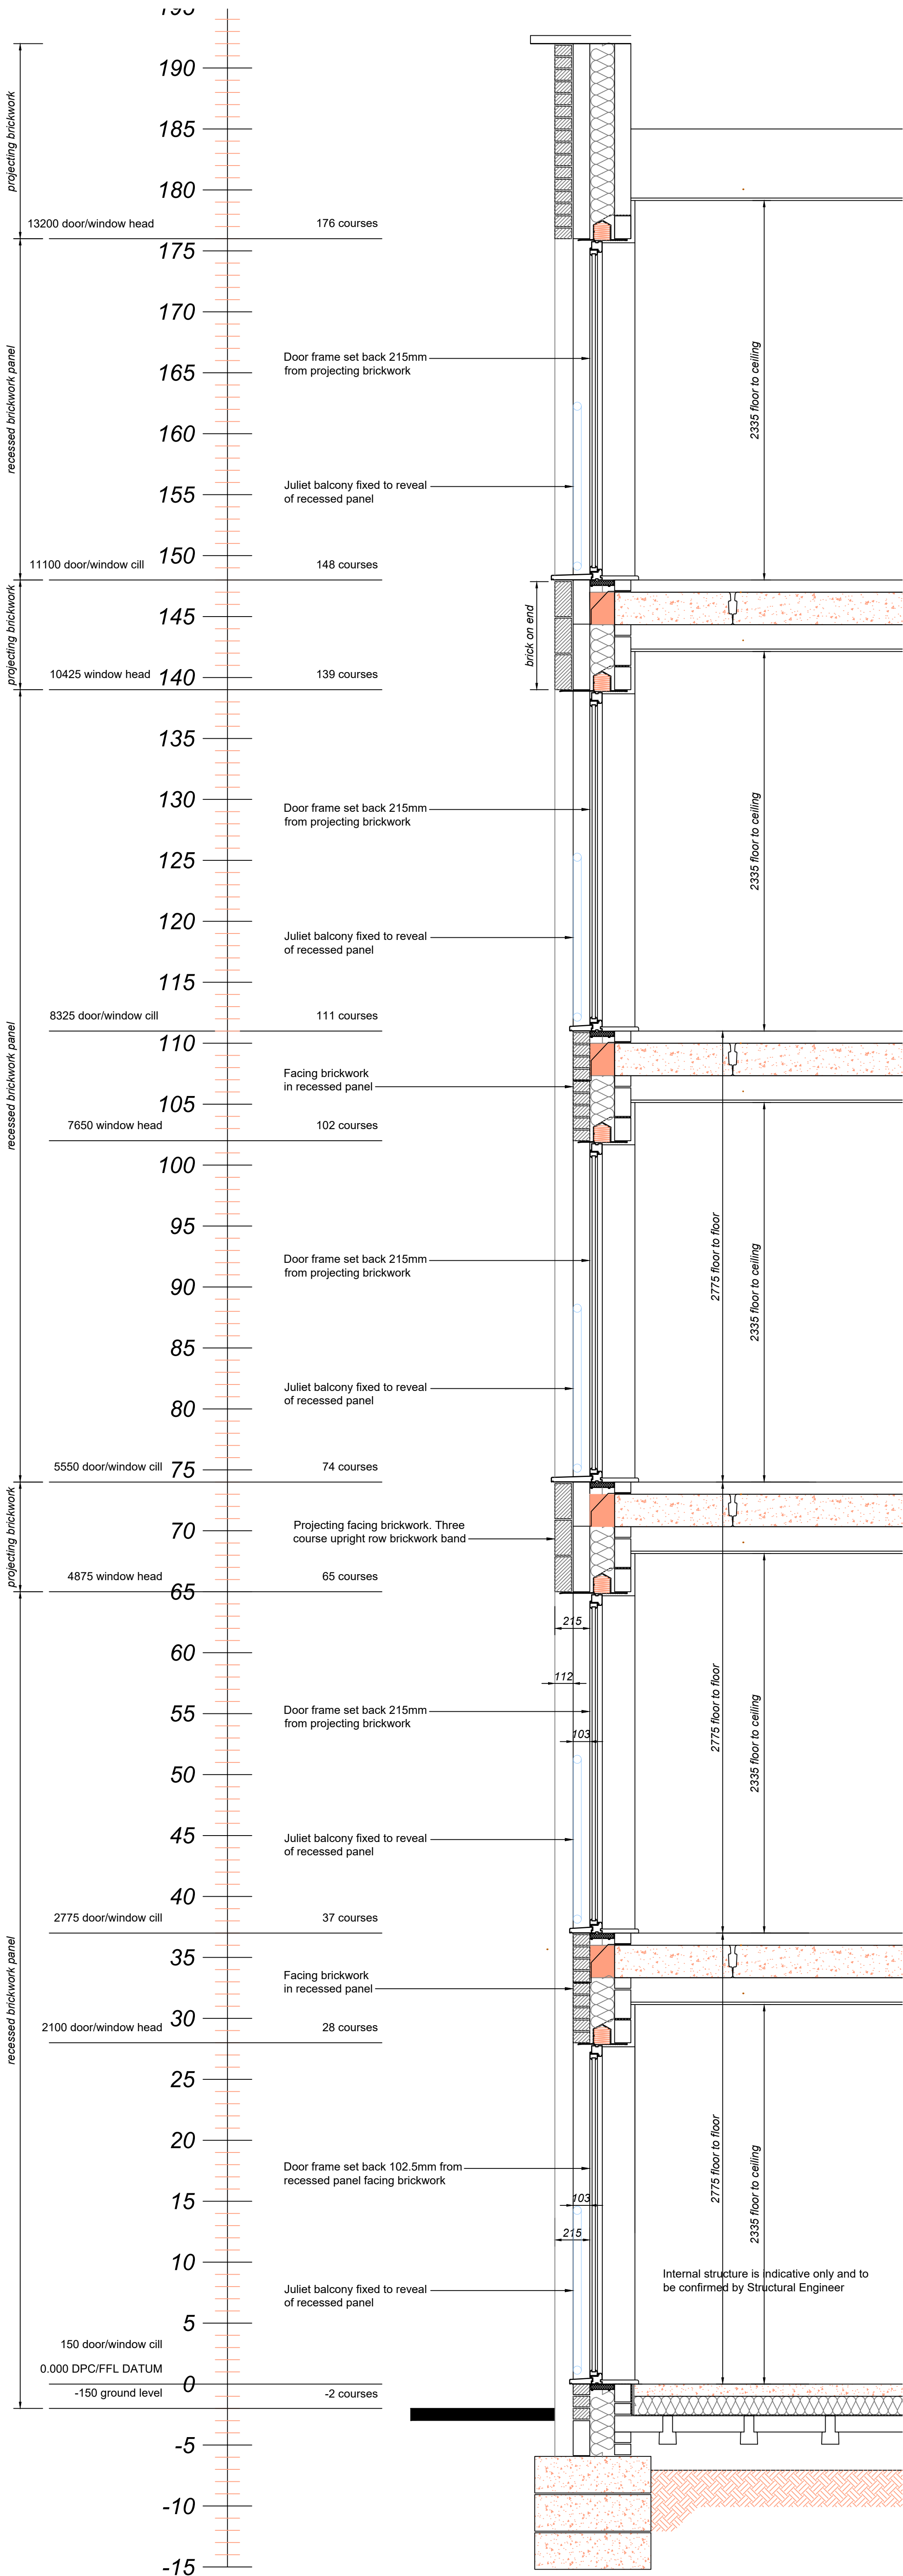

Section A-A

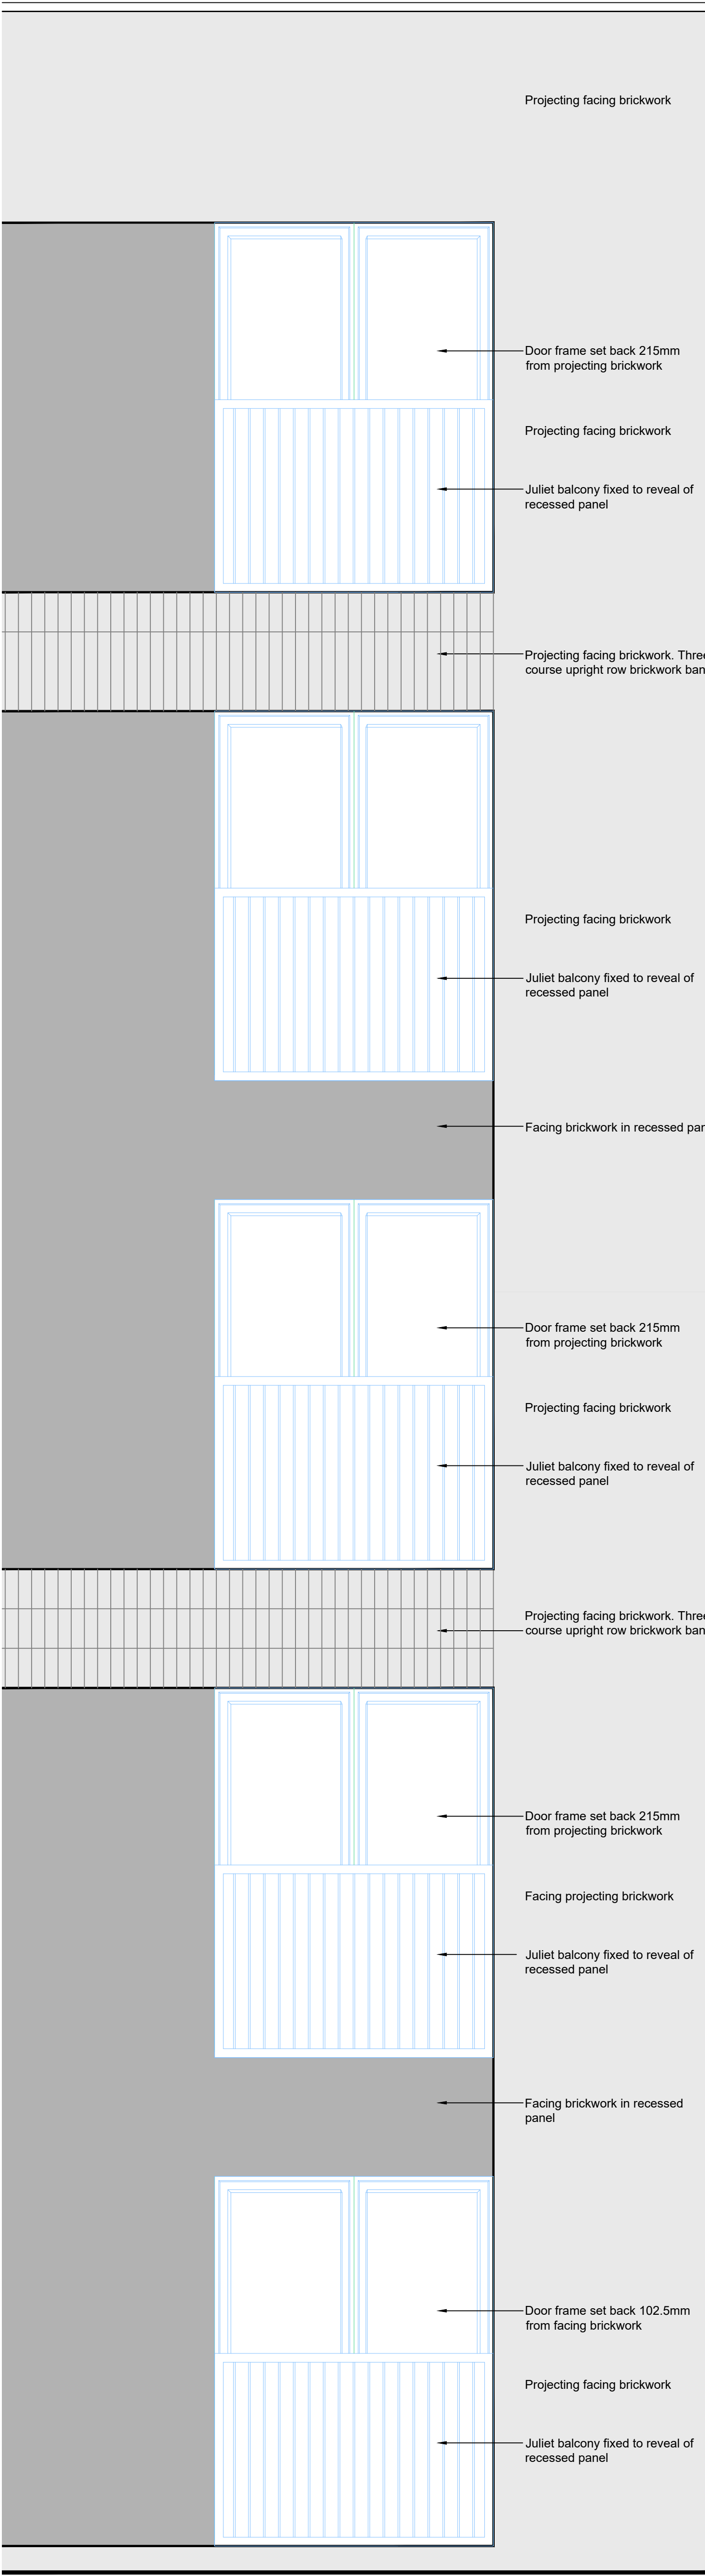

Elevation A-A

STEN
ARCHITECTURE

STEN Architecture Ltd
The Studio
Harrison Street
Walsfield
WF1 1PS
Tel: 01924 950985

Web: www.sten-architecture.co.uk
Twitter: @STEN_arch
Facebook: [stenarchitecture](https://www.facebook.com/stenarchitecture)
LinkedIn: [Sten Architecture](https://www.linkedin.com/company/sten-architecture)

CLIENT: Triple Jersey Limited			
SITE: Kingsway, Burnage			
TITLE: TYPE 5 Section A-A			
SCALE AT A1: 1:20	DATE: June 24	DRAWN: SD	CHECKED: SSH
PROJECT NO: 2425	DRAWING NO: 2425.T5.10	REVISION:	