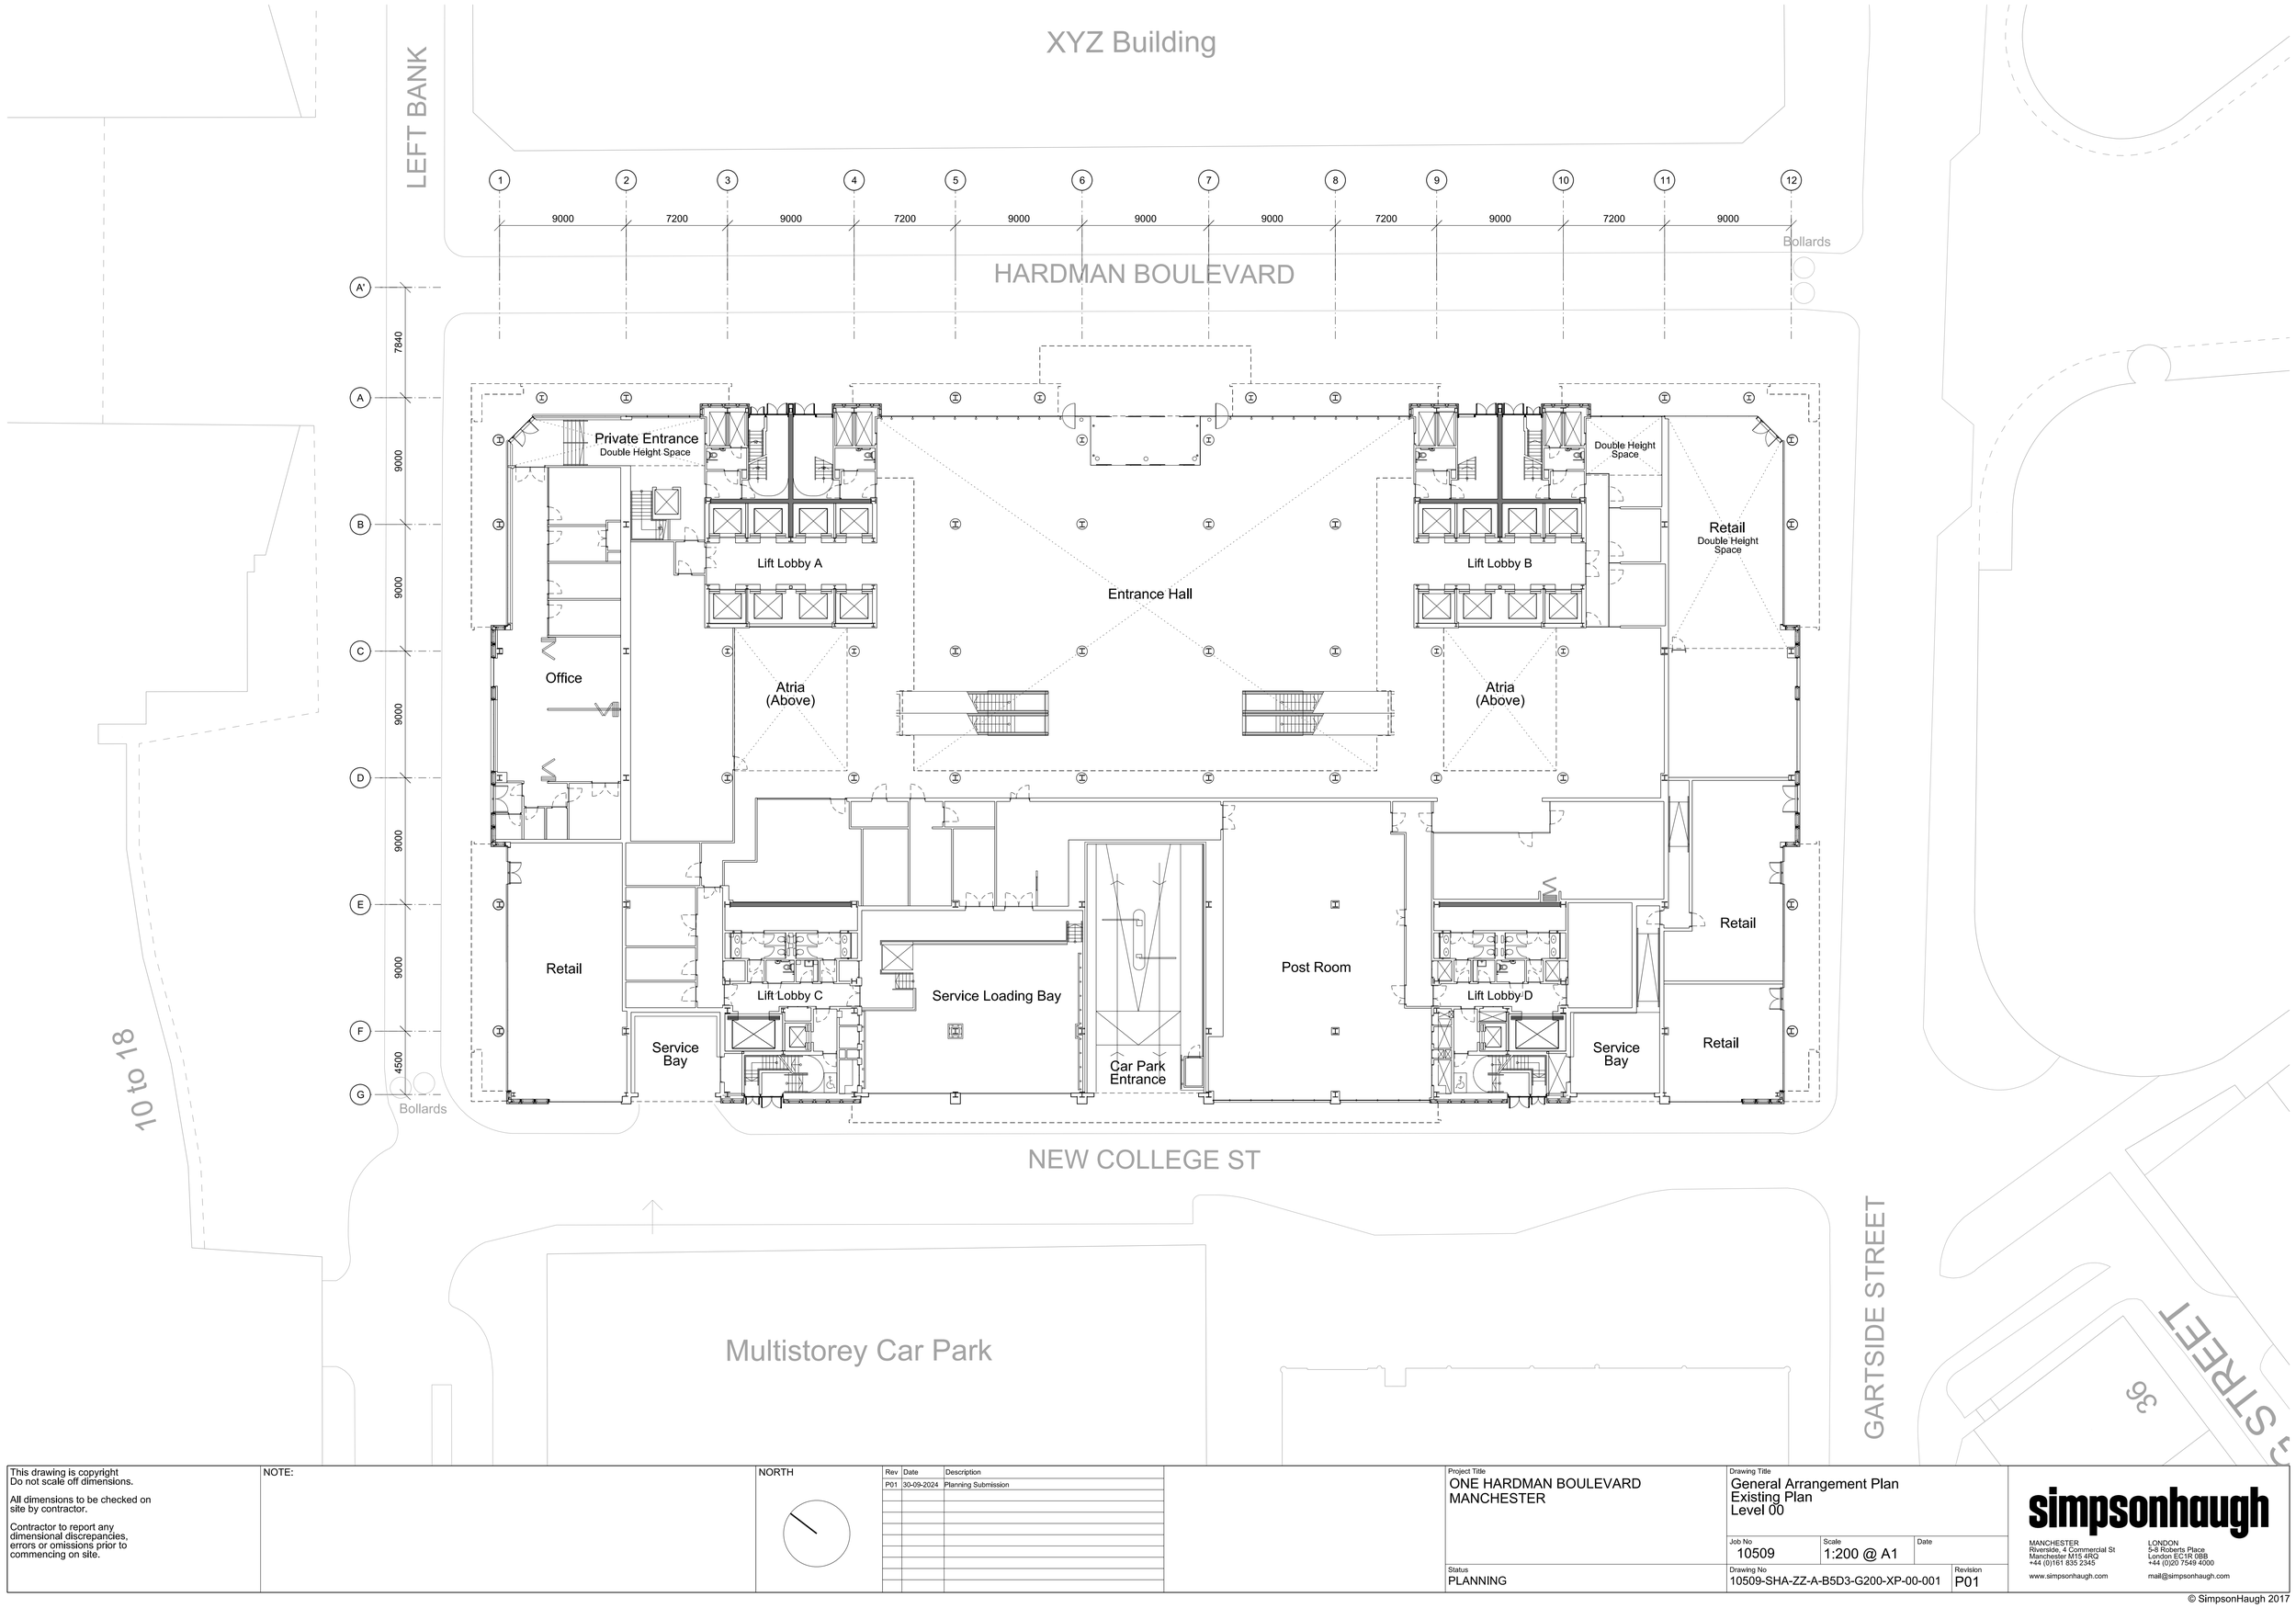

This drawing is copyright
Do not scale off dimensions.

All dimensions to be checked on site by contractor.

Contractor to report any dimensional discrepancies, errors or omissions prior to commencing on site.

NOTE:

NORTH

Rev	Date	Description
P01	30-09-2024	Planning Submission

Project Title
ONE HARDMAN BOULEVARD
MANCHESTER

Drawing Title
General Arrangement Plan
Existing Plan
Level 00

Job No
10509

Scale
1:200 @ A1

Date

Status
PLANNING

Drawing No
10509-SHA-ZZ-A-B5D3-G200-XP-00-001

Revision
P01

simpsonhaugh

MANCHESTER
Riverside, 4 Commercial St
Manchester M15 4RQ
+44 (0)161 835 2345
www.simpsonhaugh.com

LONDON
5-8 Roberts Place
London EC1R 0BB
+44 (0)20 7549 4000
mail@simpsonhaugh.com

© SimpsonHaugh 2017