
This drawing is the copyright of Axiom Architects. It is for planning application purposes only and may not be reproduced in whole or in part without permission. Drawings lodged for planning approval may be reproduced by the Planning Authority in accordance with the 'Copyright (Material Open to Public Inspection) (Marking of Copies of Plans and Drawings) Order 1990' and must carry the relevant copyright restriction note. Scaling from this drawing should only be carried out from a print at the scale and size specified within the title block. Responsibility for ensuring correct size reproduction remains with the reader.




## 1 - NORTH WEST ELEVATION.

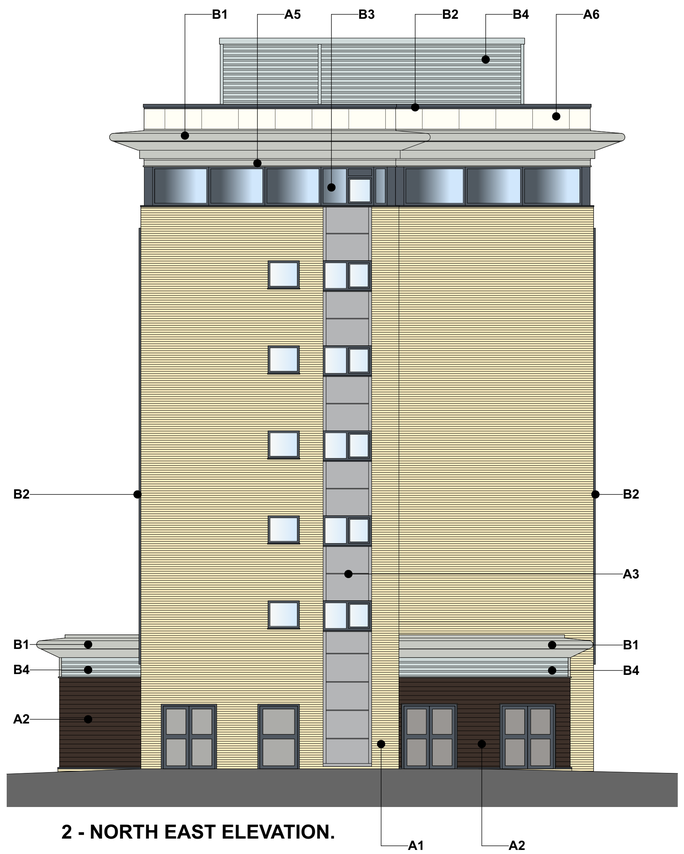


## 2 - NORTH EAST ELEVATION.

### CLADDING TYPE REFERENCES :



A1 **BRICKWORK STRETCHER BOND COLOUR: YELLOW**



A2 **HARDWOOD TIMBER BOARDING WITH T&G HORIZONTAL DETAIL COLOUR: BROWN**



A3 **KINGSPAN KS 900 OPTIMO D METAL FACED COMPOSITE CLADDING PANEL COLOUR: SILVER METALLIC**



A4 **KINGSPAN KS 900MR MICRO-RIB COMPOSITE CLADDING PANEL COLOUR:CREAM RAL 1015, BS10C310**



A5 **KINGSPAN KS 1000MR MICRO-RIB COMPOSITE CLADDING PANEL COLOUR: GOOSEWING GREY RAL 080705, BS10A05**



A6 **KINGSPAN KS 1000FL COMPOSITE CLADDING PANEL COLOUR: PEARL RAL 9010**



B1 **PPC ALUMINIUM 'AEROFOIL' EAVES COLOUR: GOOSEWING GREY RAL 080705, BS10A05**



B2 **PPC ALUMINIUM FRAMING DETAIL SURROUNDING MAIN PANELLED ELEVATION AND PARAPET CAPPINGS COLOUR: DARK GREY**



B3 **PPC GLASS SPANDRELL PANELS IN WINDOW FRAMES. COLOUR: MID GREY**



B4 **CORRUGATED METAL CLADDING COLOUR: LIGHT GREY**

**DRAWING DISCLAIMER:**

**Drawings are for illustrative purposes only and are subject to full site survey where/as required. Drawings based on existing information available - drawings from Leach Rhodes Walker Architects 'As Built' drawings.**

**Any existing internal & external facade details are shown as indicative and are subject to detailed investigations to ascertain the building elements and the construction of each element.**

**Notes:**

All works proposed are subject to Planning Consent and Building Regulations Approval.

Axiom drawings based on drawings from Leach Rhodes Walker Architects 'As Built' drawings.


All proposed materials must be fitted, sealed and installed strictly in accordance with the manufacturers' recommendations, instructions and any test certification that may be appropriate to comply with Statutory Requirements.

All detailed design and setting out to be done by specialist contractor following detailed site survey and measurement, (to be undertaken by others).

This drawing is to be read into conjunction with the Axiom Architects drawings:

6125-P-100 - Block Plan and Site Location Planocation Plan
6125-P-101 - Existing Elevations Sheet 1 of 2
6125-P-102 - Existing Elevations Sheet 2 of 2
6125-P-103 - Proposed Elevations Sheet 1 of 2
6125-P-104 - Proposed Elevations Sheet 2 of 2

All external finishes unless stated are to be retained as existing. Drawings are for illustrative purposes only and are subject to full site survey where/as required.Drawings based on existing information available.

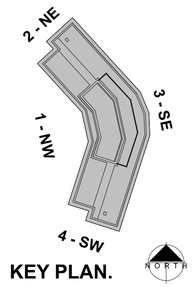


KEY PLAN.

0 1 2 3 4 5 10 15 20

**MATERIALS KEY - EXISTING.**

**EXISTING CLADDING**

**A1:** Brickwork in stretcher bond - Yellow

**A2:** Hardwood timber boarding with T&G horizontal detail - Brown

**A3:** Kingspan KS 900 Optimo D PIR insulated metal sandwich cladding panel - Silver Metallic

**A4:** Kingspan KS 900MR Micro - Rib PIR insulated metal sandwich cladding panel - Cream RAL 1015, BS10C31

**A5:** Kingspan KS 1000MR Micro - Rib PIR insulated metal sandwich cladding panel - Goosewing Grey RAL 08 07 05, BS10A05

**A6:** Kingspan KS 1000FL PIR insulated metal sandwich cladding panel - Pearl RAL 9010

**EXISTING MISCELLANEOUS.**

**B1:** PPC aluminium 'aerofoil' eaves - Goosewing Grey RAL 08 07 05, BS10A05

**B2:** PPC aluminium framing detail surrounding main panelled elevation and parapet cappings - Dark Grey

**B3:** Glass spandrell infill panels in window frames - Mid Grey

**B4:** Corrugated metal cladding - Light Grey

| Rev | Date | Description | By | Chk |
|---|---|---|---|---|
| A | 26/09/24 | Updated material references | LAP | |

AXIOM ARCHITECTS

Barn A Addlepool Business Centre Clyst St George Exeter EX3 0NR
Tel. 01392 368426 www.axiomarchitects.co.uk

**Client**

**WHITBREAD**

**Project**

PREMIER INN MANCHESTER AIRPORT HOTEL - RUNGER LANE NORTH , RUNGER LANE, WILMSLOW OLD RD, MANCHESTER, M90 5DL

**Drawing**

**Existing Elevations Sheet 1 of 2**

| Scale | Date | Drawn | Checked |
|---|---|---|---|
| 1:100 @ A1 | 15/11/23 | LAP | AC |

**Drawing No.** **Revision**

**6125-P 101 A**

**Status**

PLANNING