EXTRACT SECOND FLOOR - EXISTING LAYOUT

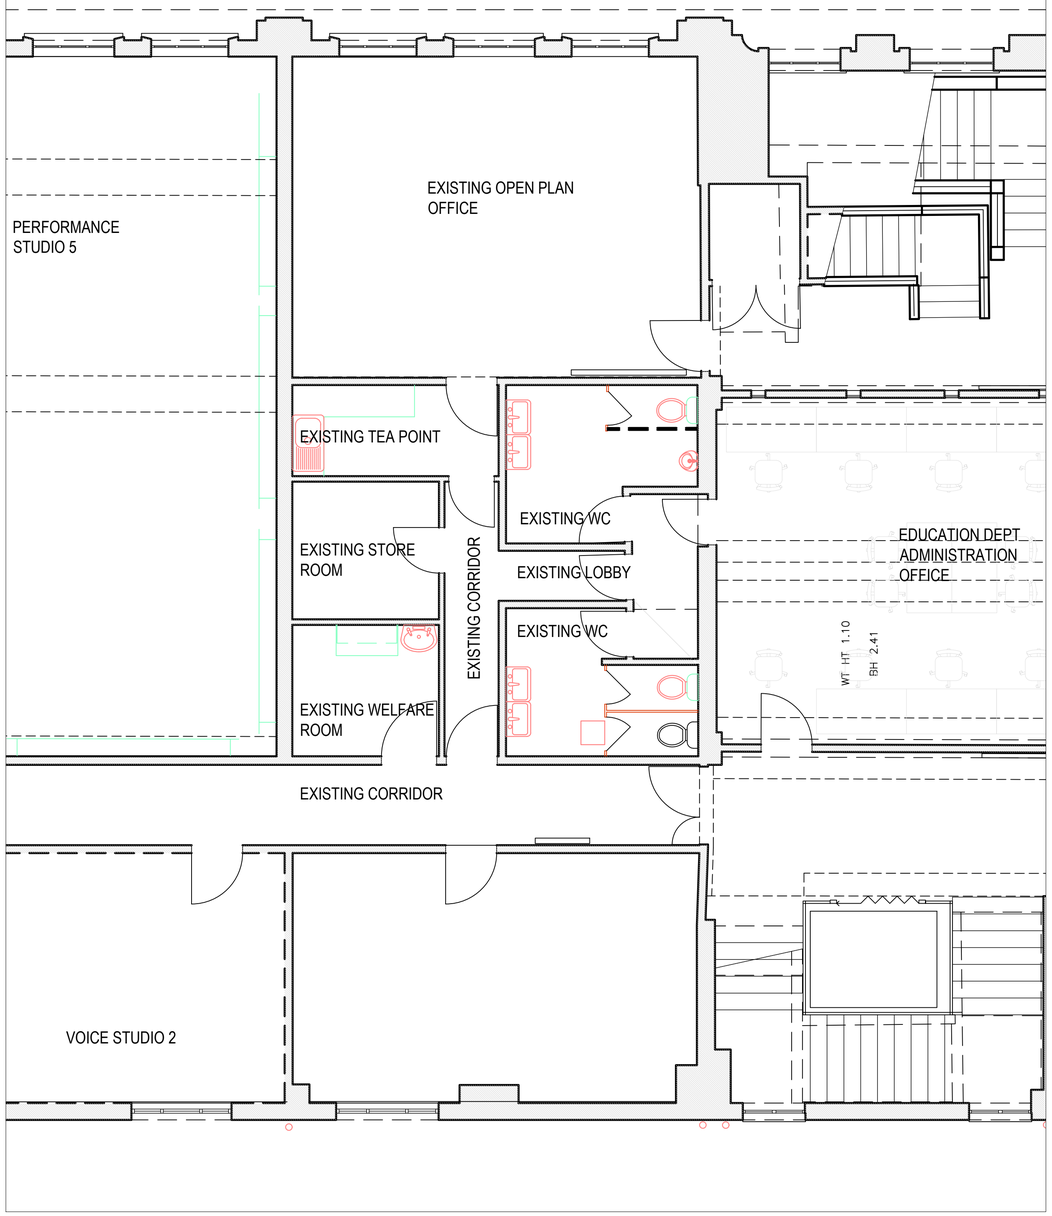

EXTRACT SECOND FLOOR - PROPOSED LAYOUT A

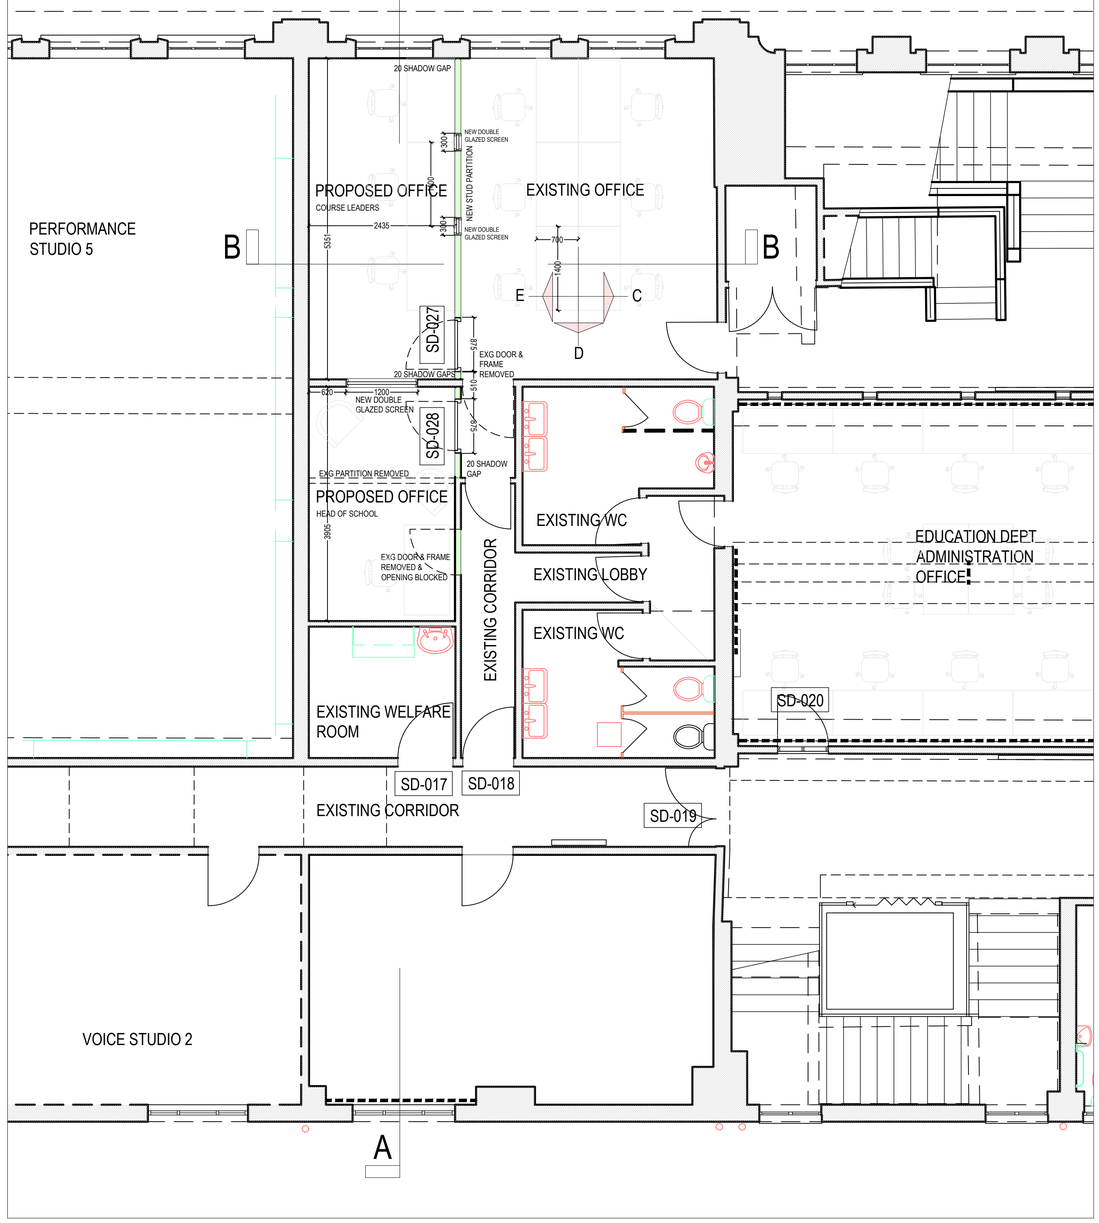

SCALE 1:50@A1

DO NOT SCALE DRAWING

1 0 1 2 3 4 5
METERS

notes: This drawing is copyright. Do not scale from drawing. The Main Contractor is to check all dimensions and report any discrepancies to the Project Architect prior to work on site.

rev.	date	notes	drawn by

rev.	date	notes	drawn by
A	24-10-04	STUDENT SERVICES ROOM REMOVED FROM LAYOUT	MN

client	BIMM		
project	MANCHESTER - DANCE HOUSE		
	PROPOSED OFFICE		
title	EXTRACT PLANS		
scale	1/50		
date	JULY 2024	status	P
drawn by	MN	checked by	KT
job no.	1440	dwg no.	P-003 A

MNA
MARK NEWTON ASSOCIATES
SOUTH LODGE
HOWE GREEN, HERTFORD, HERTFORDSHIRE, SG13 8LH
t - 01707 256366 m- 07966 380613
e - mark@marknewtonassociates.com