


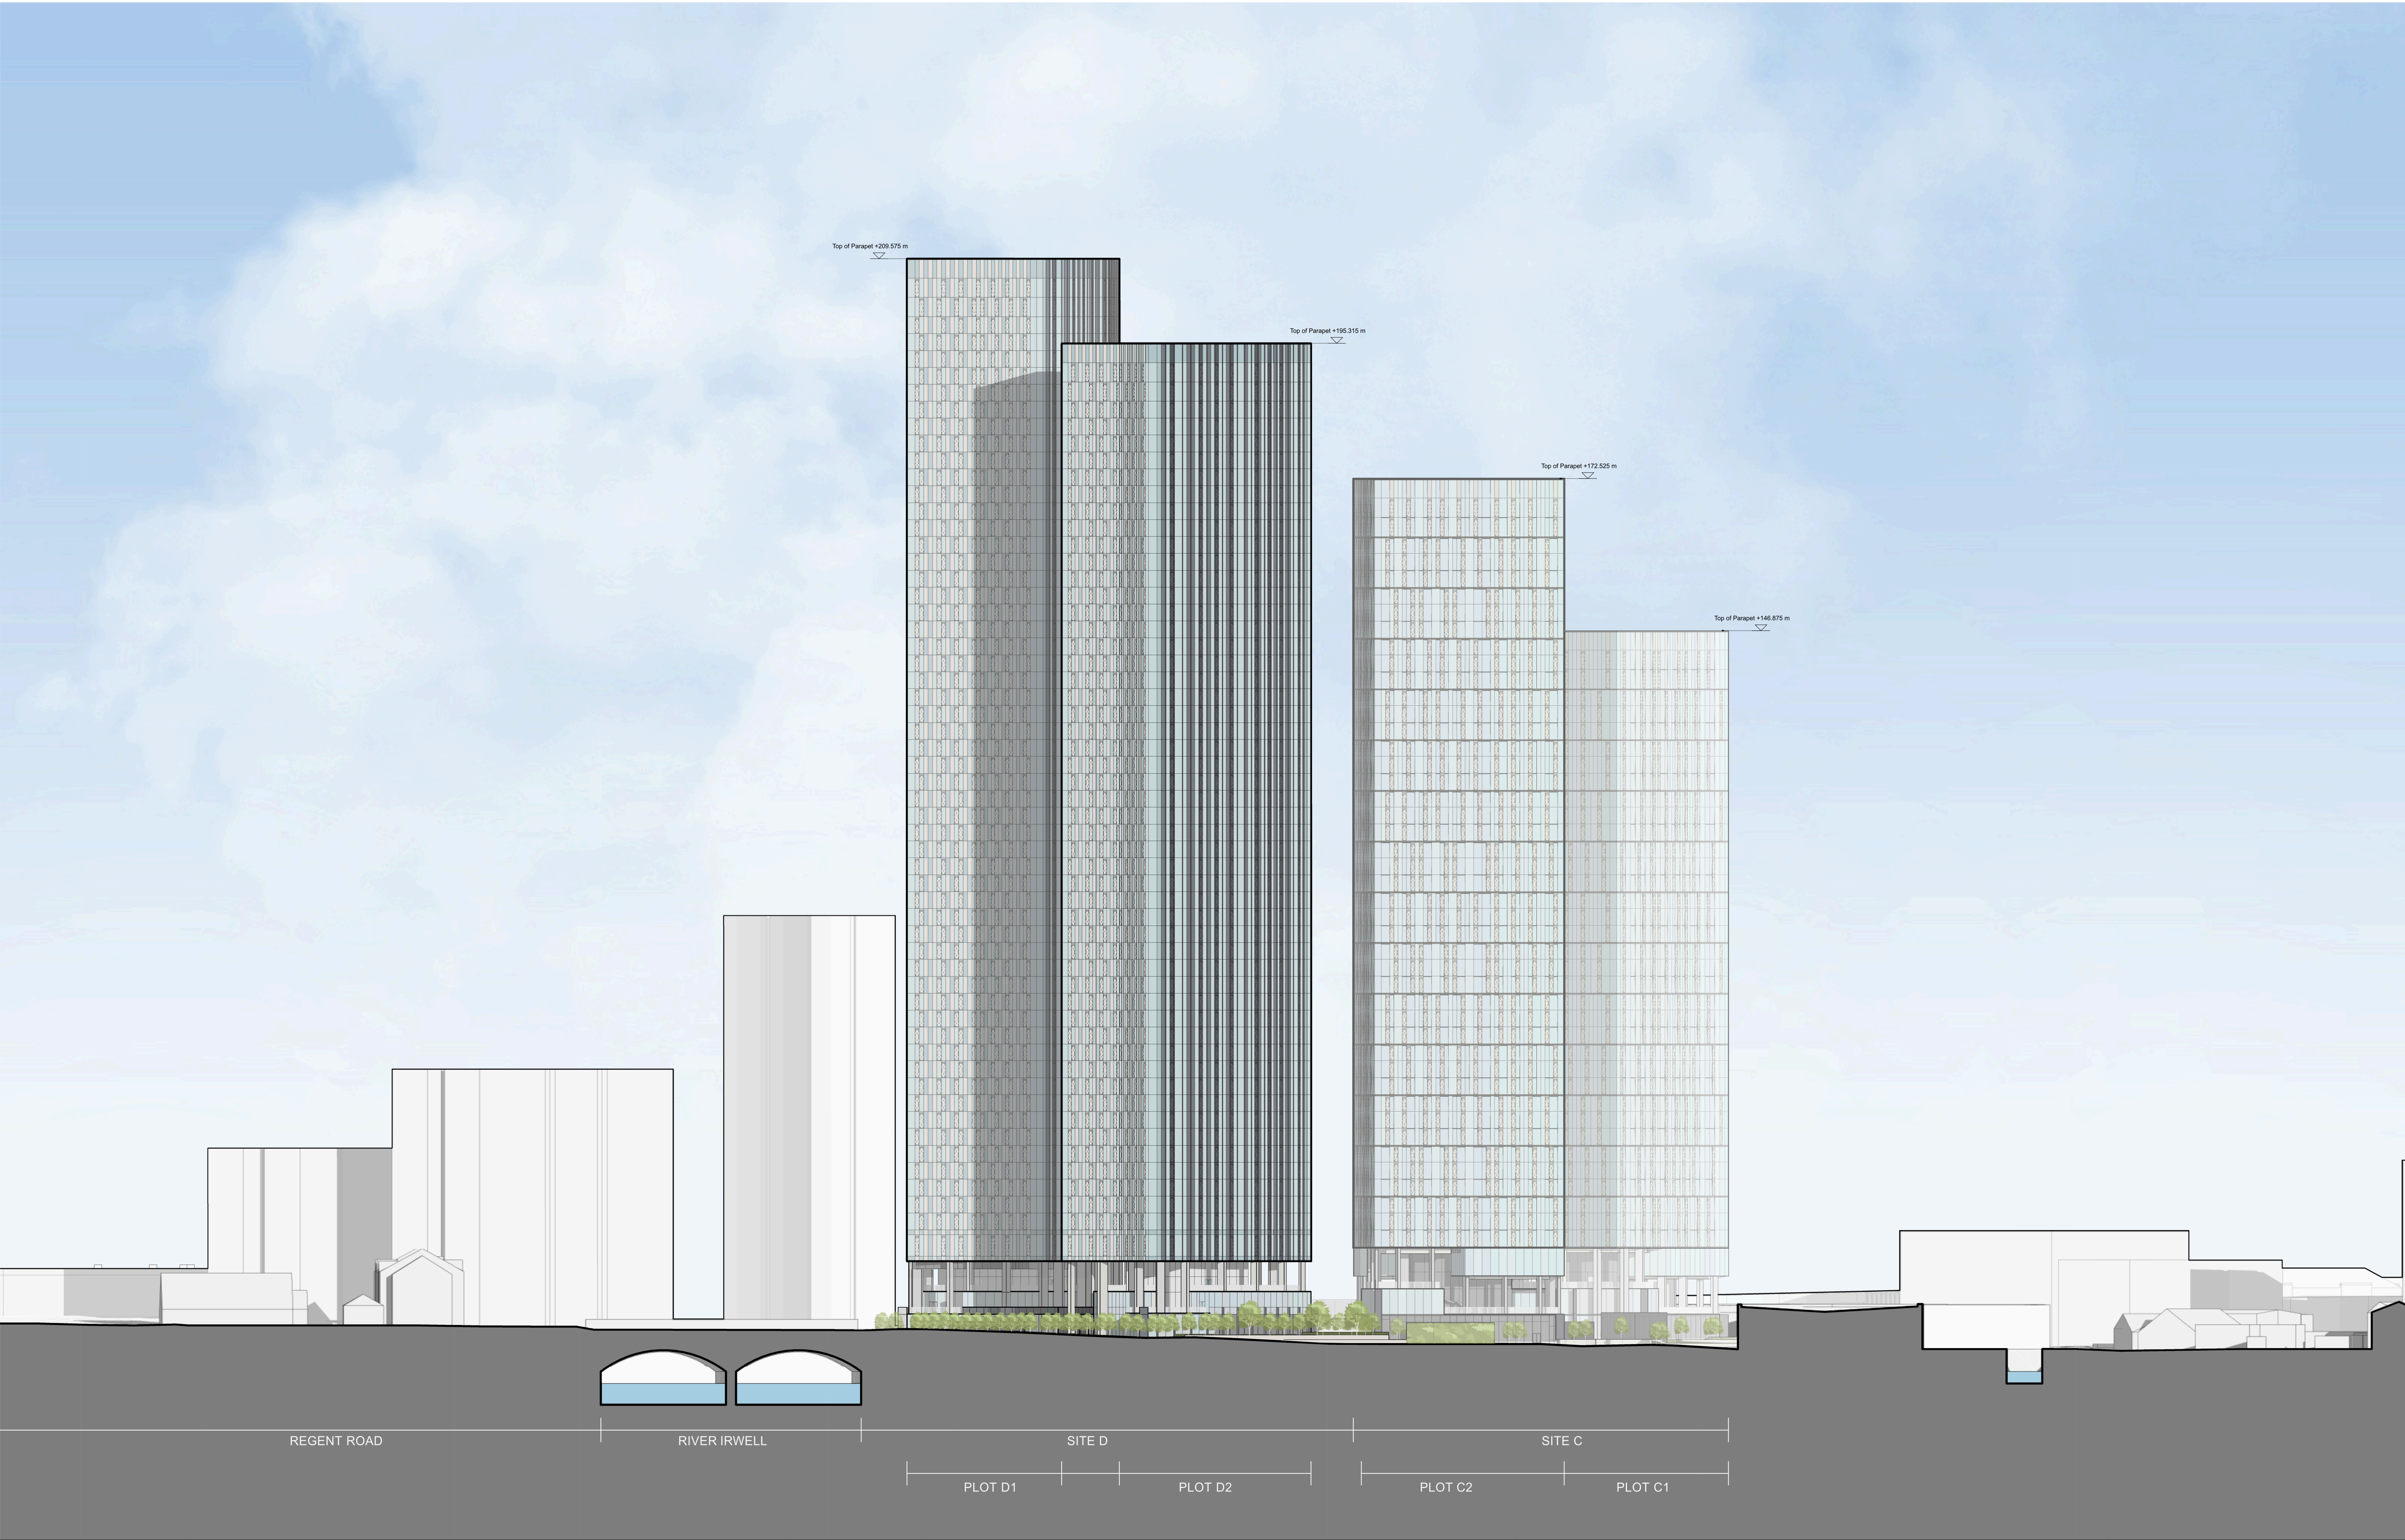

This drawing is copyright.
Do not scale off dimensions.

All dimensions to be checked on
site by contractor.

Contractor to report any dimensional
discrepancies, errors or omissions
prior to commencing on site.

NORTH

Rev	Date	Planning Issue	Description
P01	2021-10-29	Planning Issue	
P02	2024-08-23	Planning NMA Issue	

Project Title
Trinity Islands
Trinity Way
Manchester

Status
Planning Issue

Project No	Scale
10364	1 : 500@ A1

Revision
P02

simpsonhaugh

Manchester
+44 (0)161 835 2345

London
+44 (0)20 7549 4000