


FIRST FLOOR - PROPOSED

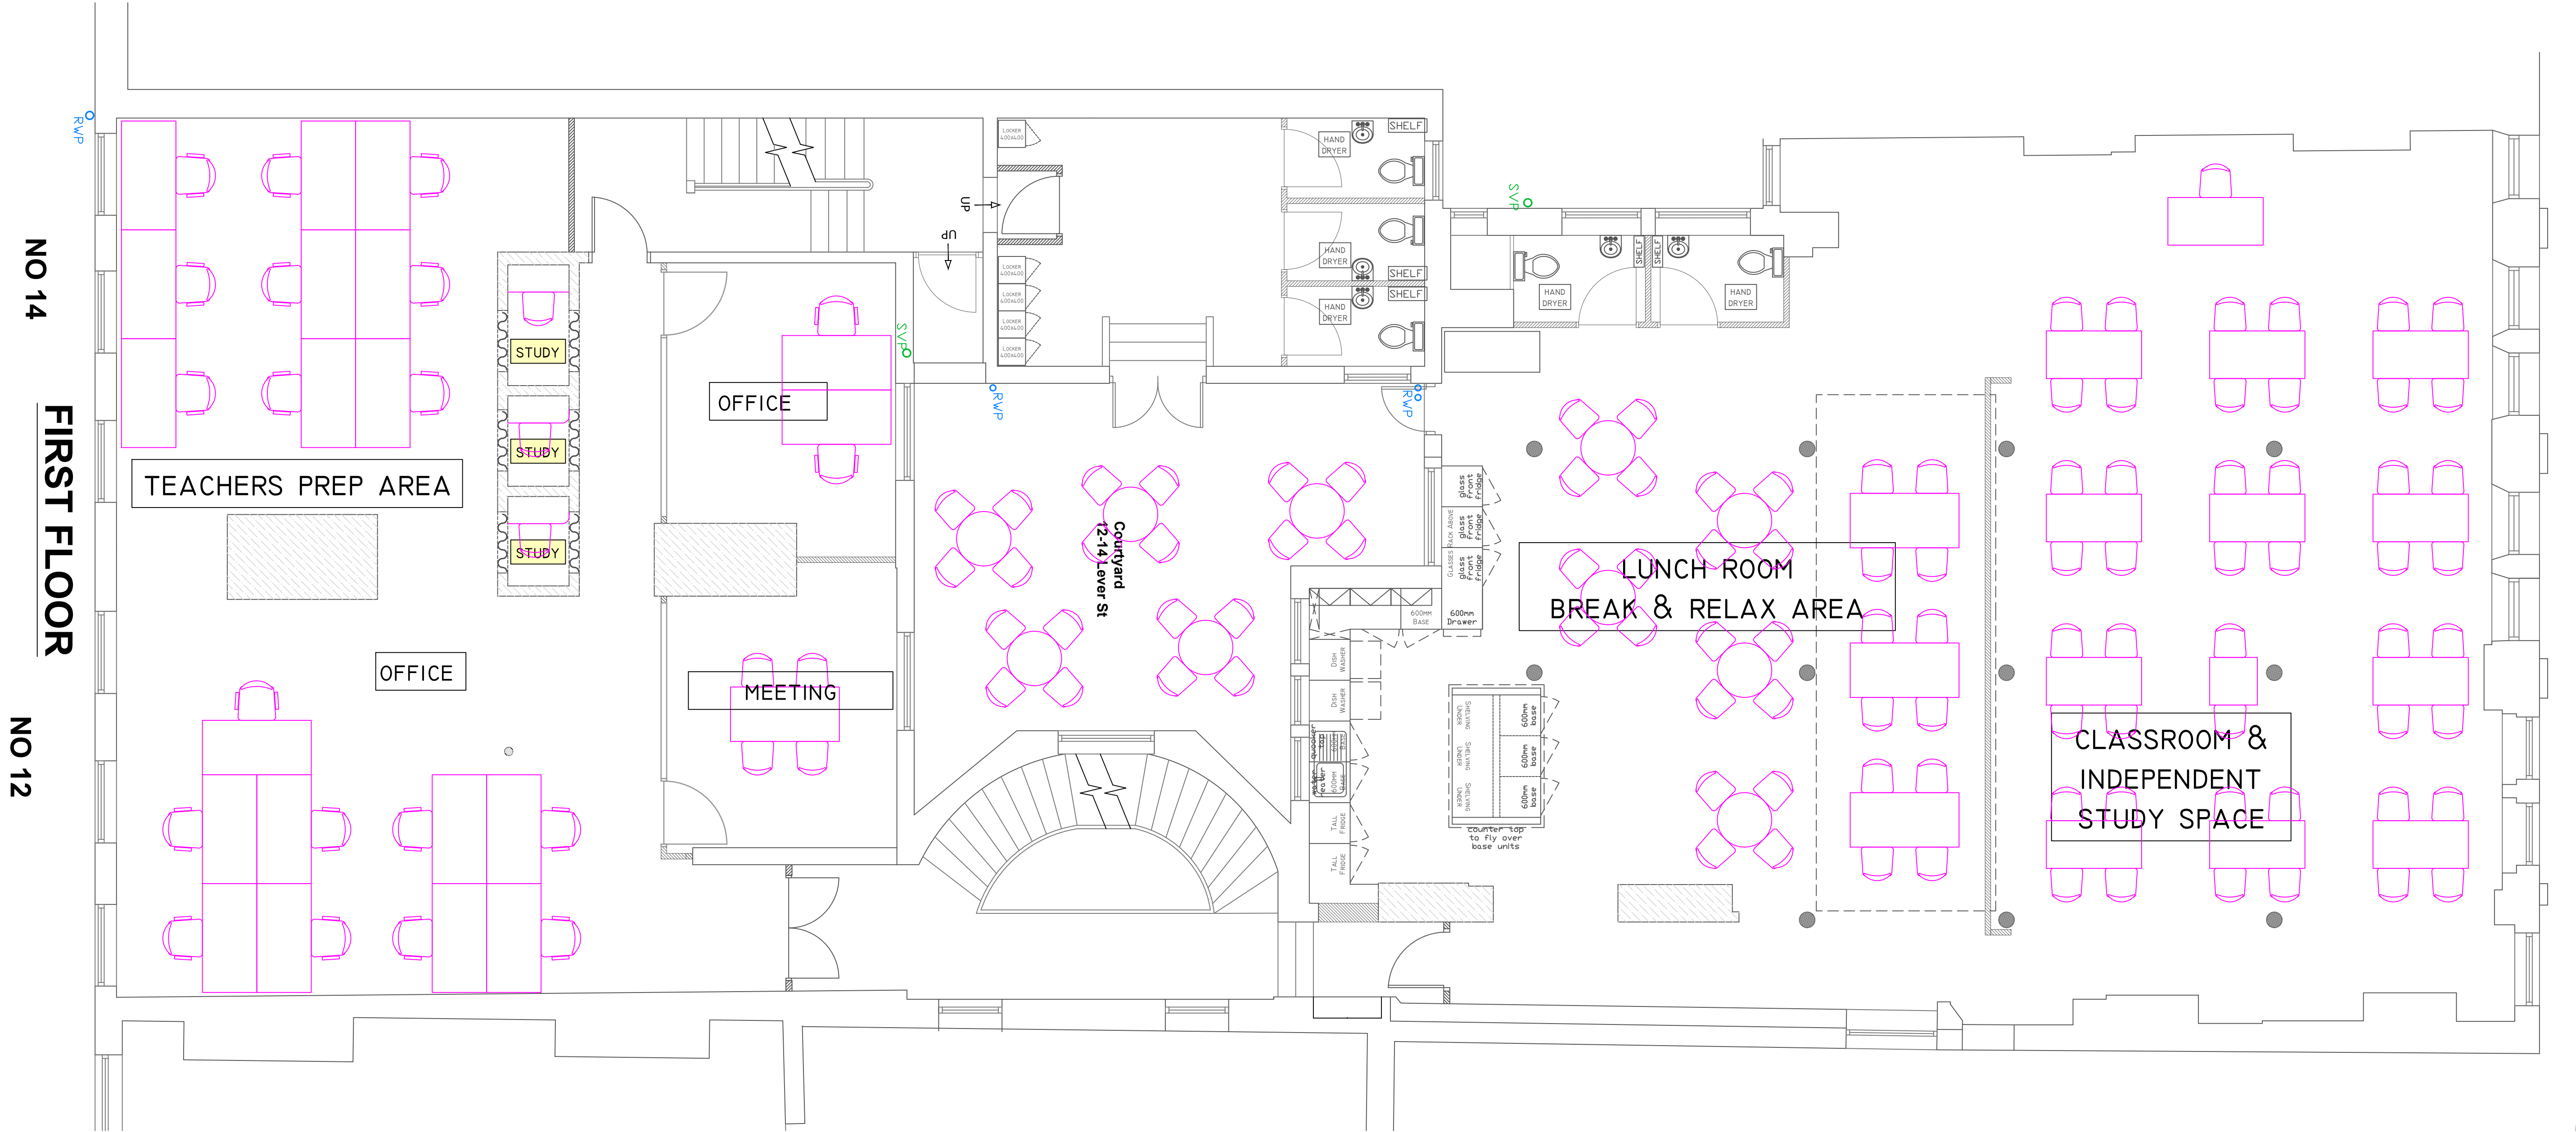

REVISION DETAILS		DATE
A	...	...

SHEILA BIRD STUDIOS

Client	: ...	Mazel House
Location	: 12/14 LEVER STREET, MANCHESTER	15 Stanley Street
Description	: PROPOSED FIRST FLOOR	Manchester
Date	: 06-09-24	M8 8SH
Scale	: 1:50 @ A1	(0161) 832 0832 ●
Drawing No.	: 4307-F01-001	cad@sheilabird.co.uk ●
		www.sheilabird.com ●