
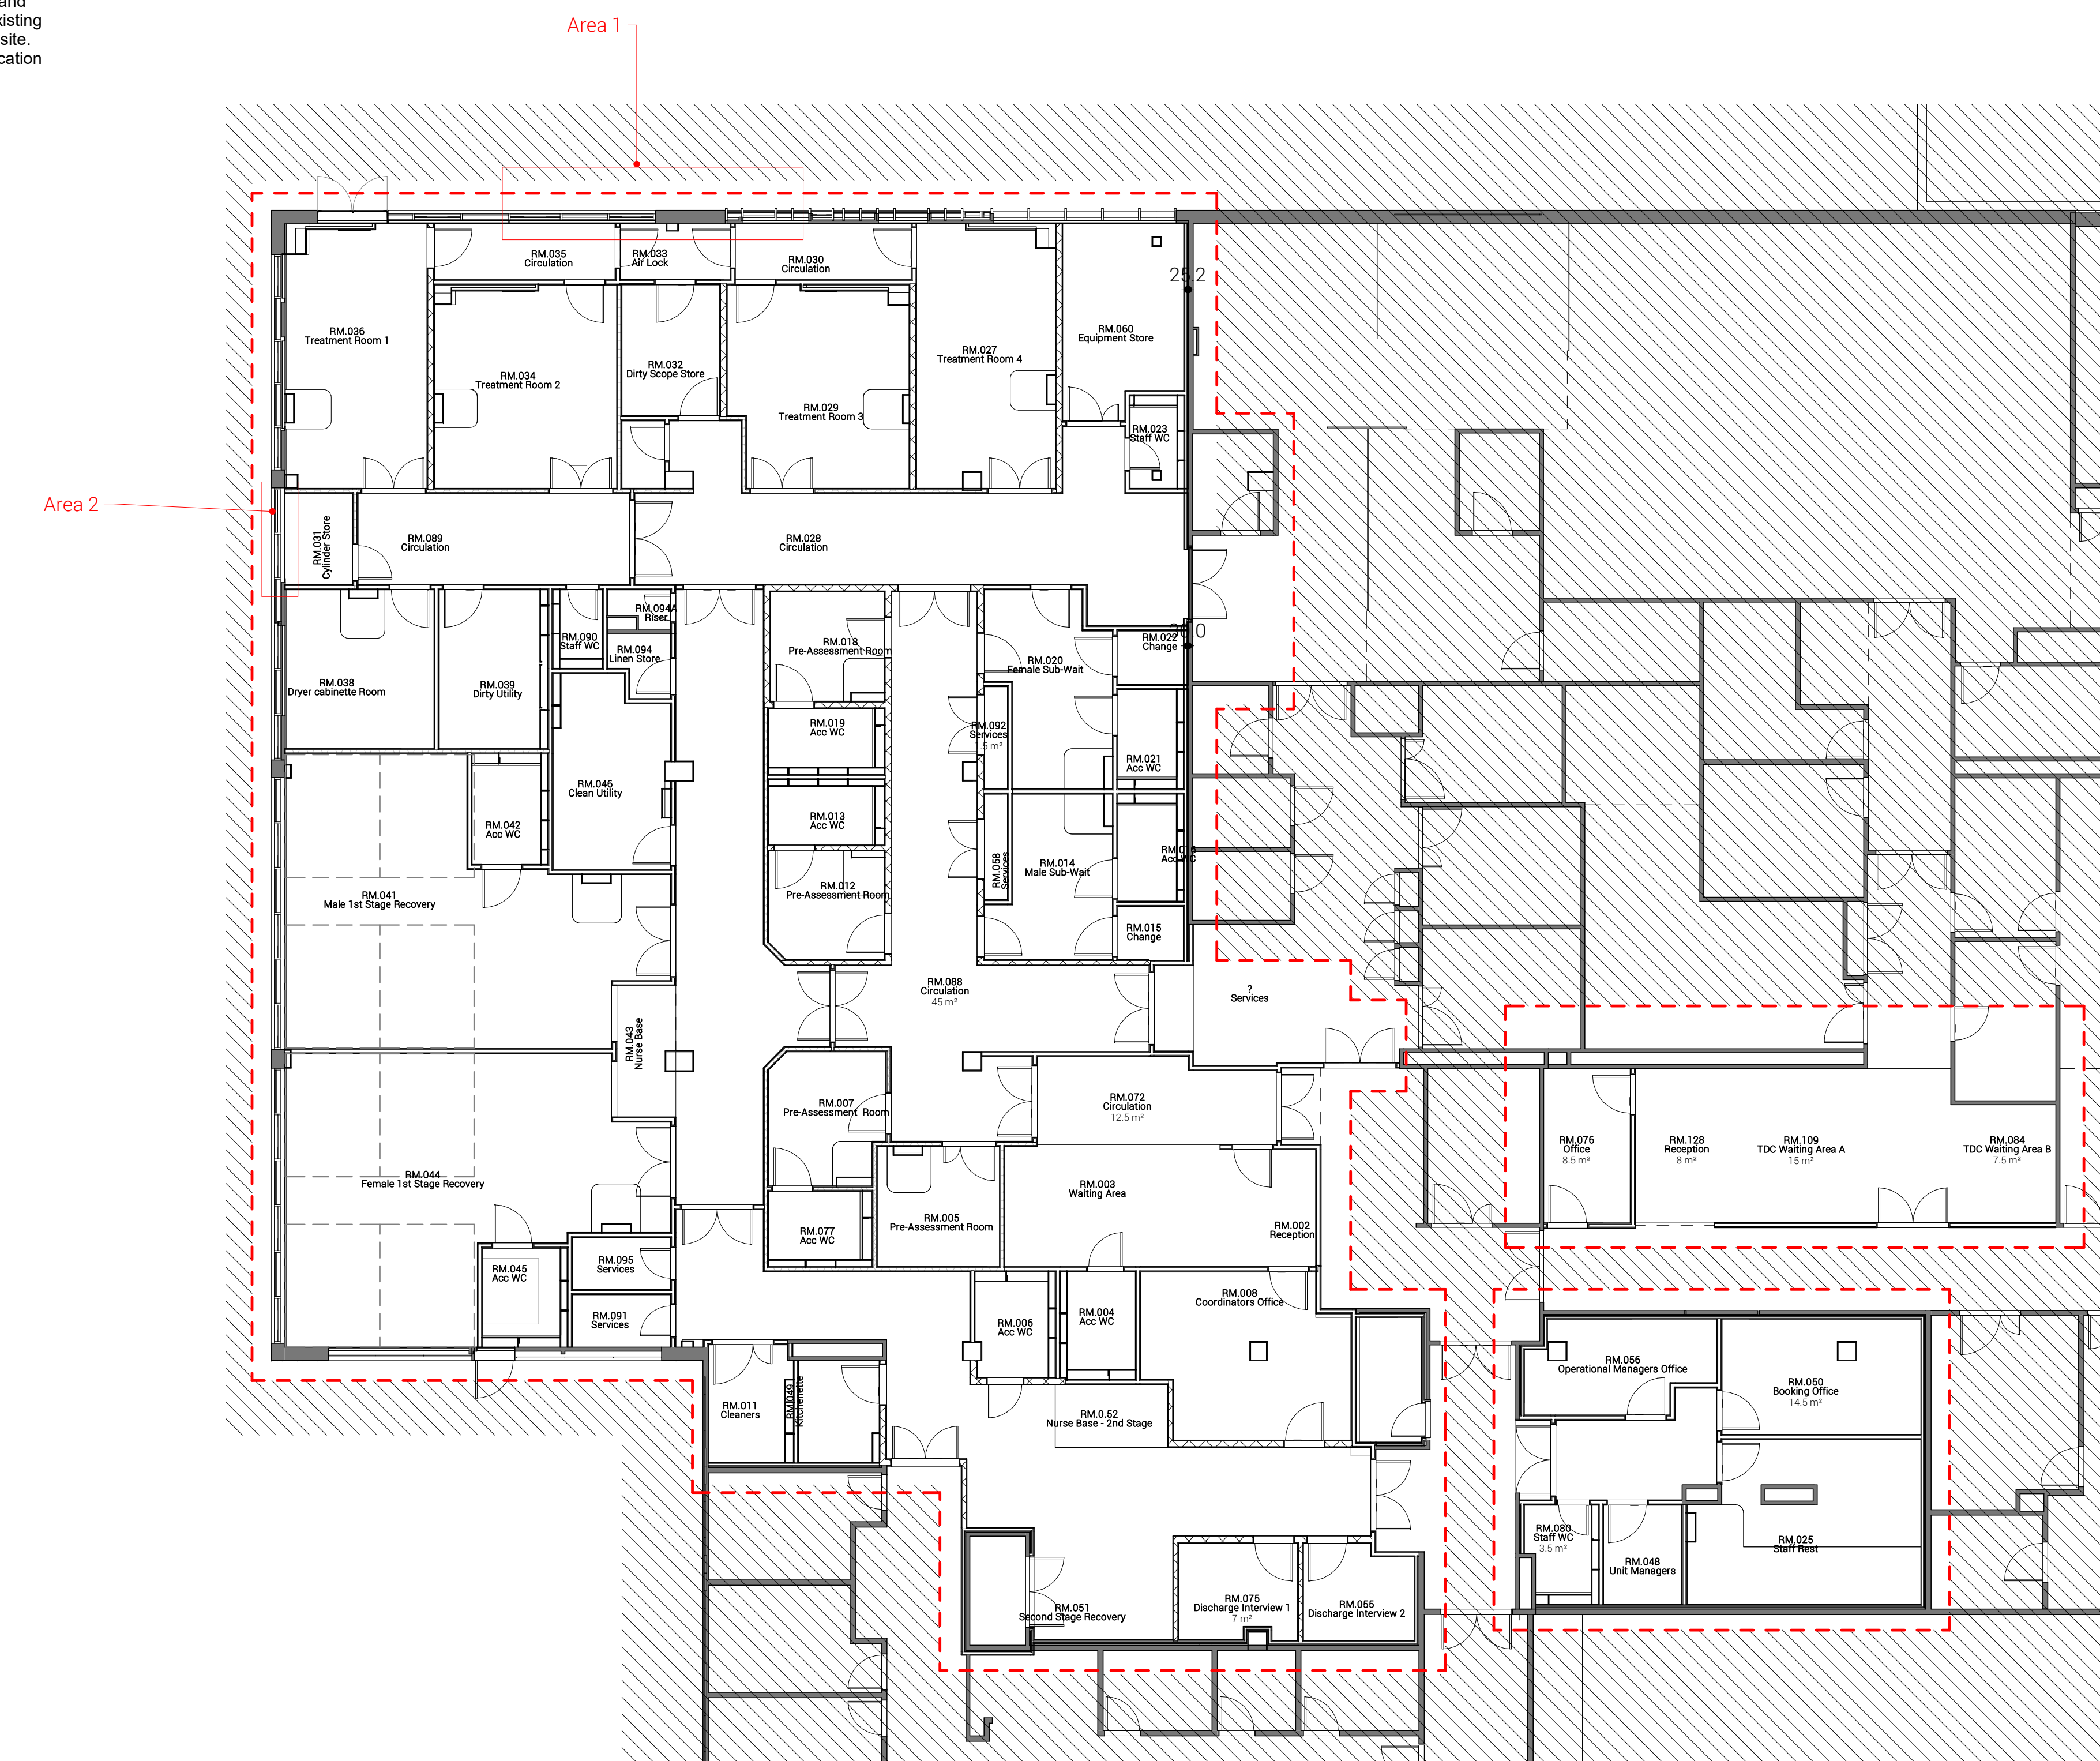


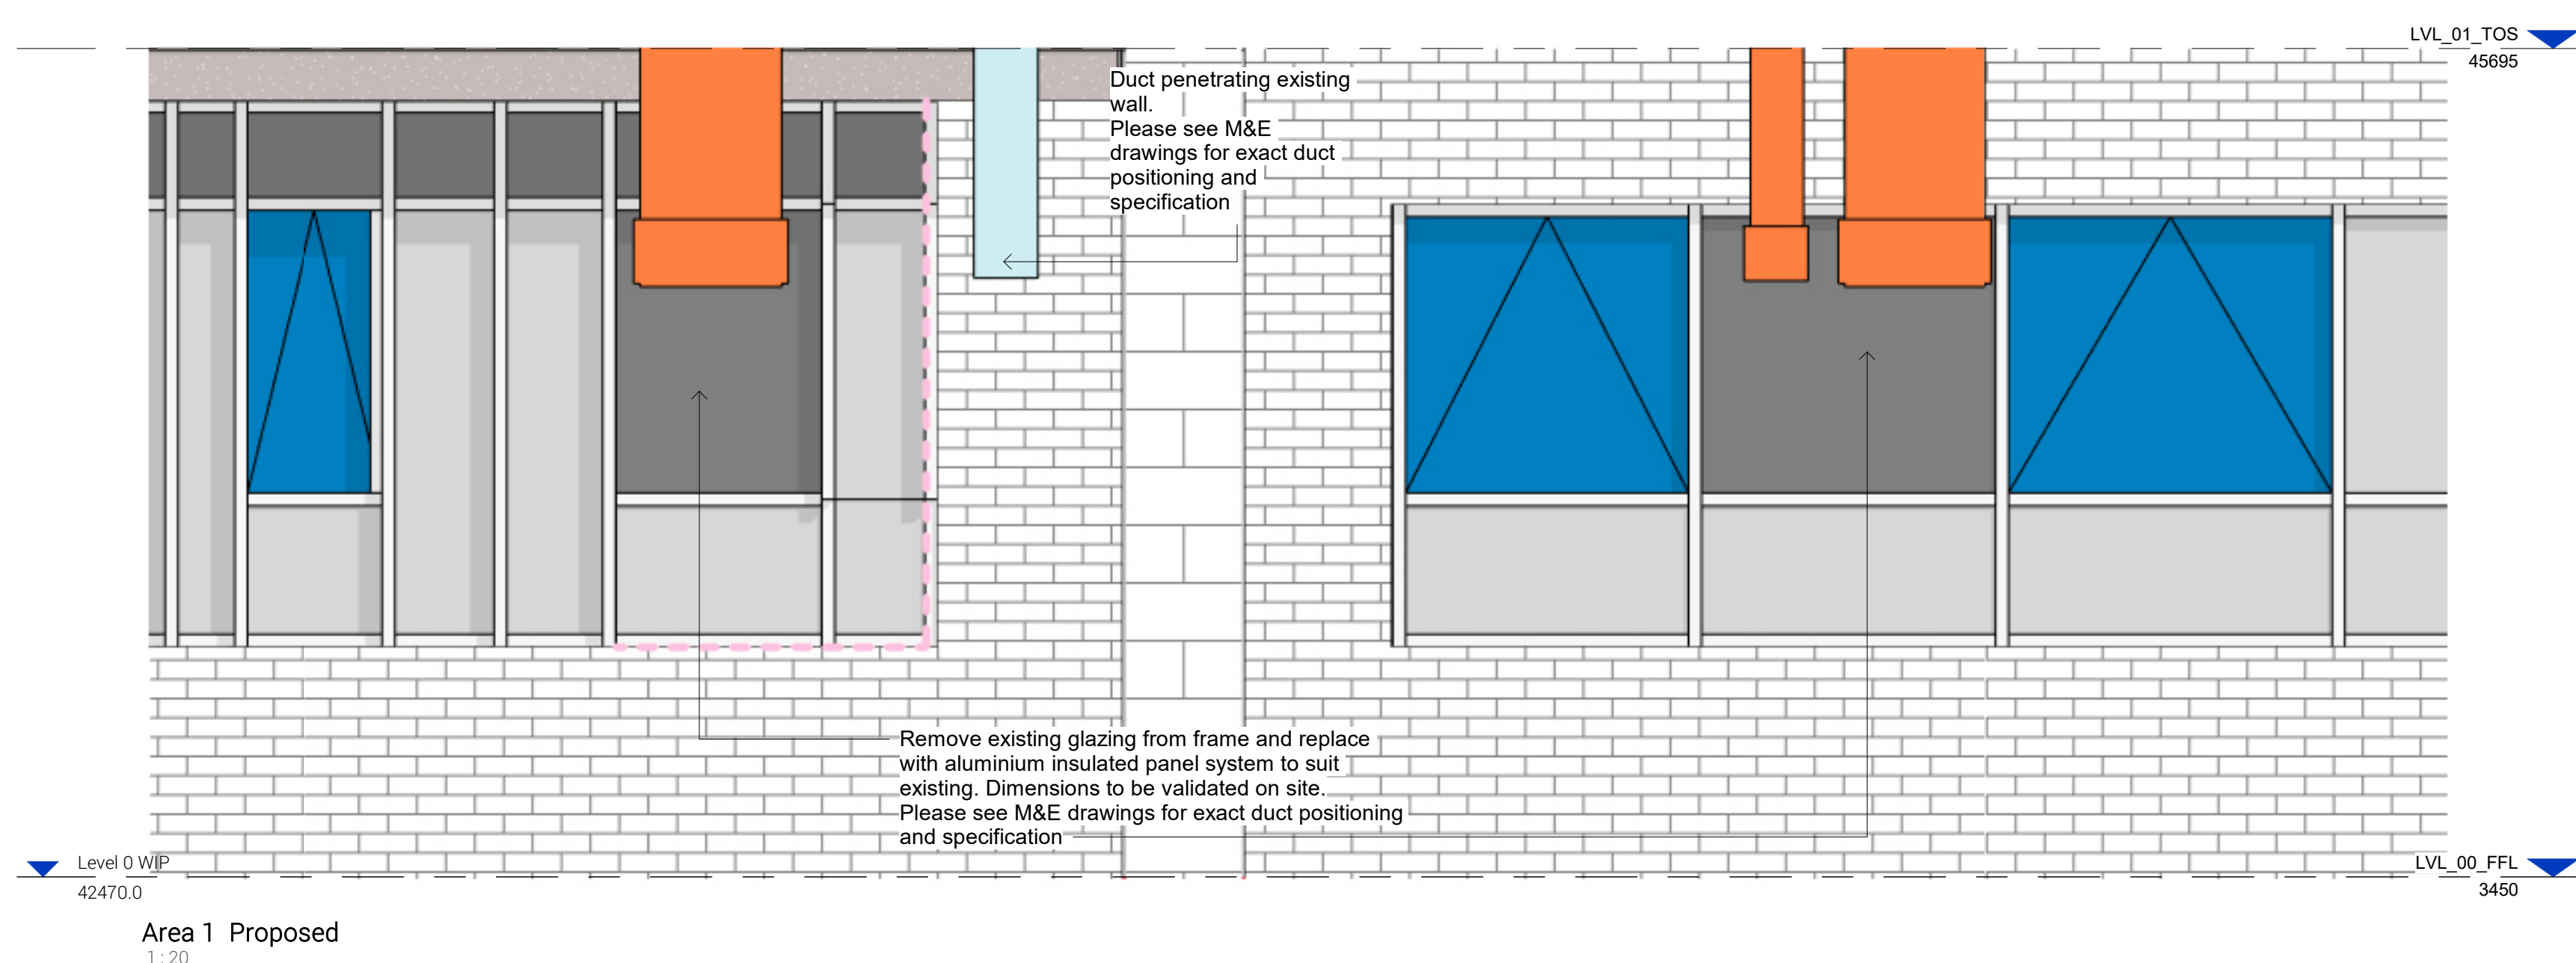

- NOTES

CUENT

CONTRACTOR	
------------	--

DAY
Lancaster Buildings | 77 Deargate | Lancaster | LA1 2BA
T: +44 (0)1524 6083 | W: www.day-architectural.com

PROJECT	Endoscopy Refurbishment and Expansion, Wythenshawe Hospital
---------	---

DRAWING Proposed External Window Works (Planting)					SCALE As indicated @ A5	
PROJECT REF 1365-22	DAY REF MFT		DRAWN BY MA		FIRST ISSUED 12/09/22	
ORIG DAY	VOL XX	LEV 00	TYPE DR	ROLE A	NUM 074101	REV P1
SUITABILITY S3				DRAWING STATUS Suitable for review and comment		
Information contained on this drawing is the sole copyright of CDF Architectural Ltd and is not to be reproduced without their permission						