

CABLE TRAY

NEW CONSUMER UNIT


XX

ISOLATORS
'PV' DENOTES ISOLATORS FOR FUTURE PV SYSTEM (WEATHERPROOF)
'ASHP' DENOTES ISOLATORS FOR ASHP OUTDOOR UNIT (WEATHERPROOF)
'HIU' DENOTES ISOLATORS FOR ASHP INDOOR UNIT

13A FUSED CONNECTION UNIT DOUBLE POLE SWITCHED (WITHOUT PILOT LIGHT) FOR ASHP INDOOR UNIT

RESERVED SPACE FOR PV PANELS AND INVERTORS

NEW CABLES & CABLE TRAY MOUNTED ON WALL AND TURN TO ROOF

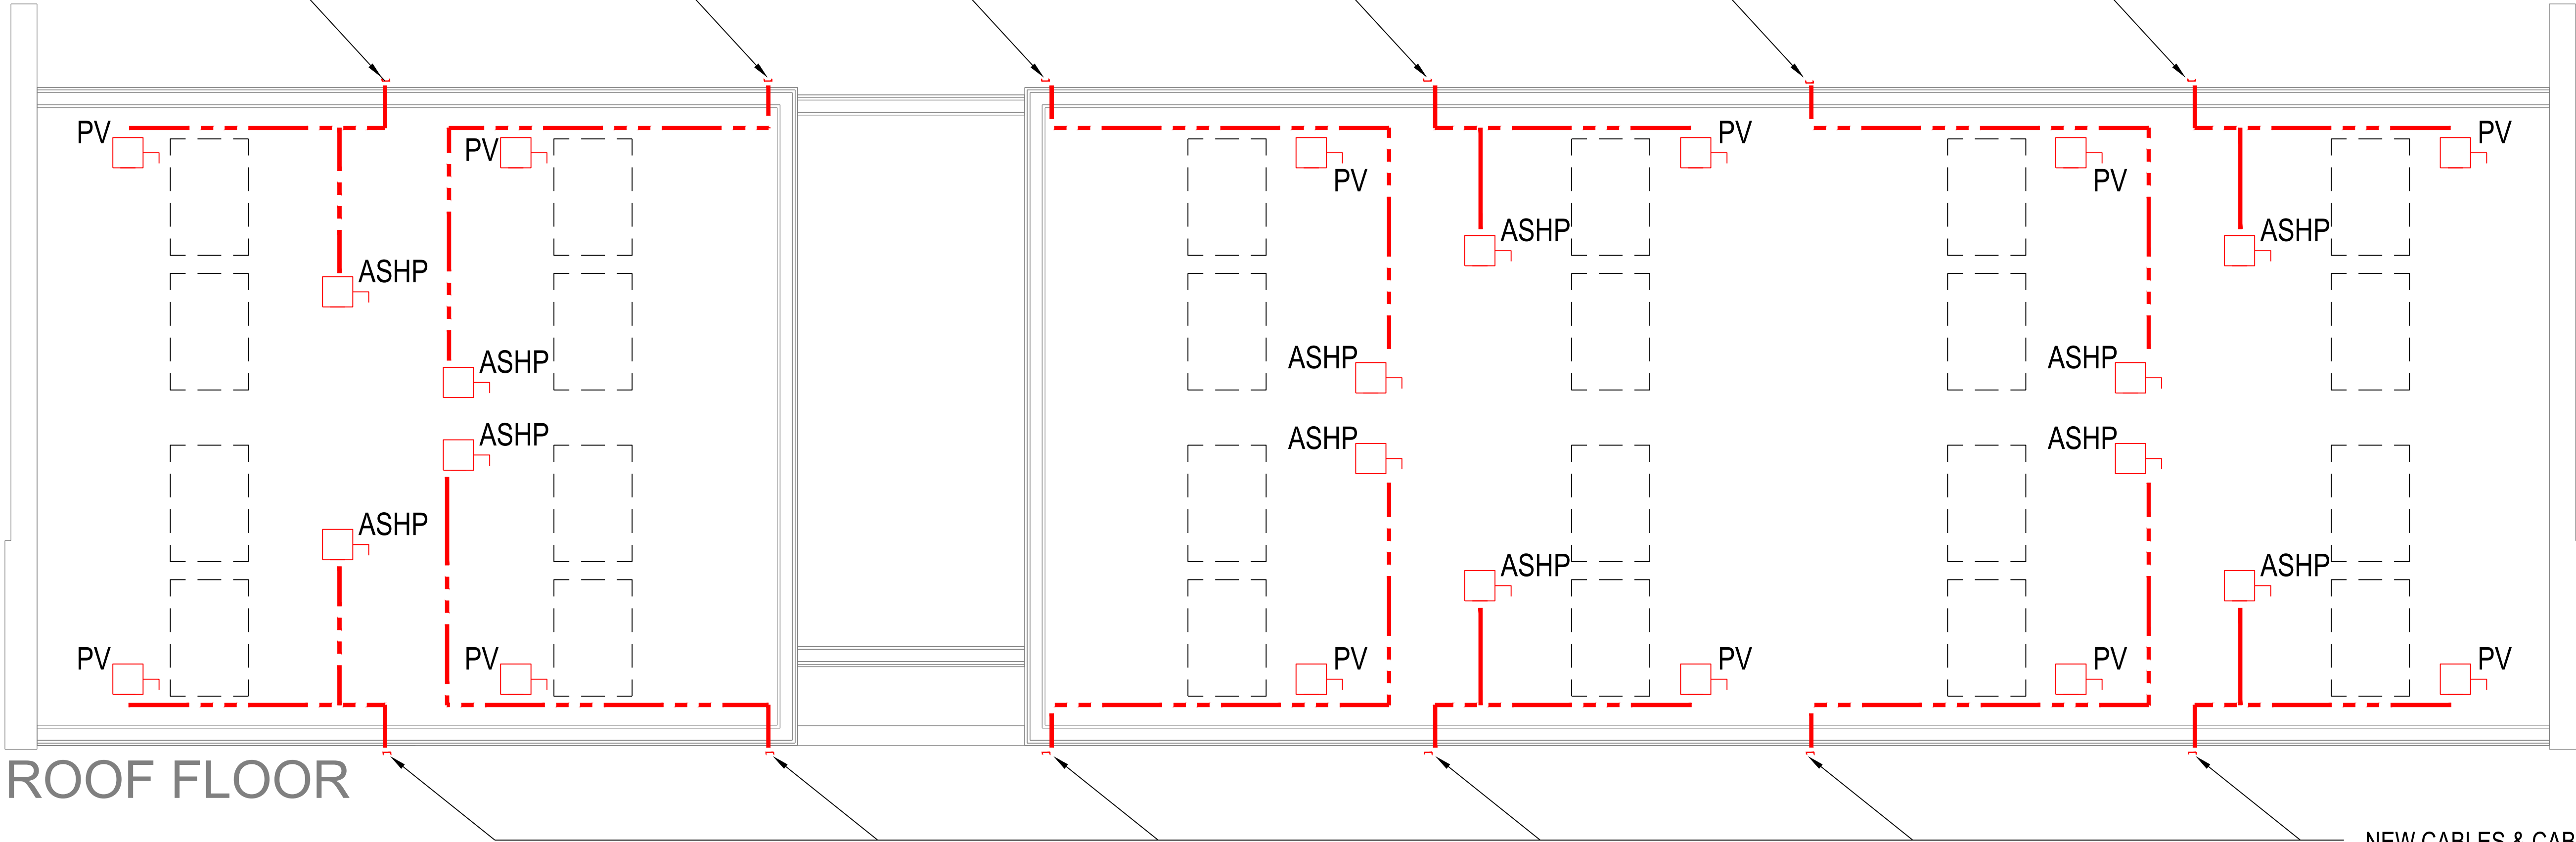

ROOF FLOOR

R/F

NEW CABLES & CABLE TRAY MOUNTED ON WALL AND TURN TO ROOF

P01	STAGE 3 ISSUE		TT	IC	28.06.24
REV	DESCRIPTION	BY	CHK	APP	DATE
Project Status: STAGE 3					
ENGINEERING POWERED BY THE PAST BUILDING THE FUTURE Suite 1A 196 Deansgate Manchester, M3 3WJ T: 44 (0) 161 239 8318 www.harleyhaddow.com					