


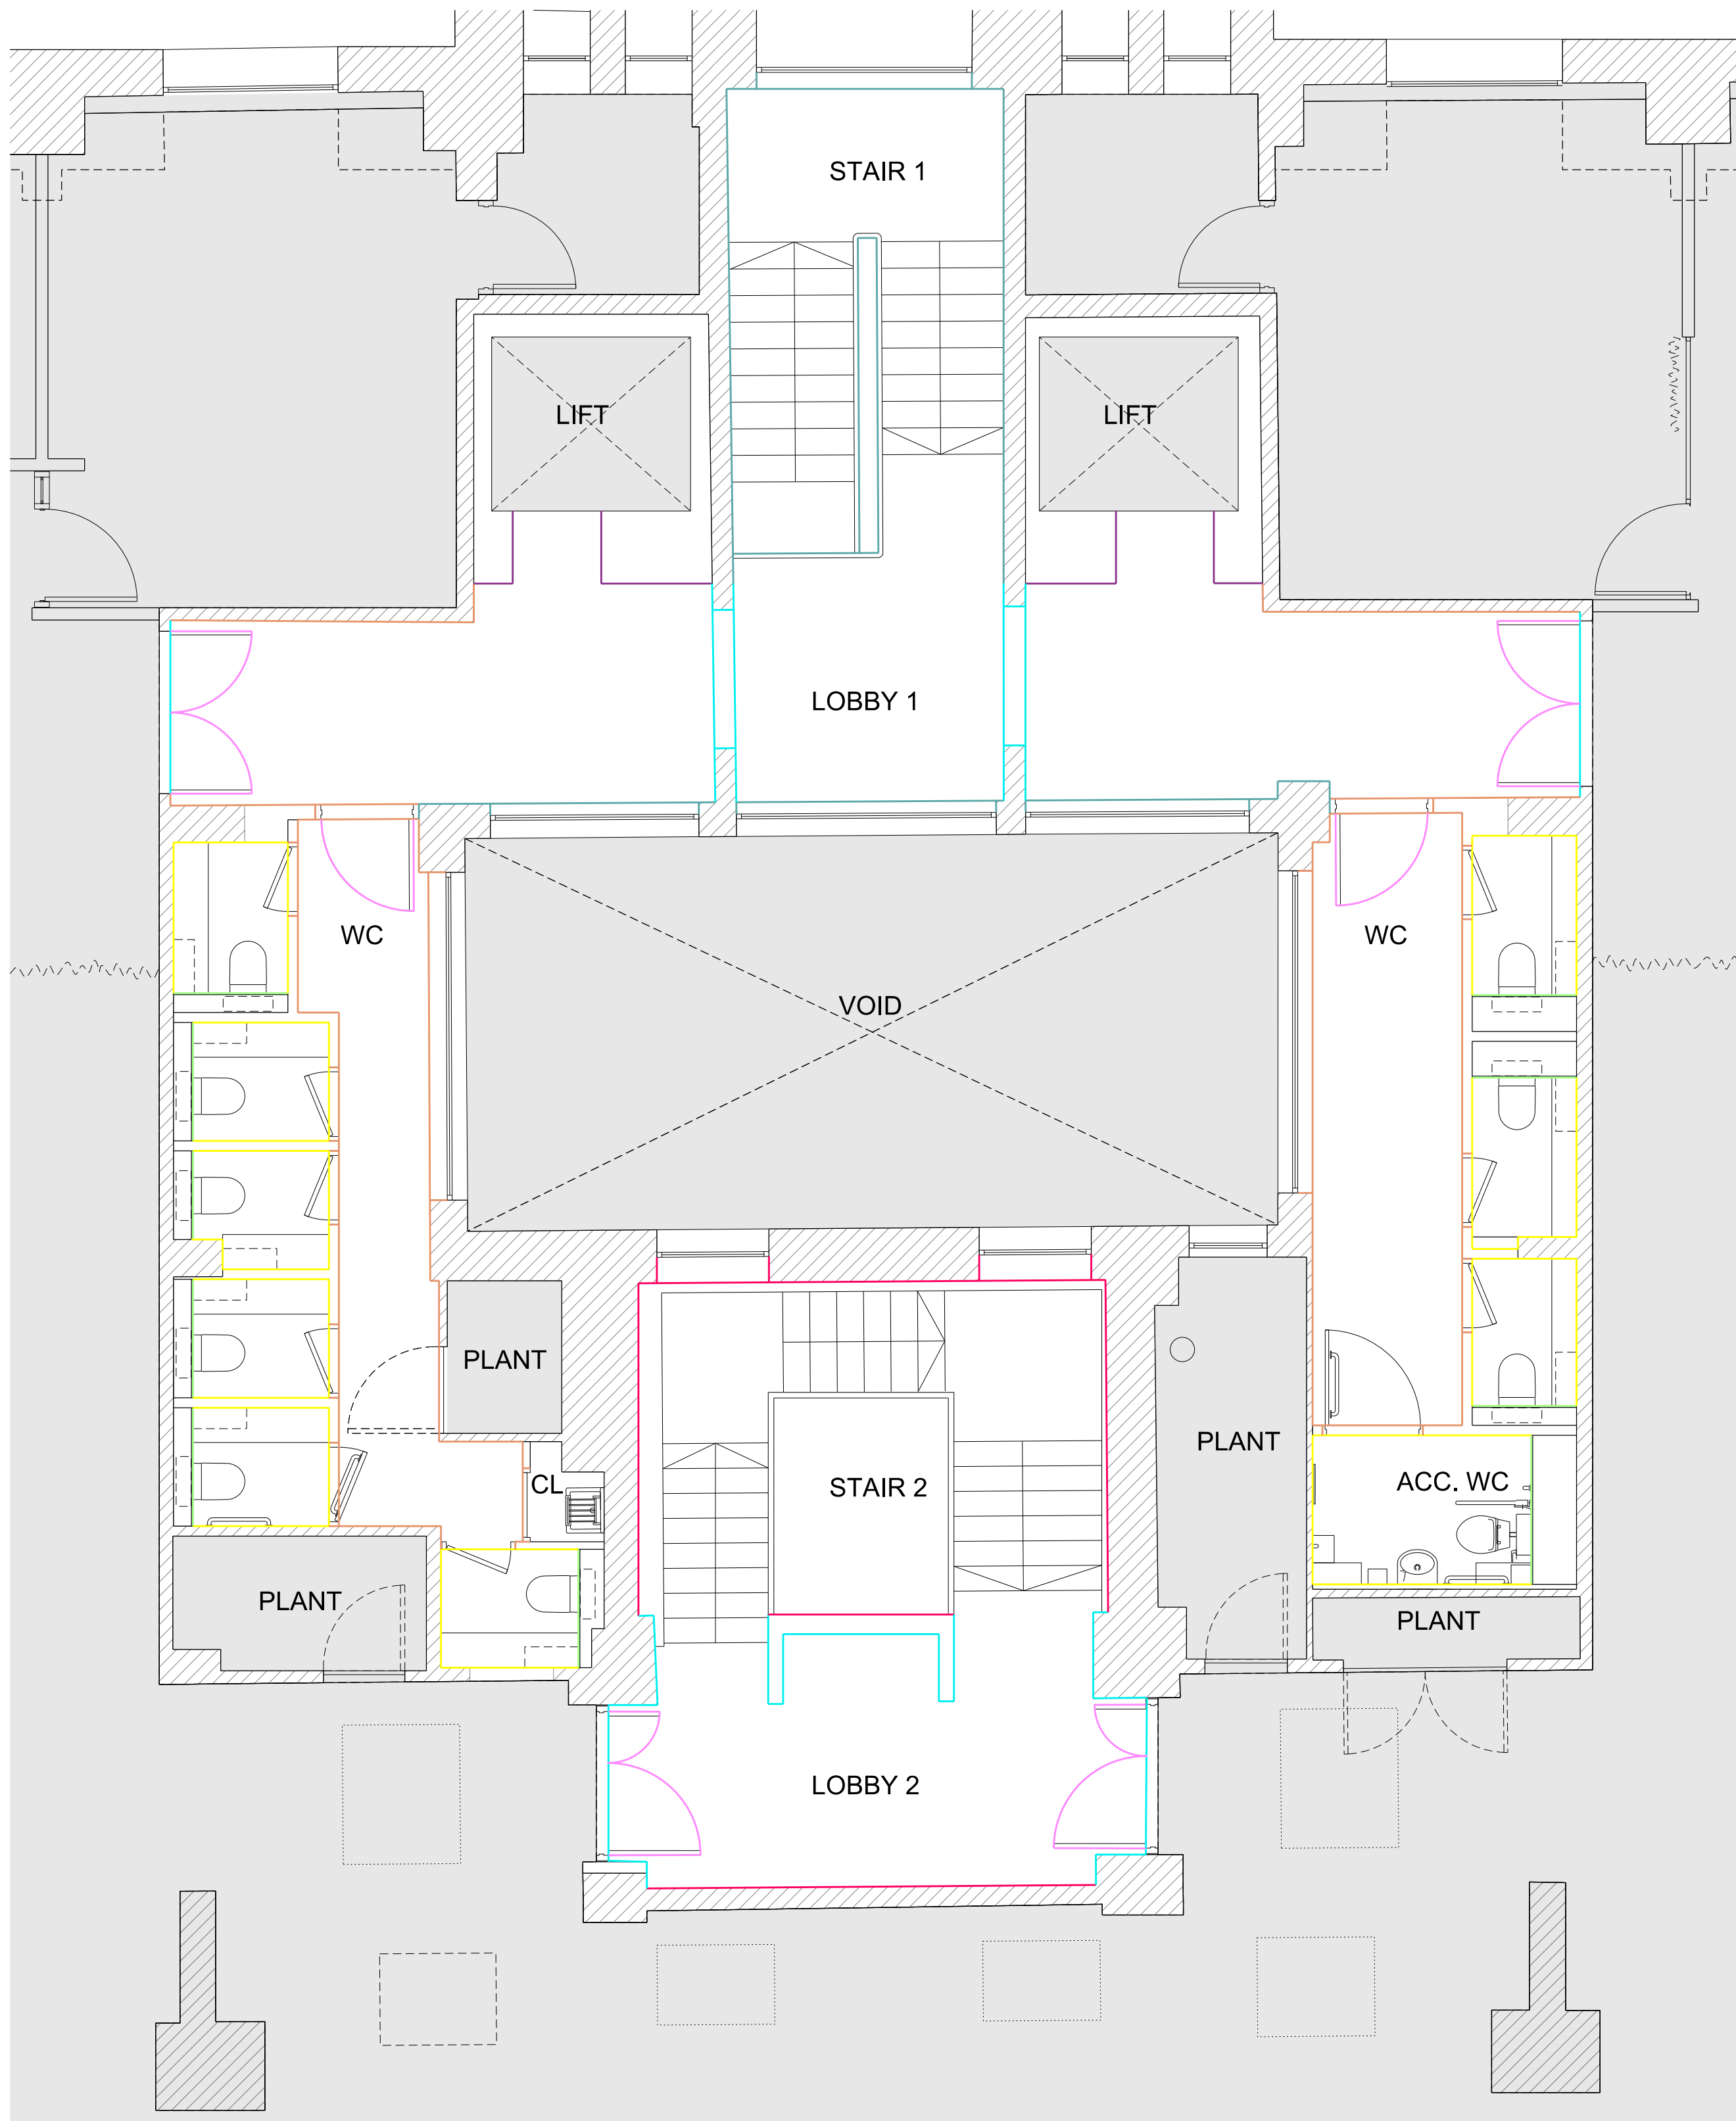

NOTES / REVISION

CORE WALL FINISHES KEY

- FEATURE PAINT COLOUR DULUX DIAMOND HIGH PERFORMANCE (LIGHT & SPACE) MATT EMUL (2 UNDERCOATS, 2 TOP COATS) COLOUR MATCHED TO DULUX HERITAGE TURTLEDOVE GREY
- FEATURE PAINT COLOUR DULUX DIAMOND HIGH PERFORMANCE (LIGHT & SPACE) MATT EMUL (2 UNDERCOATS, 2 TOP COATS) COLOUR MATCHED TO DULUX HERITAGE RAVENS FLIGHT
- LIFT SURROUND FILM WRAPPING EXISTING LIFT SURROUNDS IN LG HAUSYS RS124 SOLID (TO MATCH OTHER FLOORS)
- WALL TILES, STANDARD LARGE WALL TILE 600X300MM, COLOUR WHITE WITH WHITE GROUT TO A DATUM. ABOVE FEATURE COLOUR, DULUX DIAMOND HIGH PERFORMANCE (LIGHT & SPACE) MATT EMUL (2 UNDERCOATS, 2 TOP COATS) COLOUR MATCHED TO DULUX HERITAGE INDIAN WHITE.
- FEATURE PAINT COLOUR, DULUX DIAMOND HIGH PERFORMANCE (LIGHT & SPACE) MATT EMUL (2 UNDERCOATS, 2 TOP COATS) COLOUR MATCHED TO DULUX HERITAGE INDIAN WHITE)
- FEATURE WALL IPS PANEL COLOUR
- IF-003 FILM WRAPPING CORRIDOR DOORS, LG HAUSYS RS124 SOLID (TO MATCH OTHER FLOORS)
- ORIGINAL TILES/BRICKS TO BE FINISHED IN WHITE BS 00 E 55 DULUX DIAMOND EGGSHELL (2 COATS UNDERCOAT, 2 TOP COATS)
- REFER TO GA DRAWINGS FOR INFORMATION

GENERALLY FEATURE PAINT COLOURS AND POSITIONS ARE AS PER THE PREVIOUSLY COMPLETED 1ST, 2ND, 3RD & 4TH FLOORS

ALL NON FEATURE WALLS TO BE FINISHED IN WHITE UNDERCOAT, 2 TOP COATS)

CORNICING - PERIOD STYLE MOULDED COVING PAINTED DULUX TRADE EGGSHELL RAL 7016 TO ALL WALLS IN CIRCULATION SPACE NOT WITHIN CUBICALS.

PAINT JOINERY ALL SKIRTING AND ARCHITRAVES TO BE FINISHED IN DULUX TRADE EGGSHELL RAL 7016 WITH PRIMER, 1 UNDERCOAT, 1 TOP COAT.

WINDOW SILLS FINISHED IN WHITE DULUX TRADE GLOSS BS 00 3 55 WITH PRIMER, 1 UNDERCOAT, 1 TOP COAT.

0	500	1000	2000	
PROJECT ROYAL LONDON HOUSE, DEANS GATE, MANCHESTER				
CLIENT AM ALPHA				
TITLE PROPOSED 5TH FLOOR CORE WALL FINISHES PLAN				
SCALE 1:50@A1 1:100@A3			DATE AUGUST 2024	
JOB No 1573	DWG No AL[05]5960			REV
ISSUE FOR PLANNING				

JB+CO ARCHITECTS
+ DESIGNERS

Jeffrey Bell Architects
3 Cobourg Street
Manchester
M1 3GY

t +44 [0]161 228 0651
e studio@jeffreymbellarchitects.co.uk