


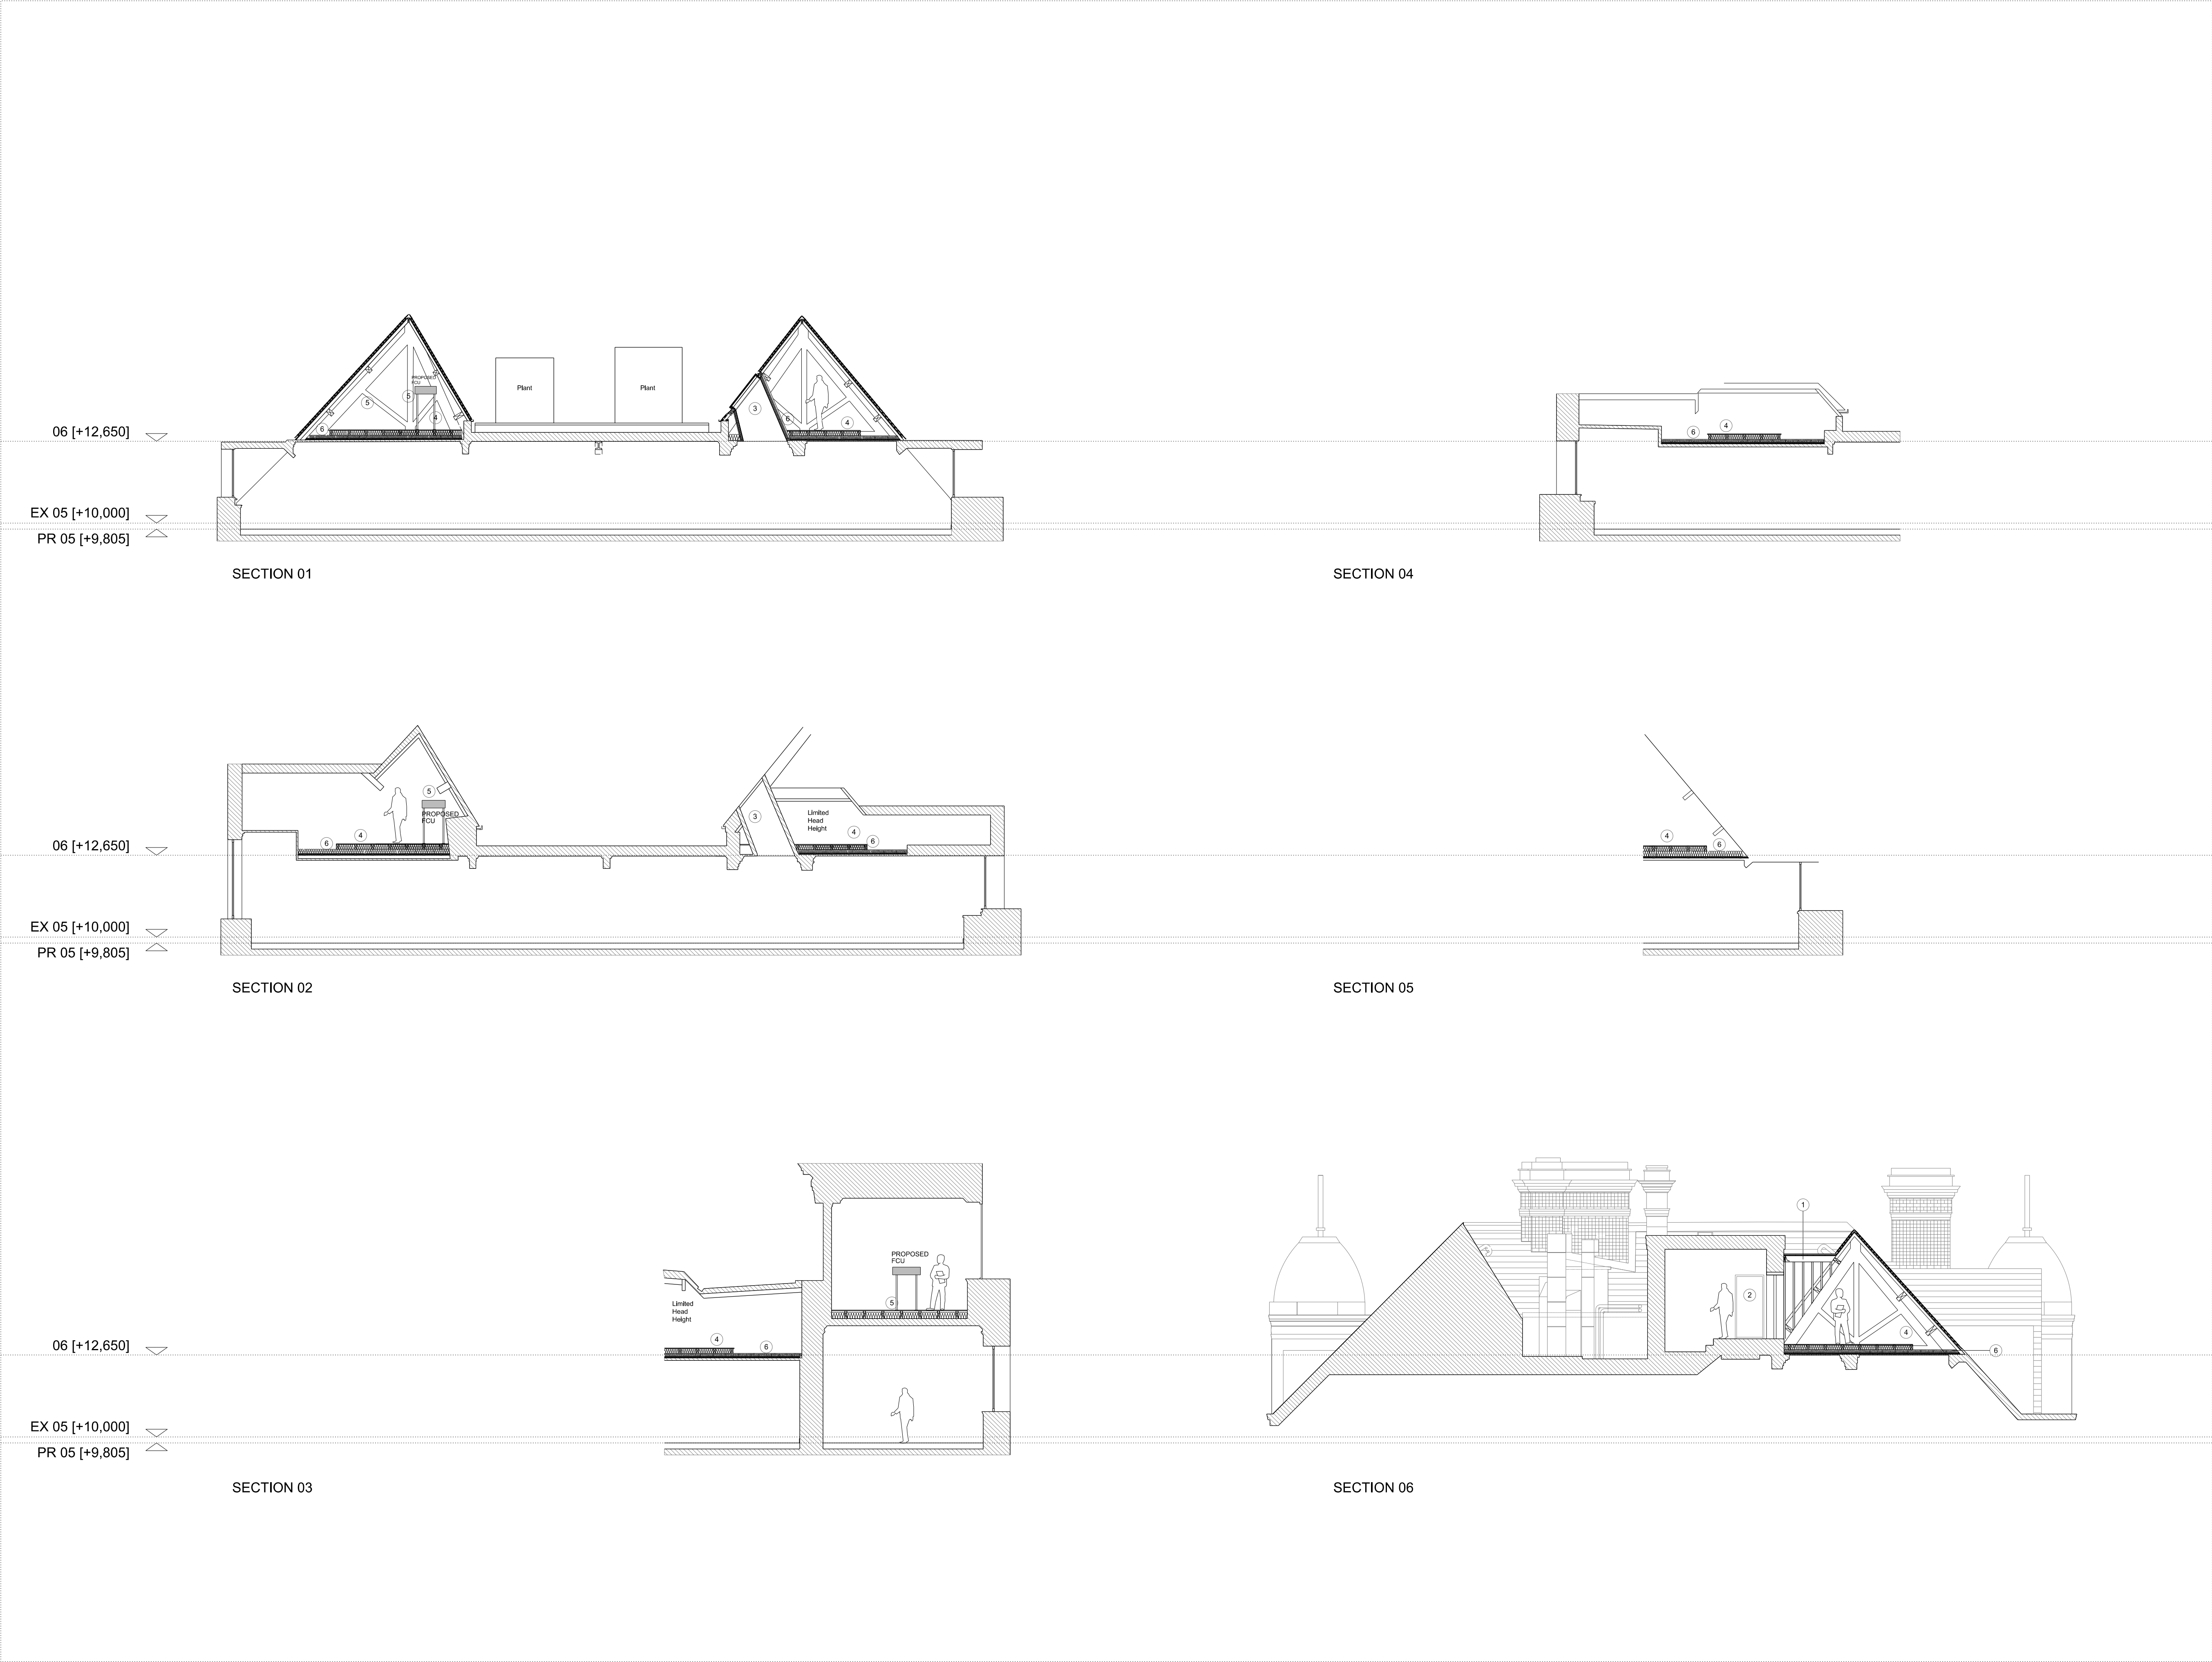

NOTES / REVISION

REV A - 16/08/2024

COORDINATION UPDATE

REV B - 16/10/2024

TCU UPDATE

KEY

1

PROPOSED LINK DORMER ROOF

2

DOOR ACCESS

3

EXISTING LIGHT SHAFT

4

PROPOSED TIMBER DECKING

5

INDICATIVE FAN COIL UNIT

6

LOFT INSULATION

0	1000	2500	5000	
PROJECT ROYAL LONDON HOUSE, DEANSGATE, MANCHESTER				
CLIENT AM ALPHA				
TITLE PROPOSED 5TH FLOOR AND ROOF SECTIONS				
SCALE 1:100@A1 1:200@A3			DATE AUGUST 2024	
JOB No 1573	DWG No AL(05)5053	REV B		
ISSUE FOR PLANNING				