
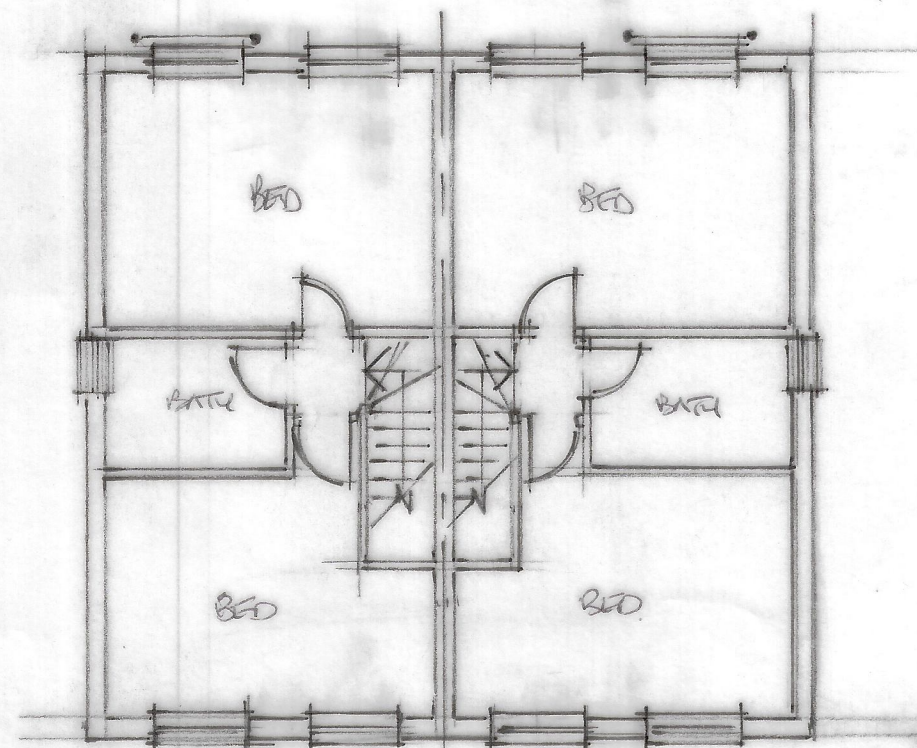
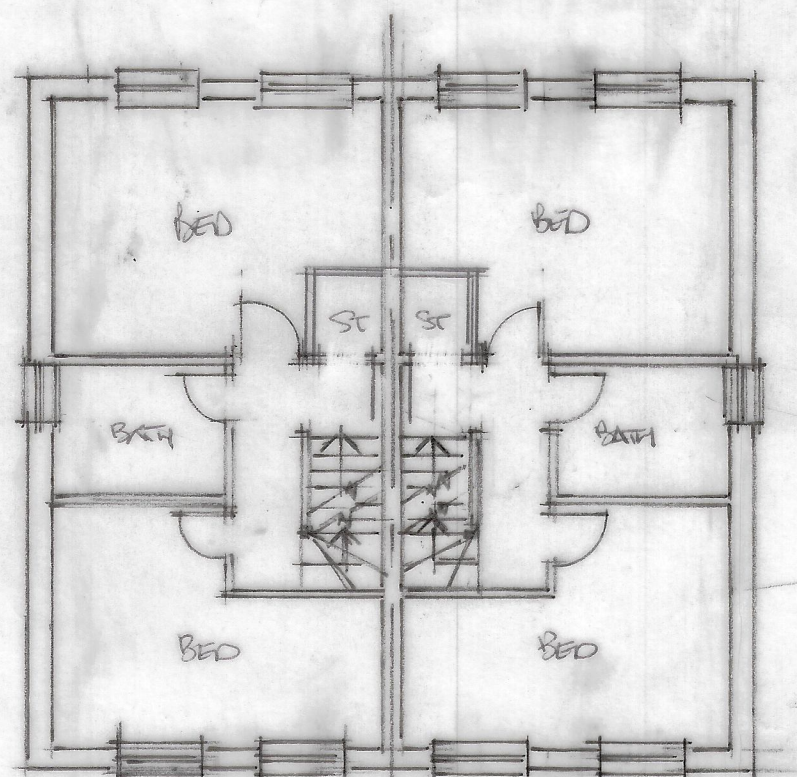
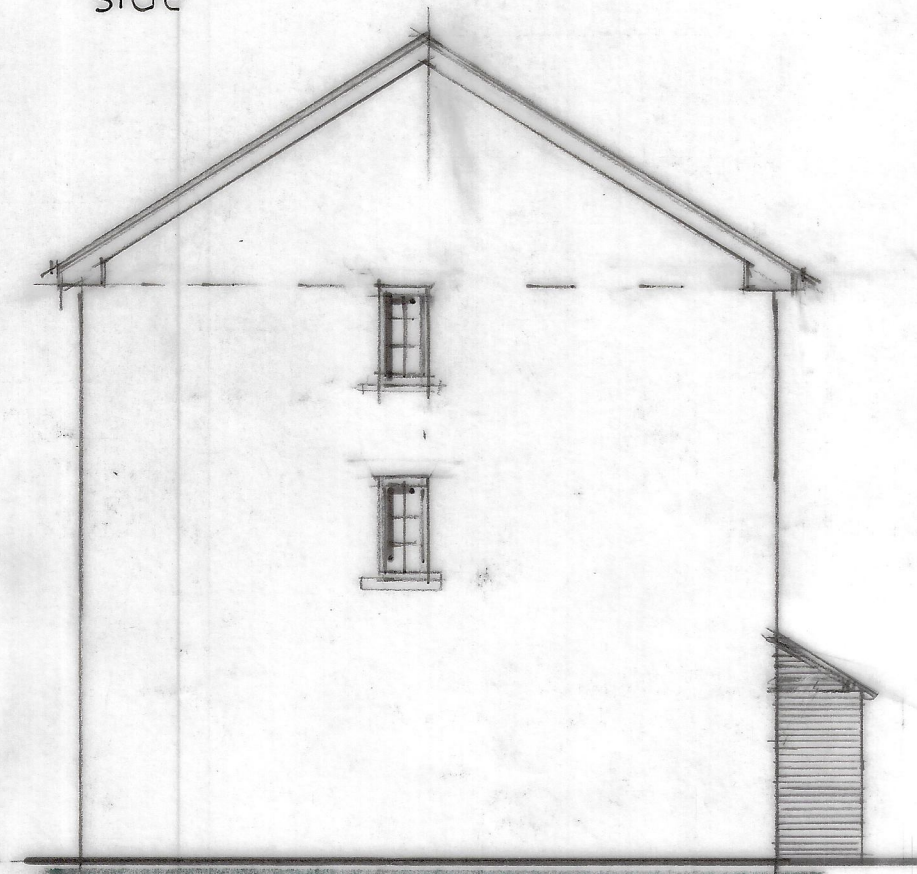
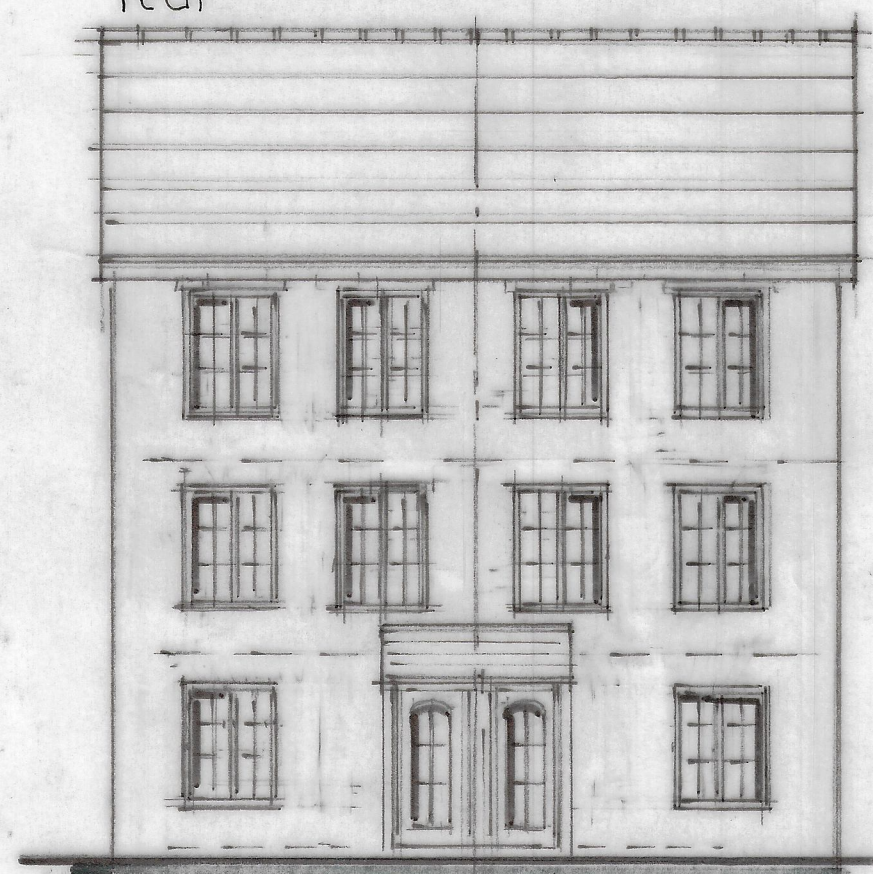
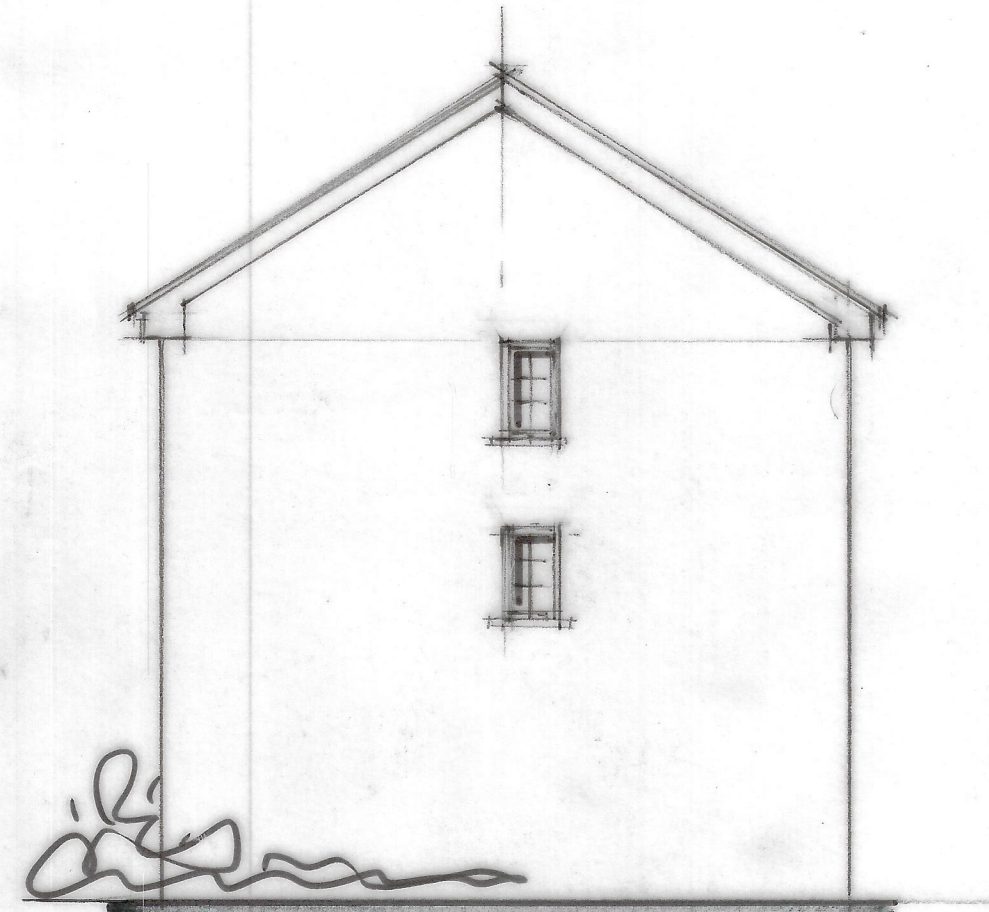
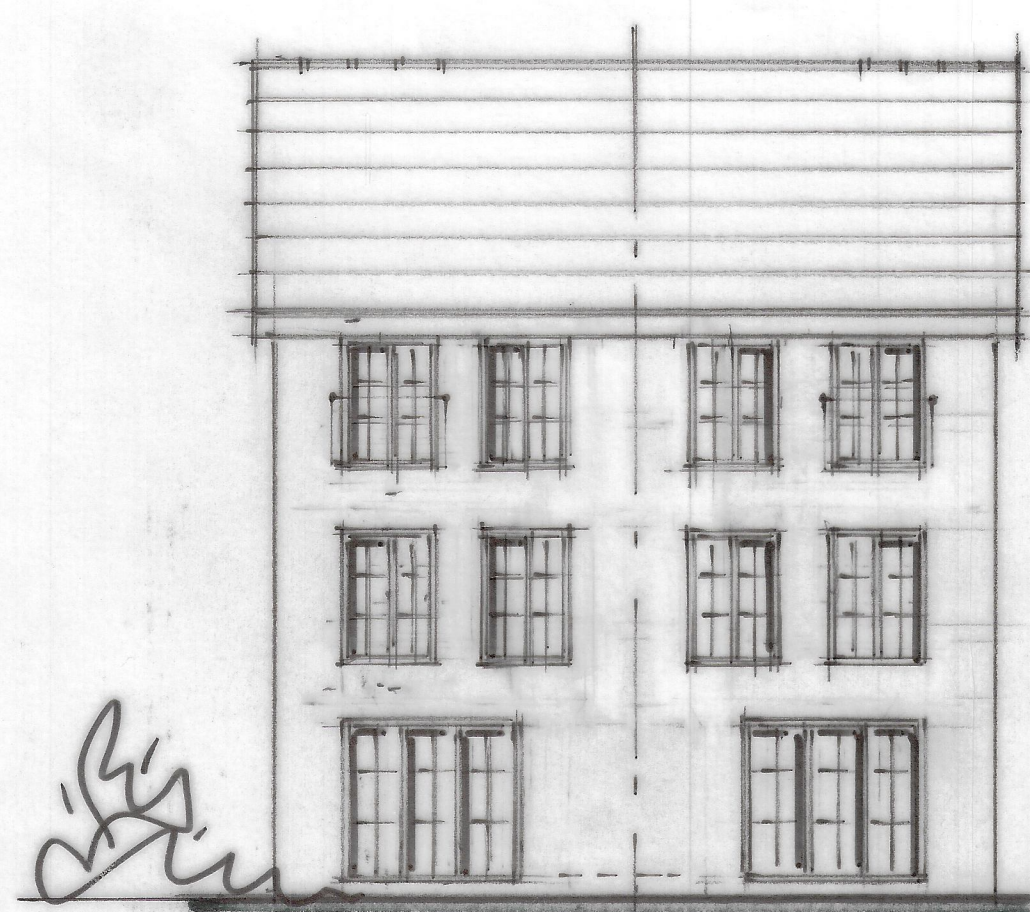


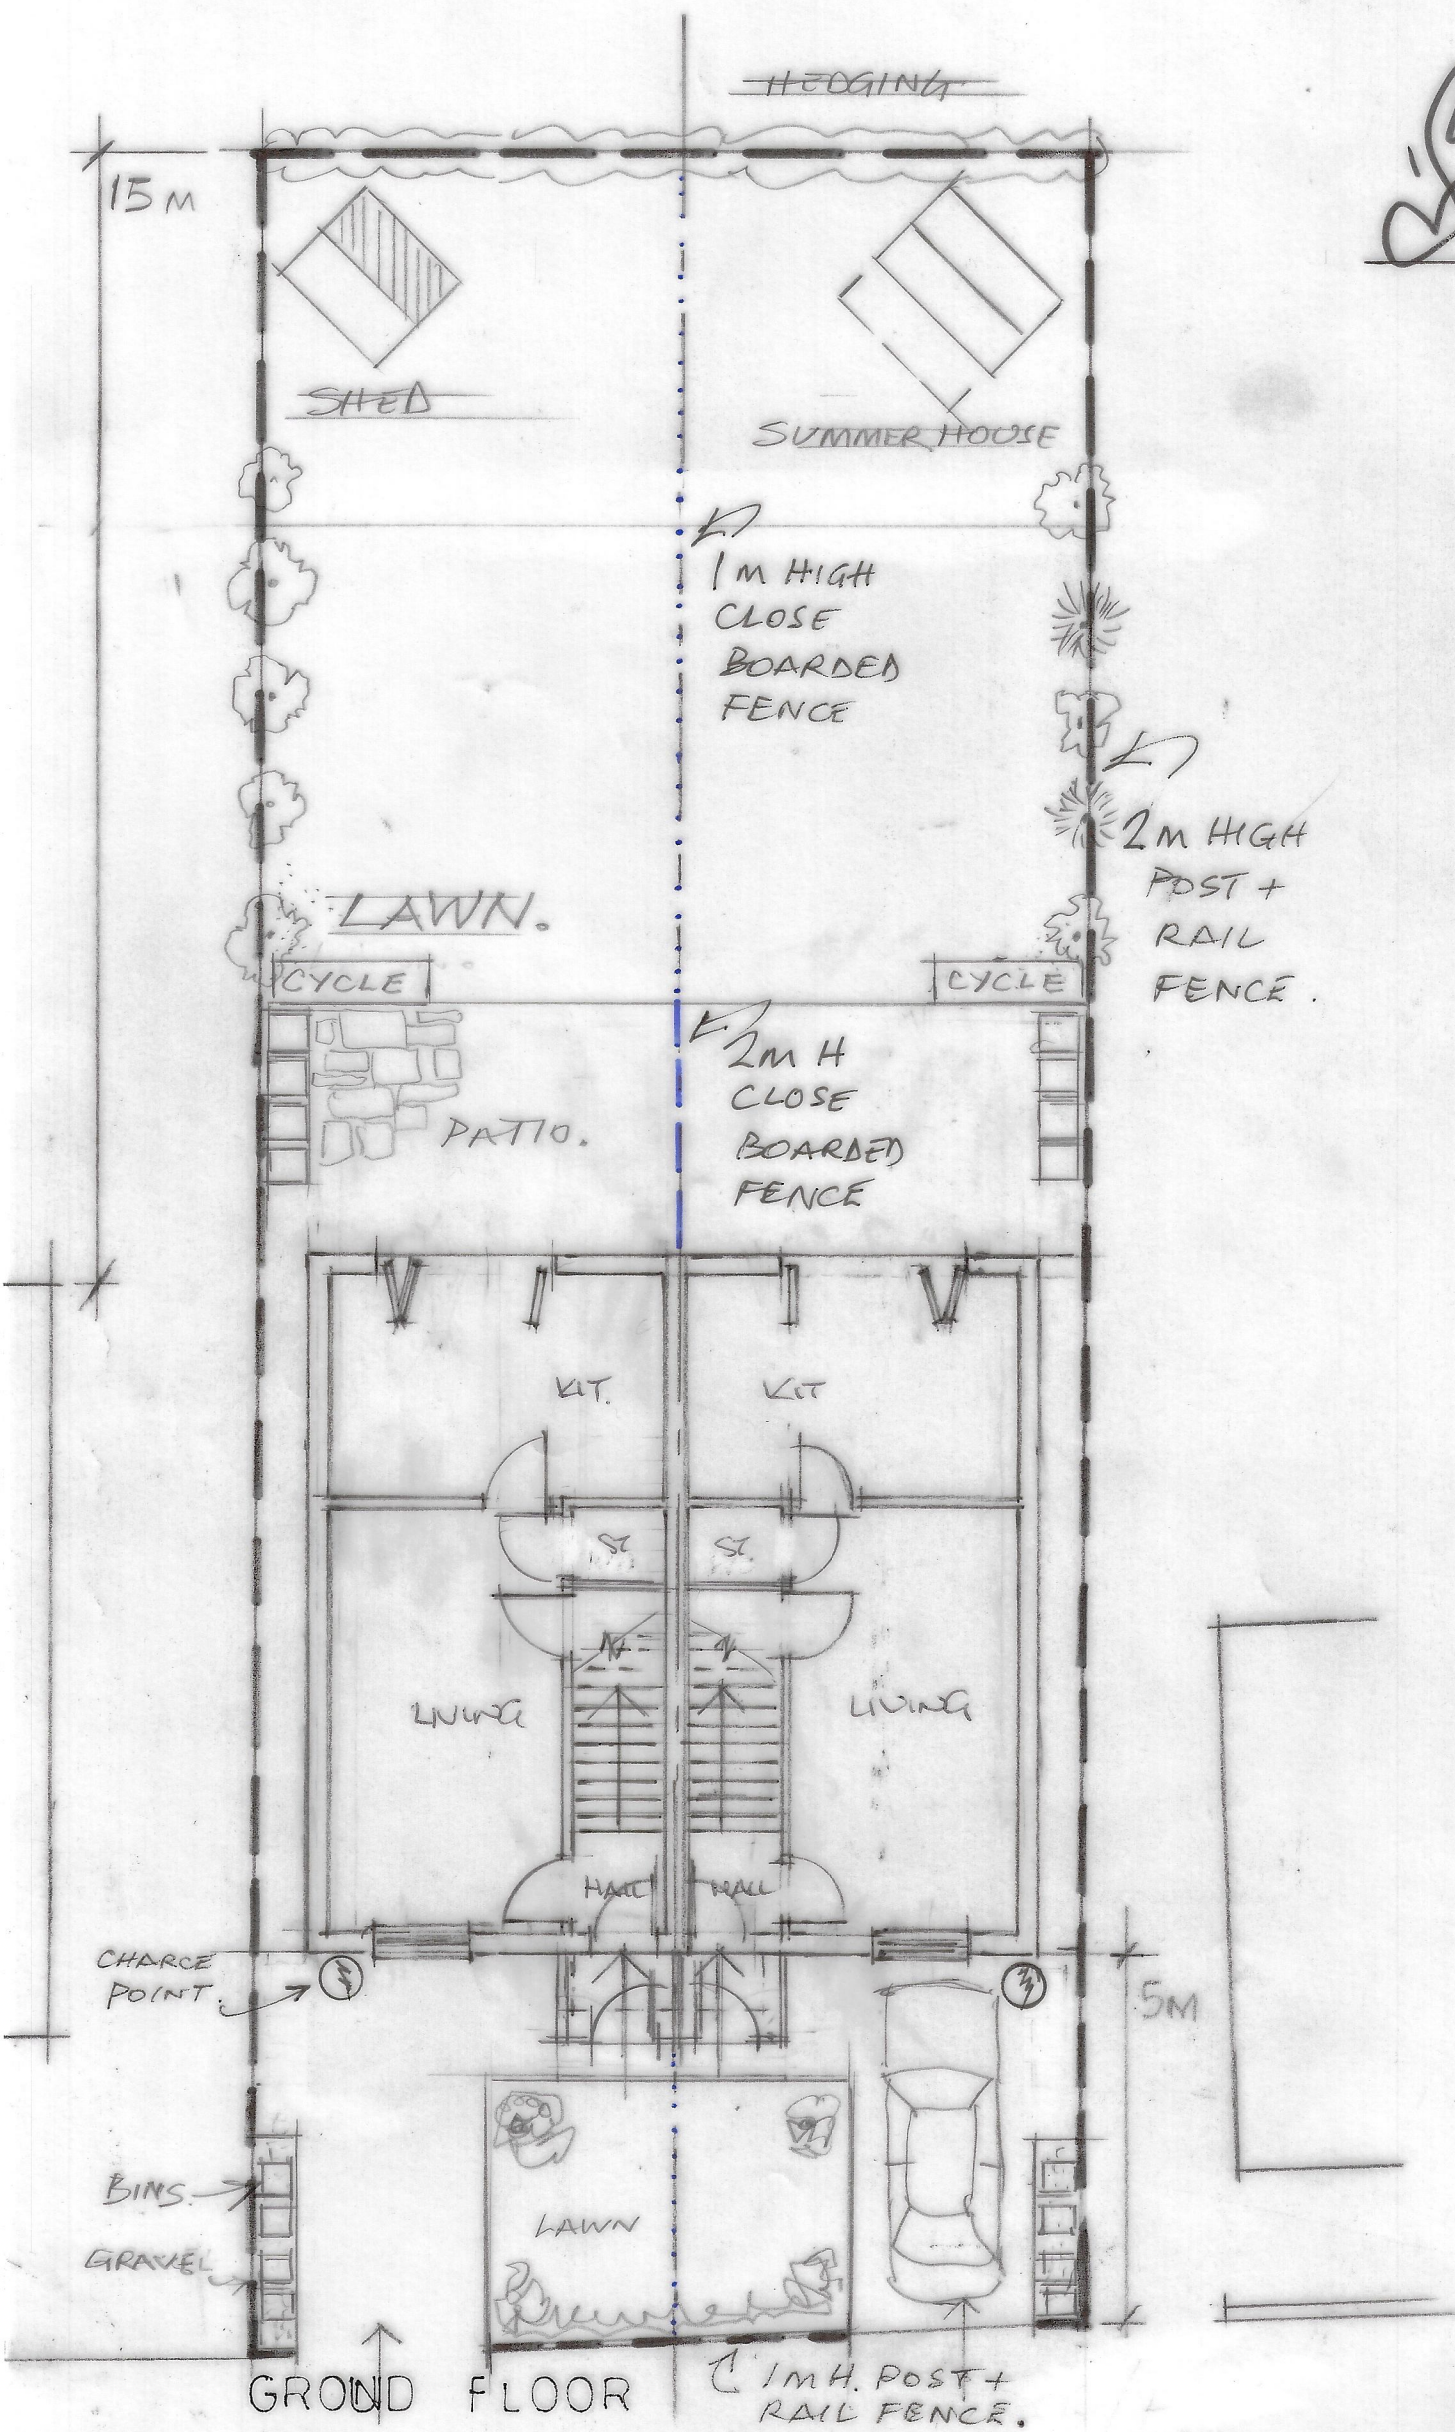

CLIENT

AIRSHACK PROJECTS LTD
396 WILMSLOW ROAD
WITHINGTON M20 3BN

JOB TITLE

2no SEMI-DETACHED HOUSES at
MOSELEY ROAD MANCHESTER

DRG. TITLE

SCHEME DRAWING

**HOLBOROW +
ORMESHER**
Limited

**architectural &
interior design**

Station House
Adams Hill
Knutsford
Cheshire WA16 6DN

telephone : 01565 652275
fax : 01565 750501

ISSUE	ORIGINAL	1	2	3	4	5	6	7
REVISION		A	B					
DATE		10/1/01	10/1/01					
DRAWN		CUB	CUB					
CHECKED								
APPROVED								
SCALE	1:100 at A2							
DRAWING NUMBER	2079/20/01 AB							