




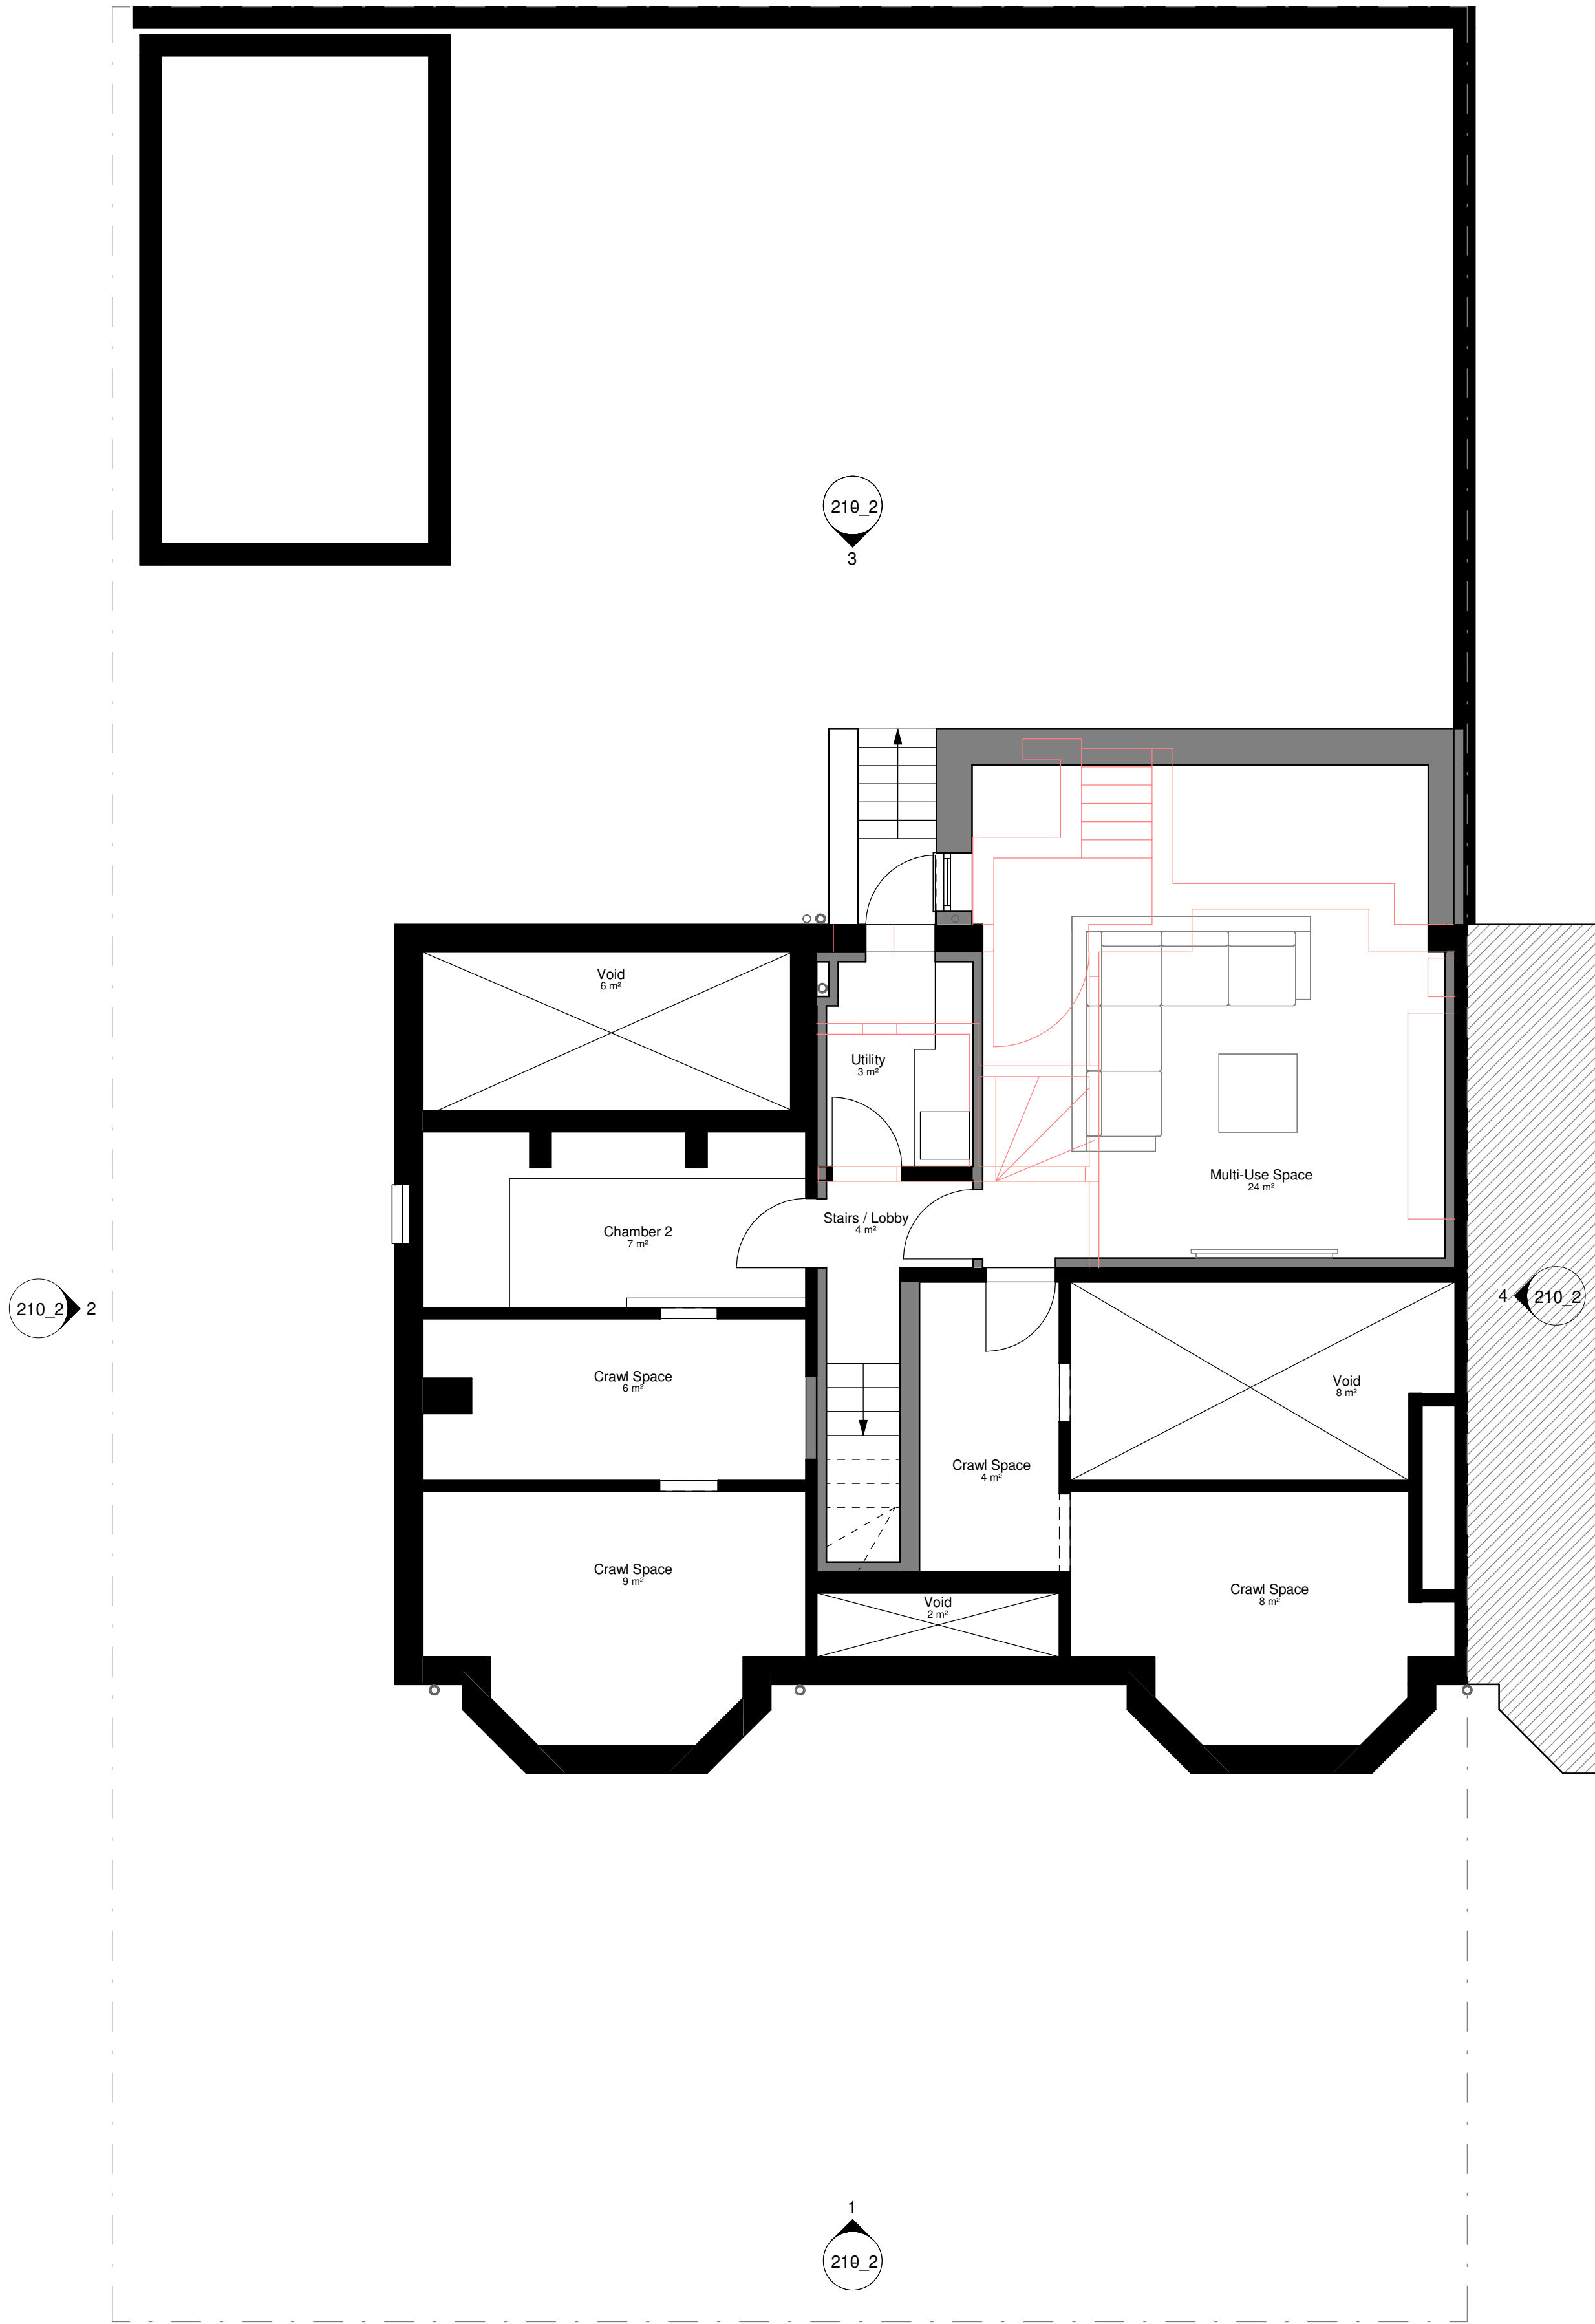


-1 - Cellar

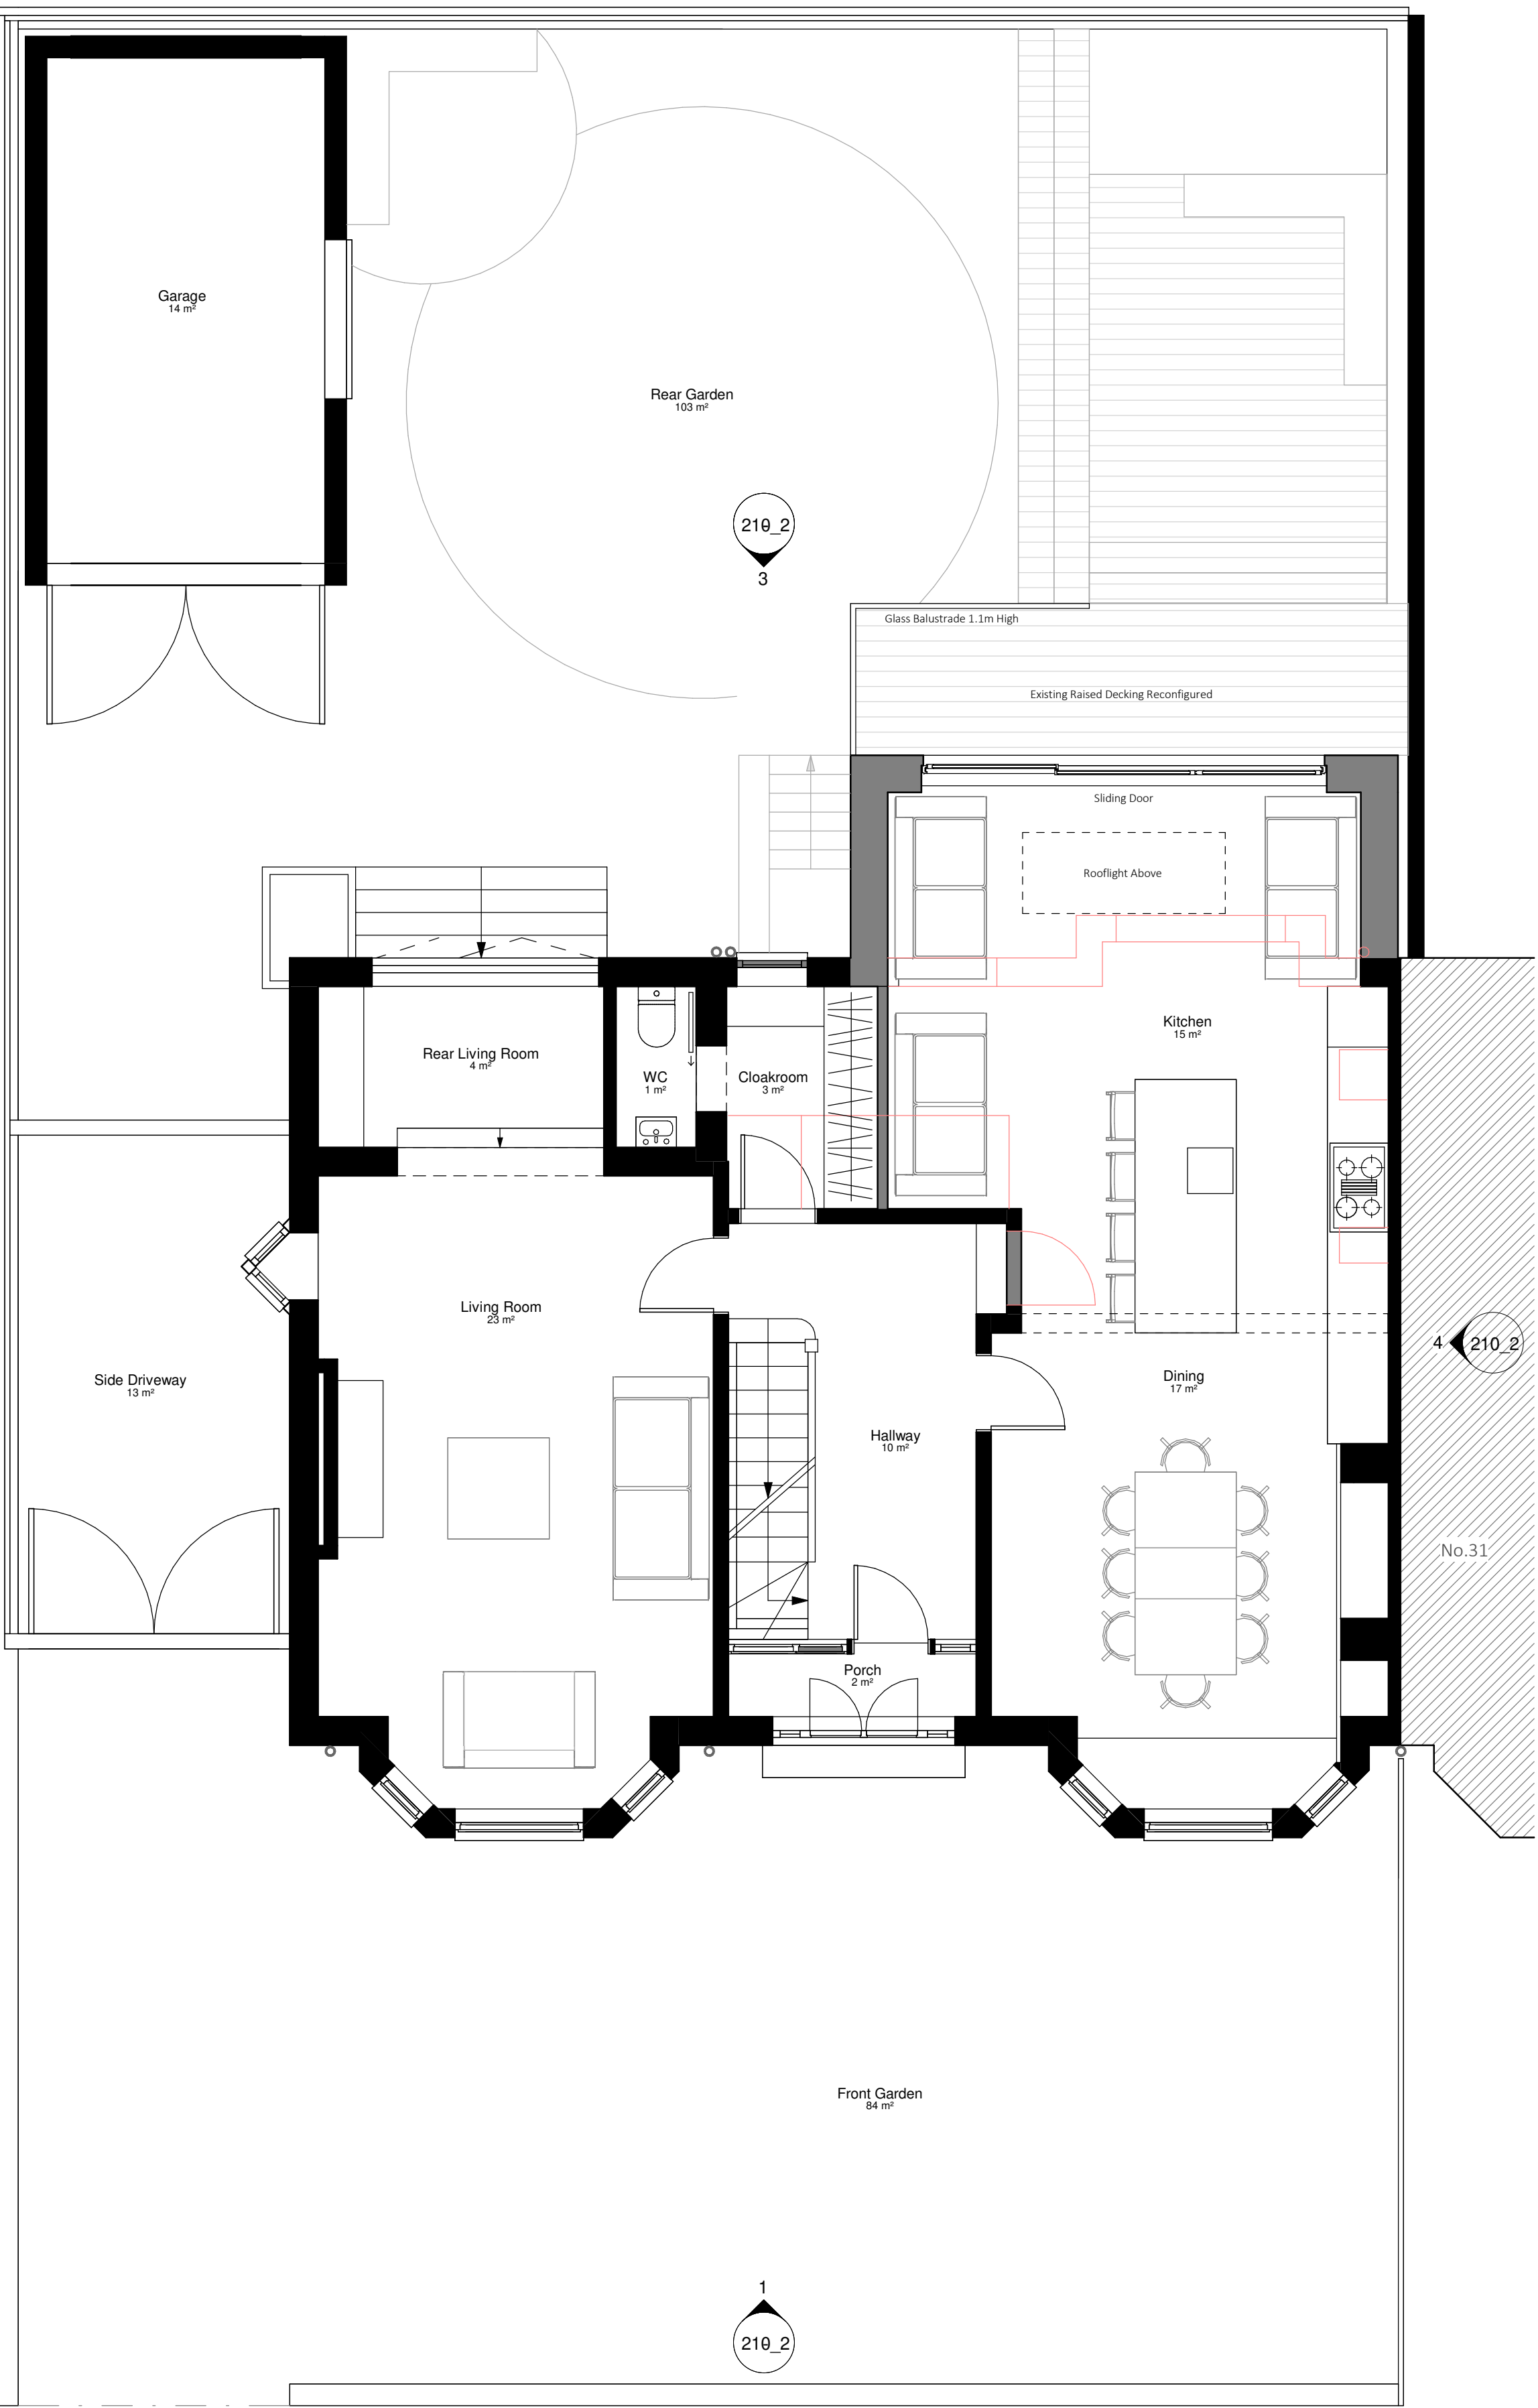

0 - Ground

Existing **█**
Proposed **█**
Demolish **---**
Site Boundary **---**

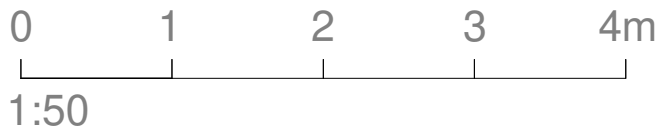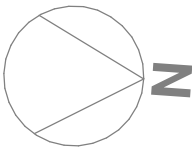

- General Notes:
- Do not scale from drawings.
 - Errors to be reported immediately to the architect.
 - To be read in conjunction with all relevant architect, services and structural engineer, and other consultant information.
 - All existing site, tree and building information has been compiled from different sources.
 - All dimensions to be checked on site prior to construction, manufacture or installation.
 - All information copyright of Tom Attewell Architects.

Rev	Description	Date
-----	-------------	------

Status:

Planning

Client:

Adila & Neil

Site:

29 Egerton Road North, Manchester,
M21 0SN

Scale at A1:

As indicated
Project No:
2406

Scale at A3:

1 : 100
Drawing No:
200_3

Date:

19.09.24
Revision: