



CONTAINMENT LEGEND

- SUBMAIN CABLE TRAY
■ BUS BAR
■ COMBINED SERVICE CABLE TRAY
■ REFRIGERANT TRAY WORK

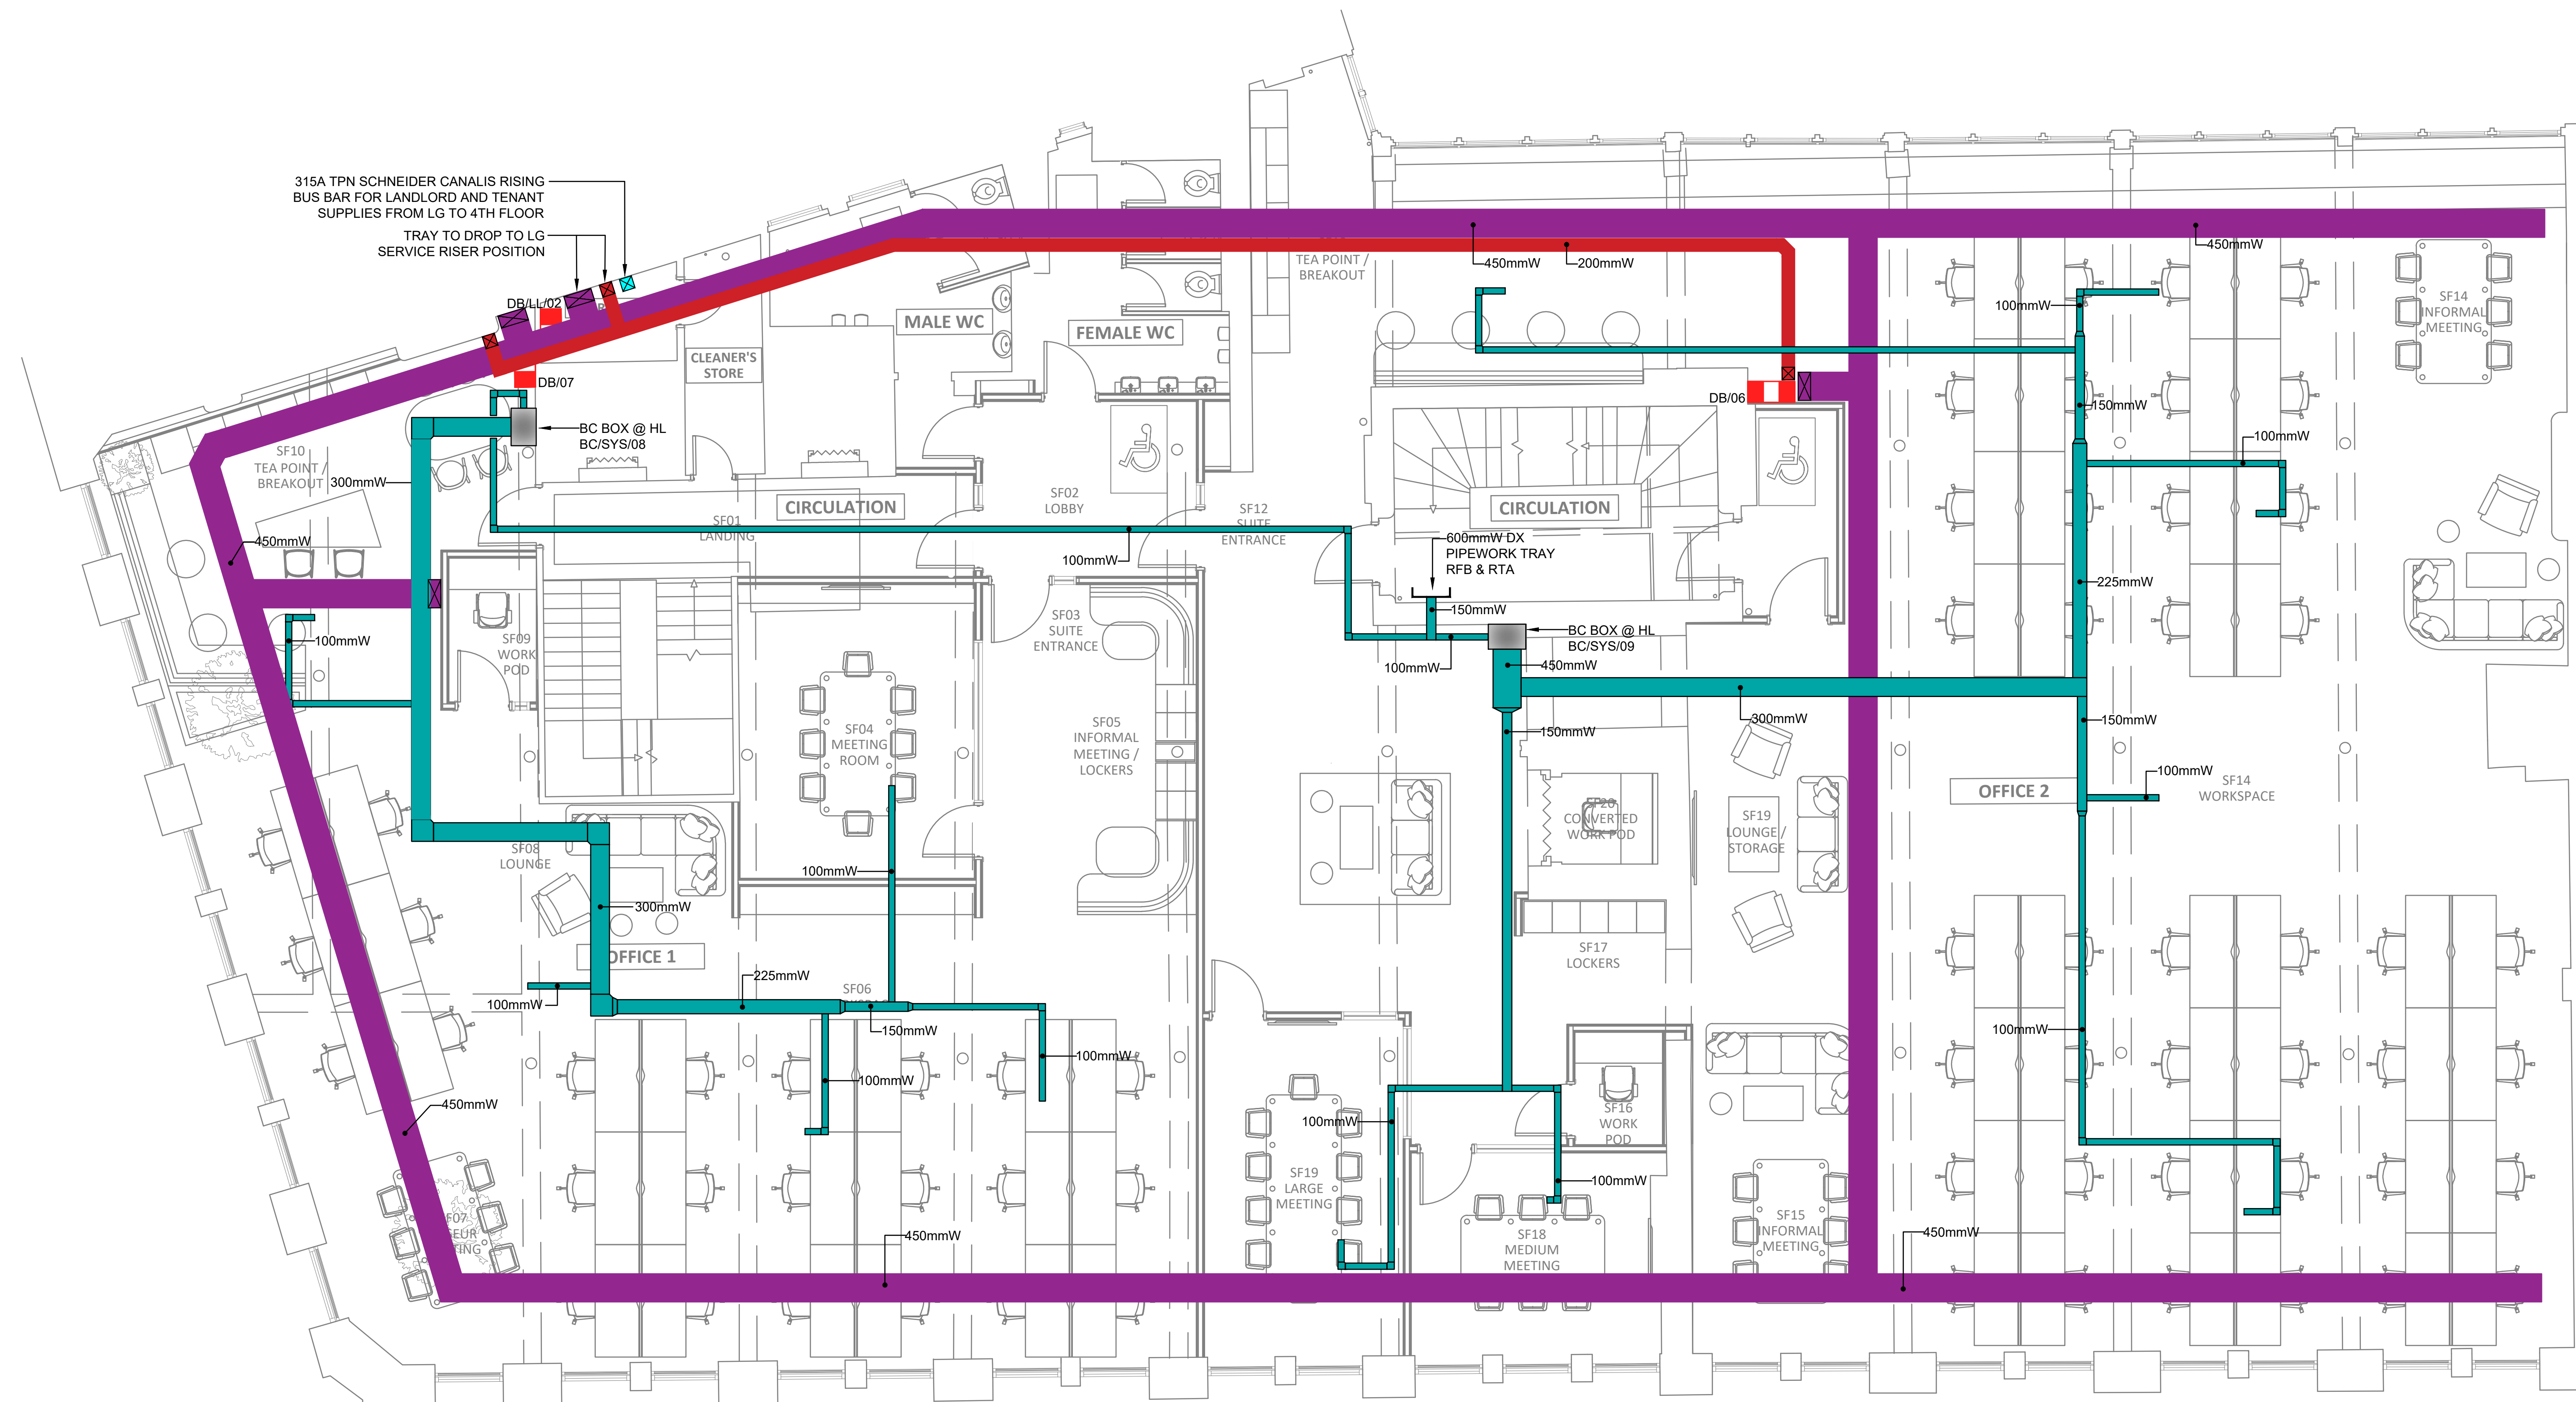

PROPOSED SECOND FLOOR

P2	COMBINED SERVICE TRAY ADDED	LF	30.08.24
P1	ISSUE FOR PLANNING	LF	17.05.24
REV	DESCRIPTION	BY	DATE

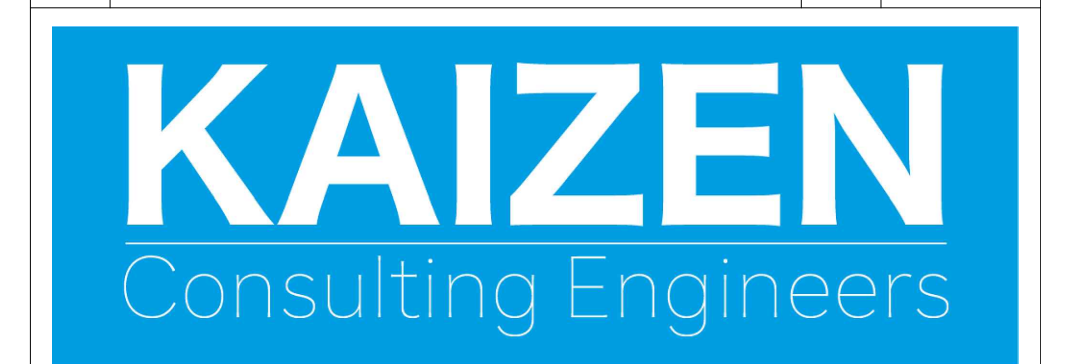

www.kaizen-ce.com e: info@kaizen-ce.com

CLIENT

bruntwood
SciTech

ARCHITECT

A X I

PROJECT
117-119 PORTLAND STREET
MANCHESTER

DRAWING TITLE
ELECTRICAL SERVICES
SECOND FLOOR
CONTAINMENT LAYOUT

CHECKED	DATE	DRAWN	SCALE
LF	FEB 24	MN	1:75@A1

STAGE 4

DRAWING NUMBER	STATUS	REV
1168-KCE-ZZ-02-DR-E-6103	S4	P2