
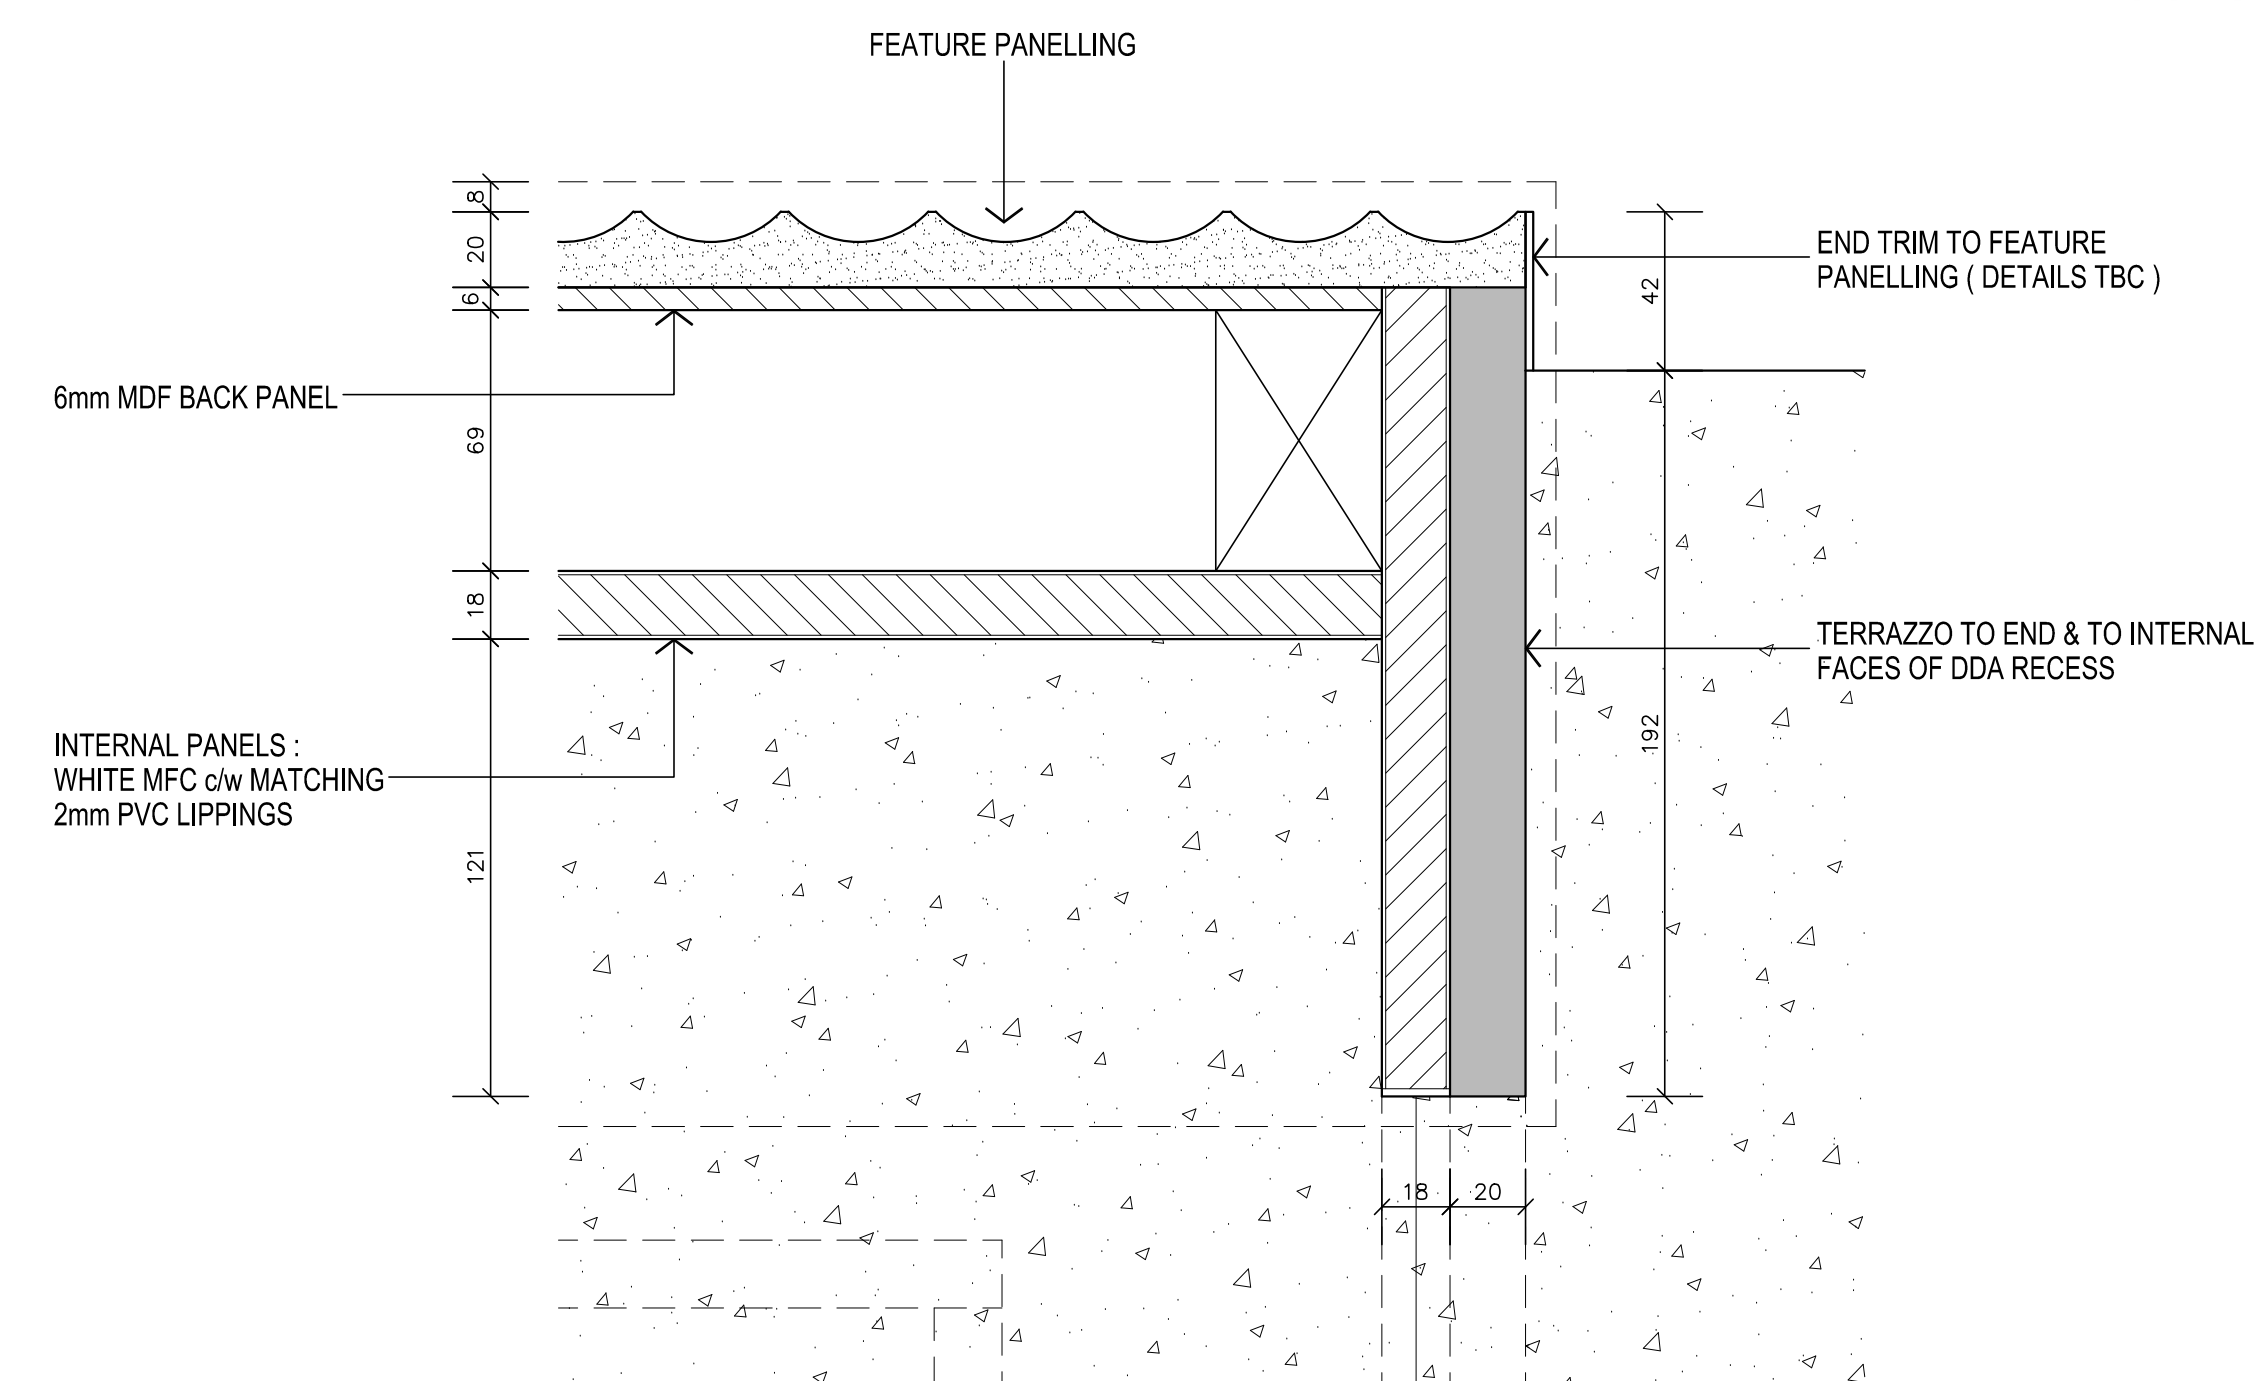
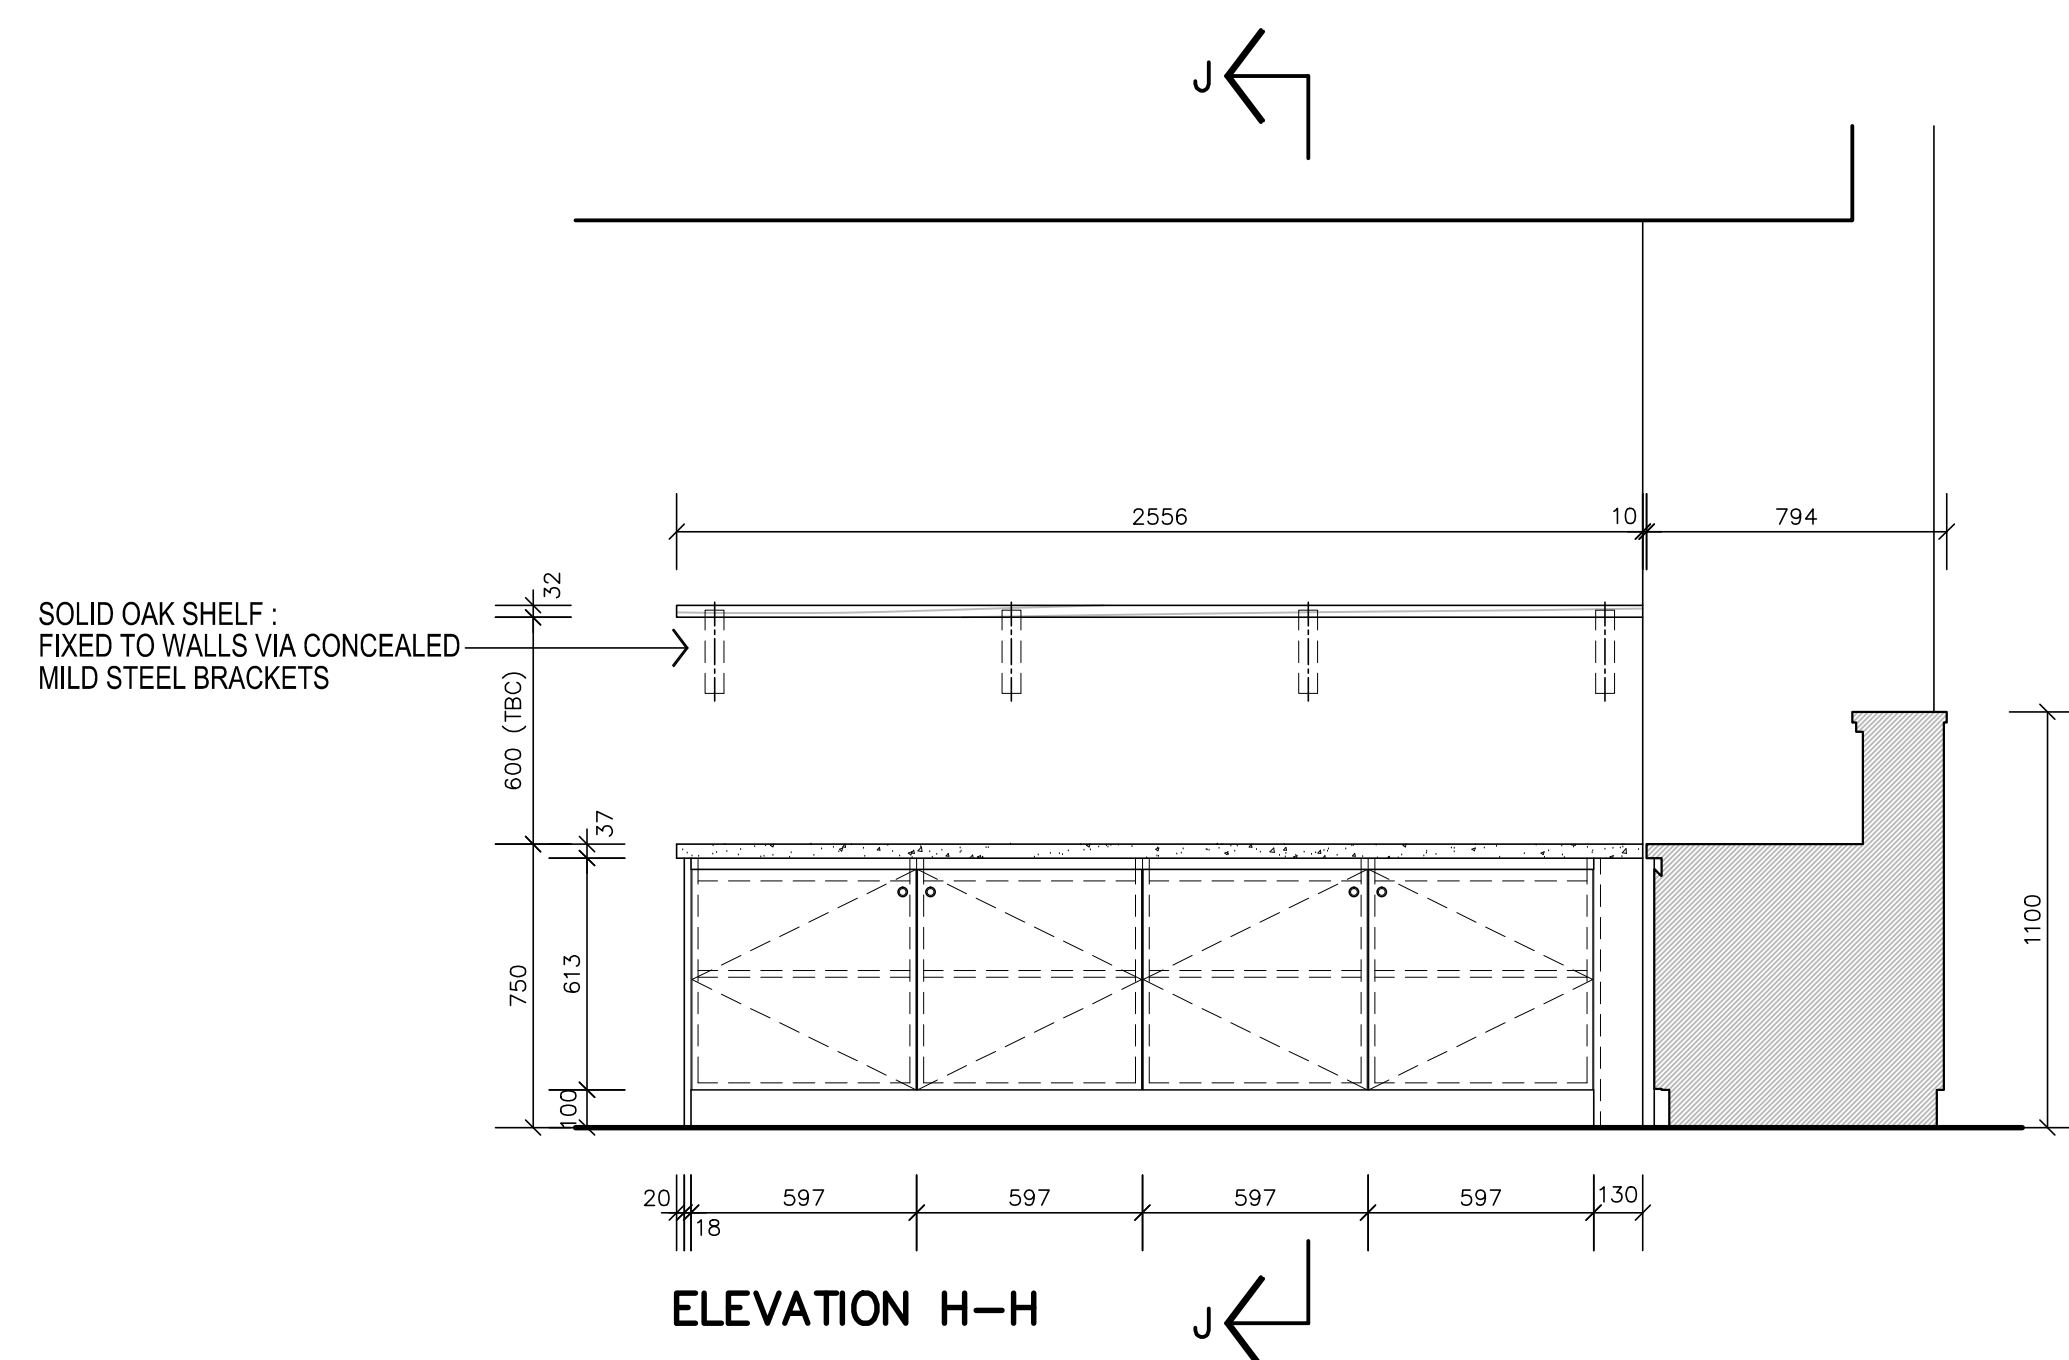
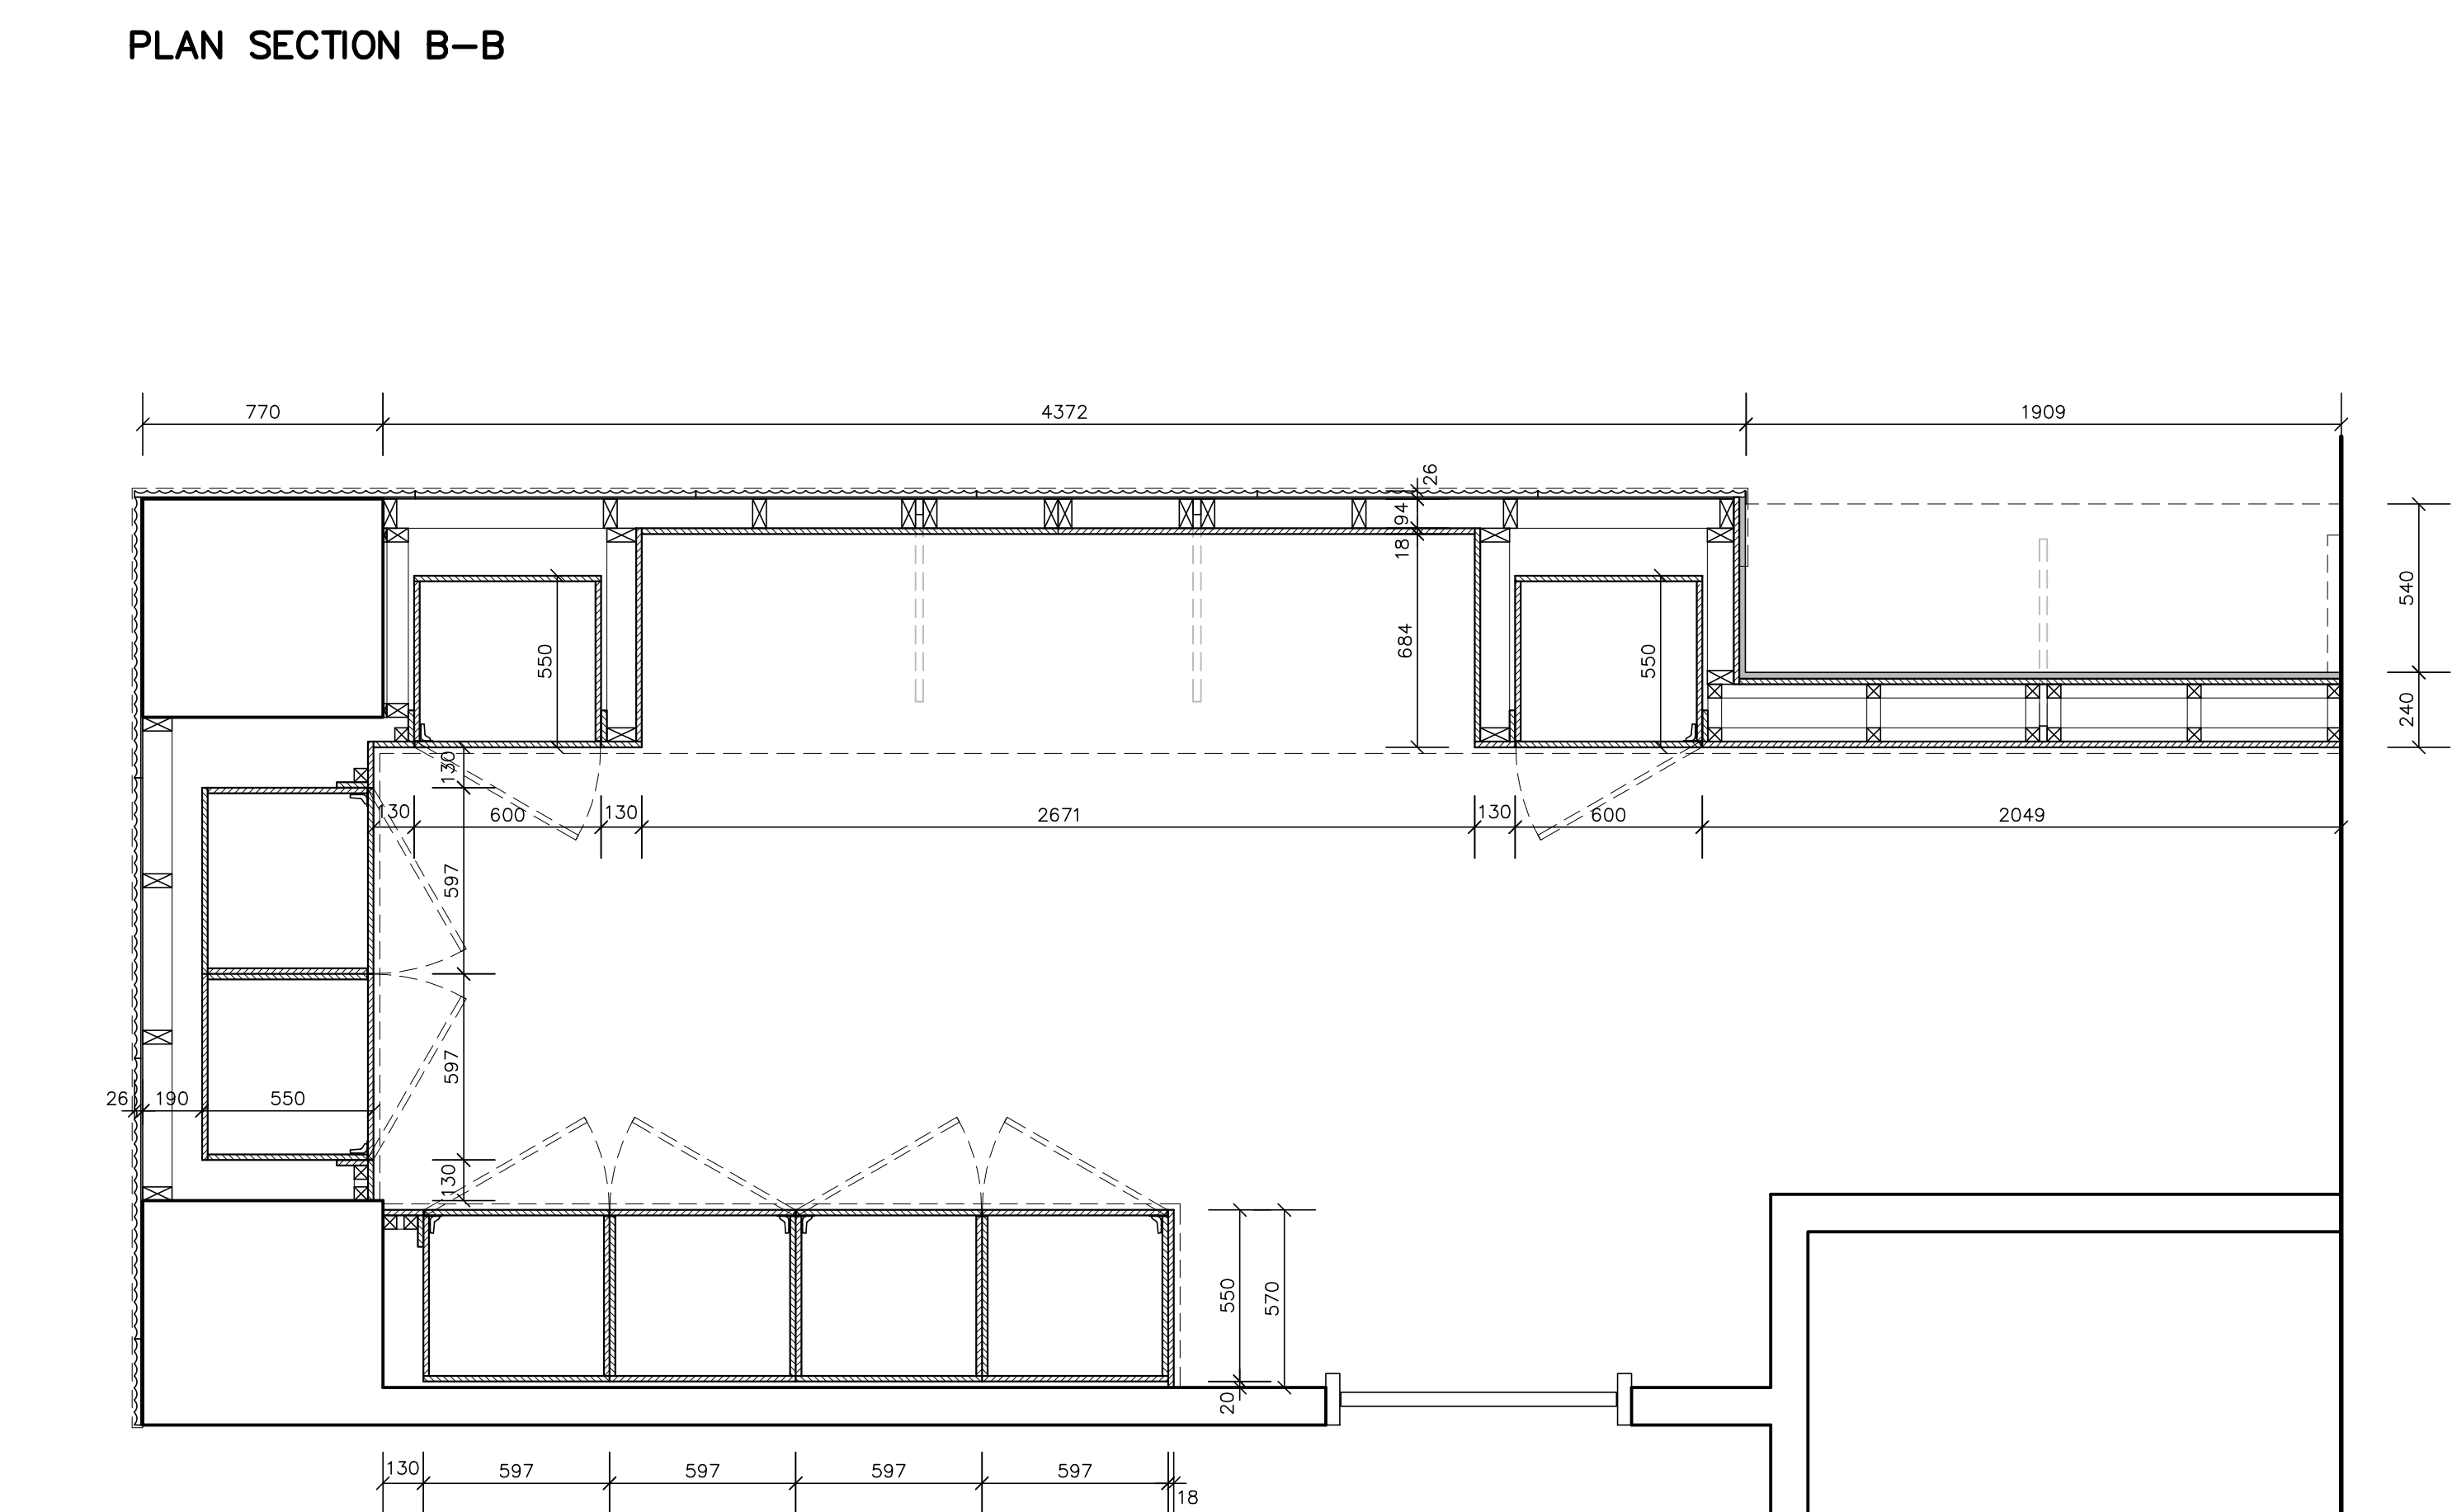
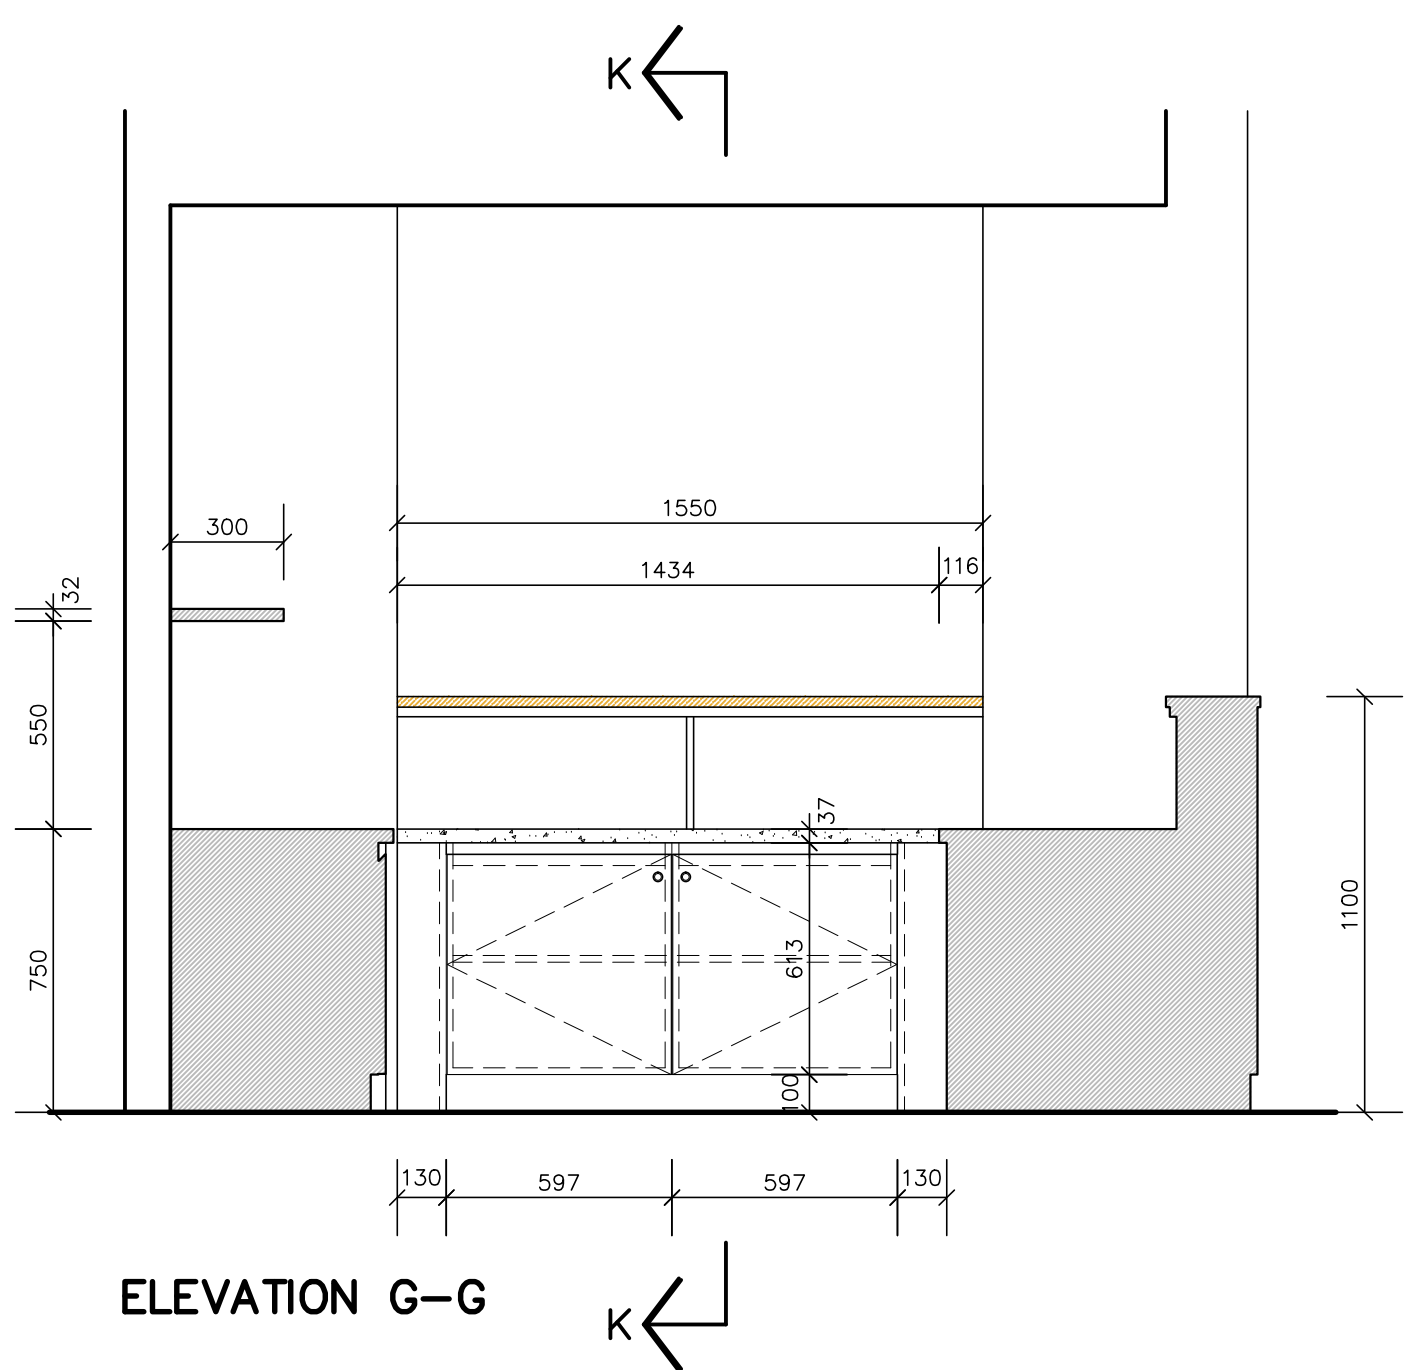
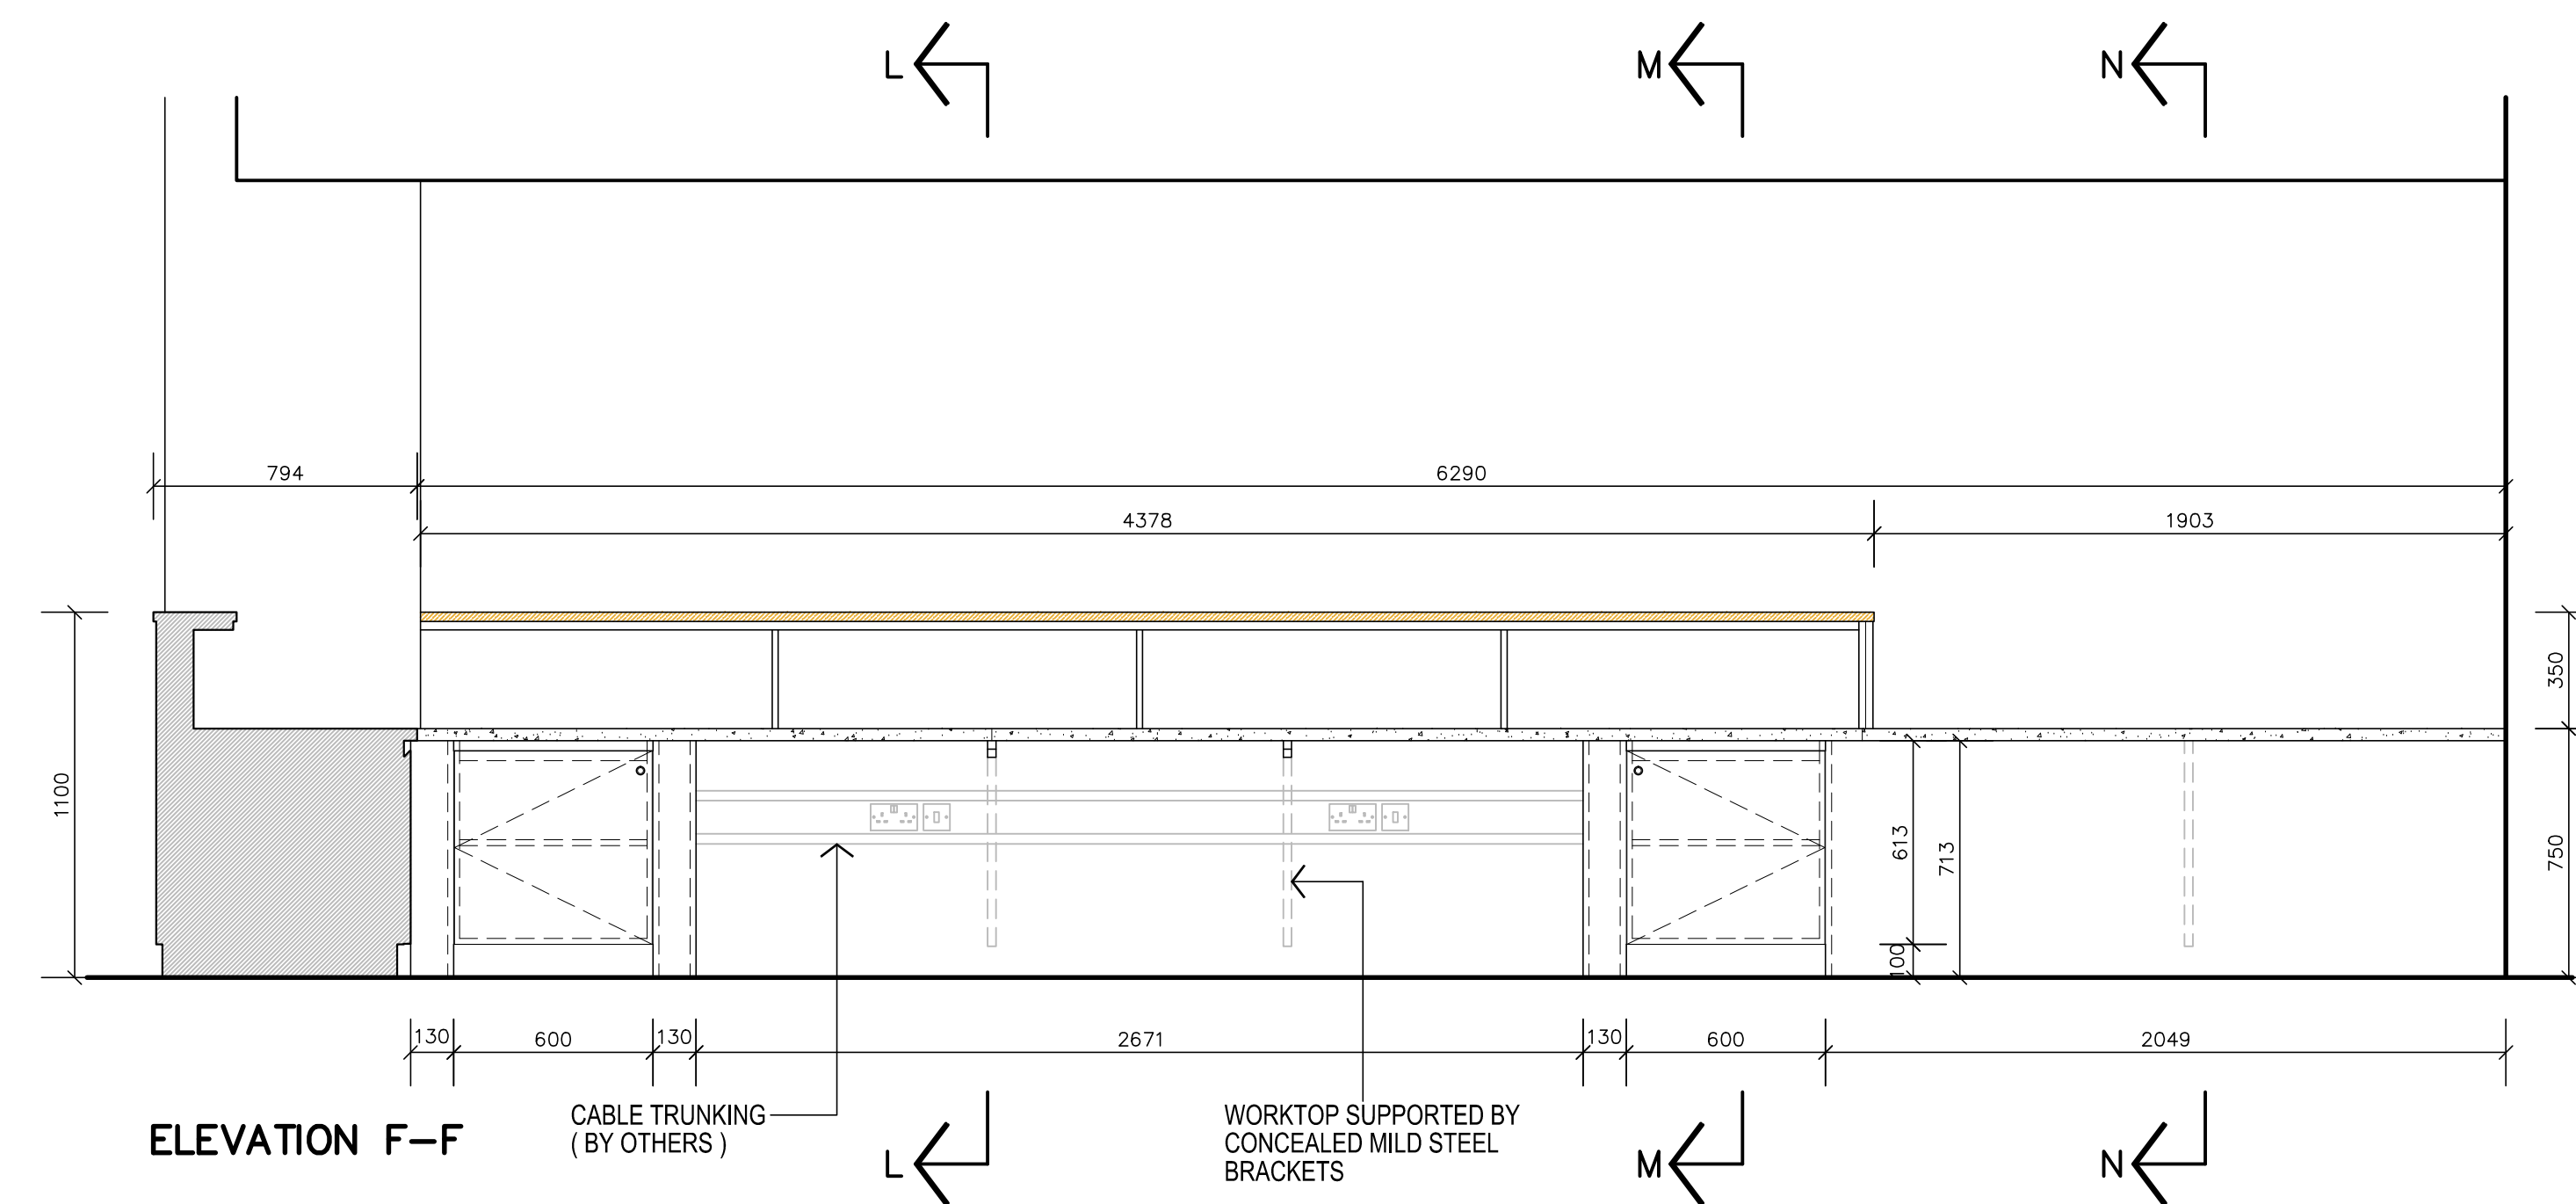
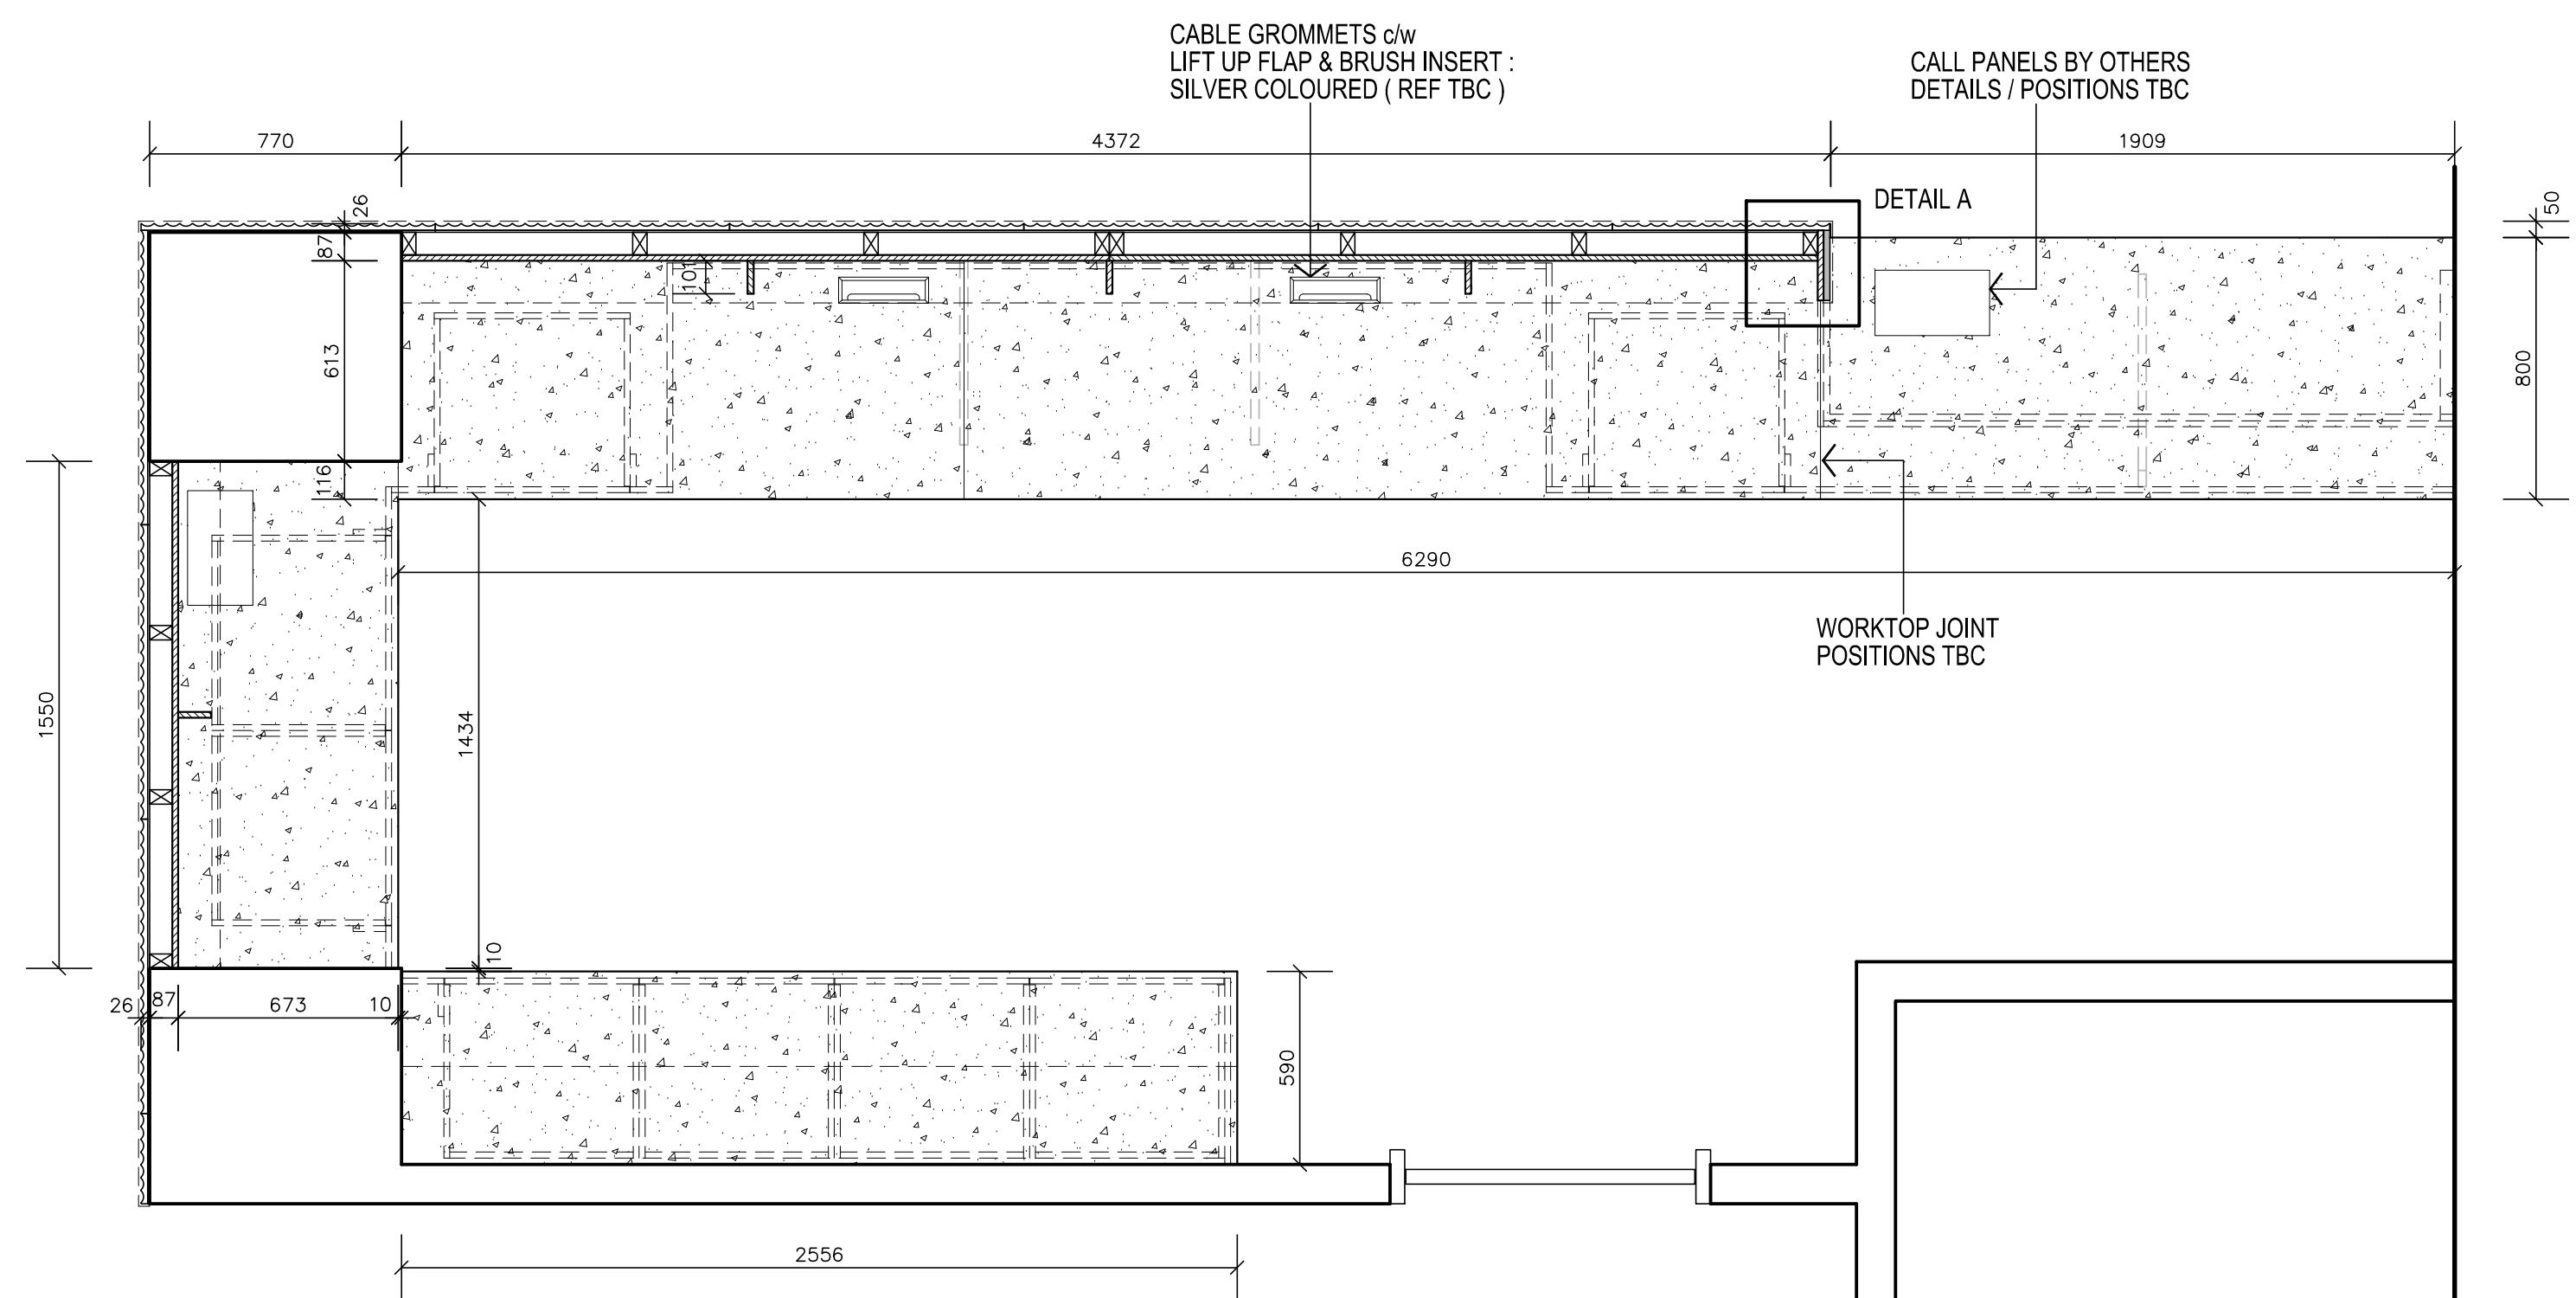
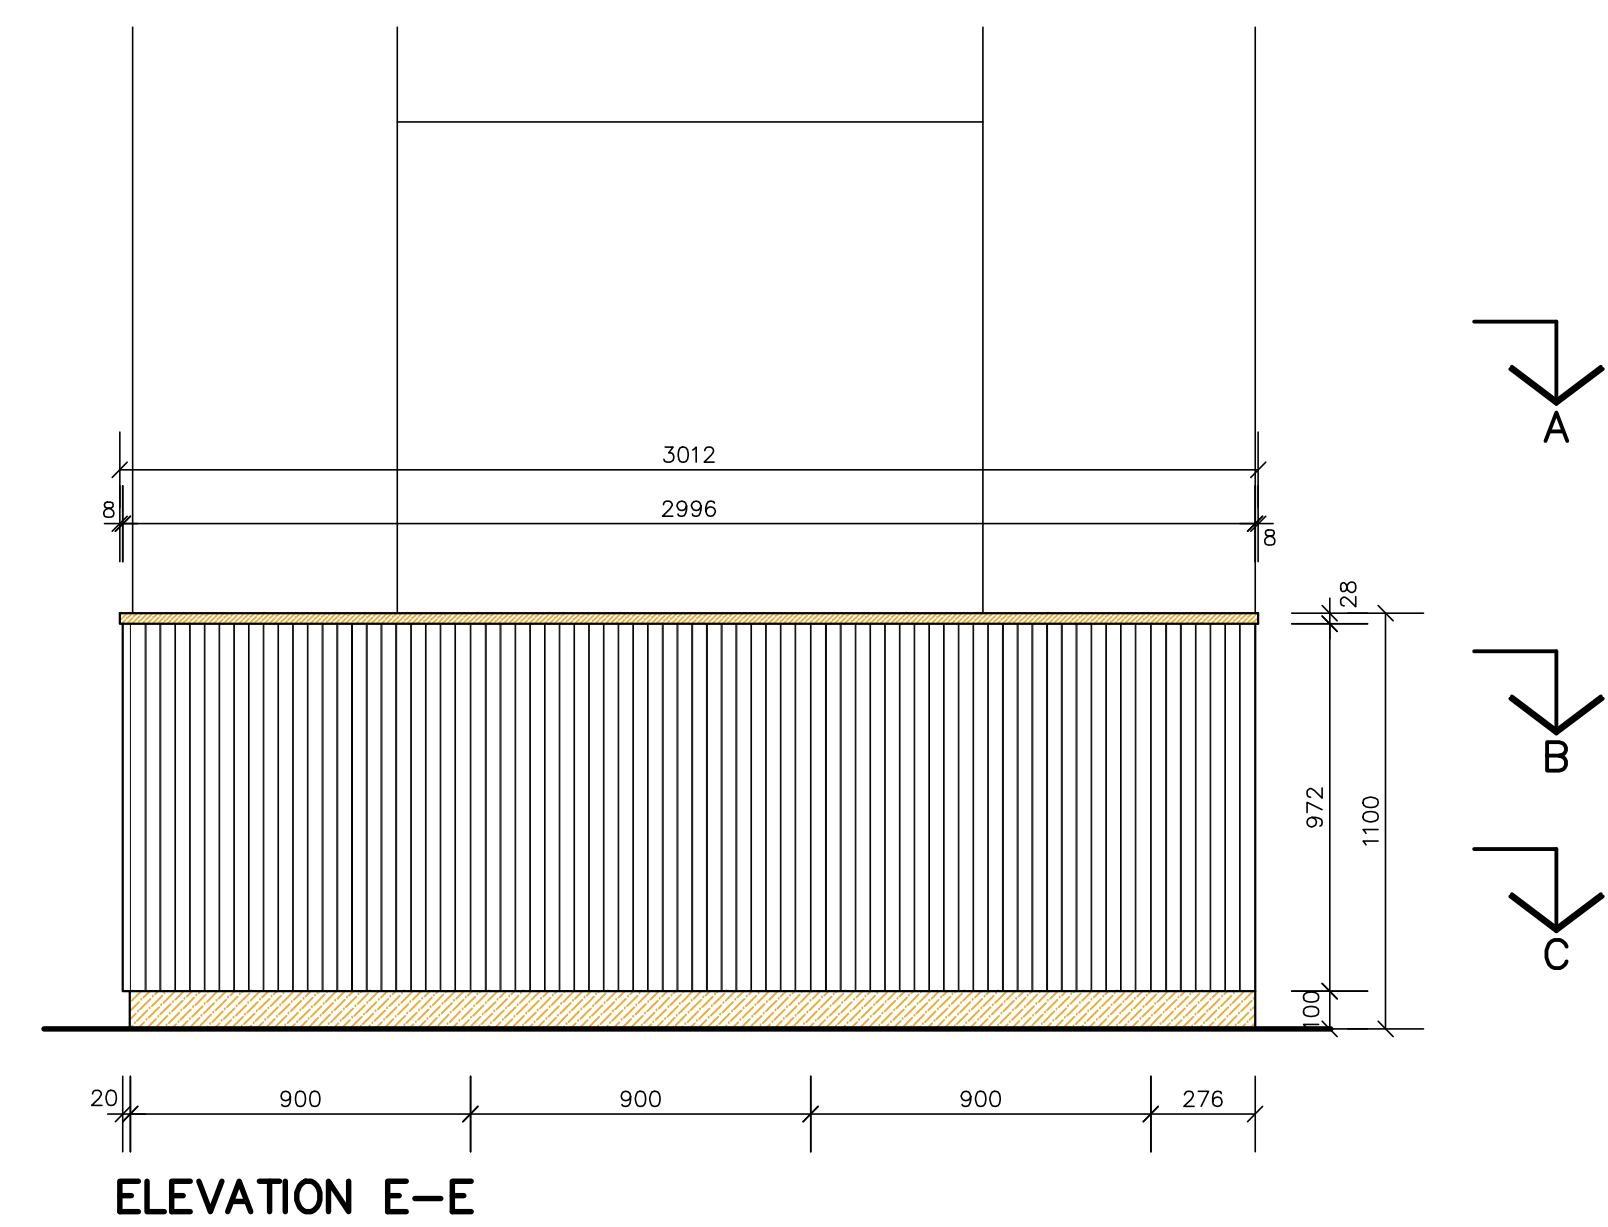
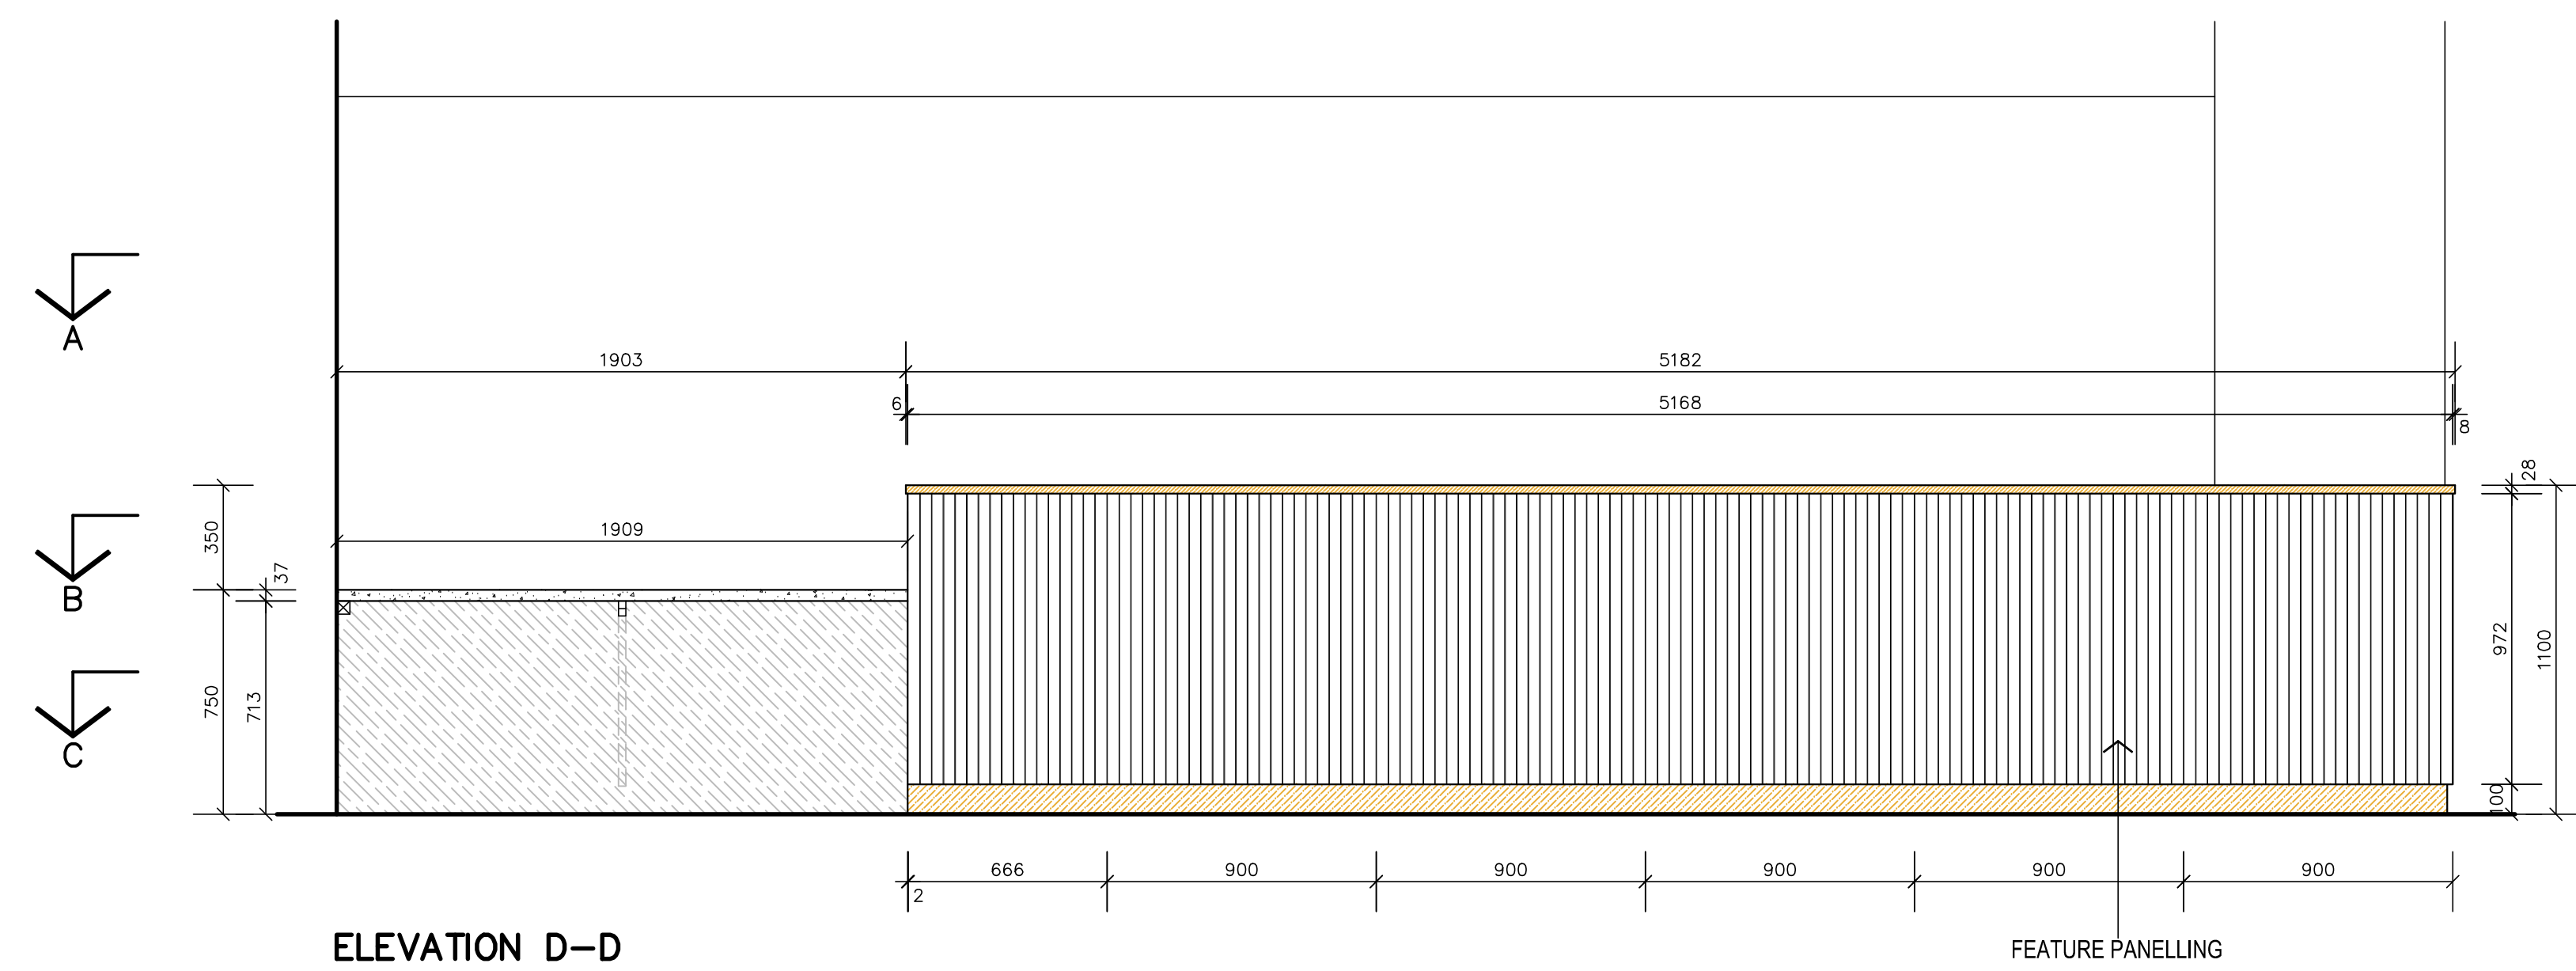


Amendments			
Rev.	Amendment	Date	Drawn.

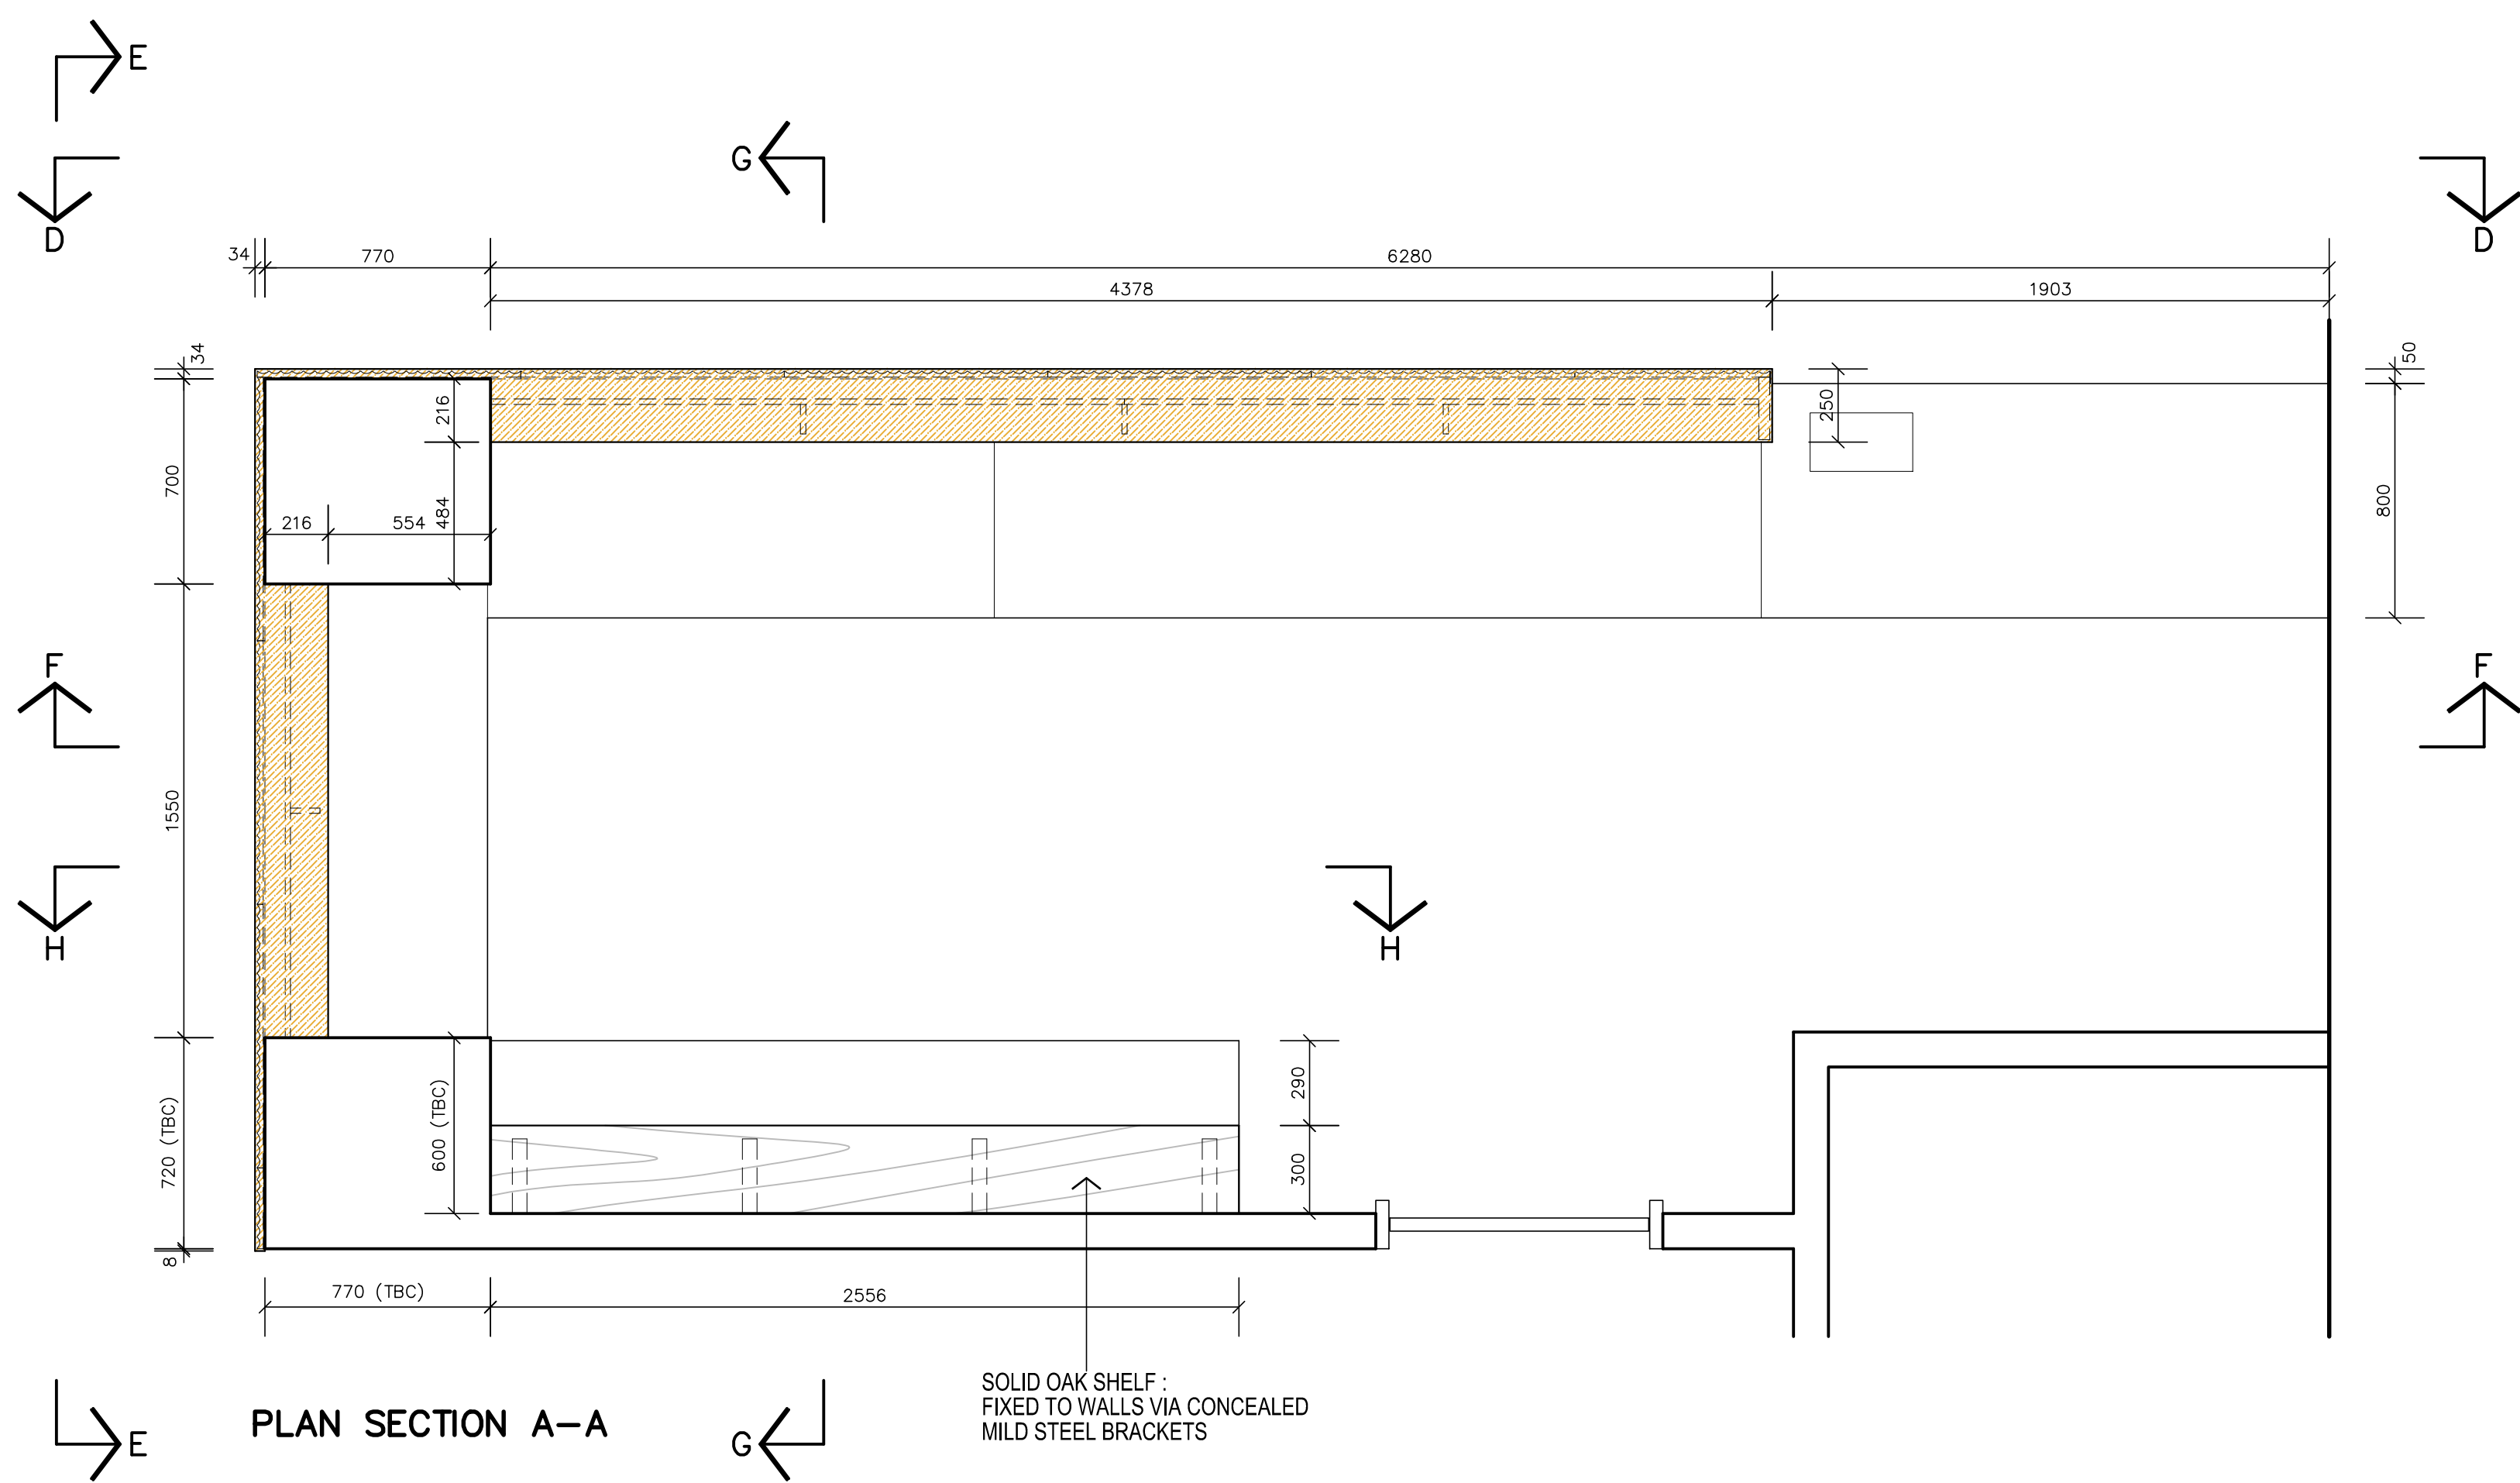

- NOTES :**
- WRITING SHELF : 25mm MDF WRAPPED IN MIRROR POLISHED BRASS TRIM
 - EXTERNAL SKIRTING : MDF FACED WITH POLISHED BRASS TRIM TO MATCH WRITING SHELF
 - WORKTOP : 12mm SOLID SURFACE : REF : CORIAN ANTARCTICA ON 25mm MDF SUBTOP
 - INTERNAL PANELLING & CUPBOARD UNITS :
18mm MFC : REF : EGGER W1200 PORCELAIN WHITE
c/w MATCHING 2mm PVC LIPPINGS
 - EXTERNAL FEATURE PANELLING :
REF : PANBETON SHUI : CONCRETE LCDA
 - TERRAZZO TILE TO INTERNAL FACES OF DDA SECTION
WHERE INDICATED : REF : OLDENBURG BLACK
 - DESK CONSTRUCTED WITH SOFTWOOD FRAMEWORK
& SUPPORTED VIA MILD STEEL SUPPORTS
 - ALL CUPBOARD DOORS TO BE LOCKABLE :
LOCKS BY HAFELE : REF : RIMLOCK SYMO 3000 (TBC)

Project:
SUNLIGHT HOUSE
LITTLE QUAY STREET
MANCHESTER
M3 3HP

RECEPTION DESK

PLANS & ELEVATIONS

Scale: 1:20/1:2 @ A0

Drawn by: BR

Checked by:

Date: 13/09/24

DRG No:	5180/14
---------	---------

AD

ASK

AD

Joinery & Interiors Ltd
Premier Estate • The Leys • Brockm

Brierley Hill • West Midlands • DY5 3
Tel: 01384 265165 • Fax: 01384 265166

All dimensions to be checked on site before work

Figured dimensions to be taken in preference to dimensions, if in doubt, contact A&D.

The copyright of the design depicted in this drawing is the property of A&D, and must not be reproduced without consent.
