

COPYRIGHT


STRUCTURAL WORKS

ALL DIMENSIONS



THIS DRAWING IS PROTECTED UNDER COPYRIGHT. COPYRIGHT REMAINS THE PROPERTY OF BRAWN DESIGN LTD UNLESS OTHERWISE ASSIGNED.

ANY STRUCTURAL INFORMATION ON THIS DRAWING IS INDICATIVE ONLY. NO STRUCTURAL DETAILS TO BE TAKEN FROM THIS DRAWING. ALL STRUCTURAL DETAILS TO BE REFERRED TO A STRUCTURAL ENGINEER.

FIGURED DIMENSIONS ONLY TO BE TAKEN FROM THIS DRAWING. DO NOT SCALE. ALL DIMENSIONS TO BE VERIFIED ON SITE PRIOR TO THE COMMENCEMENT OF WORK. ALL CONTRACTORS MUST VISIT THE SITE AND BE RESPONSIBLE FOR CHECKING ALL SETTING OUT DIMENSIONS. NOTIFY BRAWN DESIGN LTD OF ANY DISCREPANCIES PRIOR TO ANY MANUFACTURE OR CONSTRUCTION WORKS.

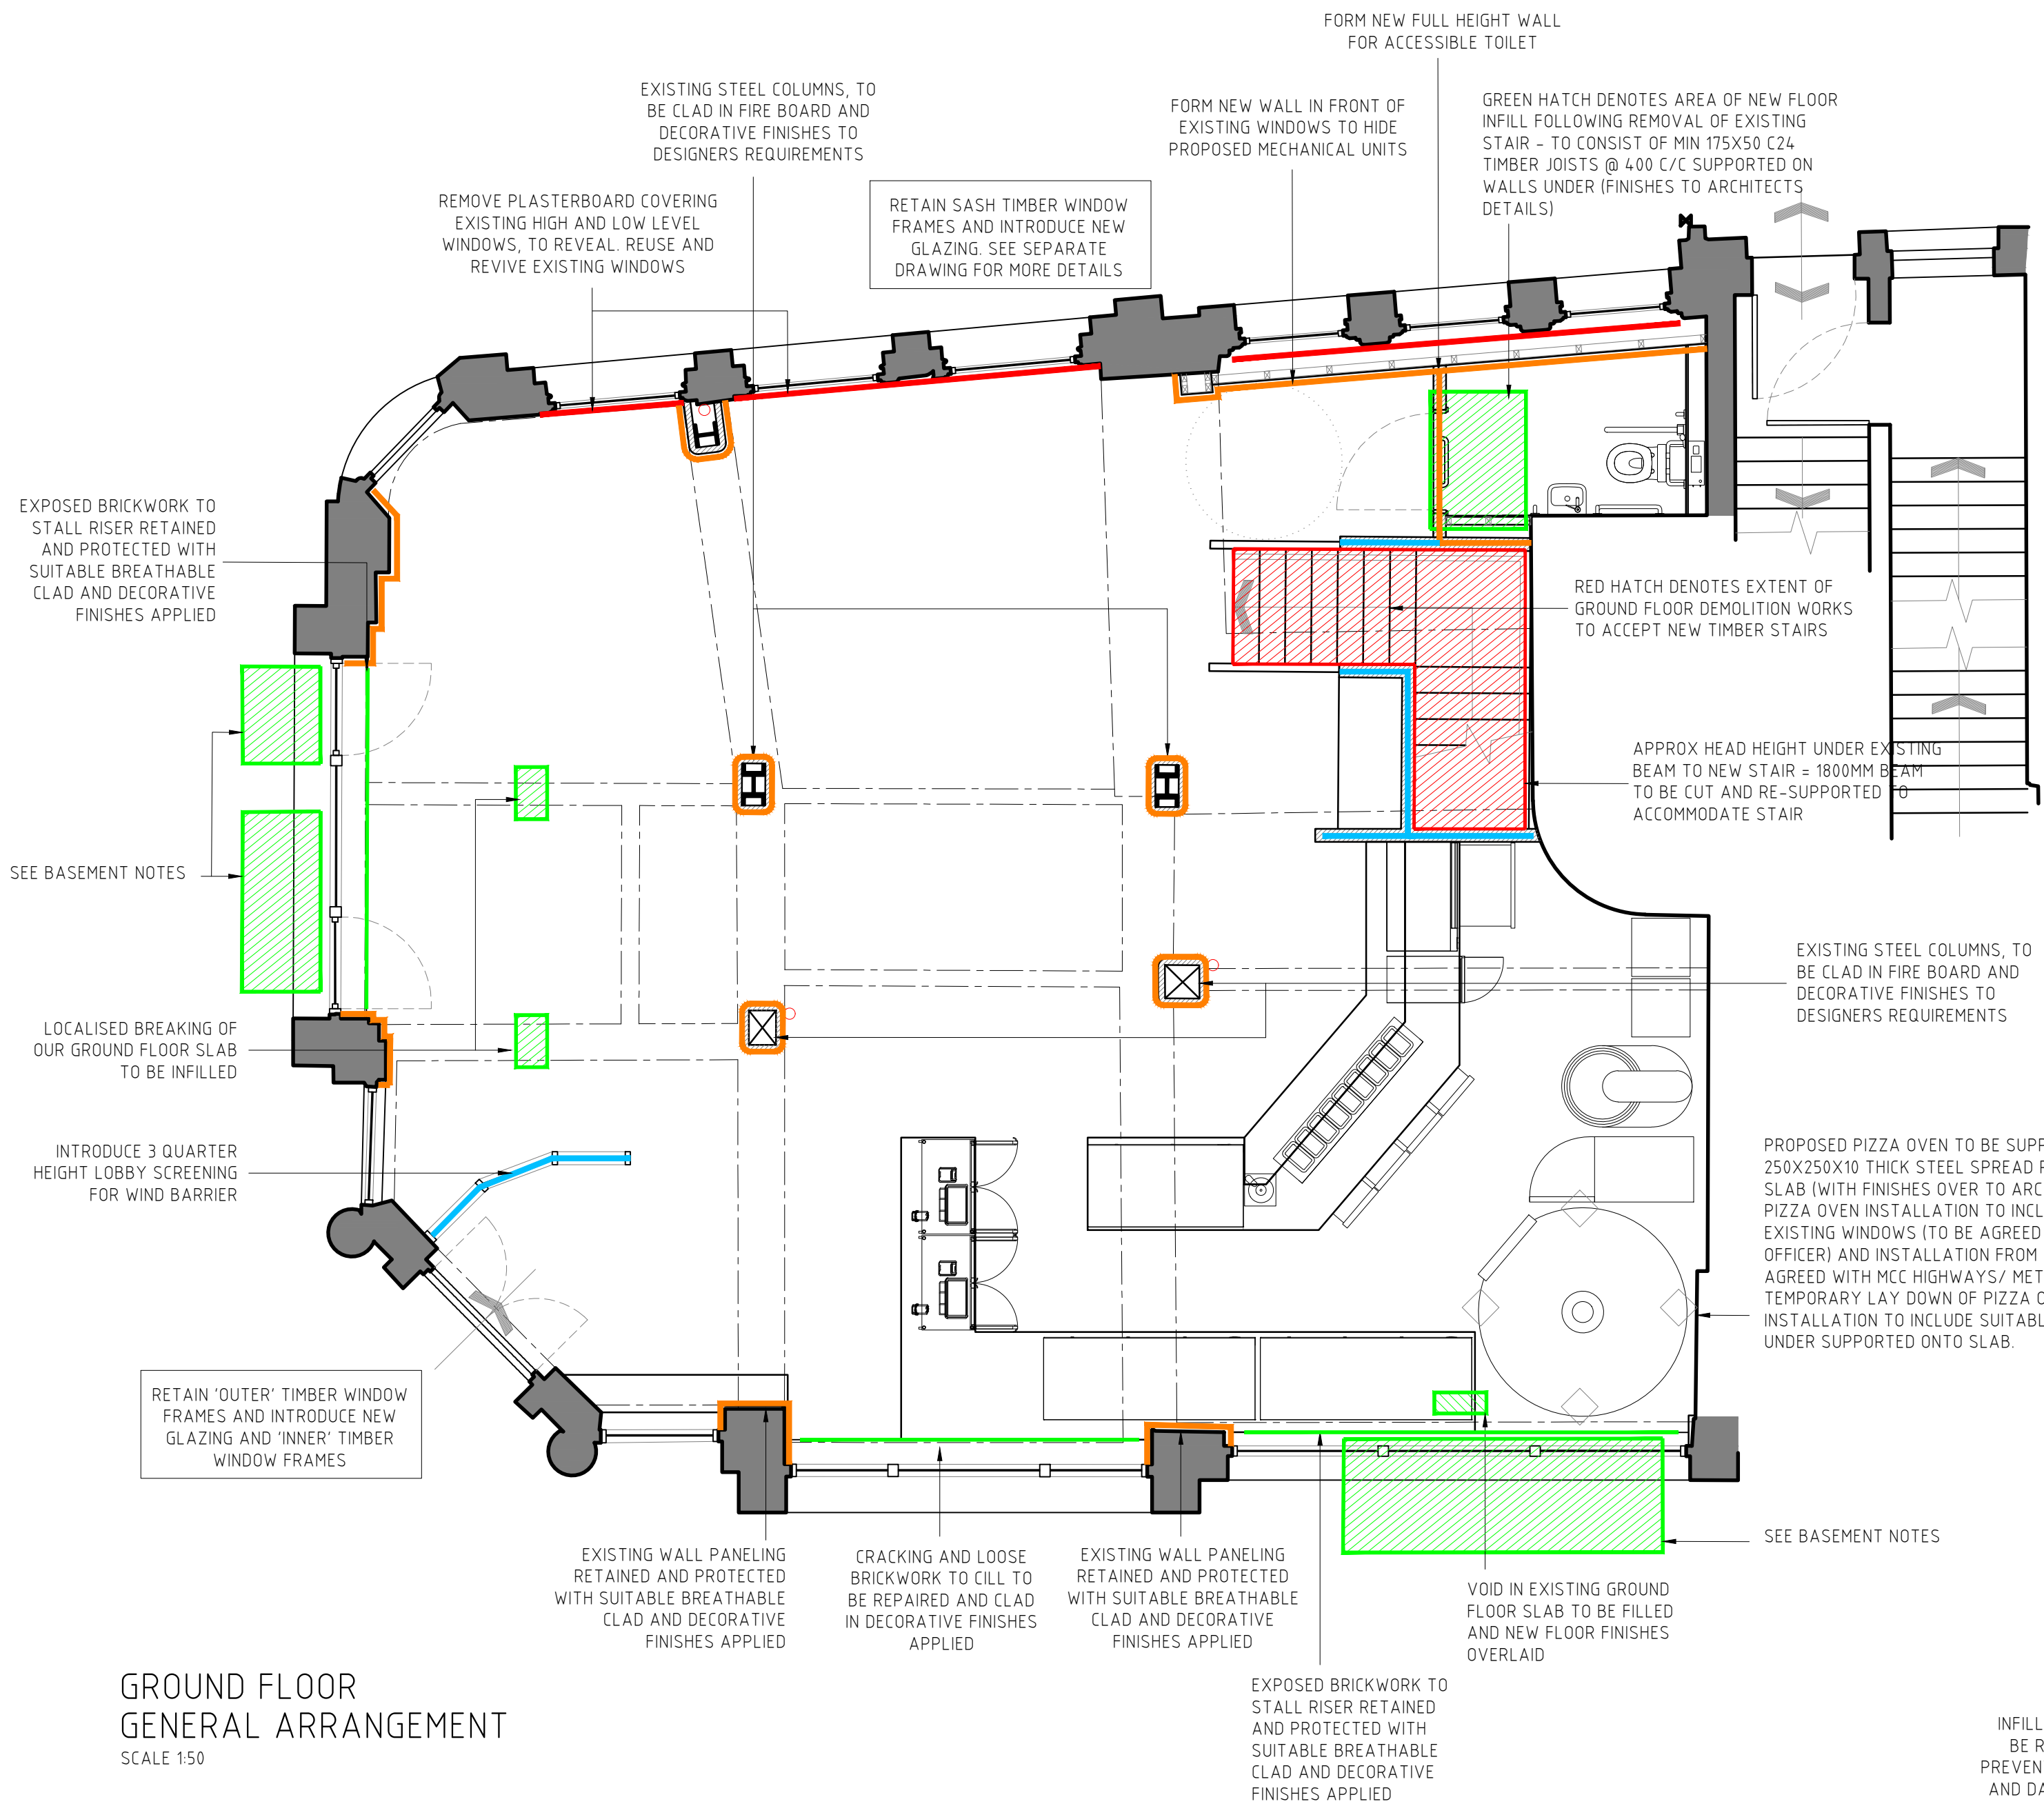

	EXISTING BEAM LINE		PROPOSED AREA OF REPAIR
	EXISTING MANHOLE		HIGHLIGHTED PROPOSED REPAIR
	AREA OF PROPOSED DEMOLITION		PROPOSED NEW STRUCTURAL ELEMENT
	HIGHLIGHTED PROPOSED DEMOLITION		PROPOSED NEW WALL / STUDWALL
			PROPOSED NEW 3 QUARTER SCREEN

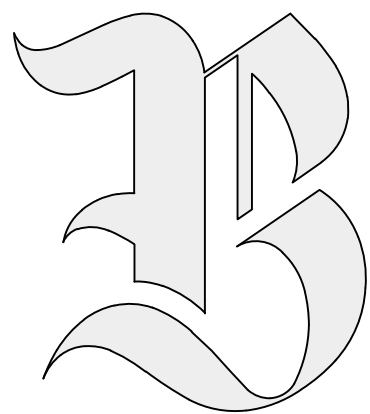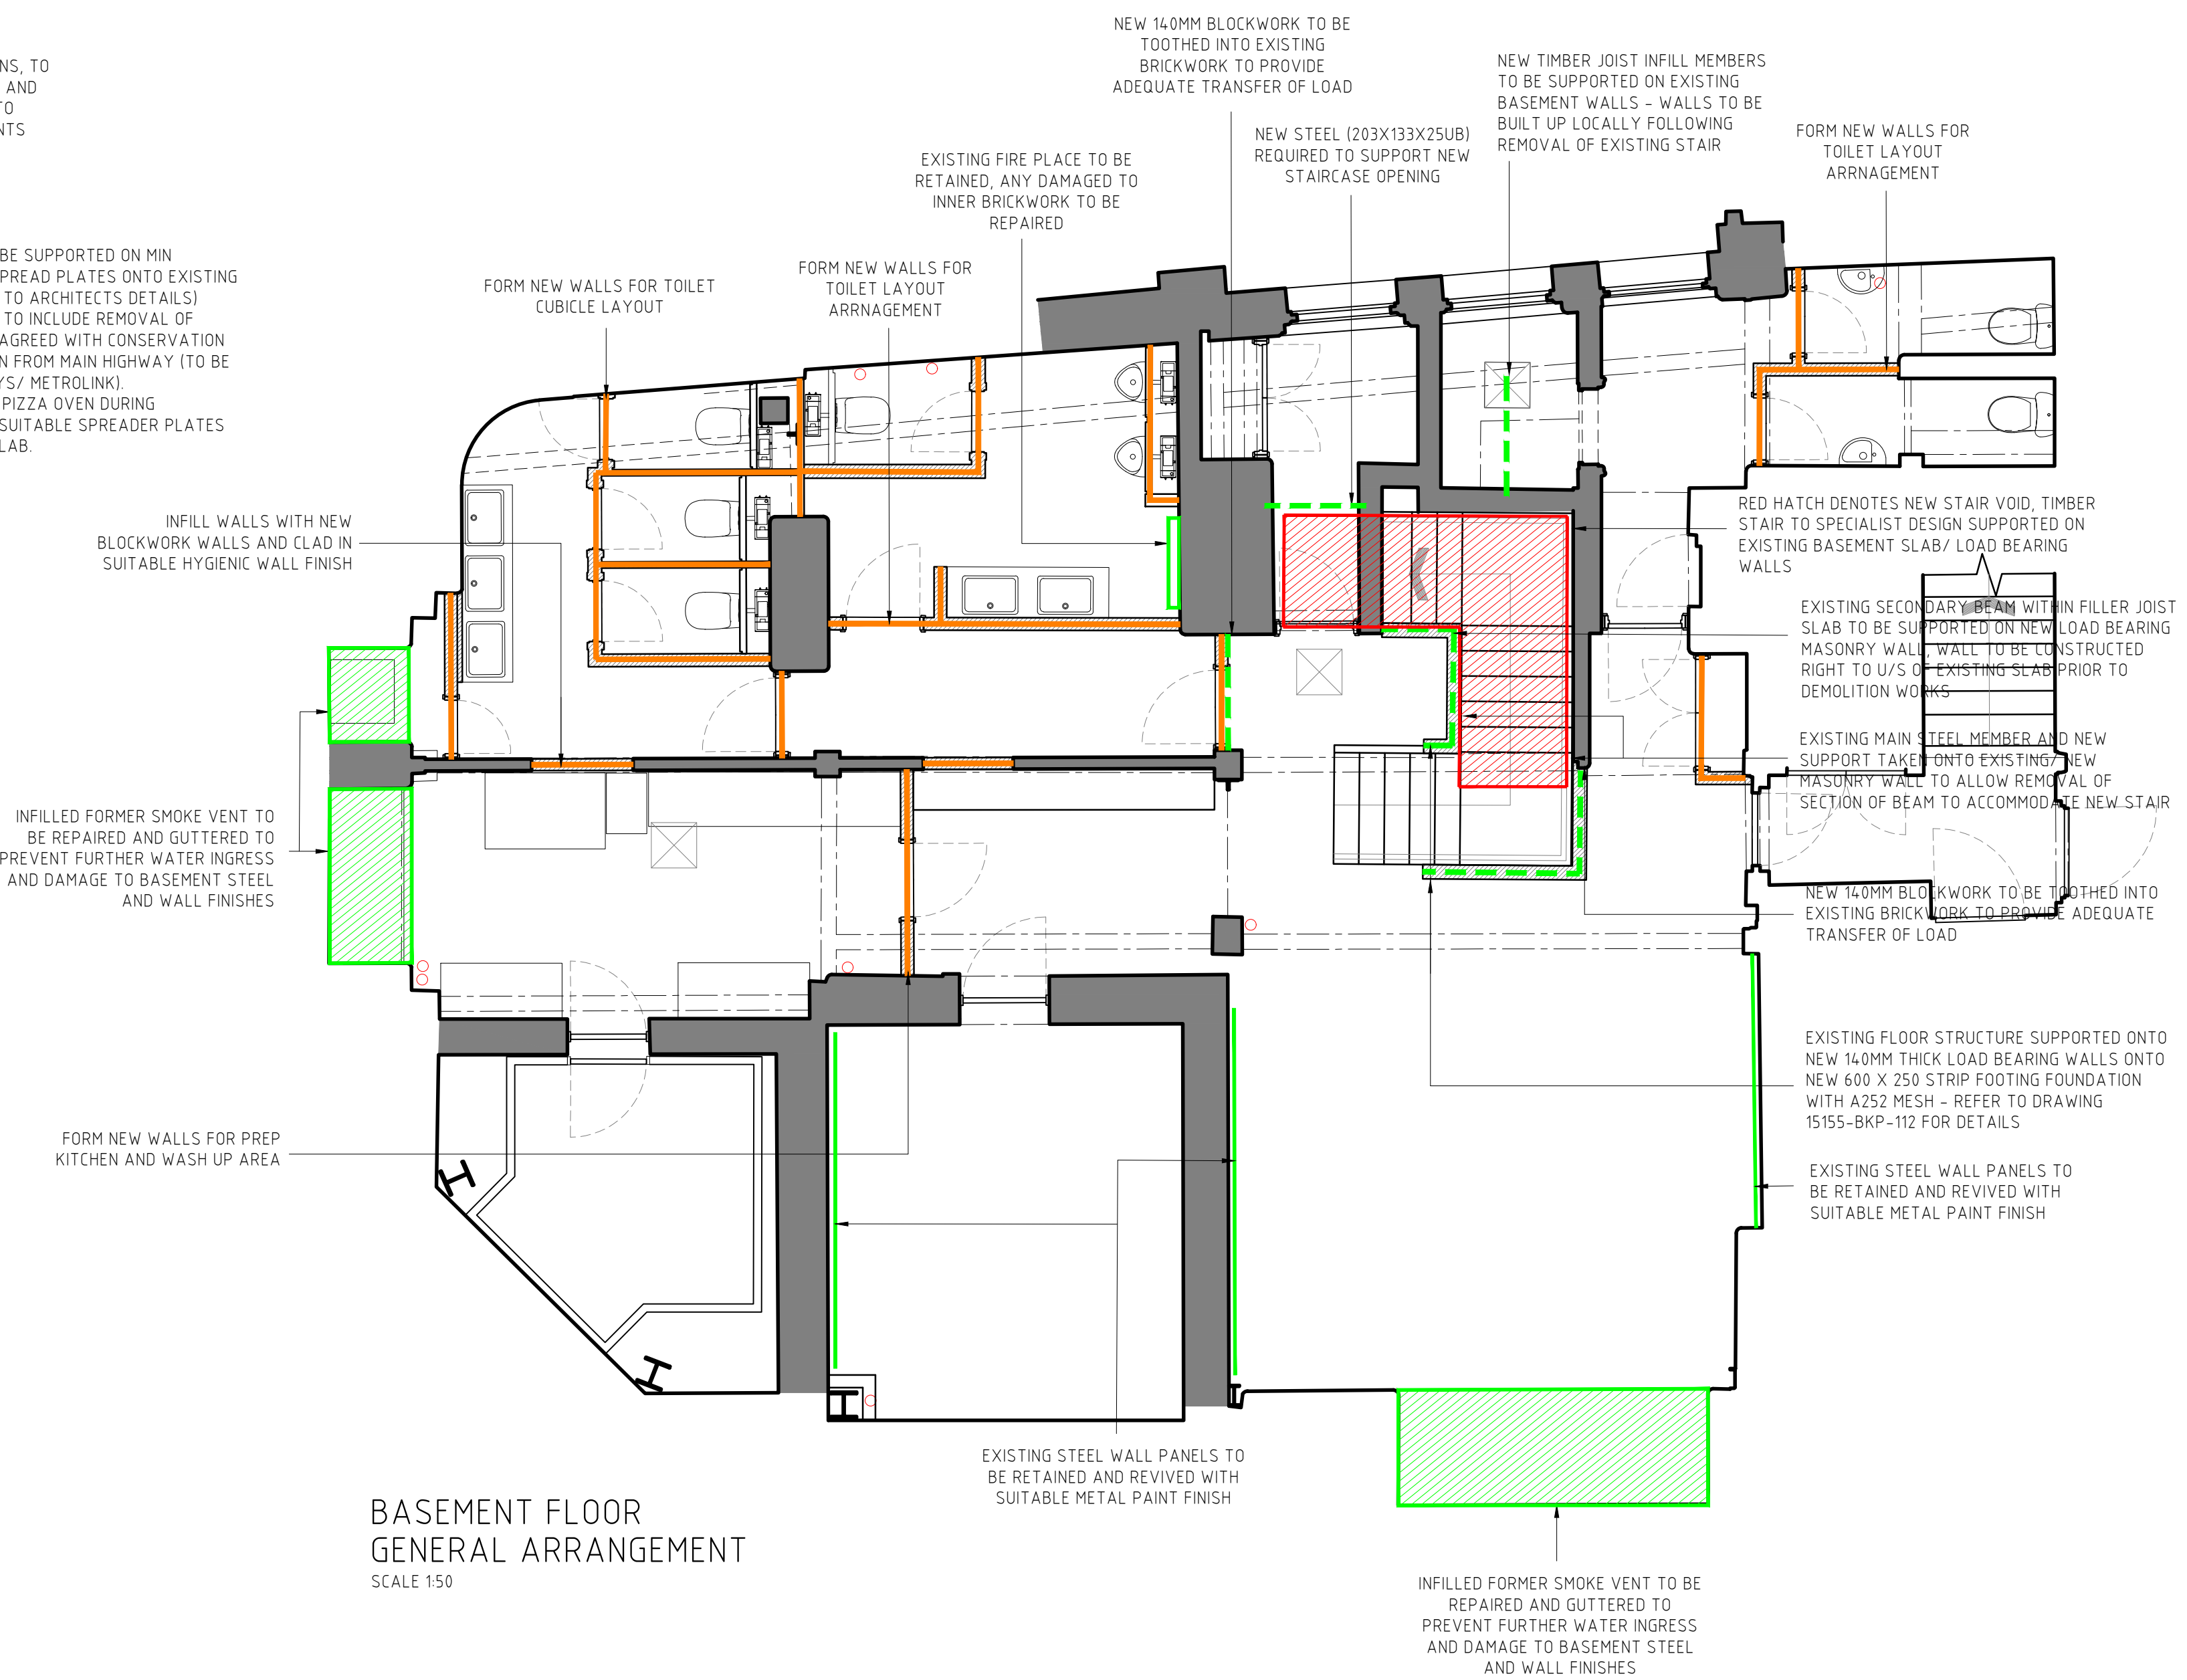

BRAWN DESIGN LIMITED.

BIZ HUB, ROOM G01, MELTON COURT, GIBSON LN,
NORTH FERRIBY, HU14 3HH
EMAIL: RICHARD@BRAWNDESIGN.CO.UK
MOBILE: 07985 344636

CLIENT

INDIVIDUAL RESTAURANTS
FORBICI

PROJECT

MANCHESTER
CROSS STREET

DRAWING TITLE

PROPOSED
BUILDERS WORKS

JOB NUMBER

2405

DRAWING NUMBER

223

REVISION

C2

SCALE

1:50

DRAWN BY

BN

APPROVED BY

DIRECTOR

REV

C1

25-07-24

DATE

19-09-24

NOTES

BUILDERS WORKS FOR PLANNING APPLICATION
ADDITIONAL INFORMATION ADDED FOR PLANNING APPROVAL

BY

RCN

SCALE BAR

1:50

1:100

0 1 2 3 4 5M
0 1 2 3 4 5 6 7 8 9 10M