


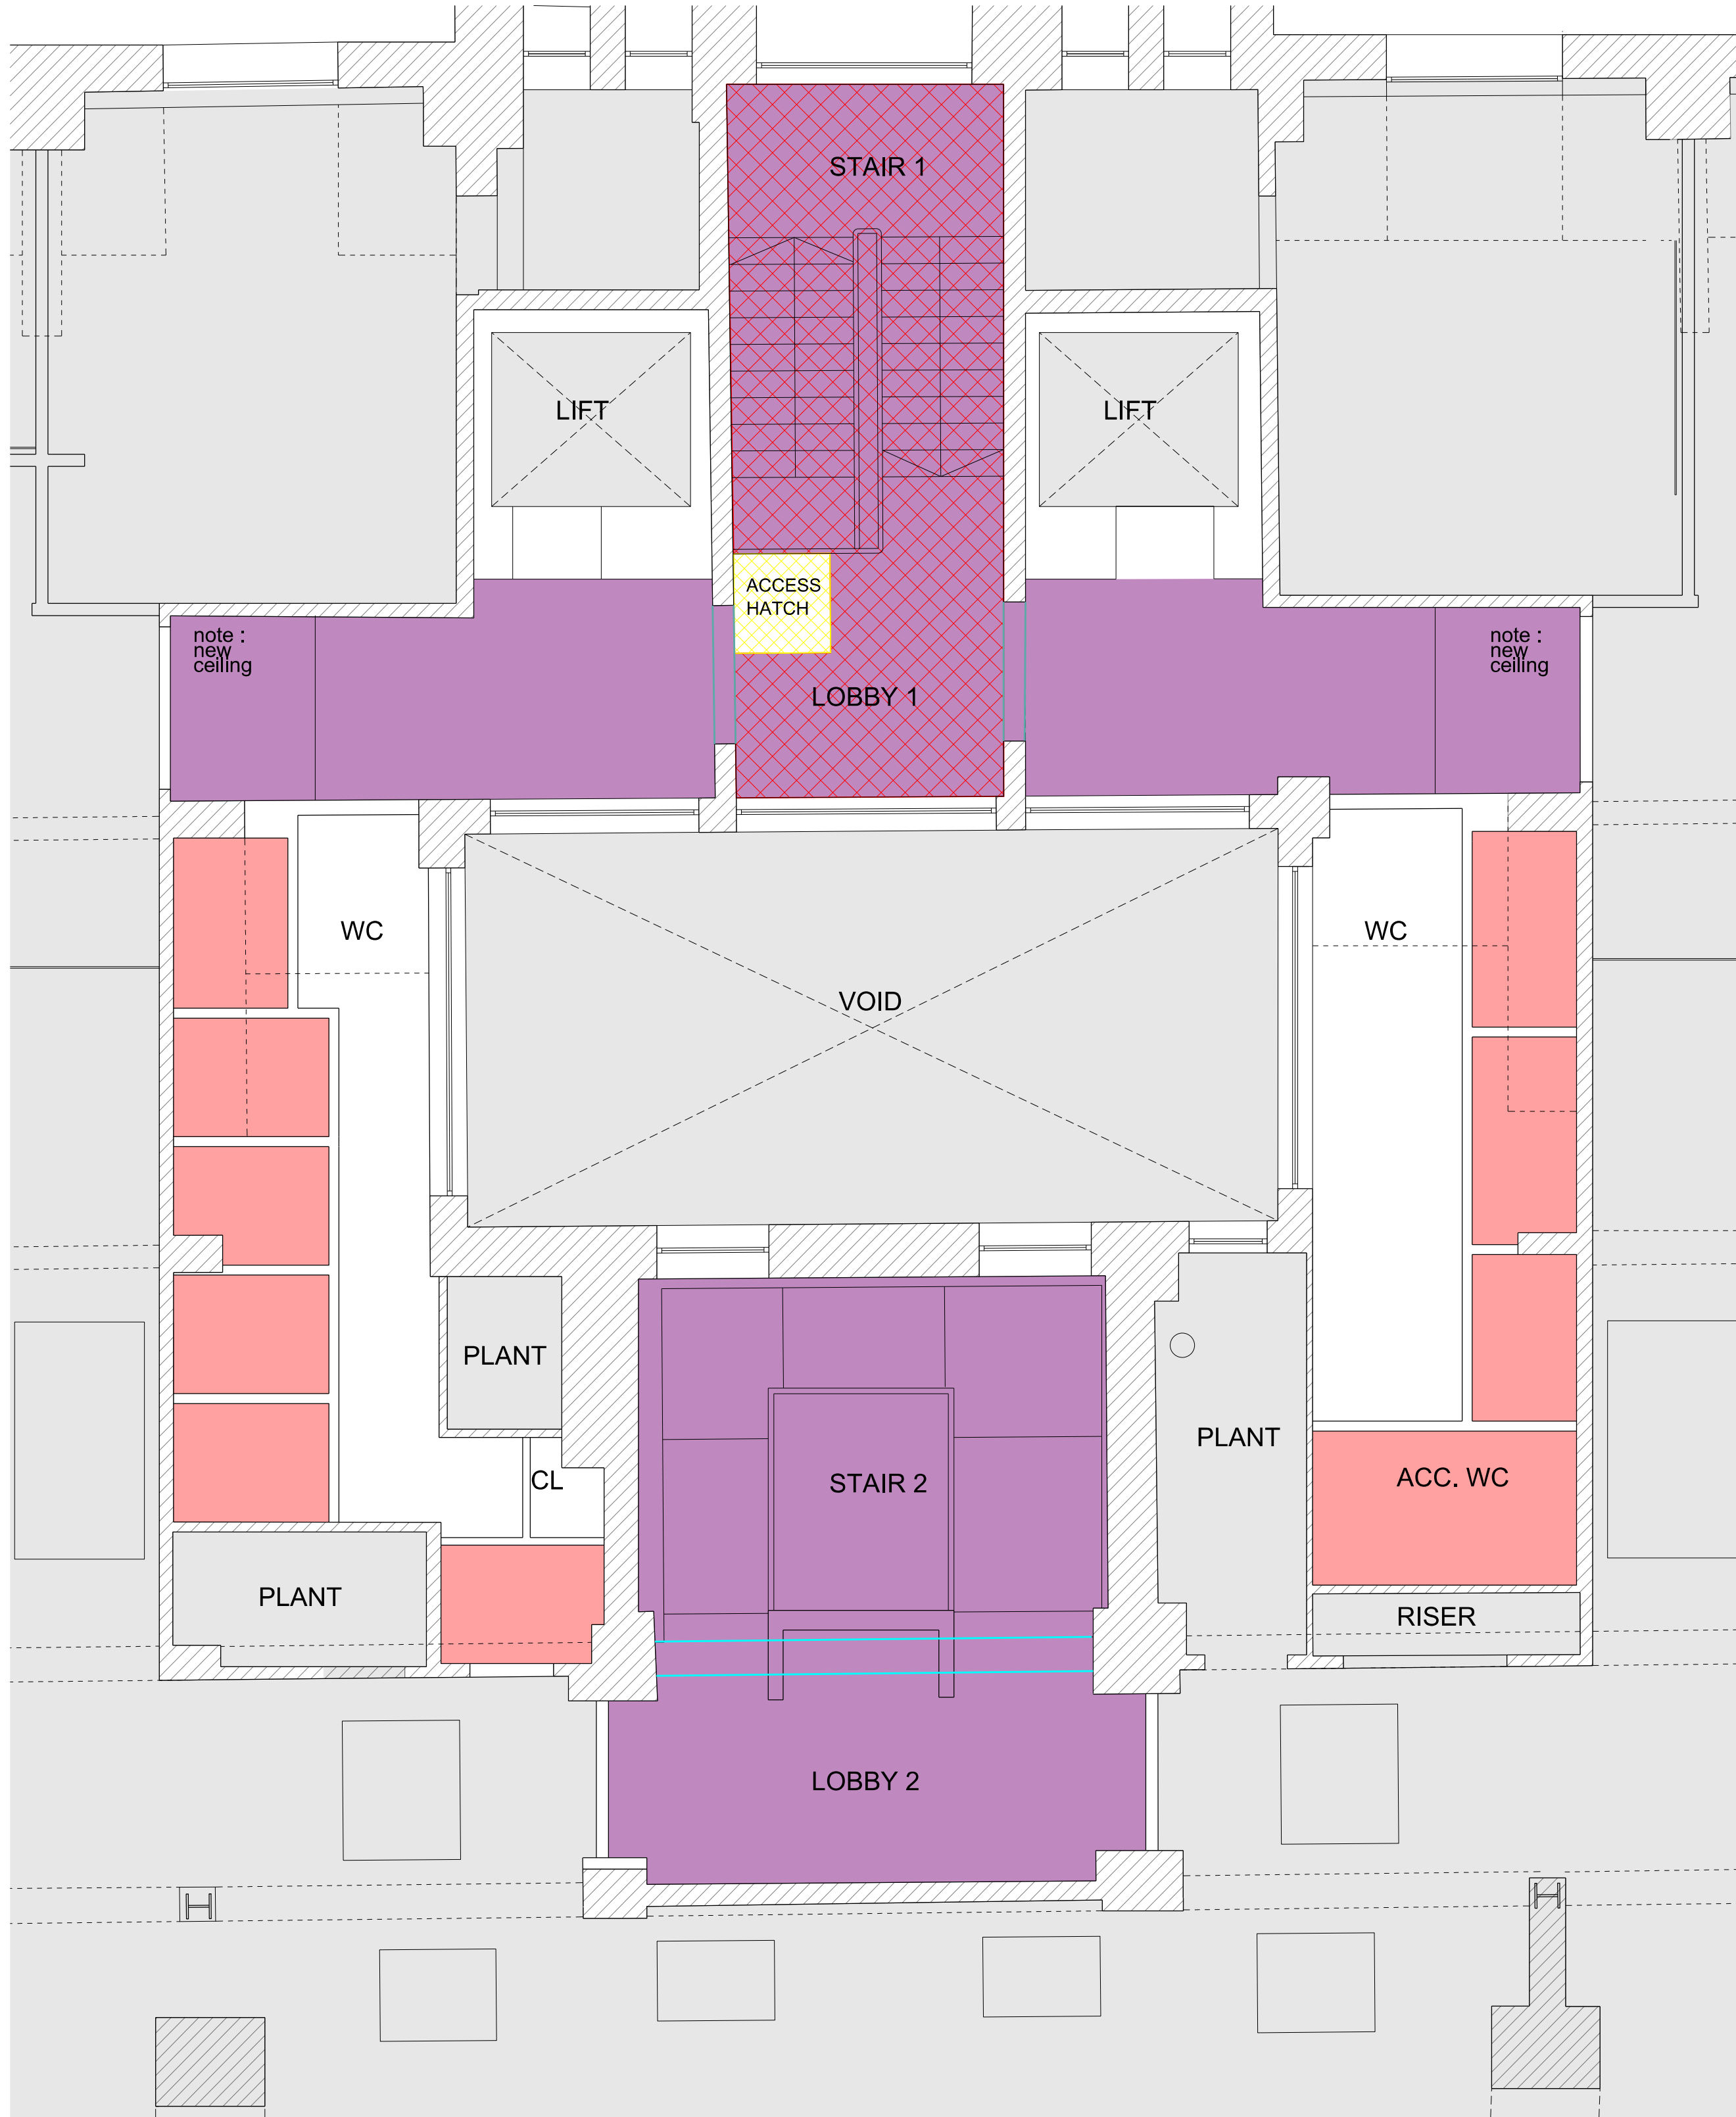

NOTES / REVISION

CORE CEILING FINISHES KEY

- FEATURE PAINT COLOUR
DULUX DIAMOND HIGH PERFORMANCE
(LIGHT & SPACE) MATT EMULSION
(2 UNDERCOATS, 2 TOP COATS) COLOUR
MATCHED TO DULUX HERITAGE RAVENS
FLIGHT
- ORIGINAL TILES/BRICKS TO BE
FINISHED IN WHITE BS 00 55 DULUX
DIAMOND EGGSHELL (2 COATS
UNDERCOAT, 2 TOP COATS)
- SUPPLY AND INSTALL 600X600 CEILING
GRID TILES ARMSTRONG PRELUDE 24
CORROSION RESISTANT TILES GRID &
HYDROBOARD 600X600 BORAD EDGE
TILES 100%RH
- ORIGINAL CEILING MADE GOOD.
FULL HEIGHT FEATURE PAINT COLOUR
DULUX DIAMOND HIGH PERFORMANCE
(LIGHT & SPACE) MATT EMULSION
(2 UNDERCOATS, 2 TOP COATS)
COLOUR MATCHED TO DULUX HERITAGE
WOODEN WALK.
- X FIRE RATED CEILING.
- X FIRE RATED LOFT HATCH.
FINISH TO MATCH CEILING
- REFER TO GA DRAWINGS FOR
INFORMATION

NOTE: CEILING COLOURS, MATERIALS, DESIGN ETC.
TO MATCH UPGRADED AREAS OF LOWER FLOORS IN
THE COMMON PARTS.

				
500	1000	2000		
PROJECT ROYAL LONDON HOUSE, DEANS GATE, MANCHESTER				
CLIENT AM ALPHA				
TITLE PROPOSED 5TH FLOOR CORE CEILING FINISHES PLAN				
SCALE 1:50 @A1 1:100 @A3		DATE AUGUST 2024		
JOB No 1573	DWG No AL[05]5962		REV	
ISSUE FOR PLANNING				

JB+CO ARCHITECTS
+ DESIGNERS

Jeffrey Bell Architects
3 Cobourg Street
Manchester
M1 3GY