


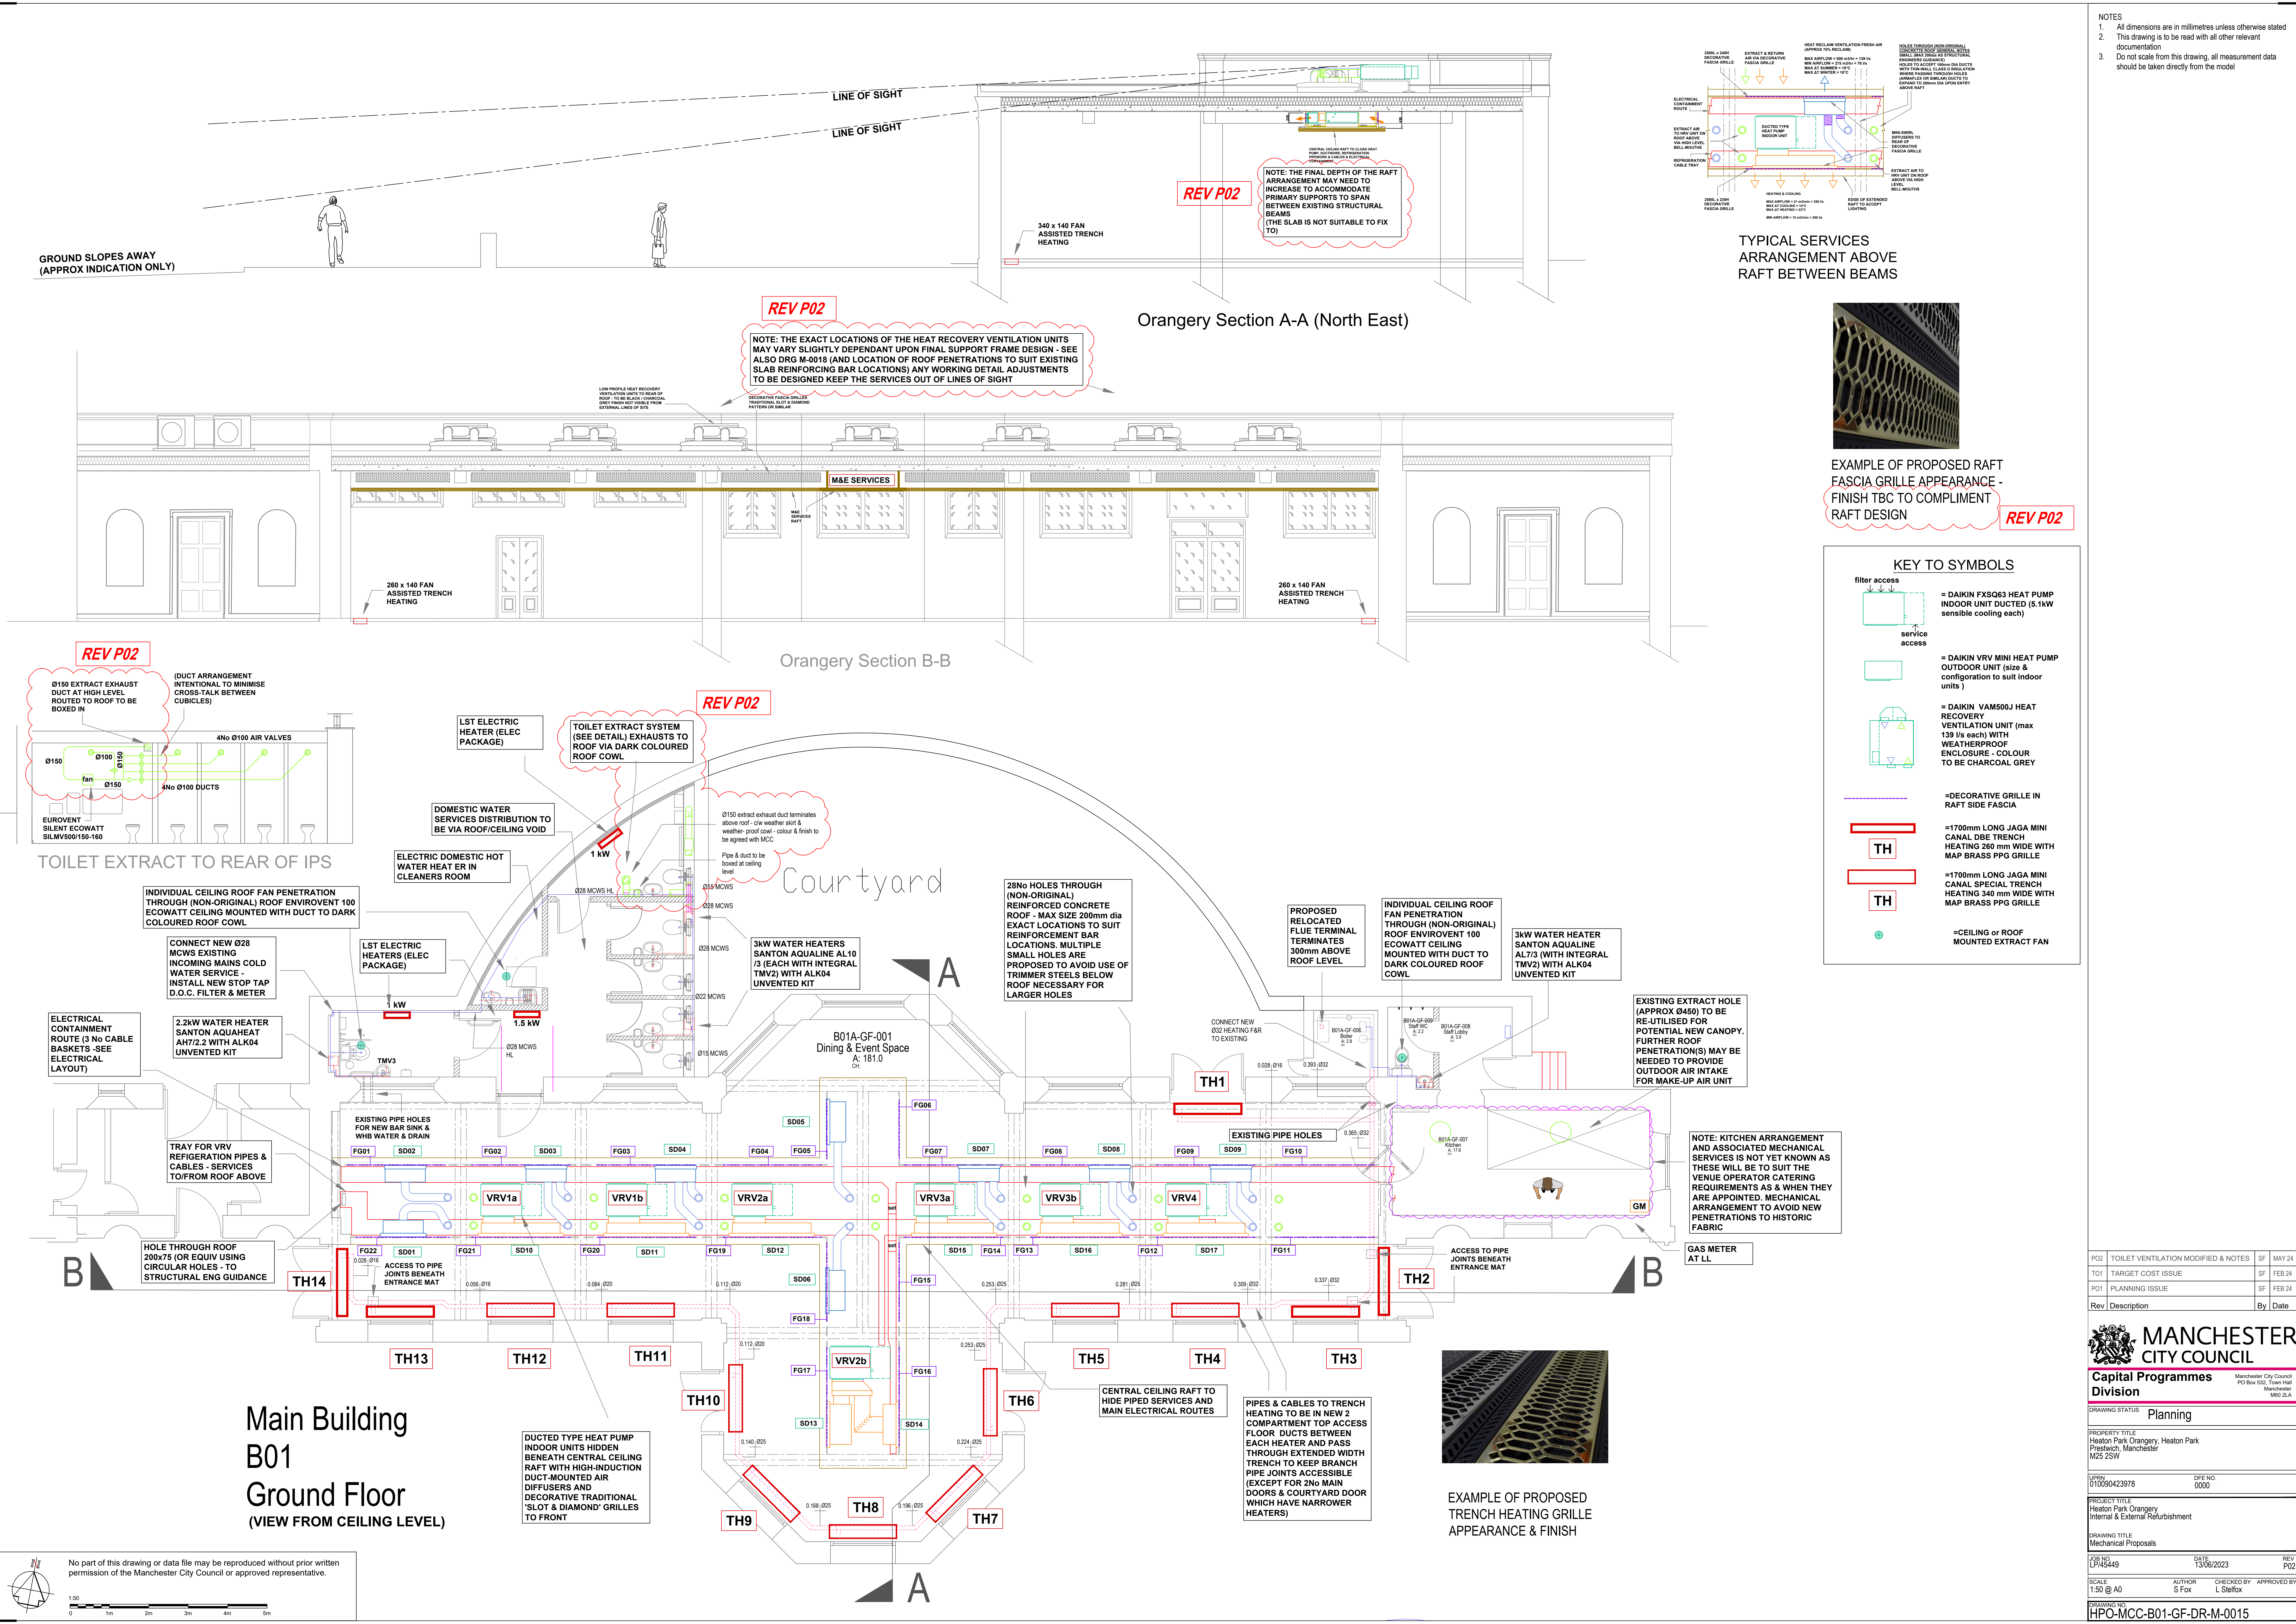

- NOTES
1. All dimensions are in millimetres unless otherwise stated
 2. This drawing is to be read with all other relevant documentation
 3. Do not scale from this drawing, all measurement data should be taken directly from the model

P02	TOILET VENTILATION MODIFIED & NOTES	SF	MAY 24
T01	TARGET COST ISSUE	SF	FEB 24
P01	PLANNING ISSUE	SF	FEB 24
Rev	Description	By	Date
 MANCHESTER CITY COUNCIL Capital Programmes Division PO Box 552, Town Hall Manchester M60 2LA			
DRAWING STATUS		Planning	
PROPERTY TITLE Heaton Park Orangerie, Heaton Park Prestwich, Manchester M25 2SW			
UPRN		010090423978	
DATE		0000	
PROJECT TITLE Heaton Park Orangerie Internal & External Refurbishment			
DRAWING TITLE Mechanical Proposals			
JOB NO		DATE	
LP45449		13/06/2023	
SCALE		REV	
1:50 @ A0		2	
AUTHOR		CHECKED BY	
S Fox		L Shillifox	
APPROVED BY			
DRAWING NO: HPO-MCC-B01-GF-DR-M-0015			