


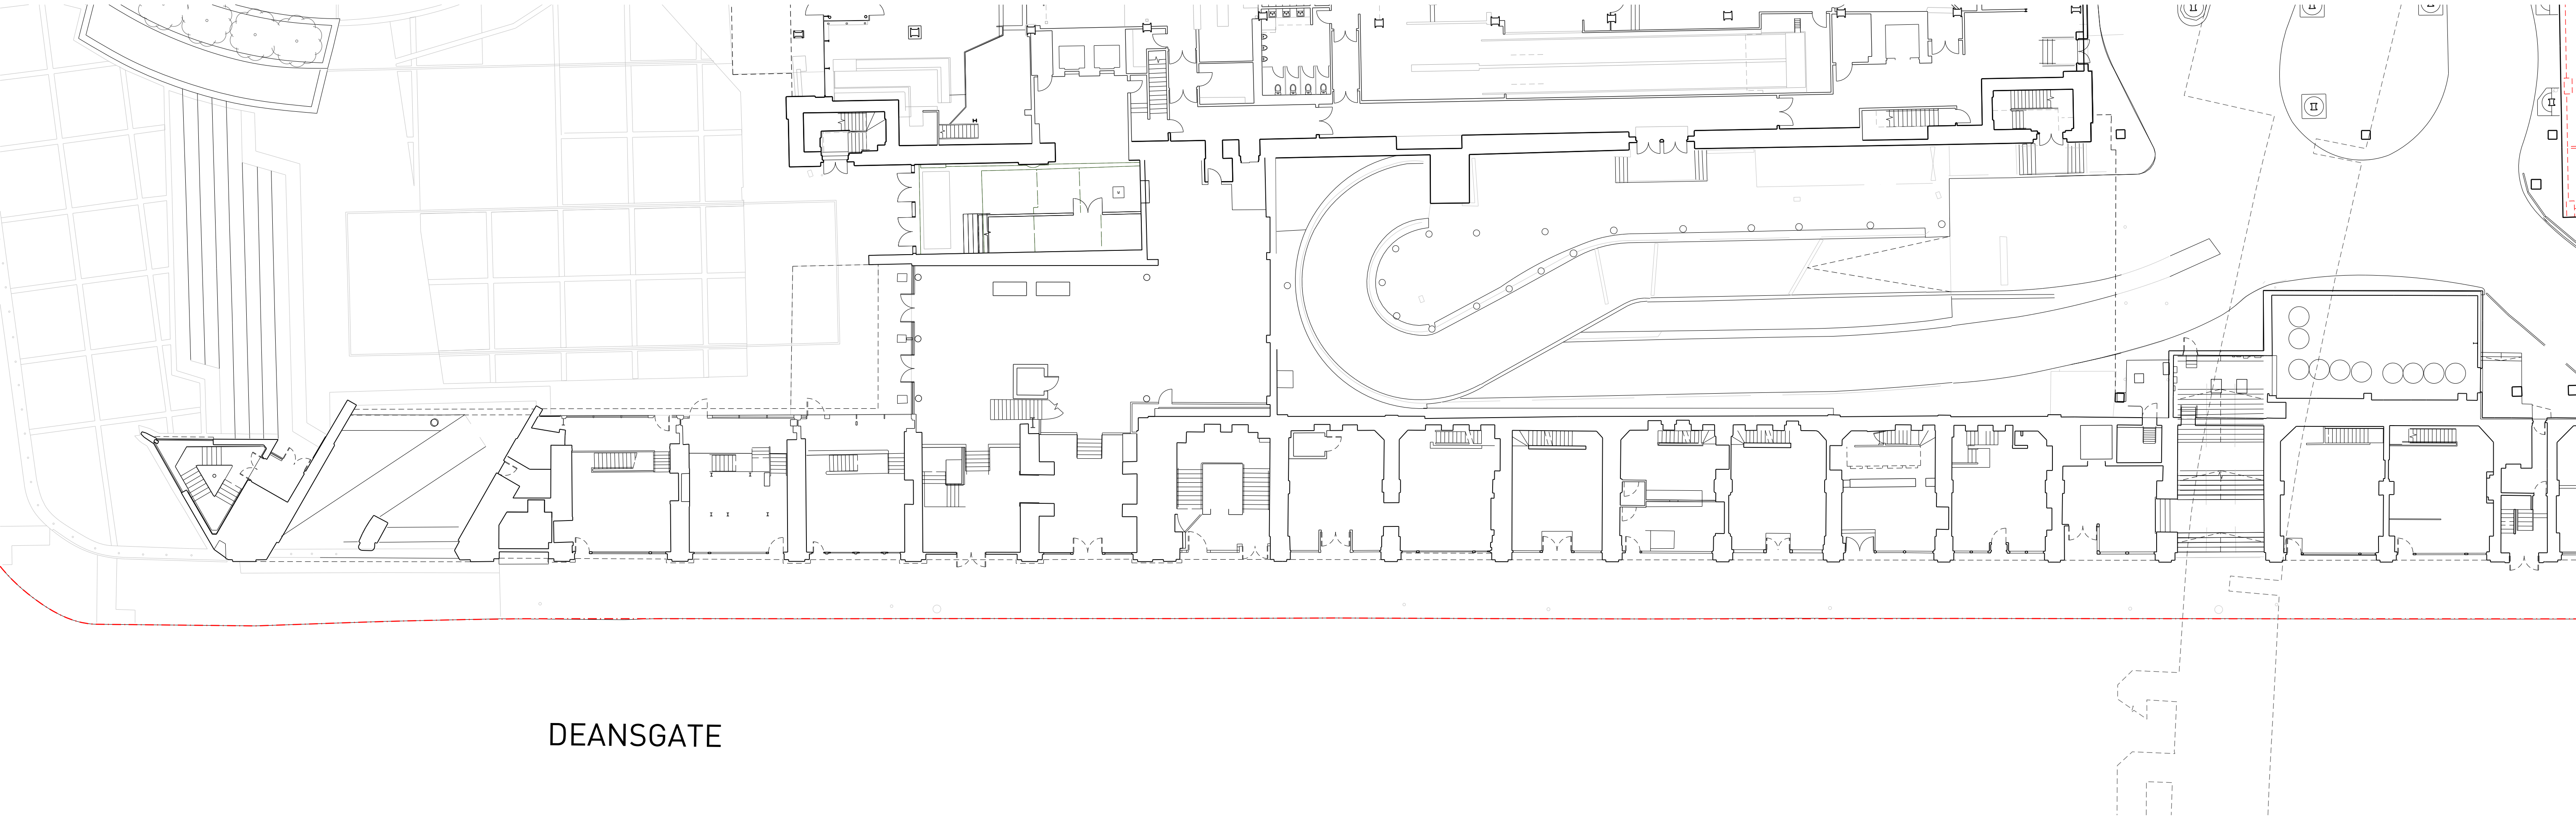
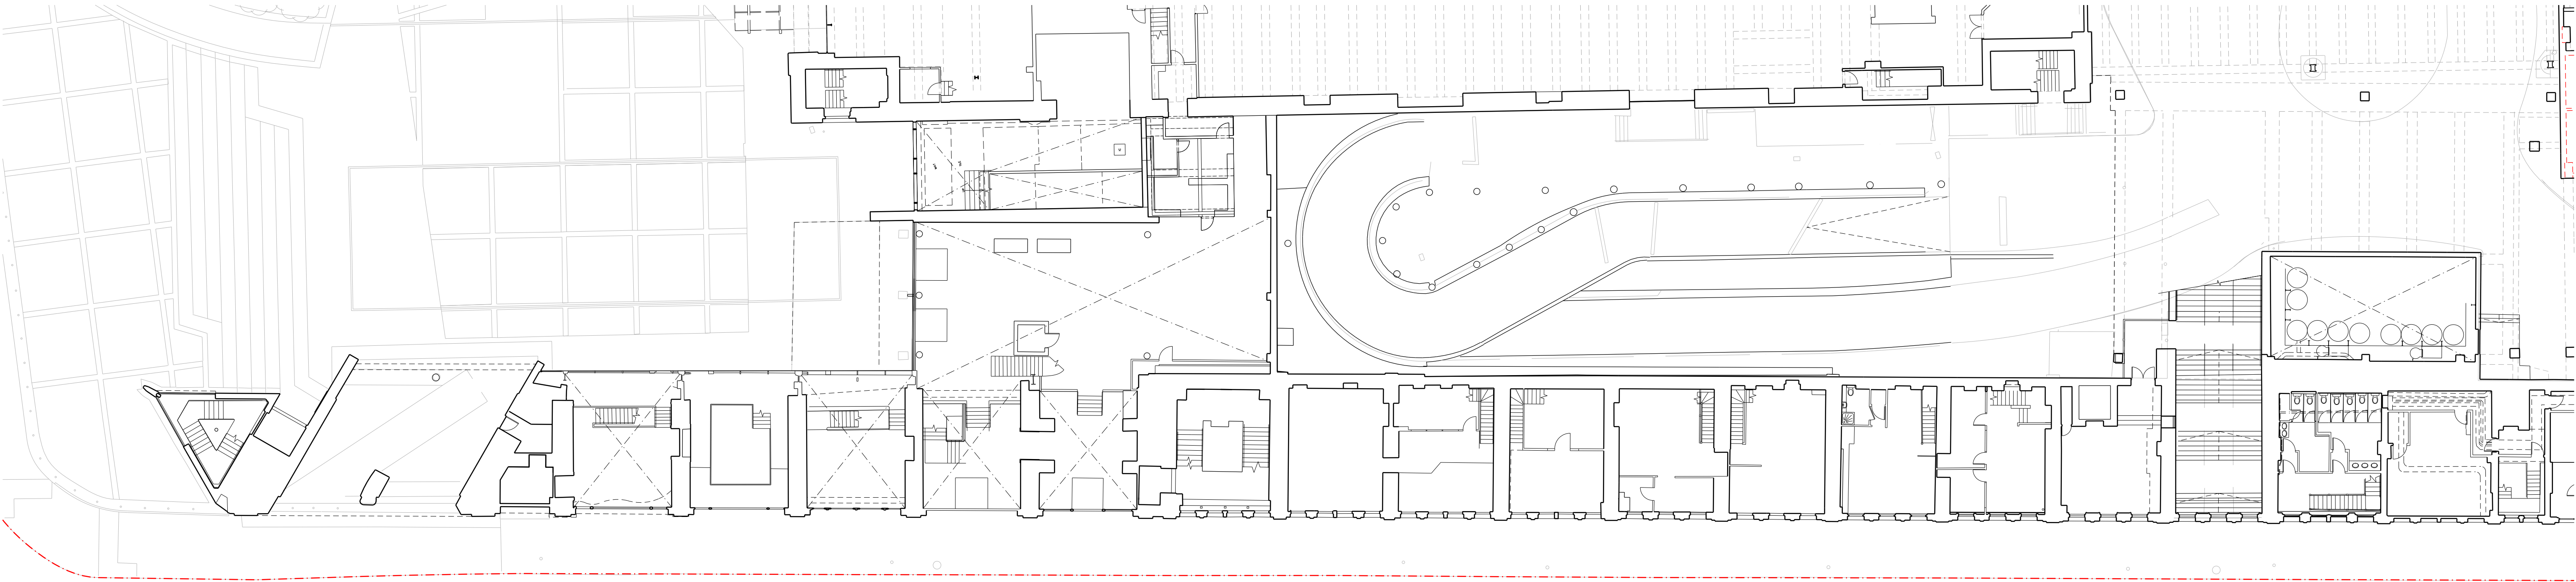
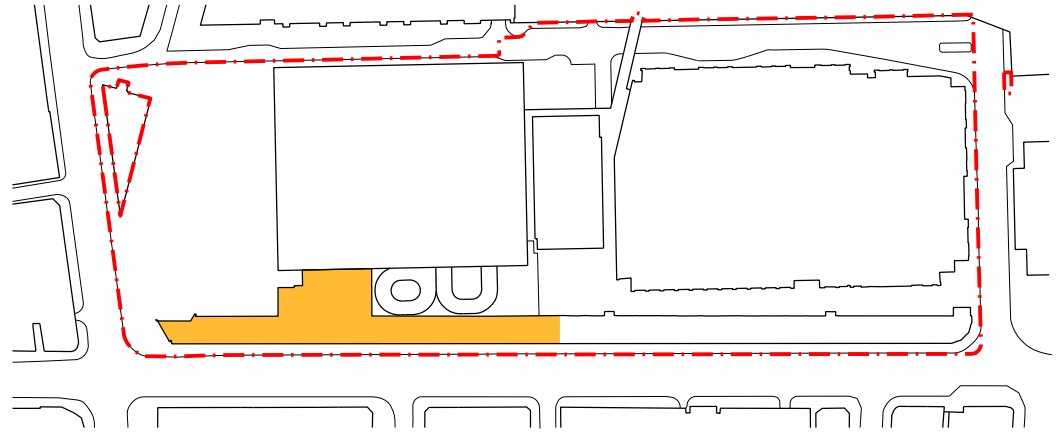
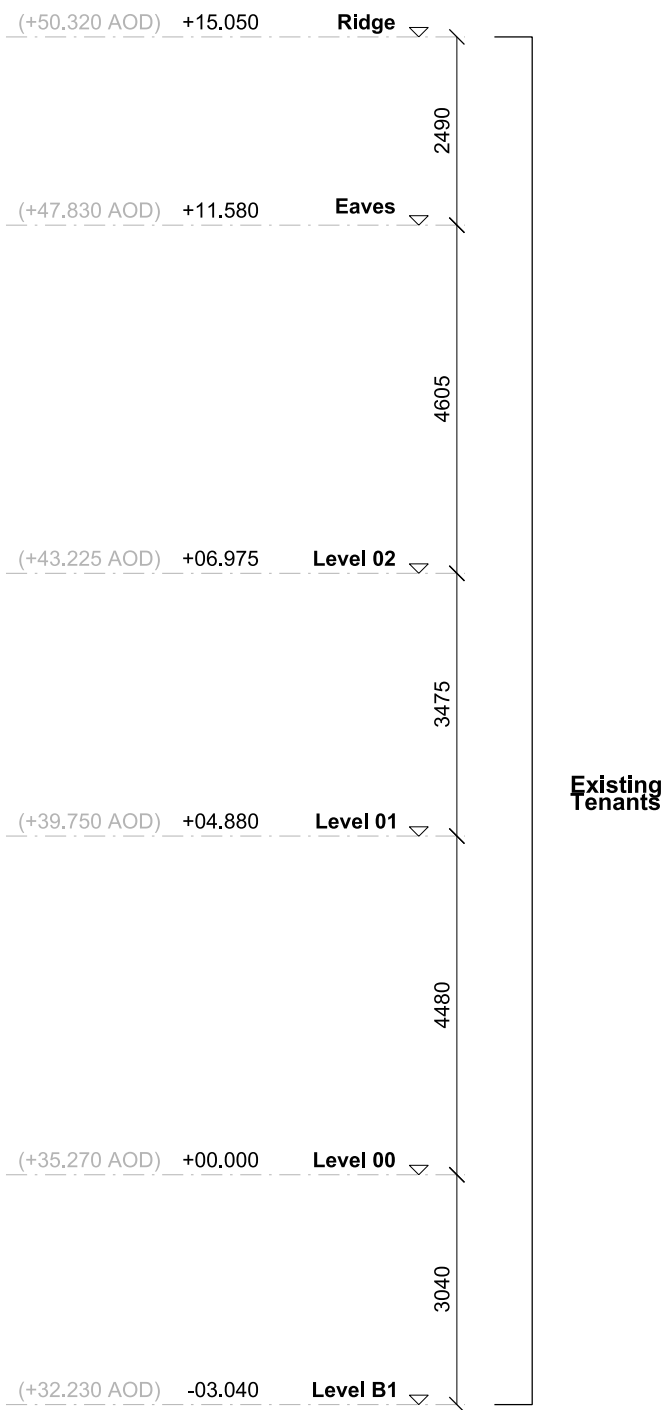
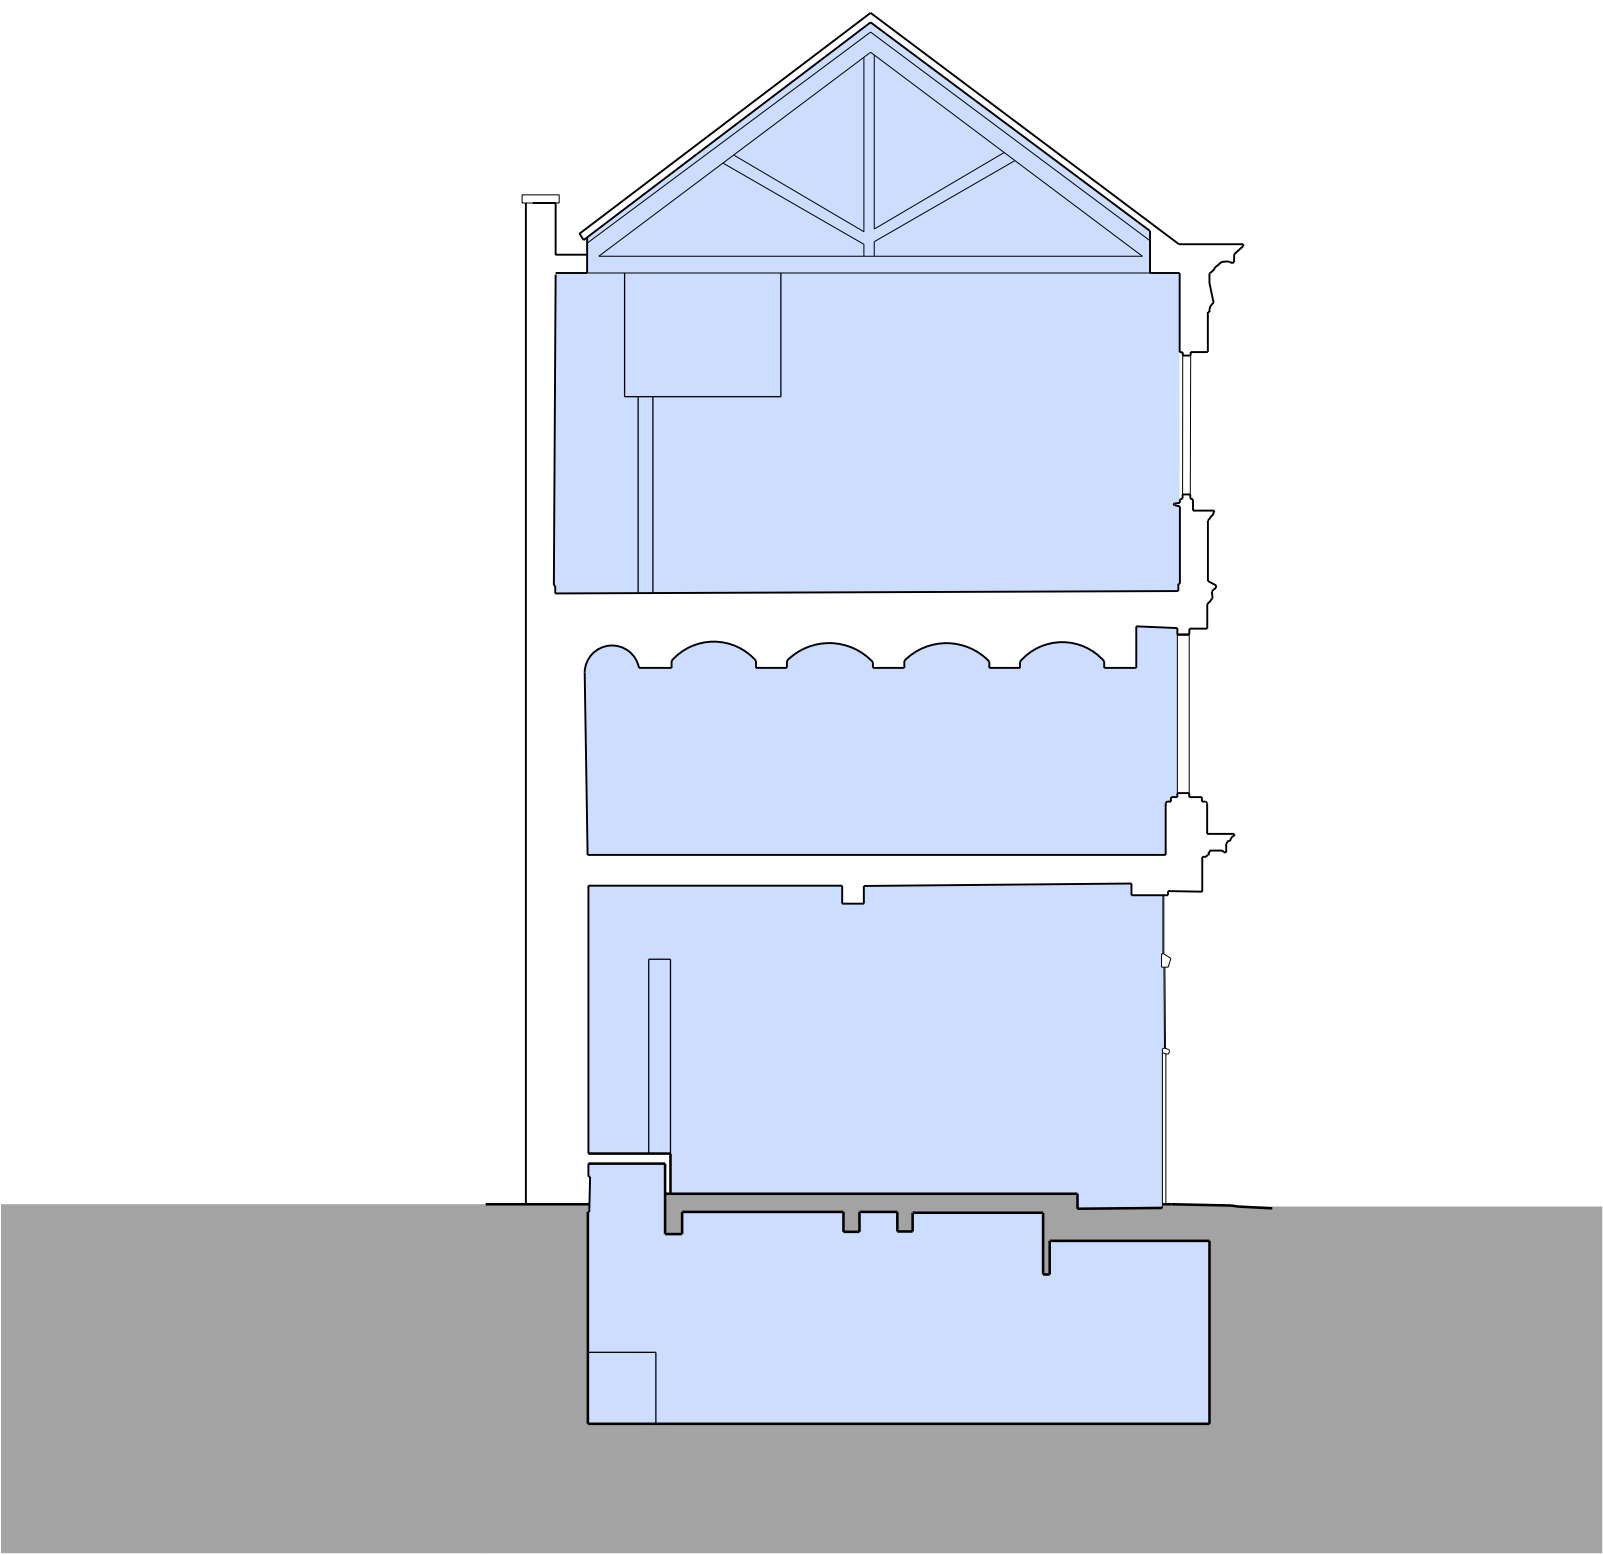


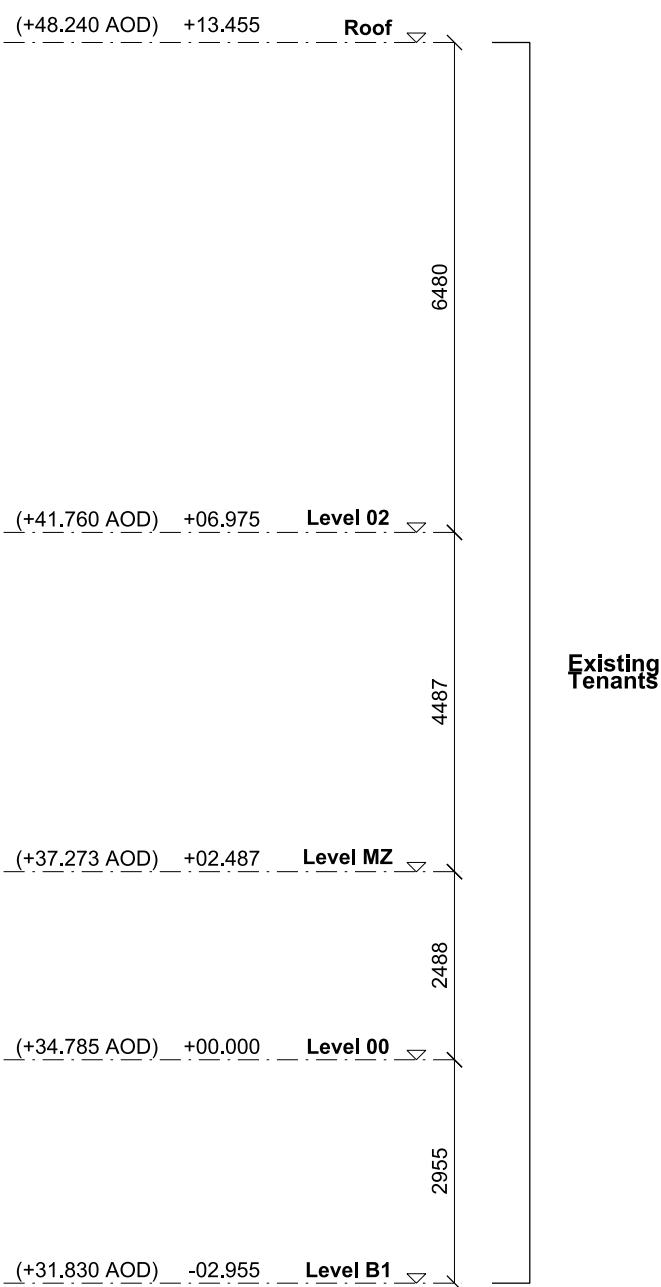

DEANSGATE

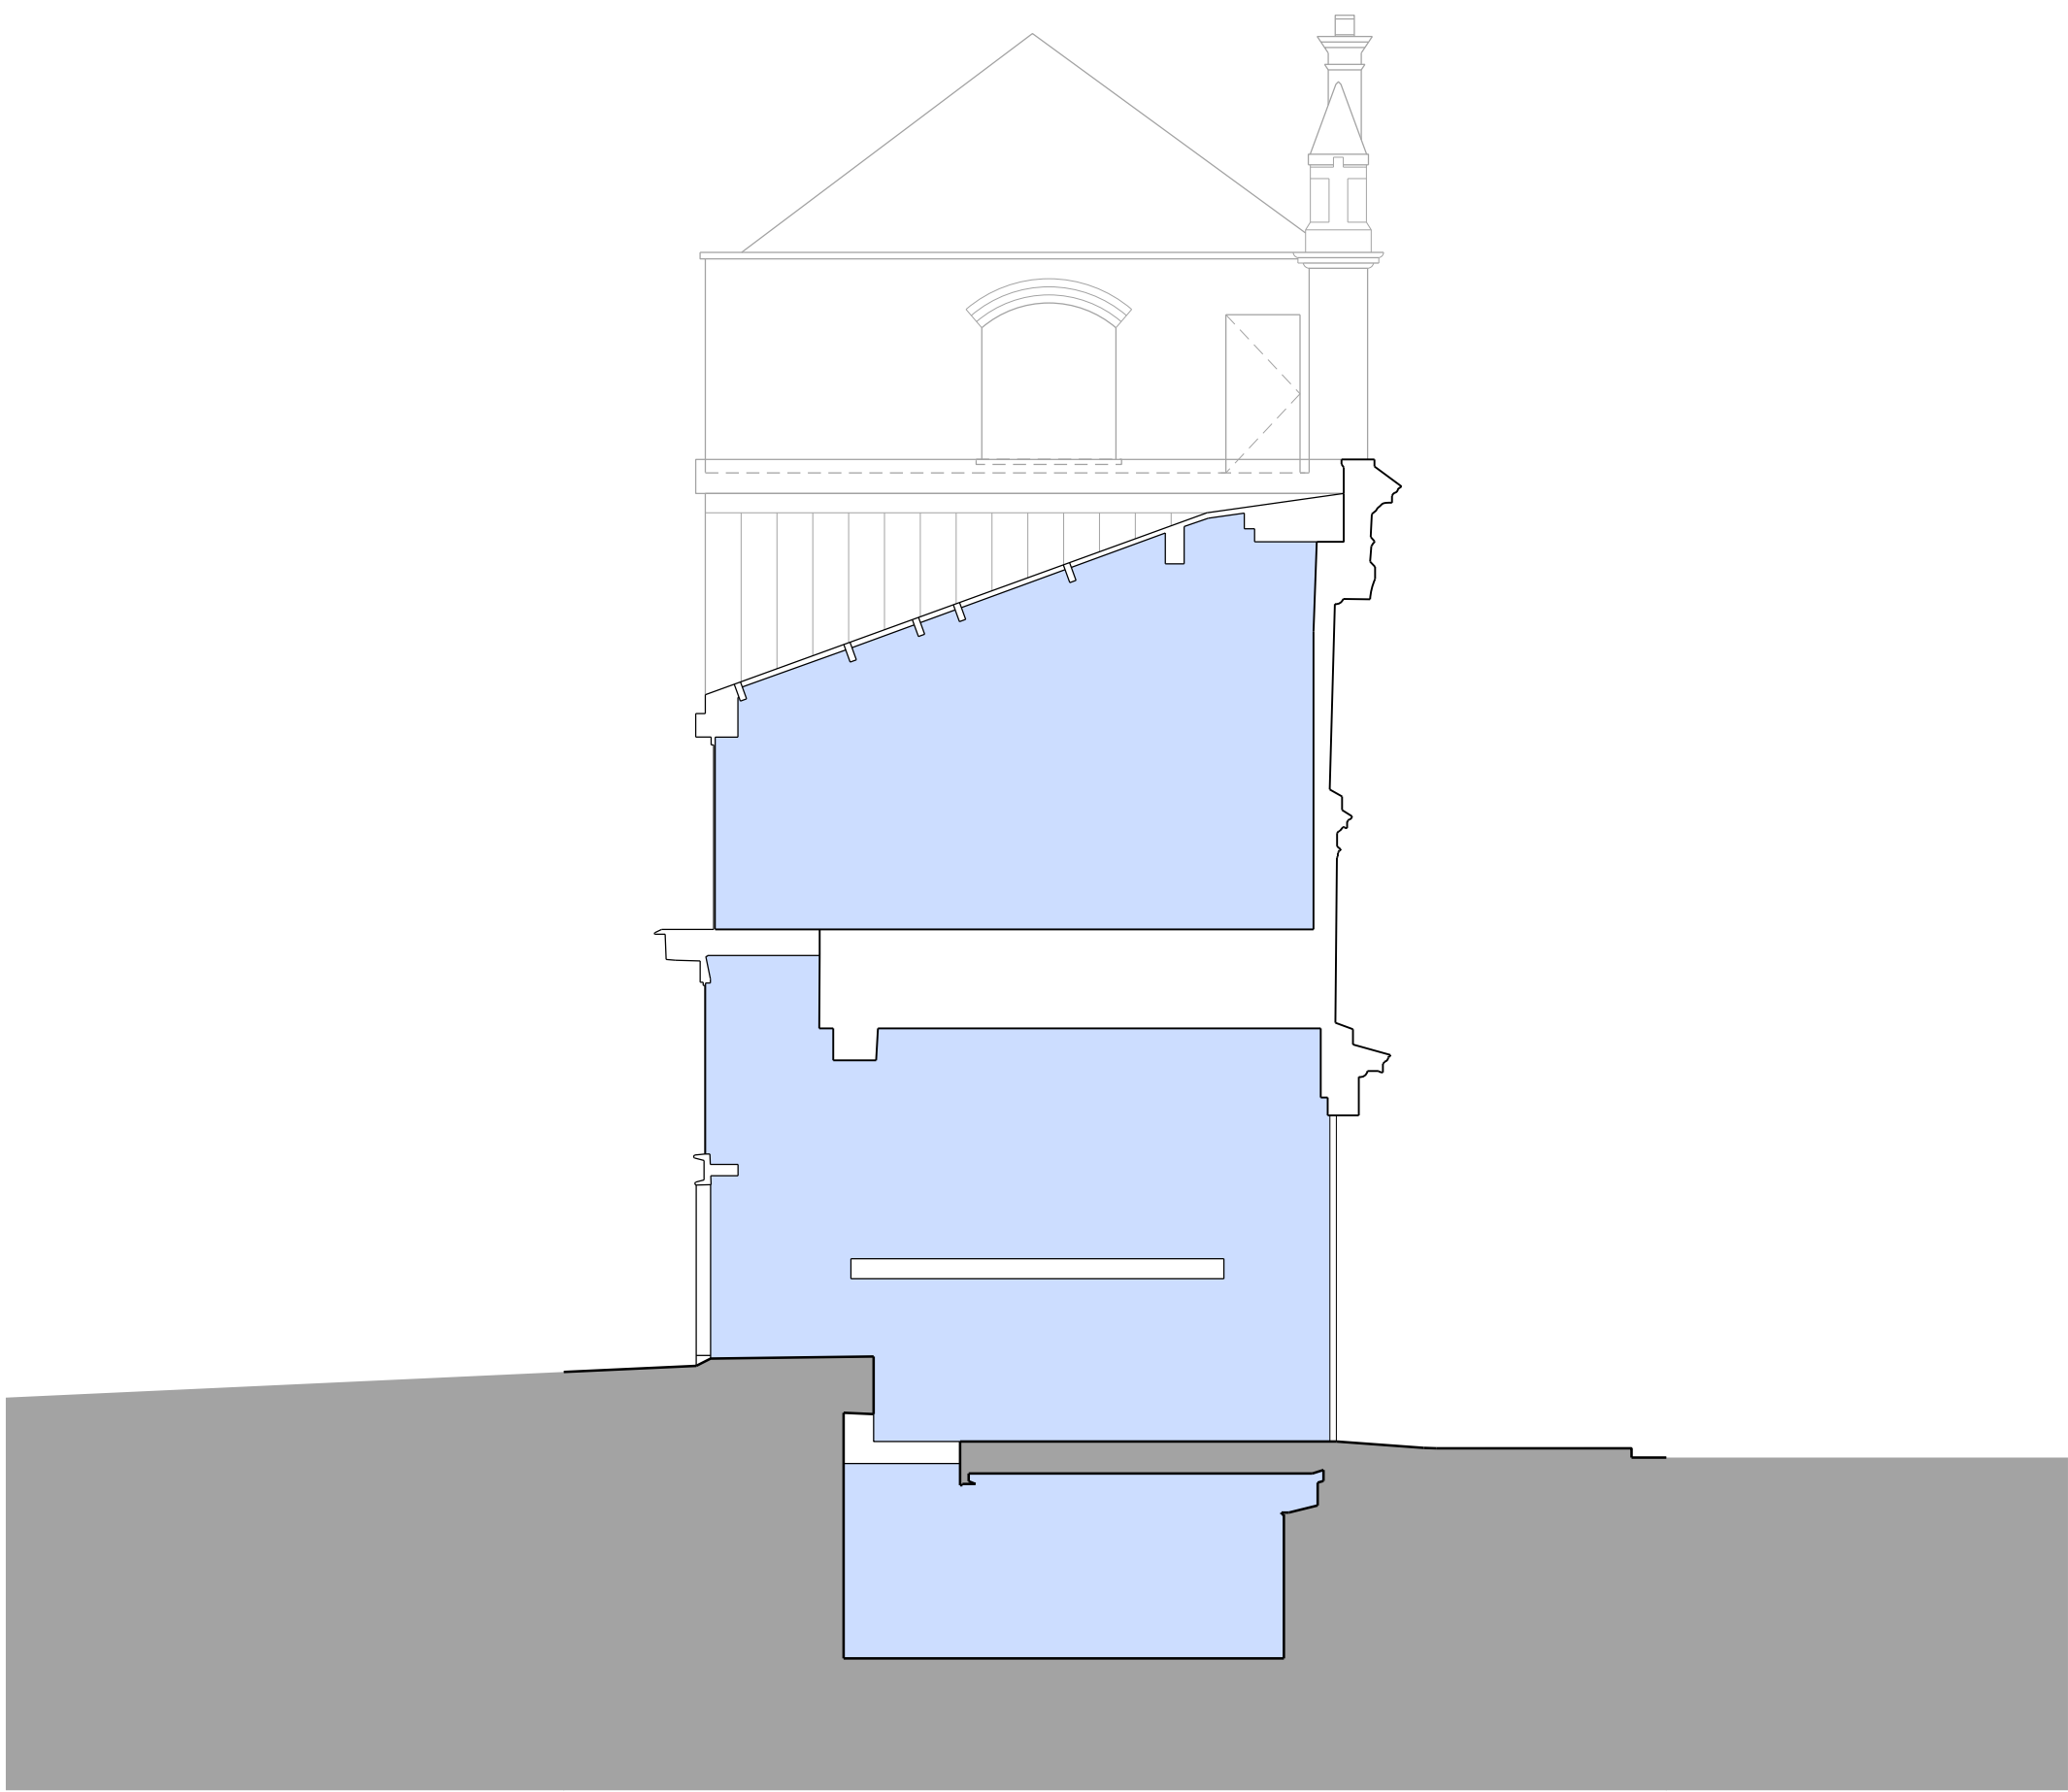

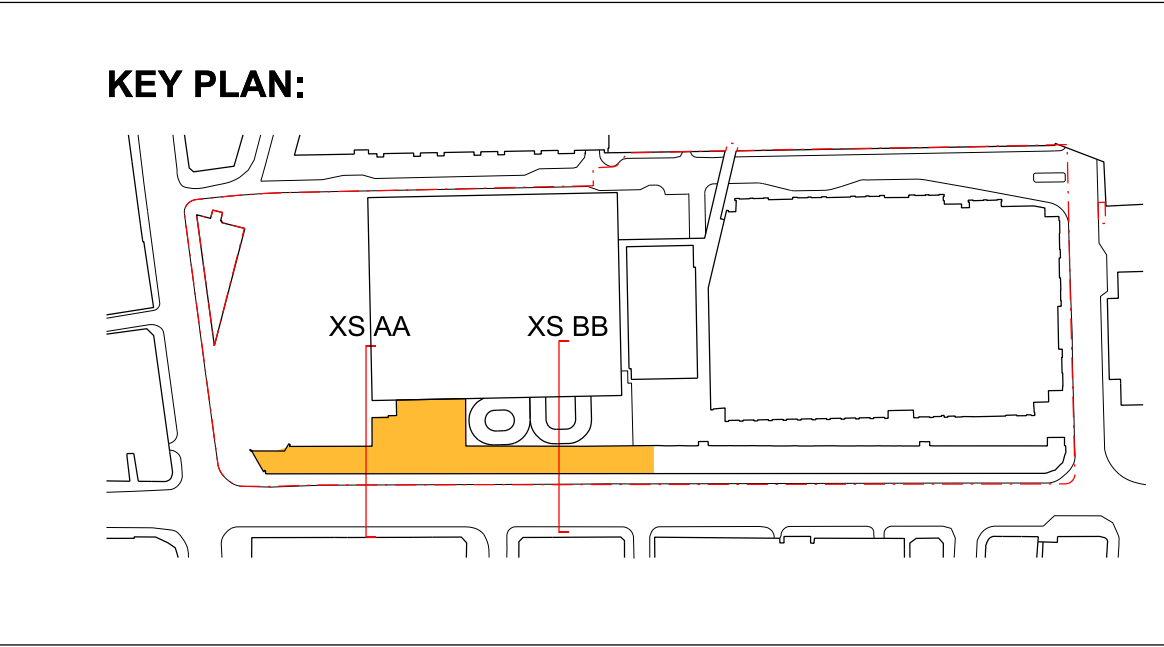



EXISTING SECTION A-A


EXISTING SECTION B-B

KEY:


- Area within dashed line is an assumed layout.
- No survey information available.

KEY PLAN:

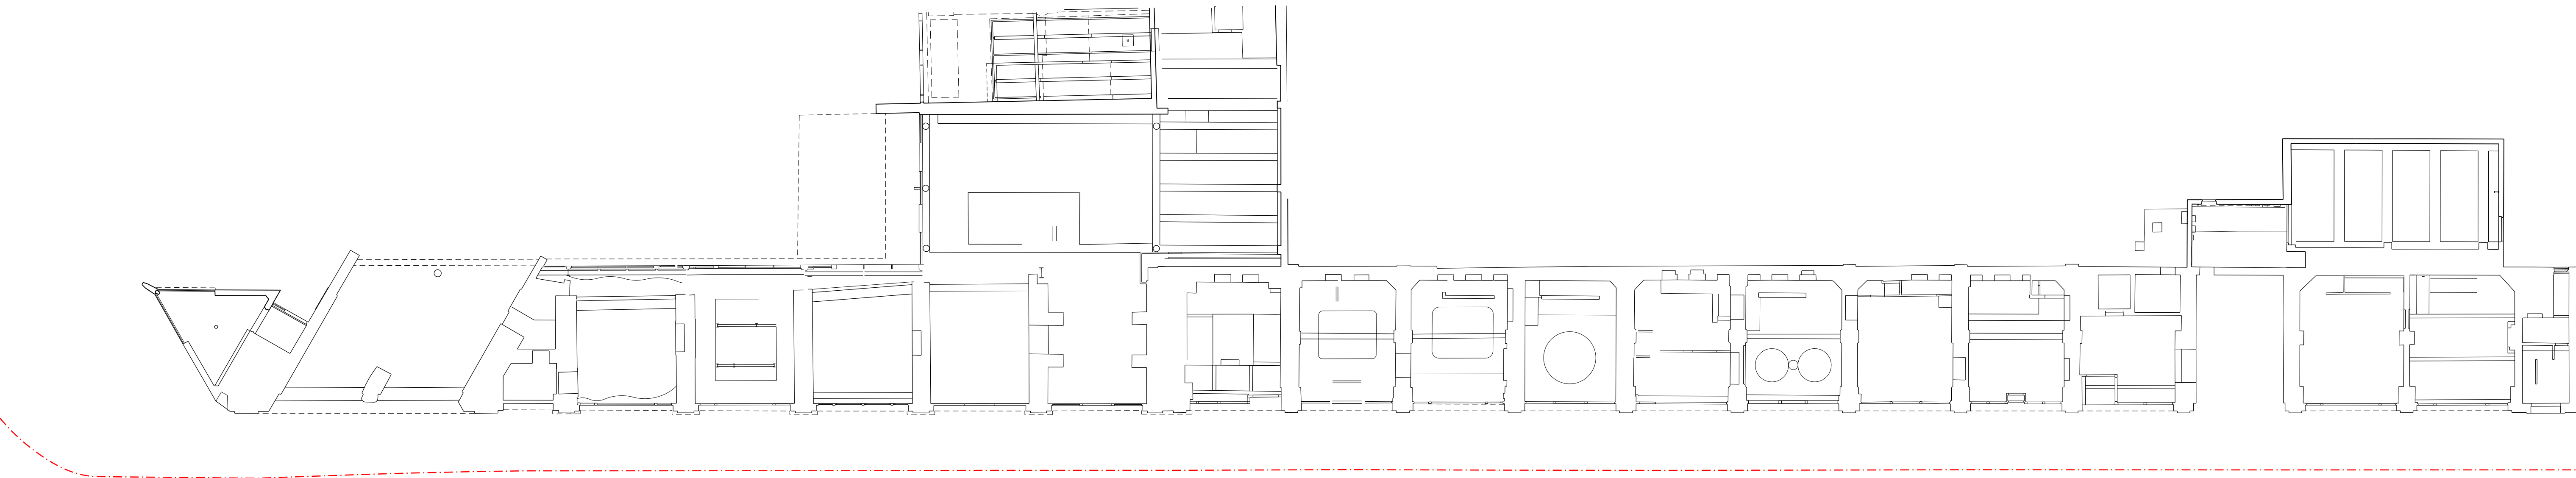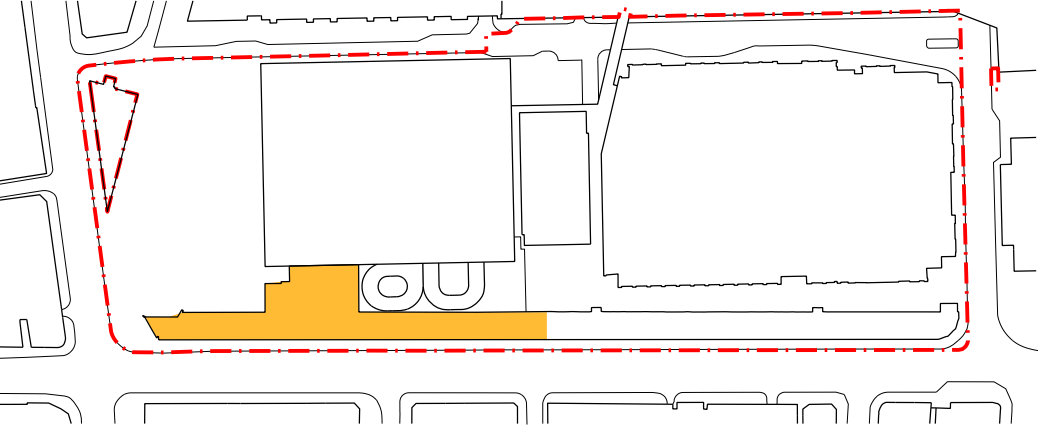

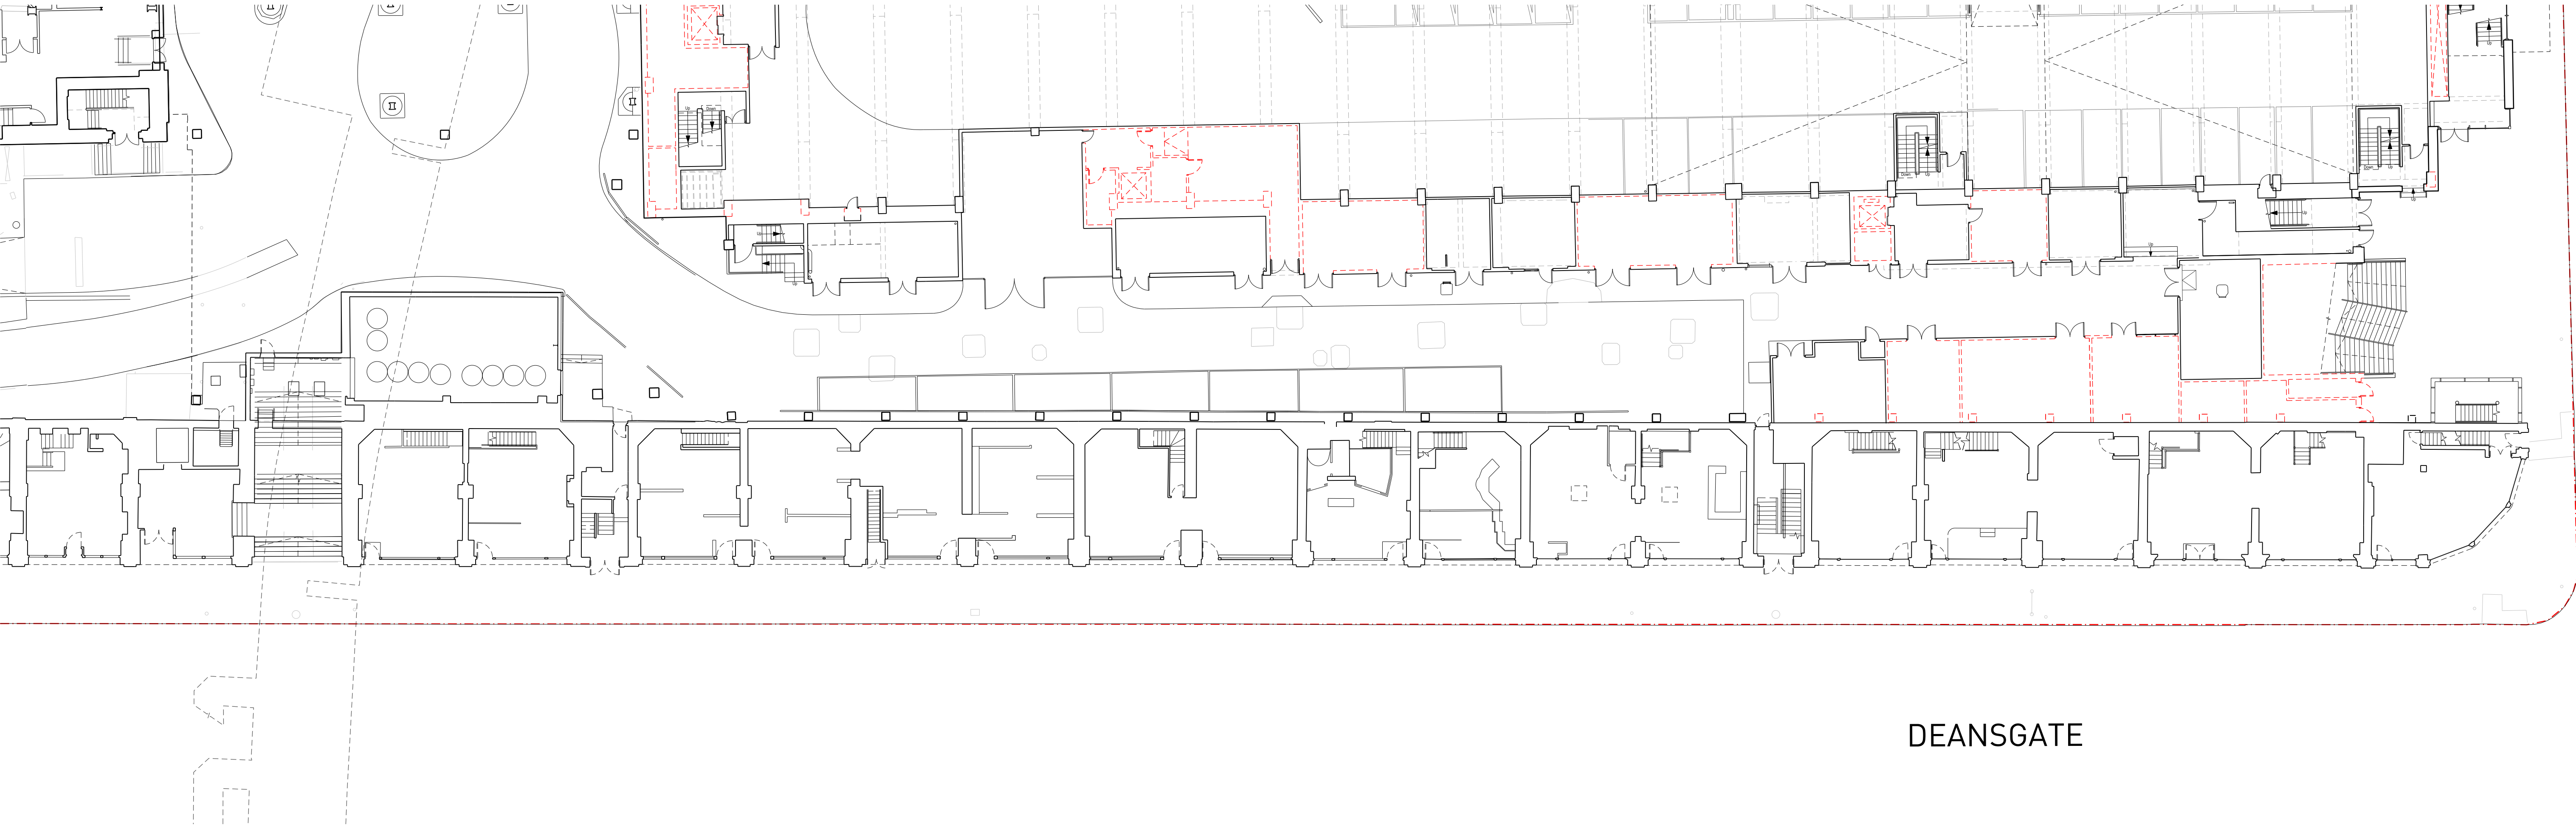

DEANSGATE

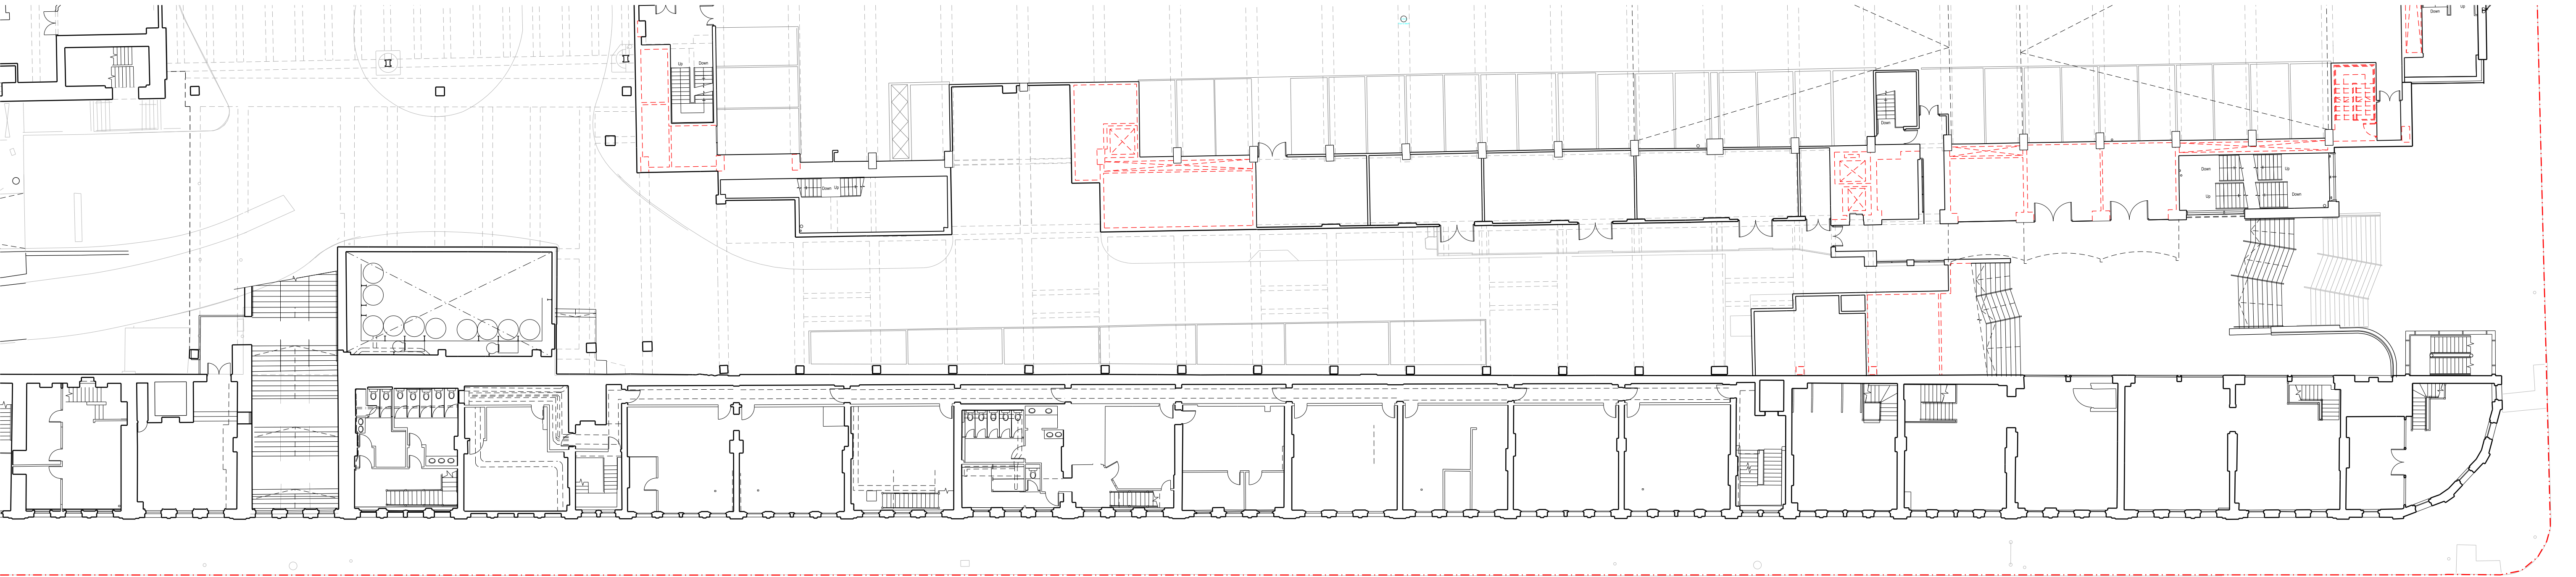

KEY:

Area within dashed line is an assumed layout.
No survey information available.

KEY PLAN:

