


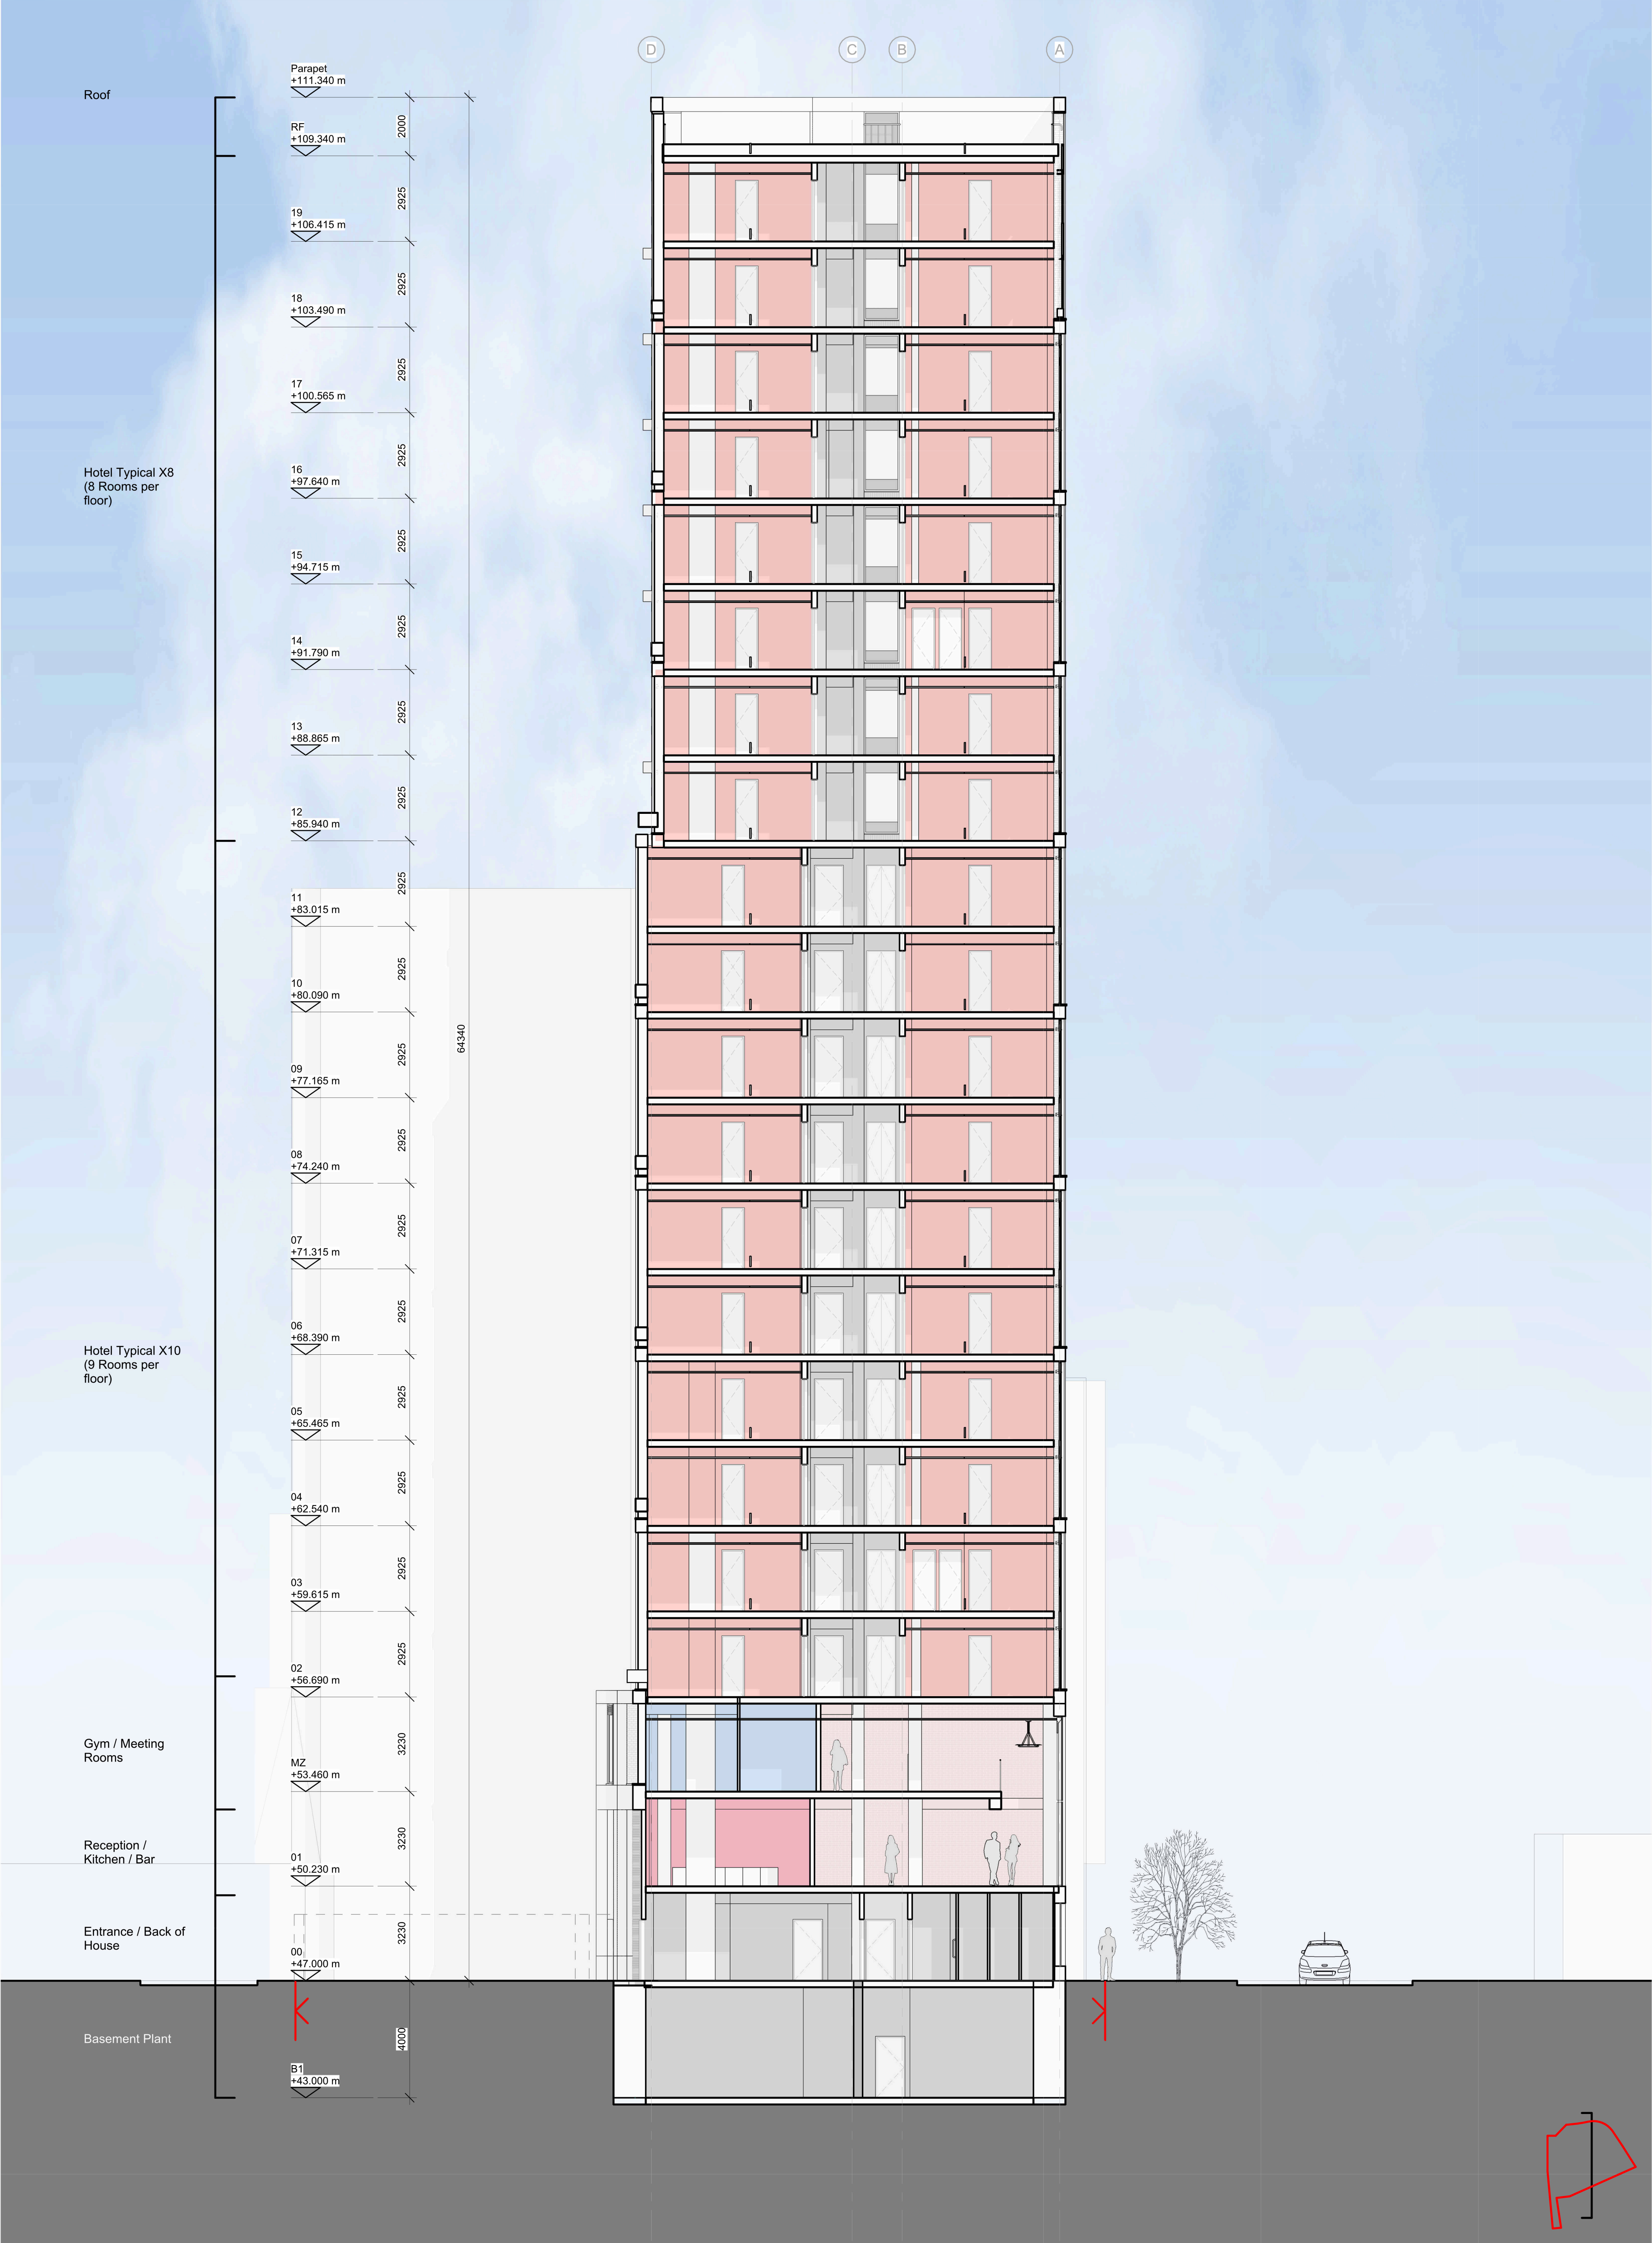

This drawing is copyright Do not scale off dimensions.	Rev	Date	Description
	P01	2022-11-18	Submitted for Planning
	P02	2024-08-14	Submitted for Planning
All dimensions to be checked on site by contractor.			
Contractor to report any dimensional discrepancies, errors or omissions prior to commencing on site.			
KEYS			
Reception	BOH	Cycle Store	Bar / Coffee / Commons
Kitchen	Gym	Hotel Room	Accessible Room
Refuse		Staff	
Project Title Laystall Street Manchester			
Drawing Title Section AA			
Project No 10403		Scale 1:100 @ A1	
Status Planning		Revision 10403-SHP-A-B5D9-G200-SE-AA-001 P02	
Manchester +44 (0)161 835 2345		London +44 (0)20 7549 4000	