


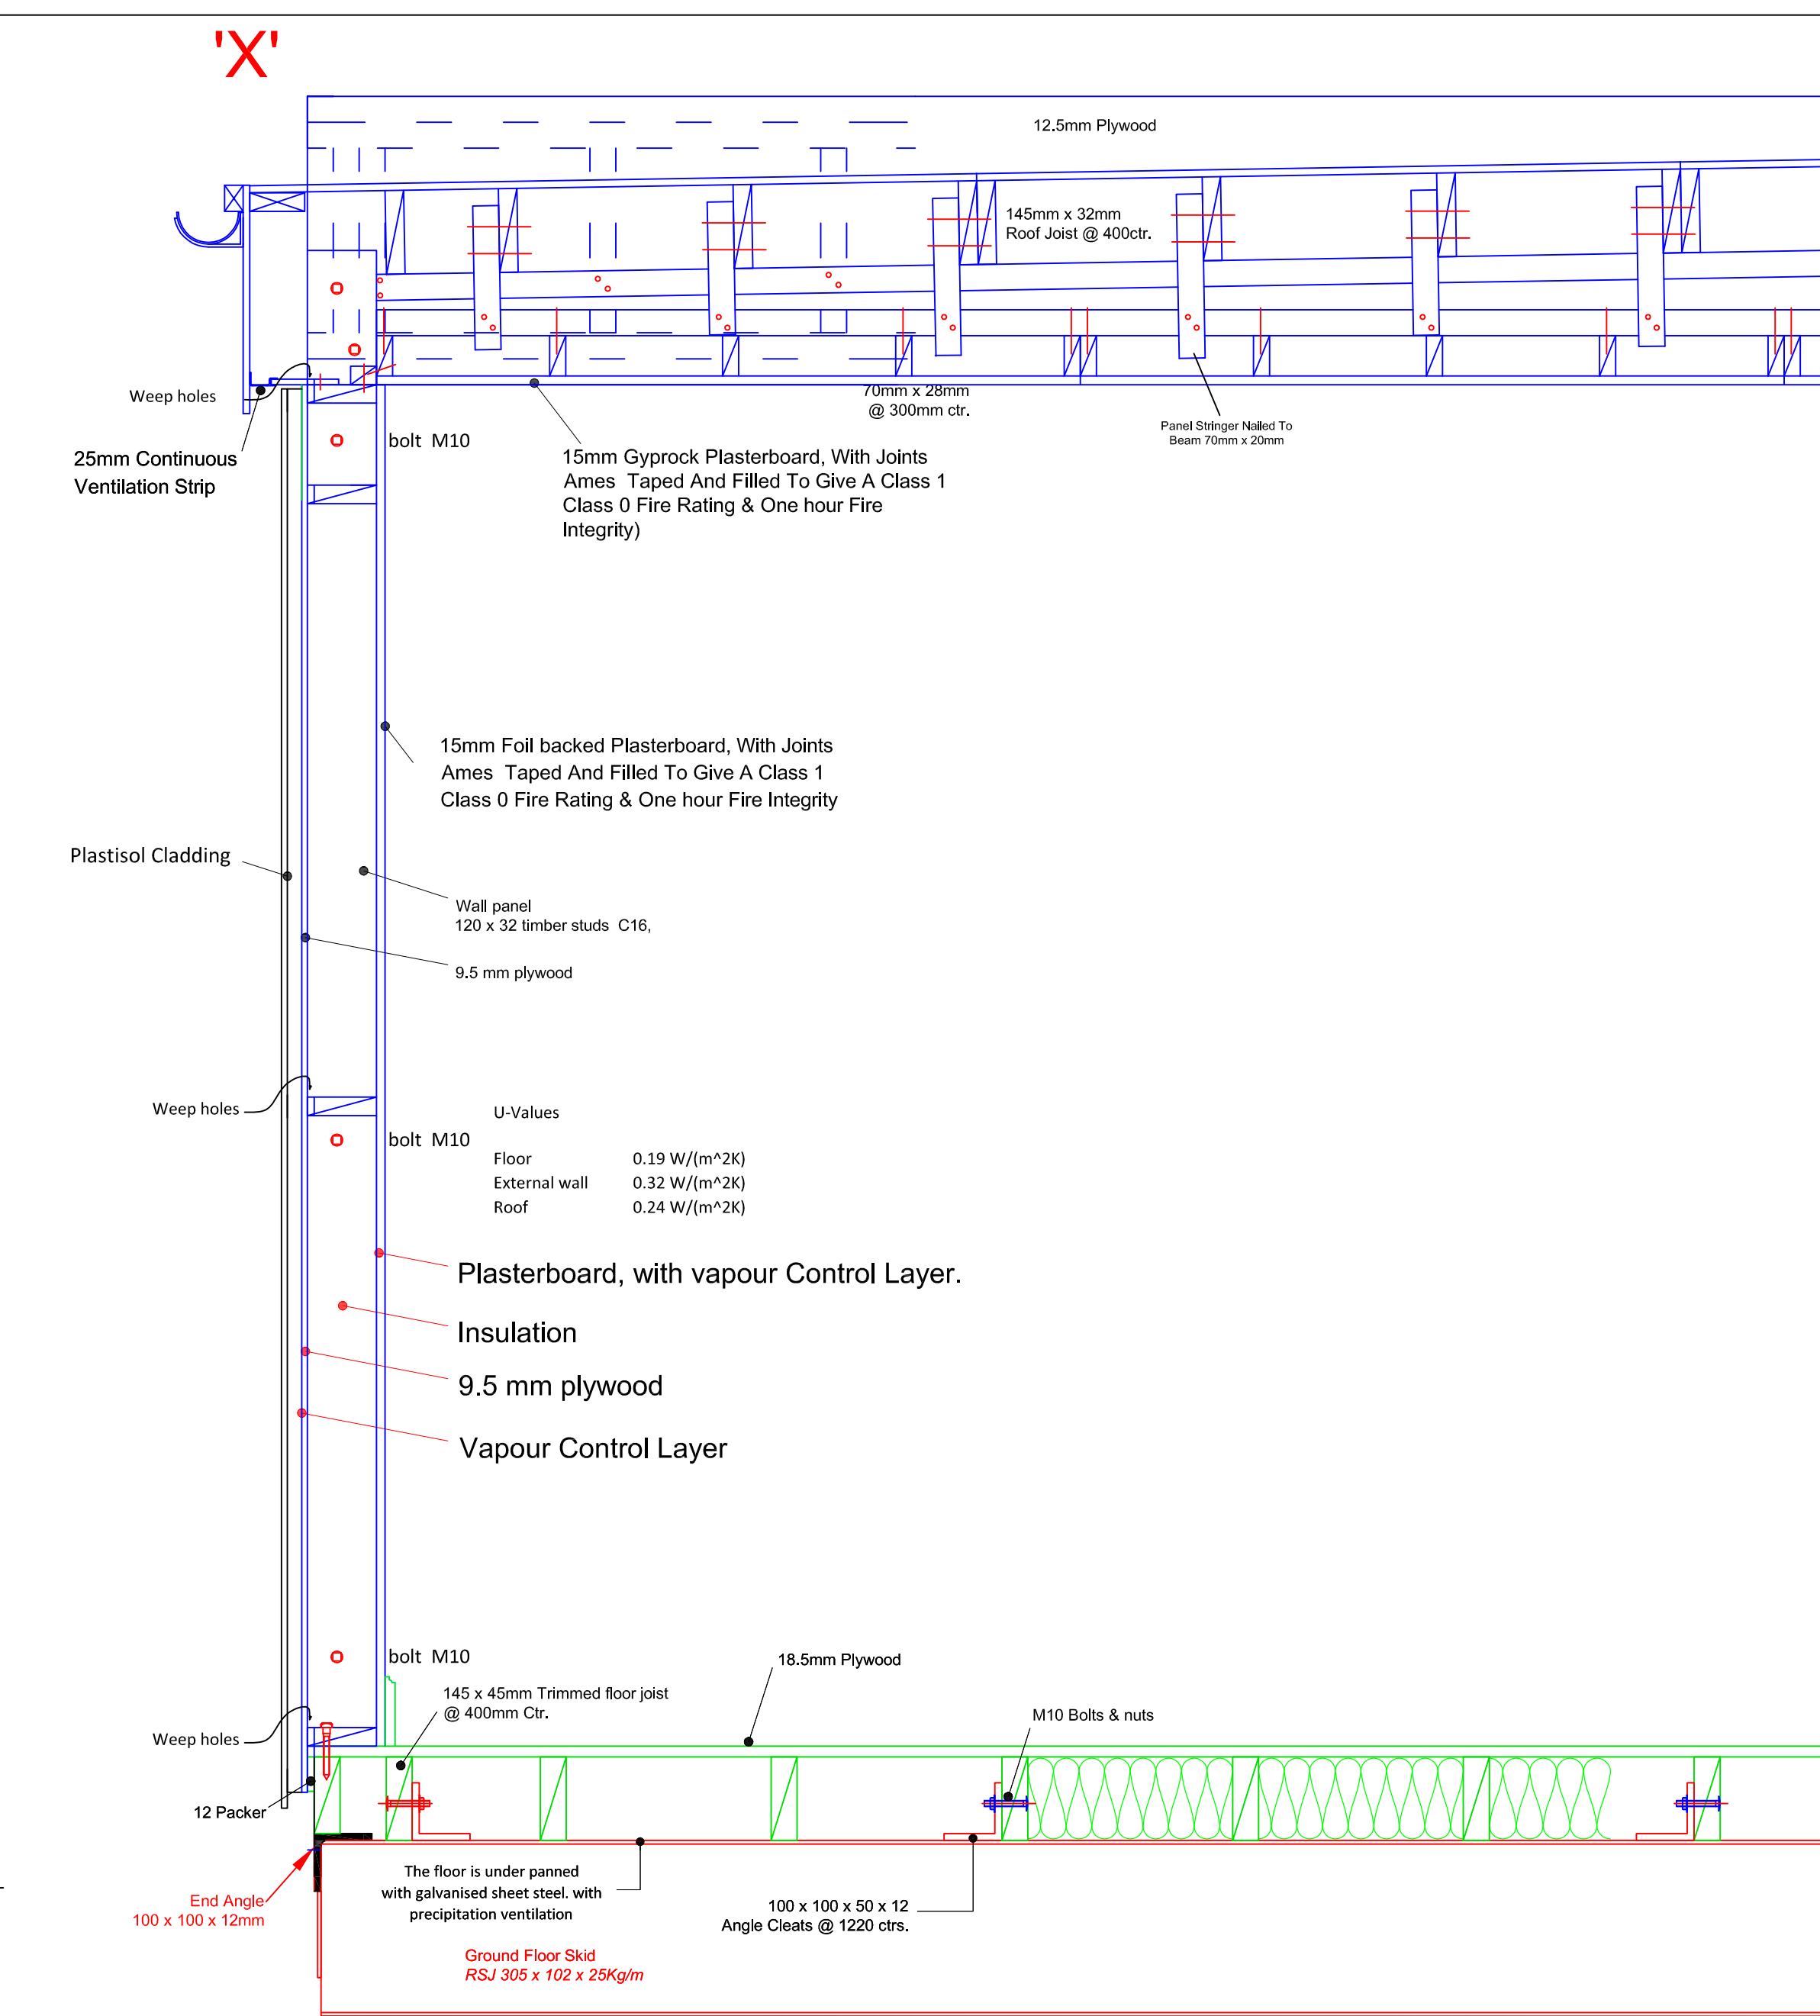

Plan
Section A
Section B

[illegible]