
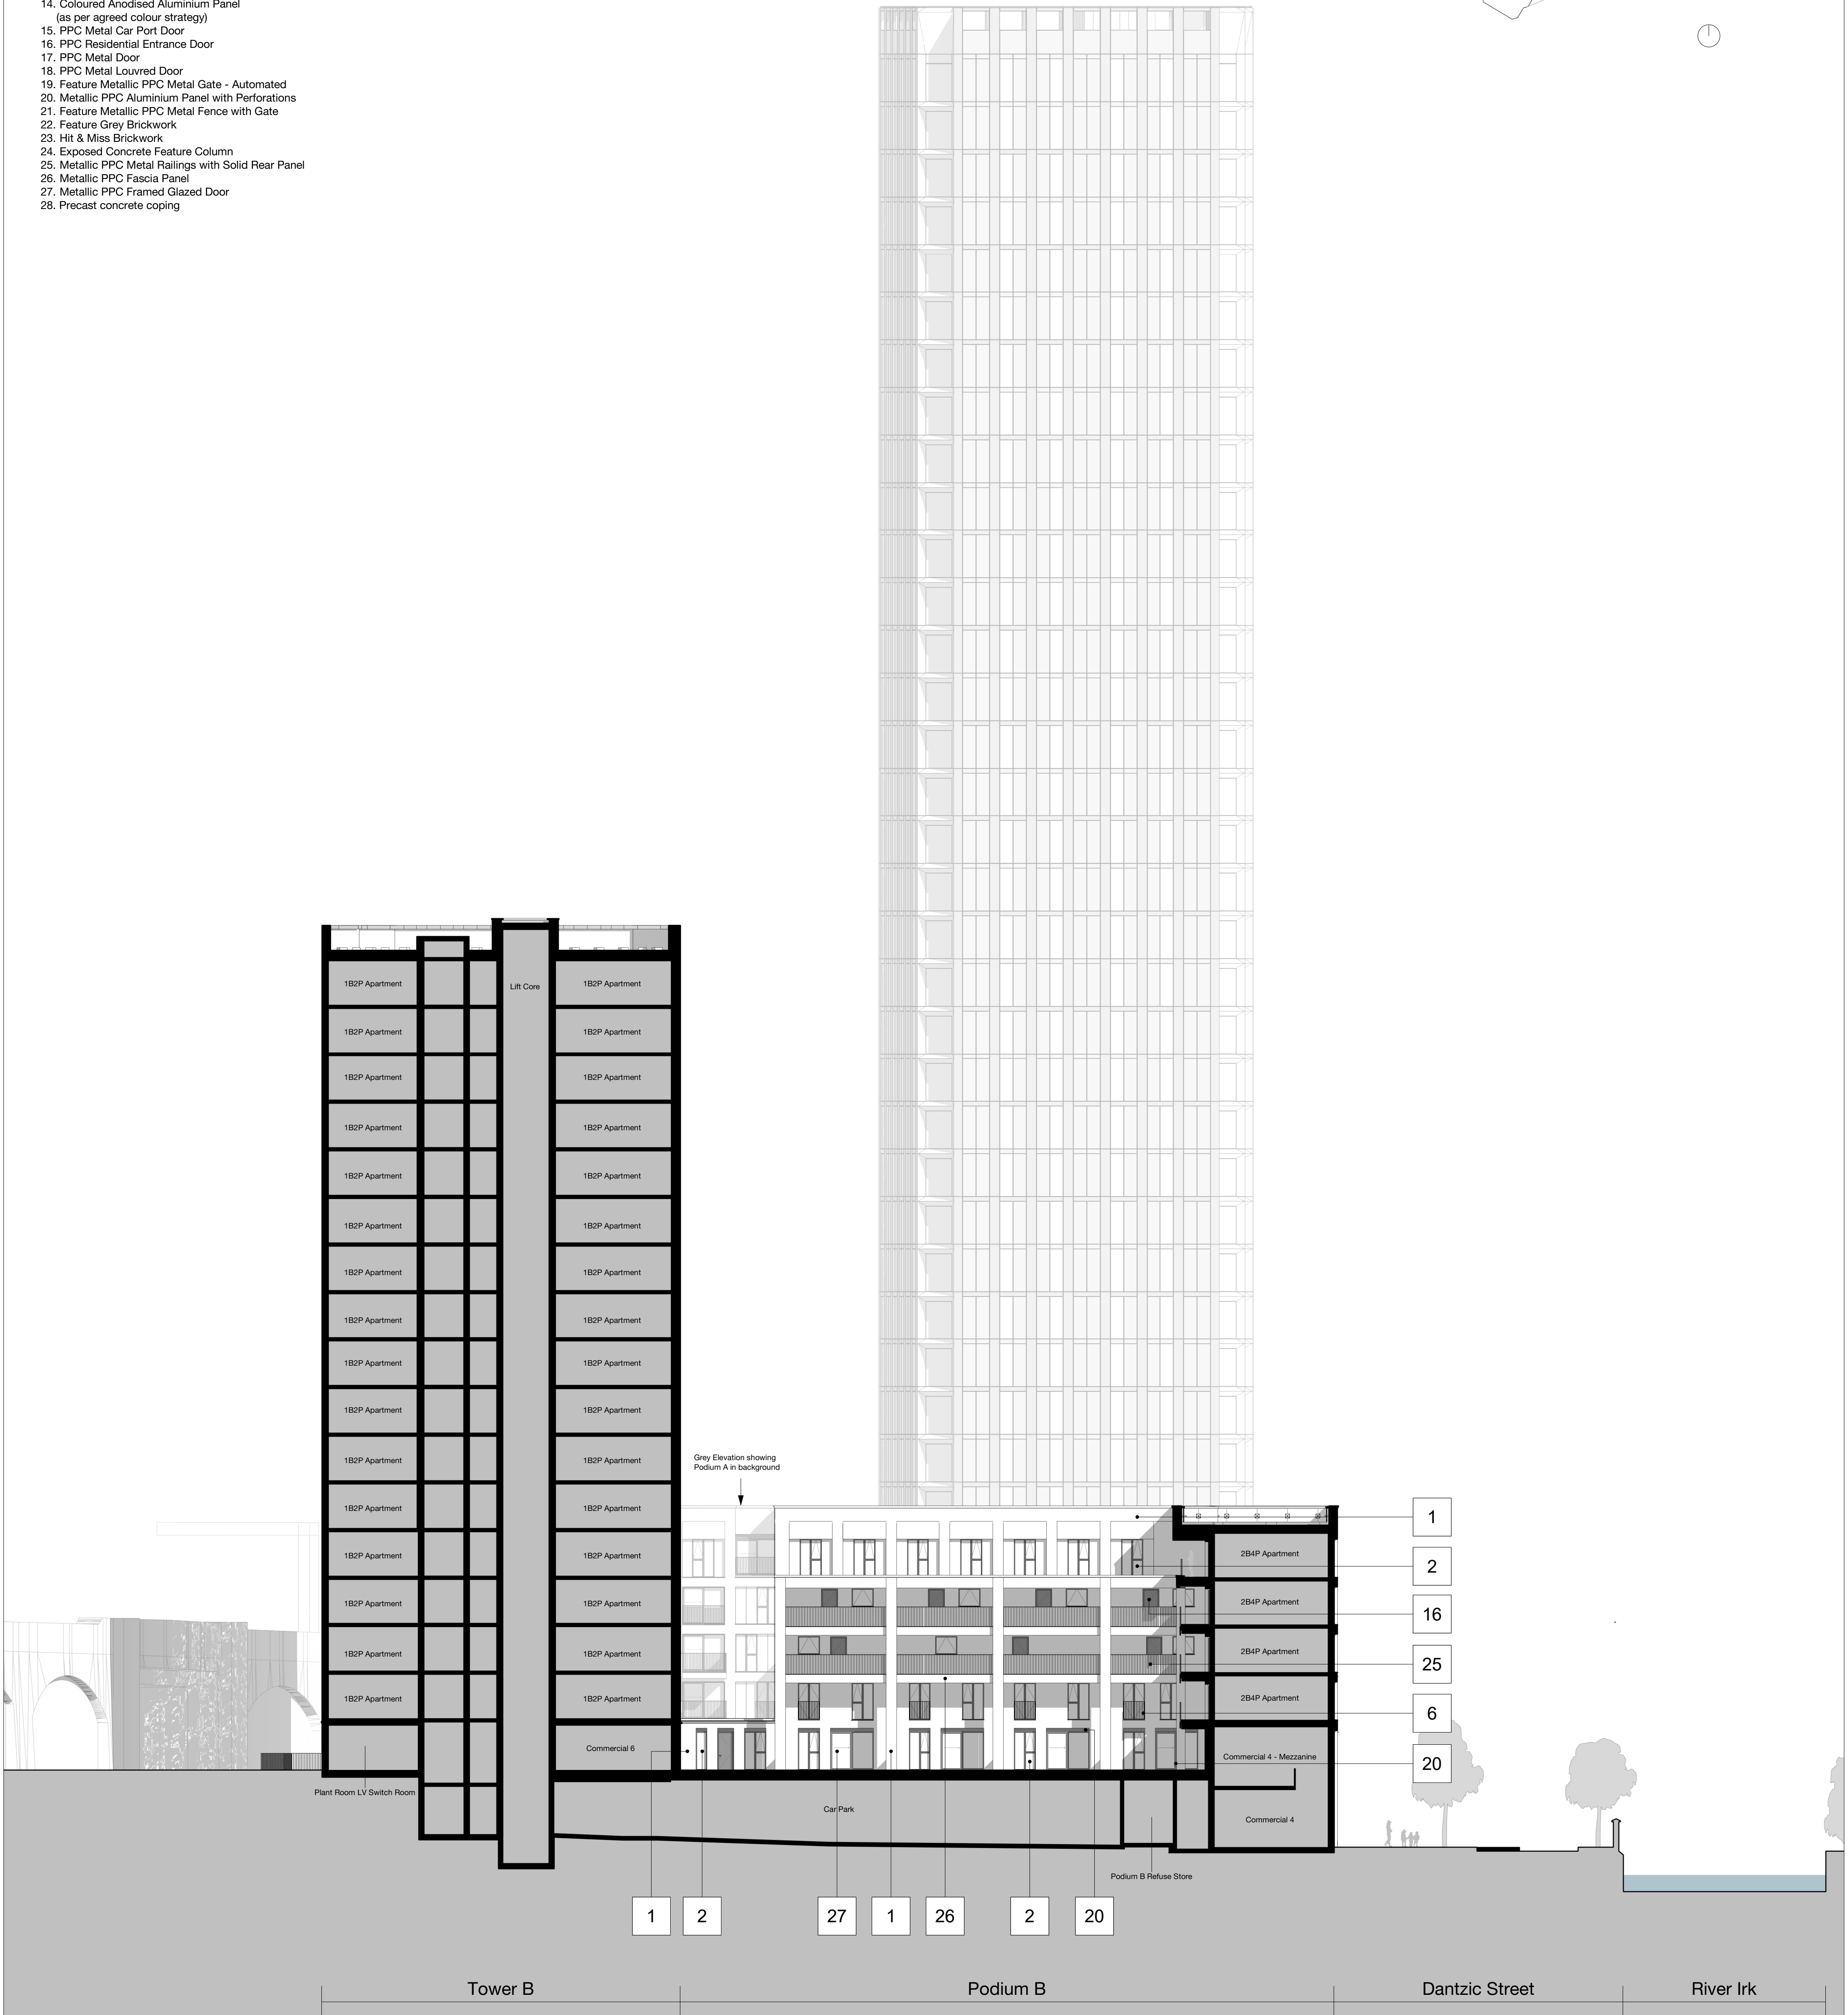


Key

1. Grey Brickwork
2. Metallic PPC Aluminium Framed Window
3. Metallic PPC Aluminium Framed Curtain Wall
4. Precast concrete projecting Cill
5. Textured Fibre Cement Panel
6. Metallic PPC Metal Railings
7. Projecting Metallic PPC Metal Cill
8. Projecting Balcony
9. Anodised Aluminium Panel with Perforations
10. Anodised Aluminium Panel with Perforations
(openable panel behind for purge ventilation)
11. Anodised Aluminium Spandrel Panel
12. Clear Fixed Glazing
13. Glazed Spandrel Panel
14. Coloured Anodised Aluminium Panel
(as per agreed colour strategy)
15. PPC Metal Car Port Door
16. PPC Residential Entrance Door
17. PPC Metal Door
18. PPC Metal Louvred Door
19. Feature Metallic PPC Metal Gate - Automated
20. Metallic PPC Aluminium Panel with Perforations
21. Feature Metallic PPC Metal Fence with Gate
22. Feature Grey Brickwork
23. Hit & Miss Brickwork
24. Exposed Concrete Feature Column
25. Metallic PPC Metal Railings with Solid Rear Panel
26. Metallic PPC Fascia Panel
27. Metallic PPC Framed Glazed Door
28. Precast concrete coping

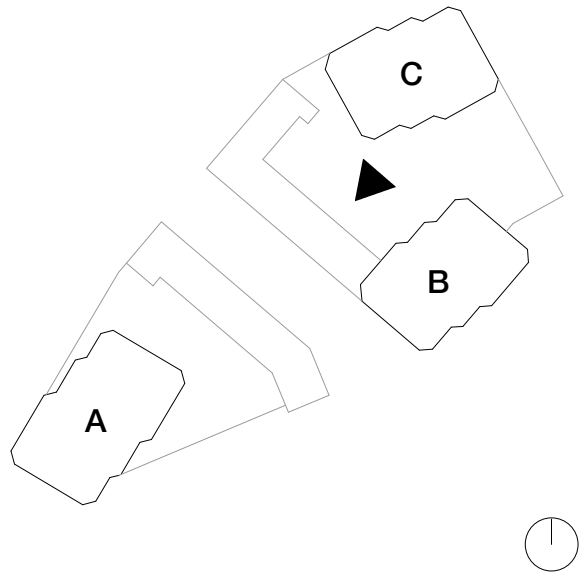

Rev	Description	Date	Copyright Hawkins\Brown Architects No implied licence exists. This drawing should not be used to calculate areas for the purposes of valuation. Do not scale this drawing. All dimensions to be checked on the site by the contractor and such dimensions to be their responsibility. All work must comply with relevant British Standards and Building Regulations requirements. Drawing errors and omissions to be reported to the architect. To be read in conjunction with Architect's specification and other consultant information.	Scale @ A1	Date	Job Number	Project	26-28 Hilton Street Manchester M1 2EH	mail@hawkinsbrown.com hawkinsbrown.com
P1	Issued for Planning	01.08.24		1 : 200	Aug 2024	18059	Victoria Riverside Dantzic Street Manchester	Hawkins\Brown	
				Drawn By AP	Checked By NT	Status - Purpose of Issue For Planning			
			Drawing No. VRS-HBA-ZZ-XX-DR-A-080212	Rev P1	Status S2	Drawing Proposed GA Elevation - Podium B Facing Tower A			