



CONTAINMENT LEGEND

- SUBMAIN CABLE TRAY
- BUS BAR
- COMBINED SERVICE CABLE TRAY
- REFRIGERANT TRAY WORK

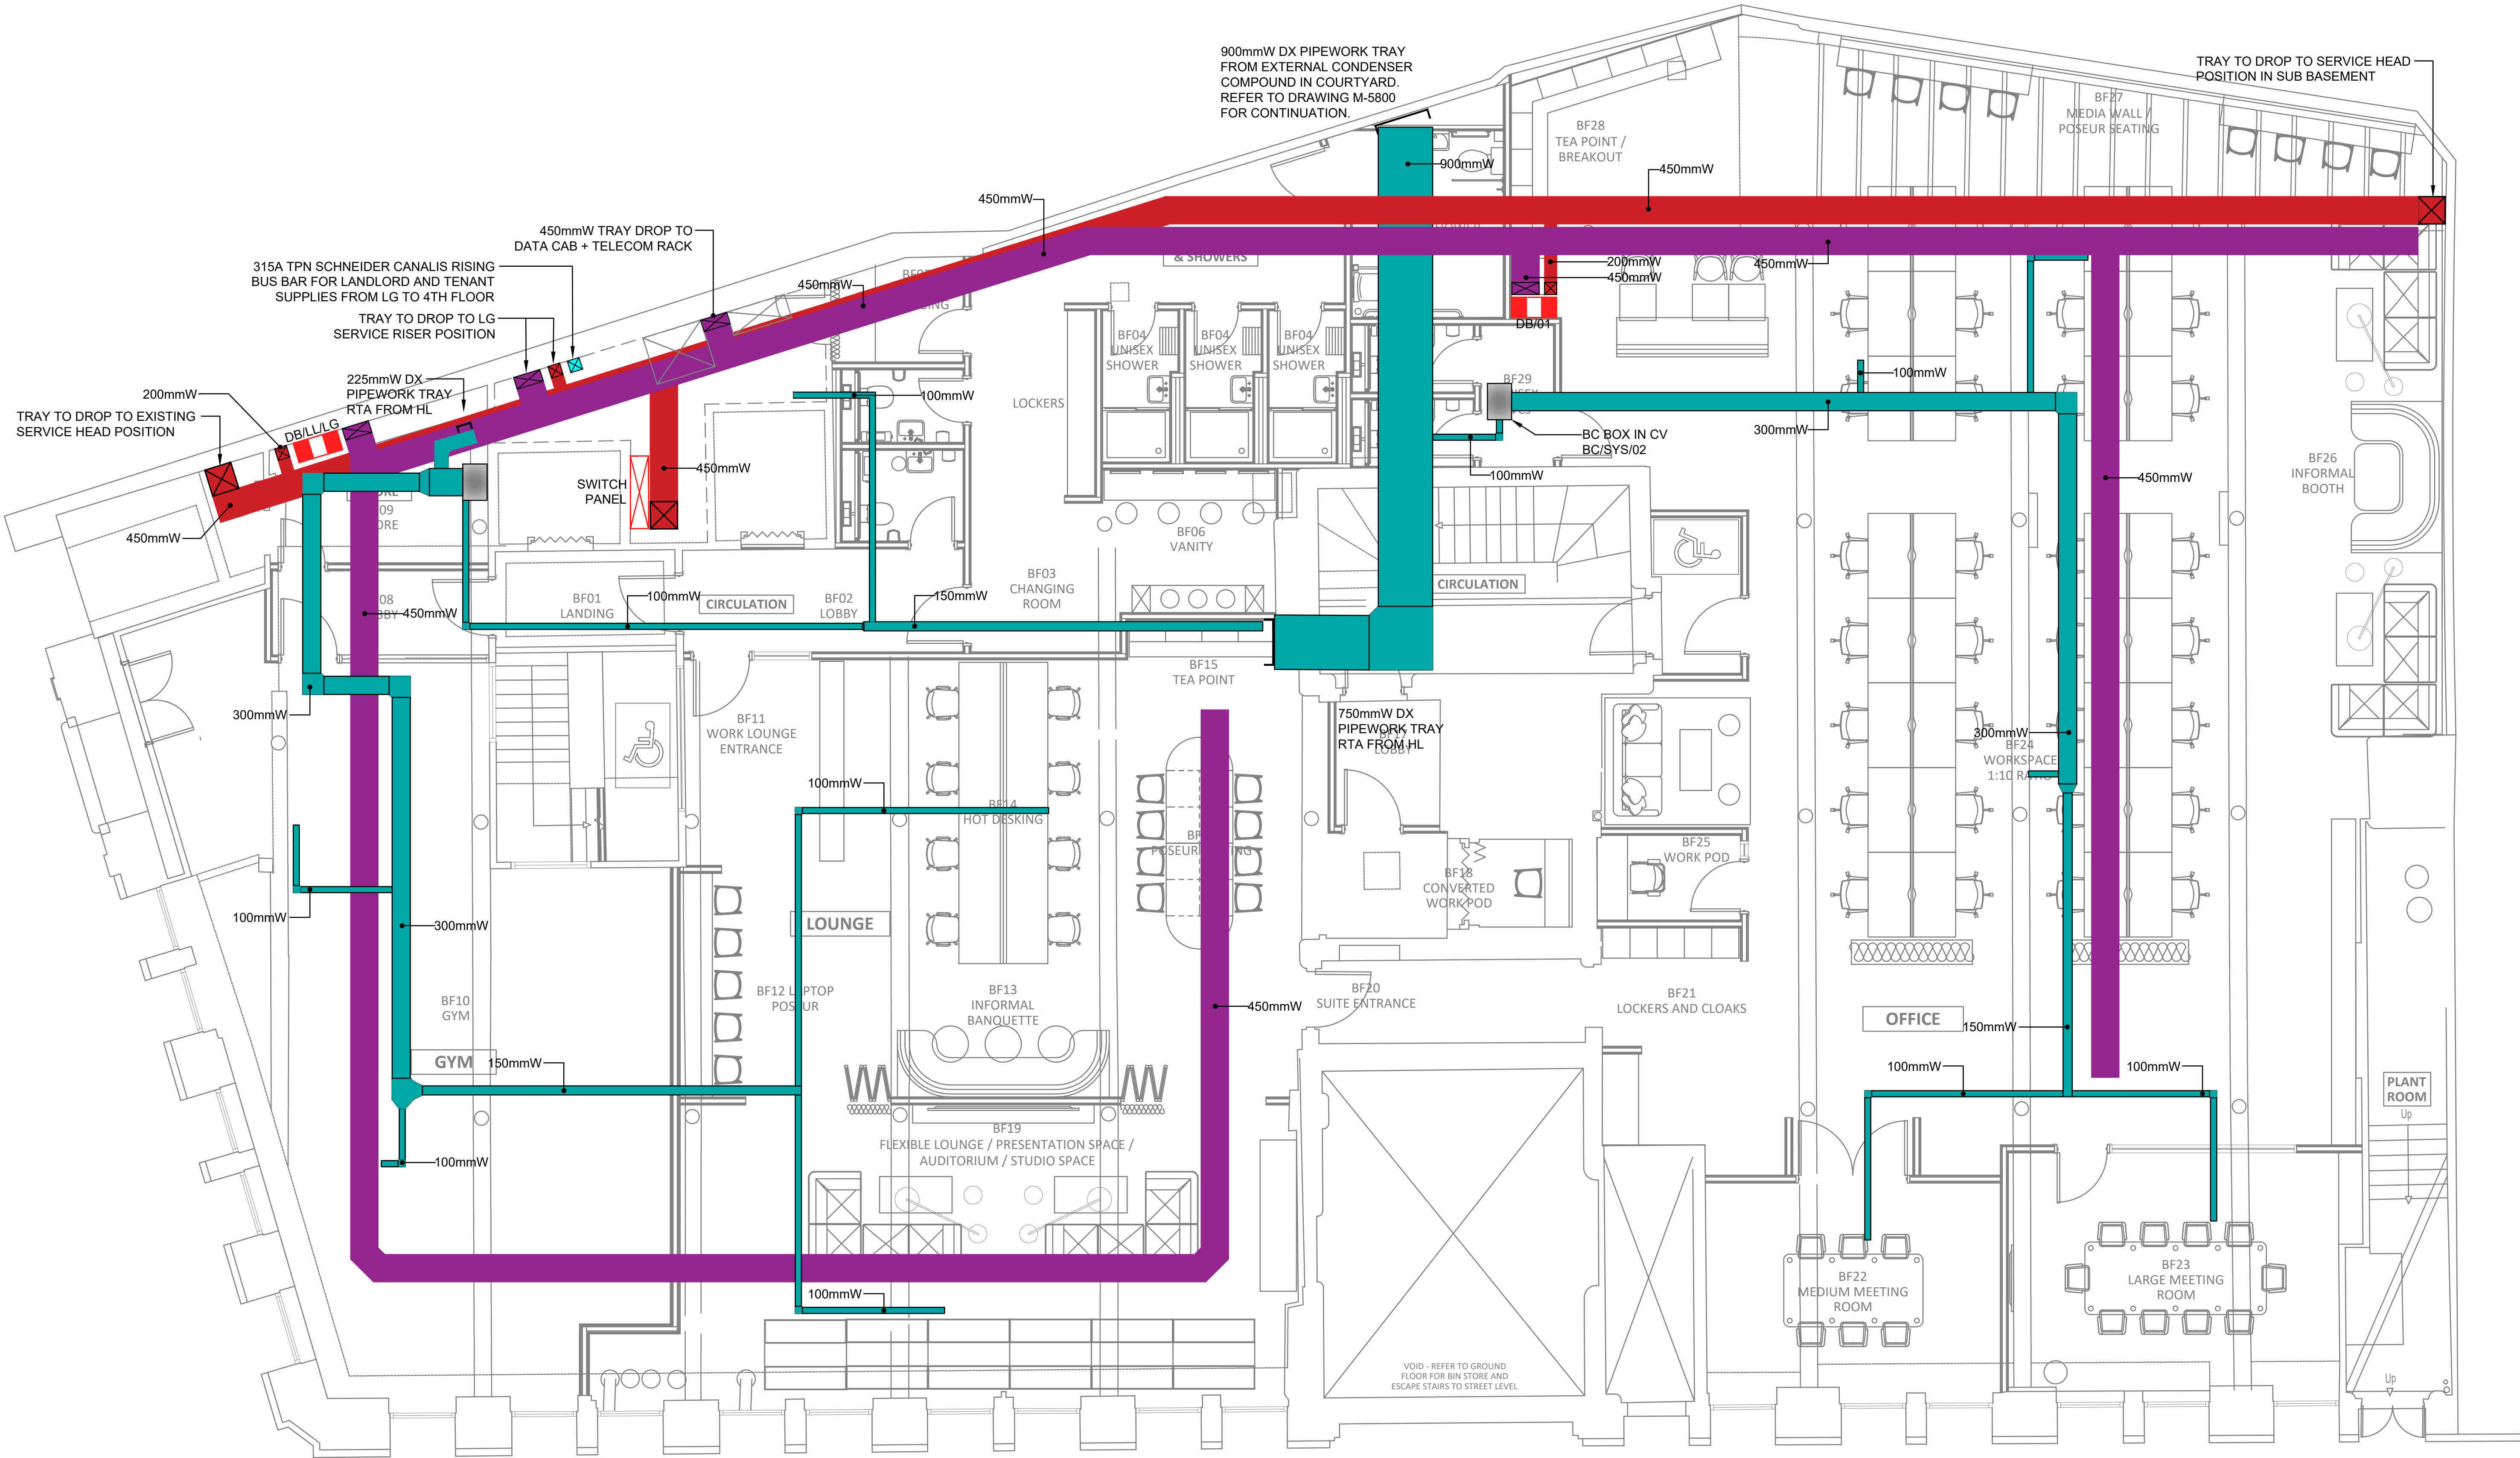


PROPOSED LOWER GROUND FLOOR

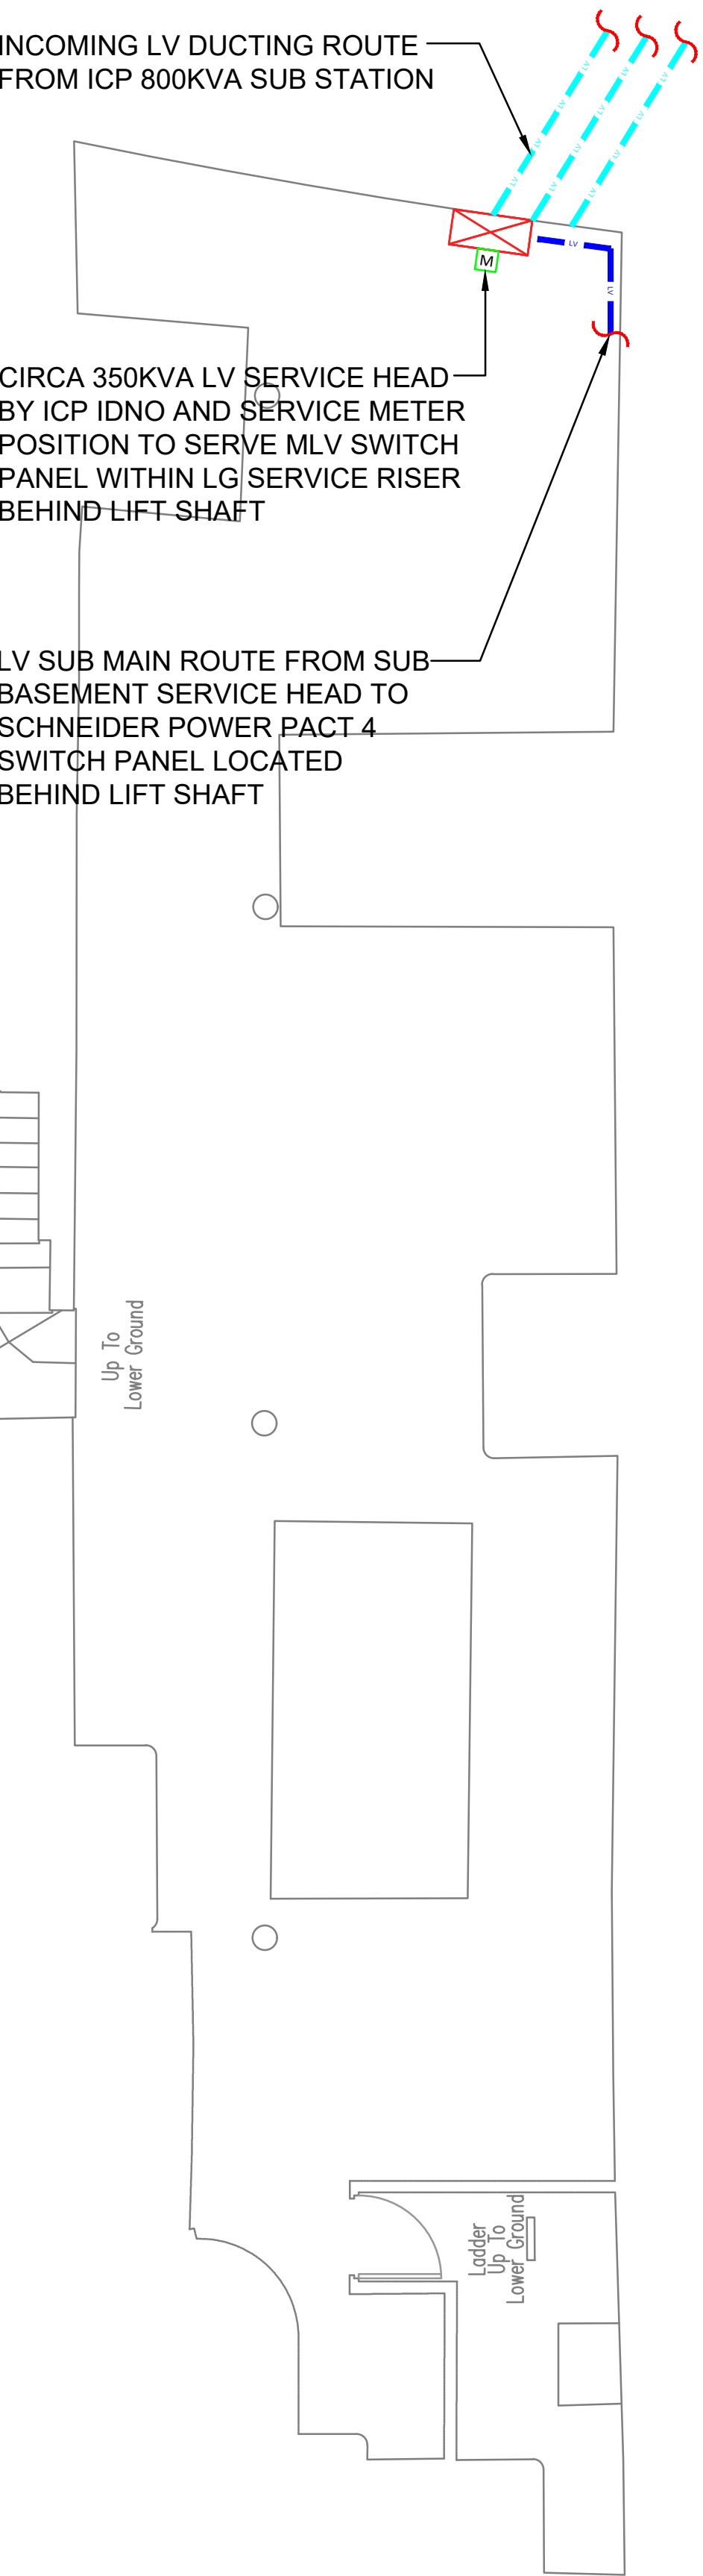

PROPOSED BASEMENT LEVEL

P2	COMBINED SERVICE TRAY ADDED	LF	30.08.24
P1	ISSUE FOR PLANNING	LF	17.05.24
REV	DESCRIPTION	BY	DATE

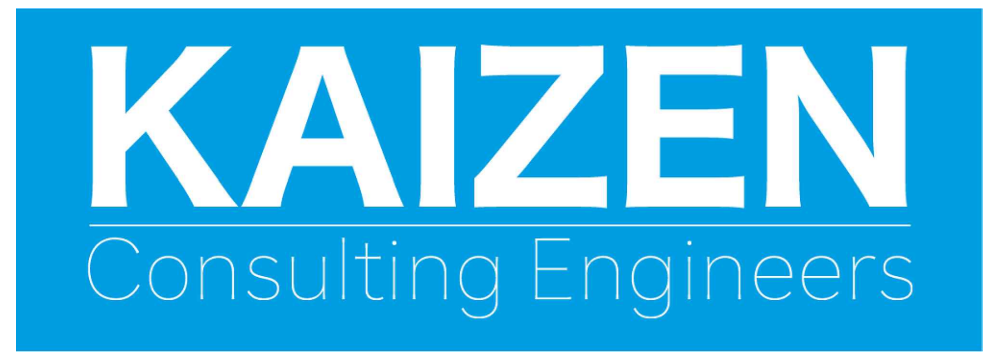

www.kaizen-ce.com e: info@kaizen-ce.com

CLIENT

bruntwood
SciTech

ARCHITECT

A X I

PROJECT

117-119 PORTLAND STREET
MANCHESTER

DRAWING TITLE

ELECTRICAL SERVICES
LOWER GROUND FLOOR
CONTAINMENT LAYOUT

CHECKED	DATE	DRAWN	SCALE
LF	FEB 24	MN	1:75@A1

STAGE 4

DRAWING NUMBER	STATUS	REV
1168-KCE-ZZ-LG-DR-E-6100	S4	P2