




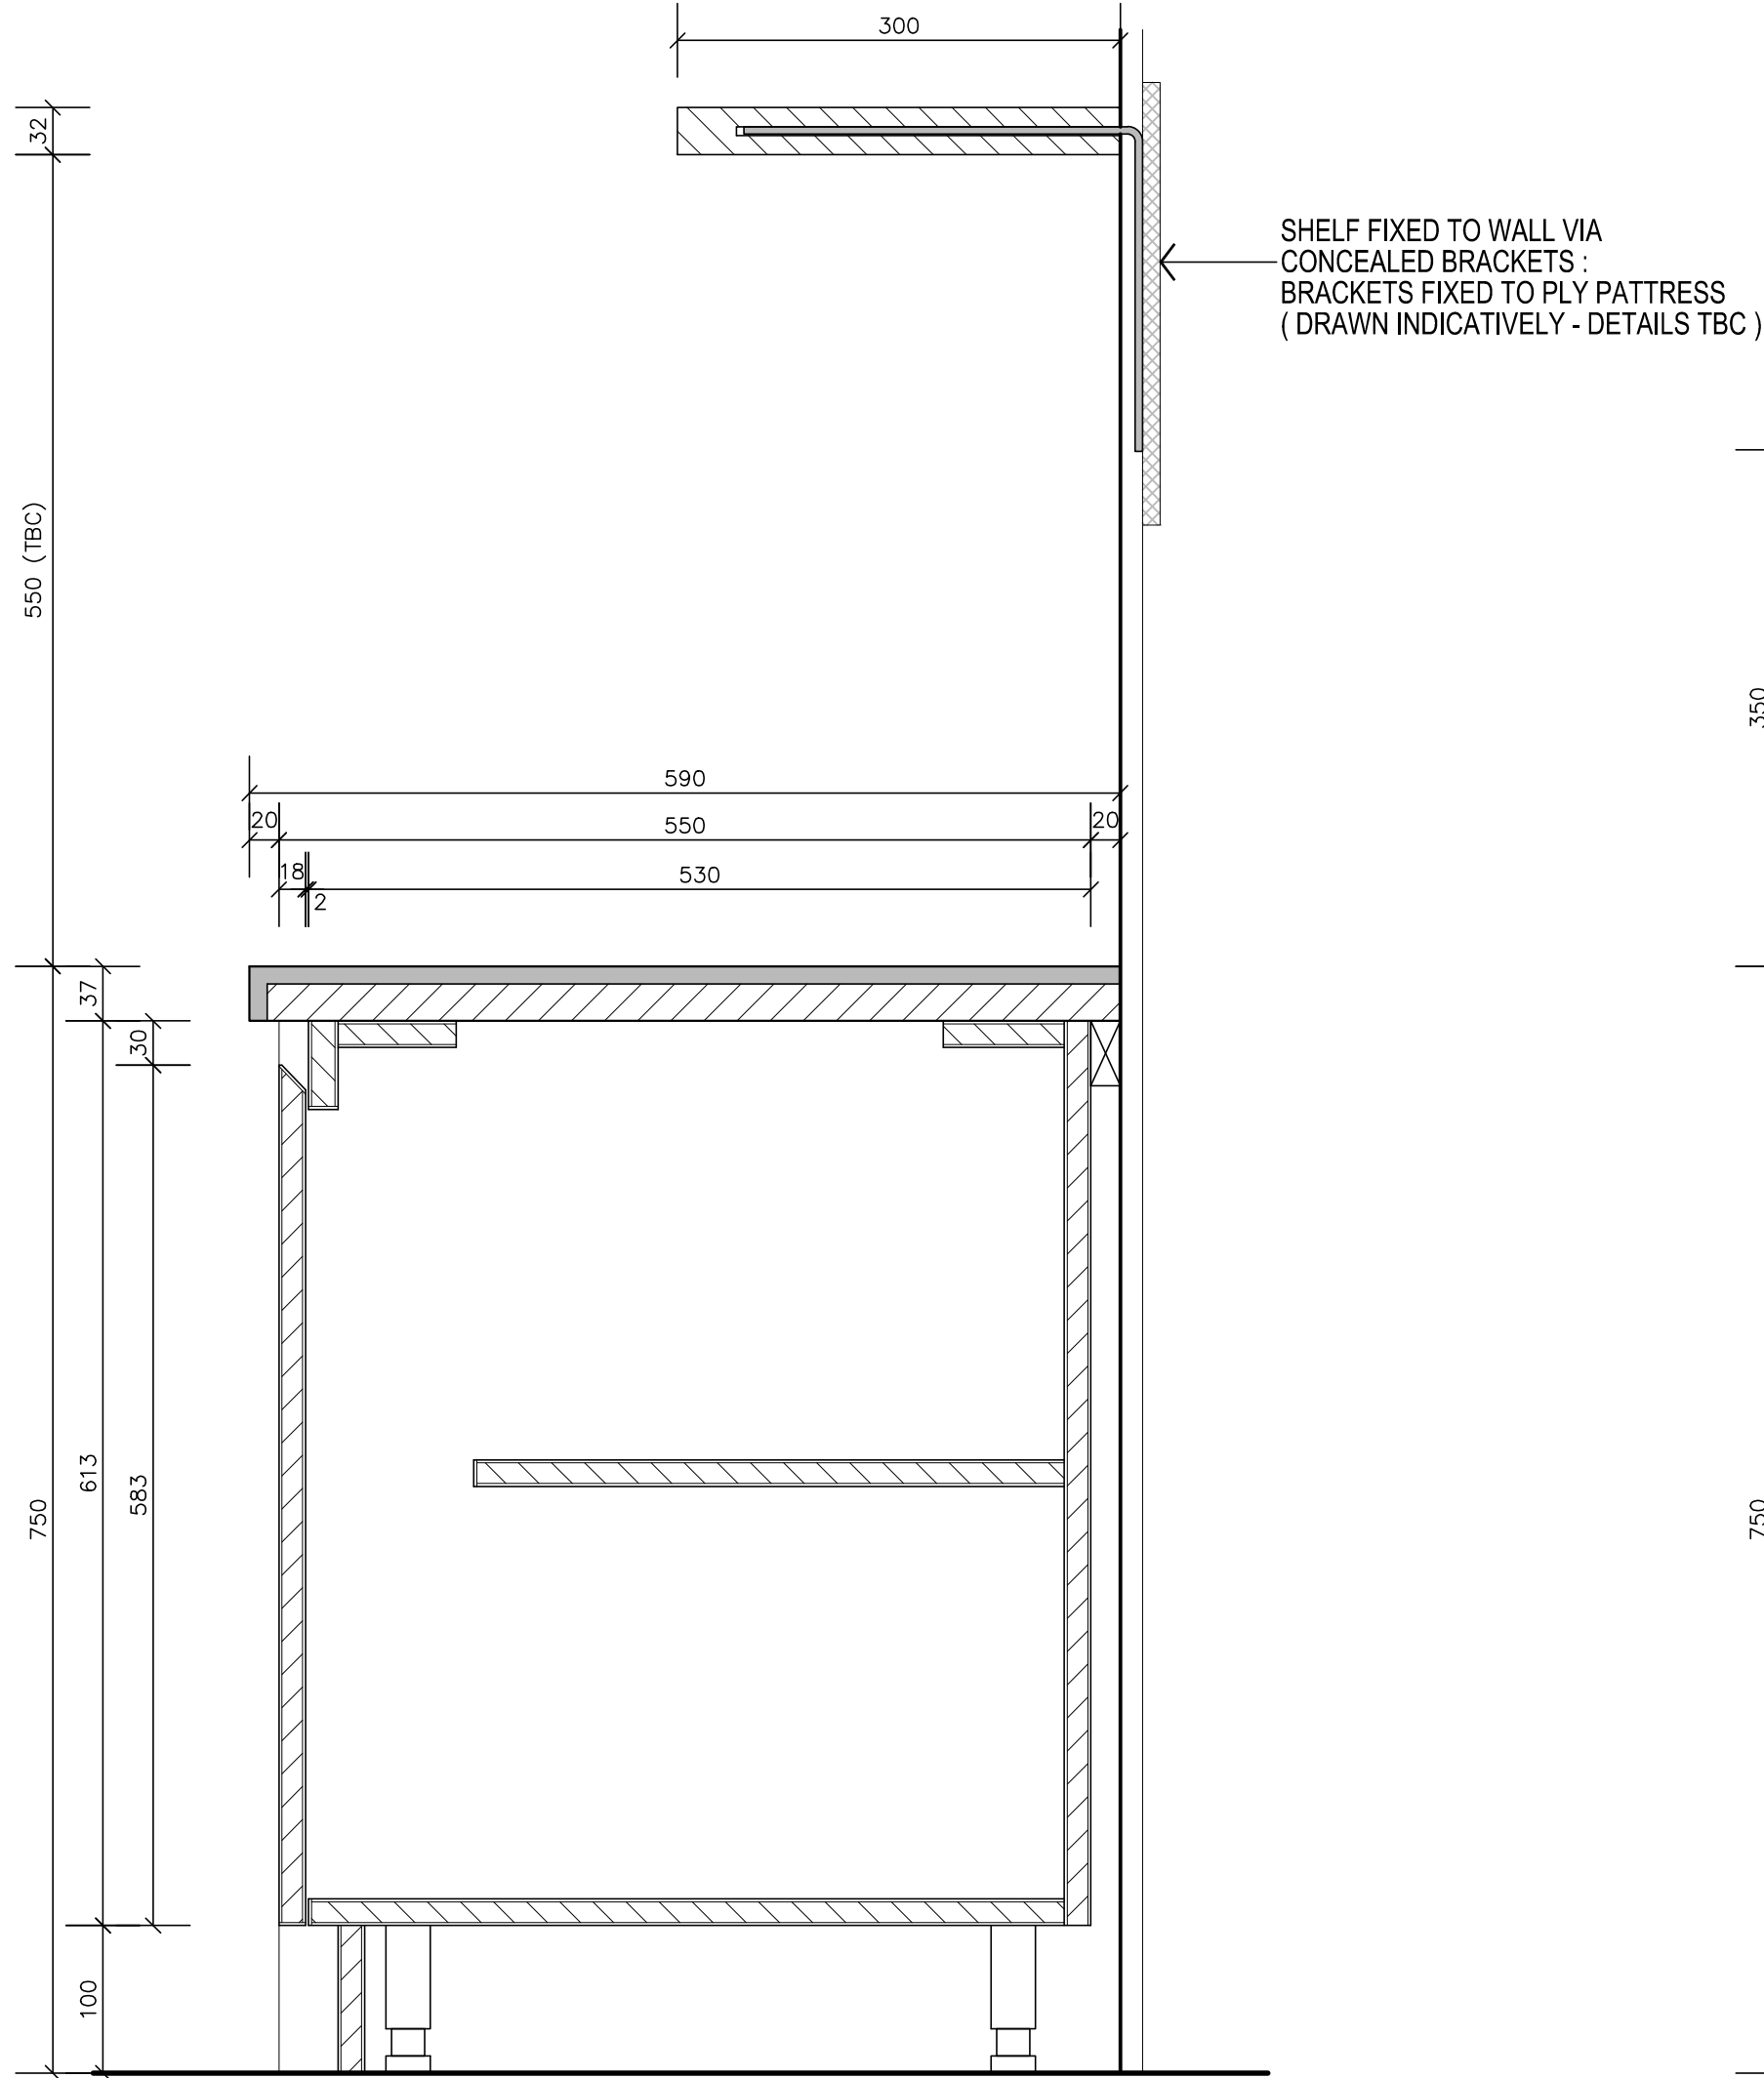


SECTION J-J

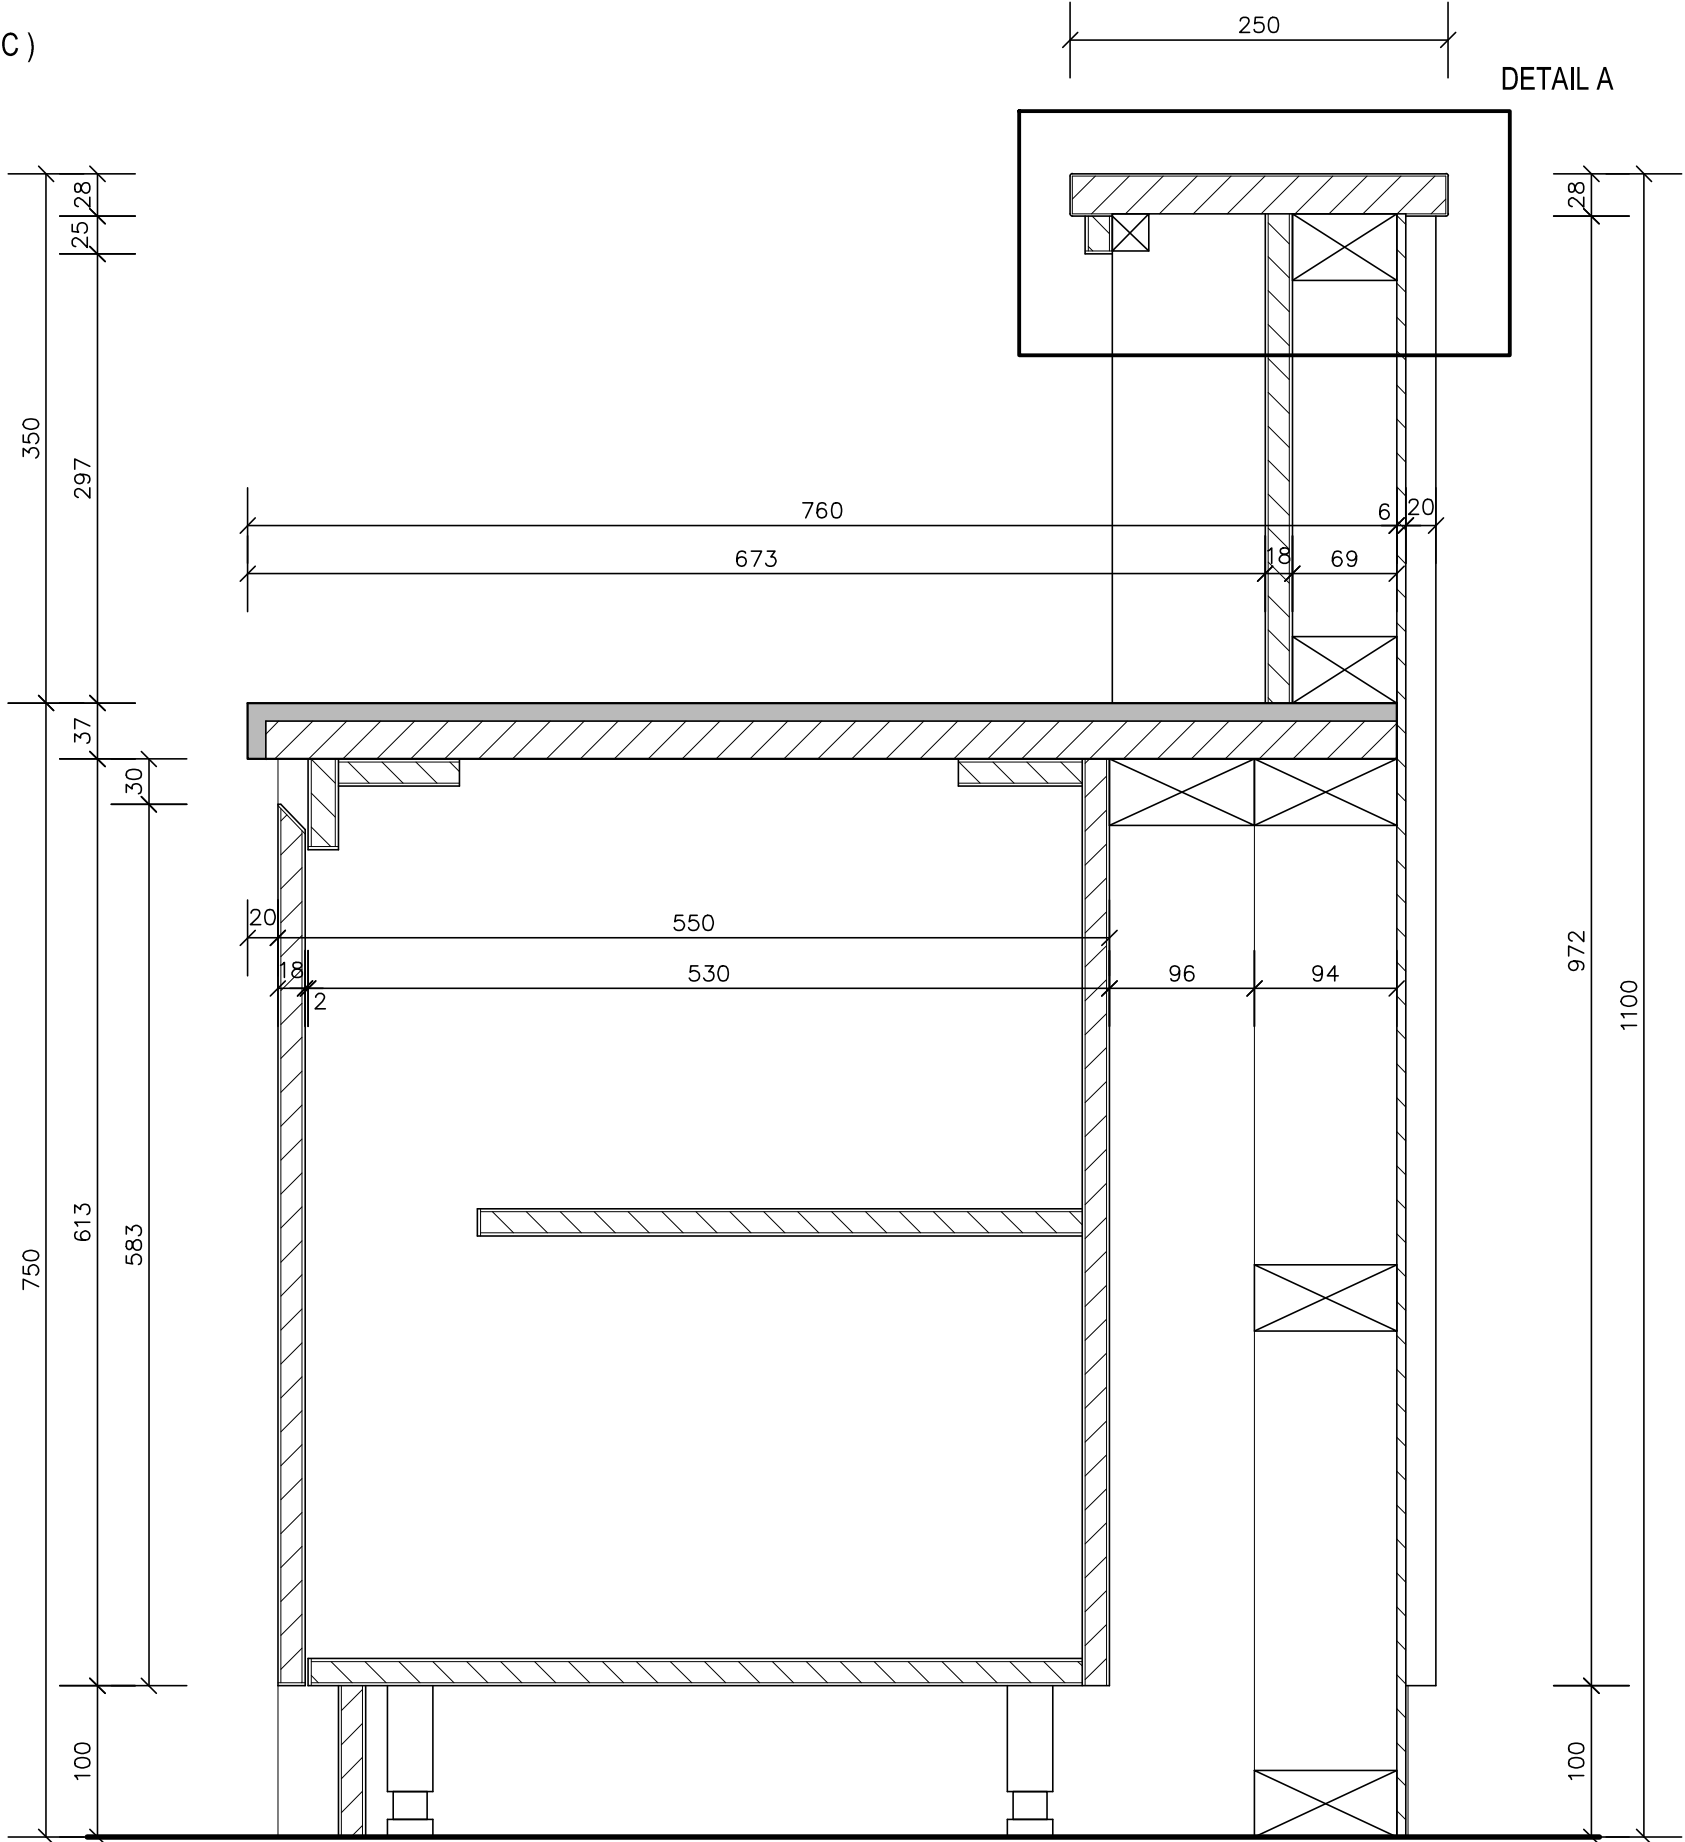


SECTION K-K

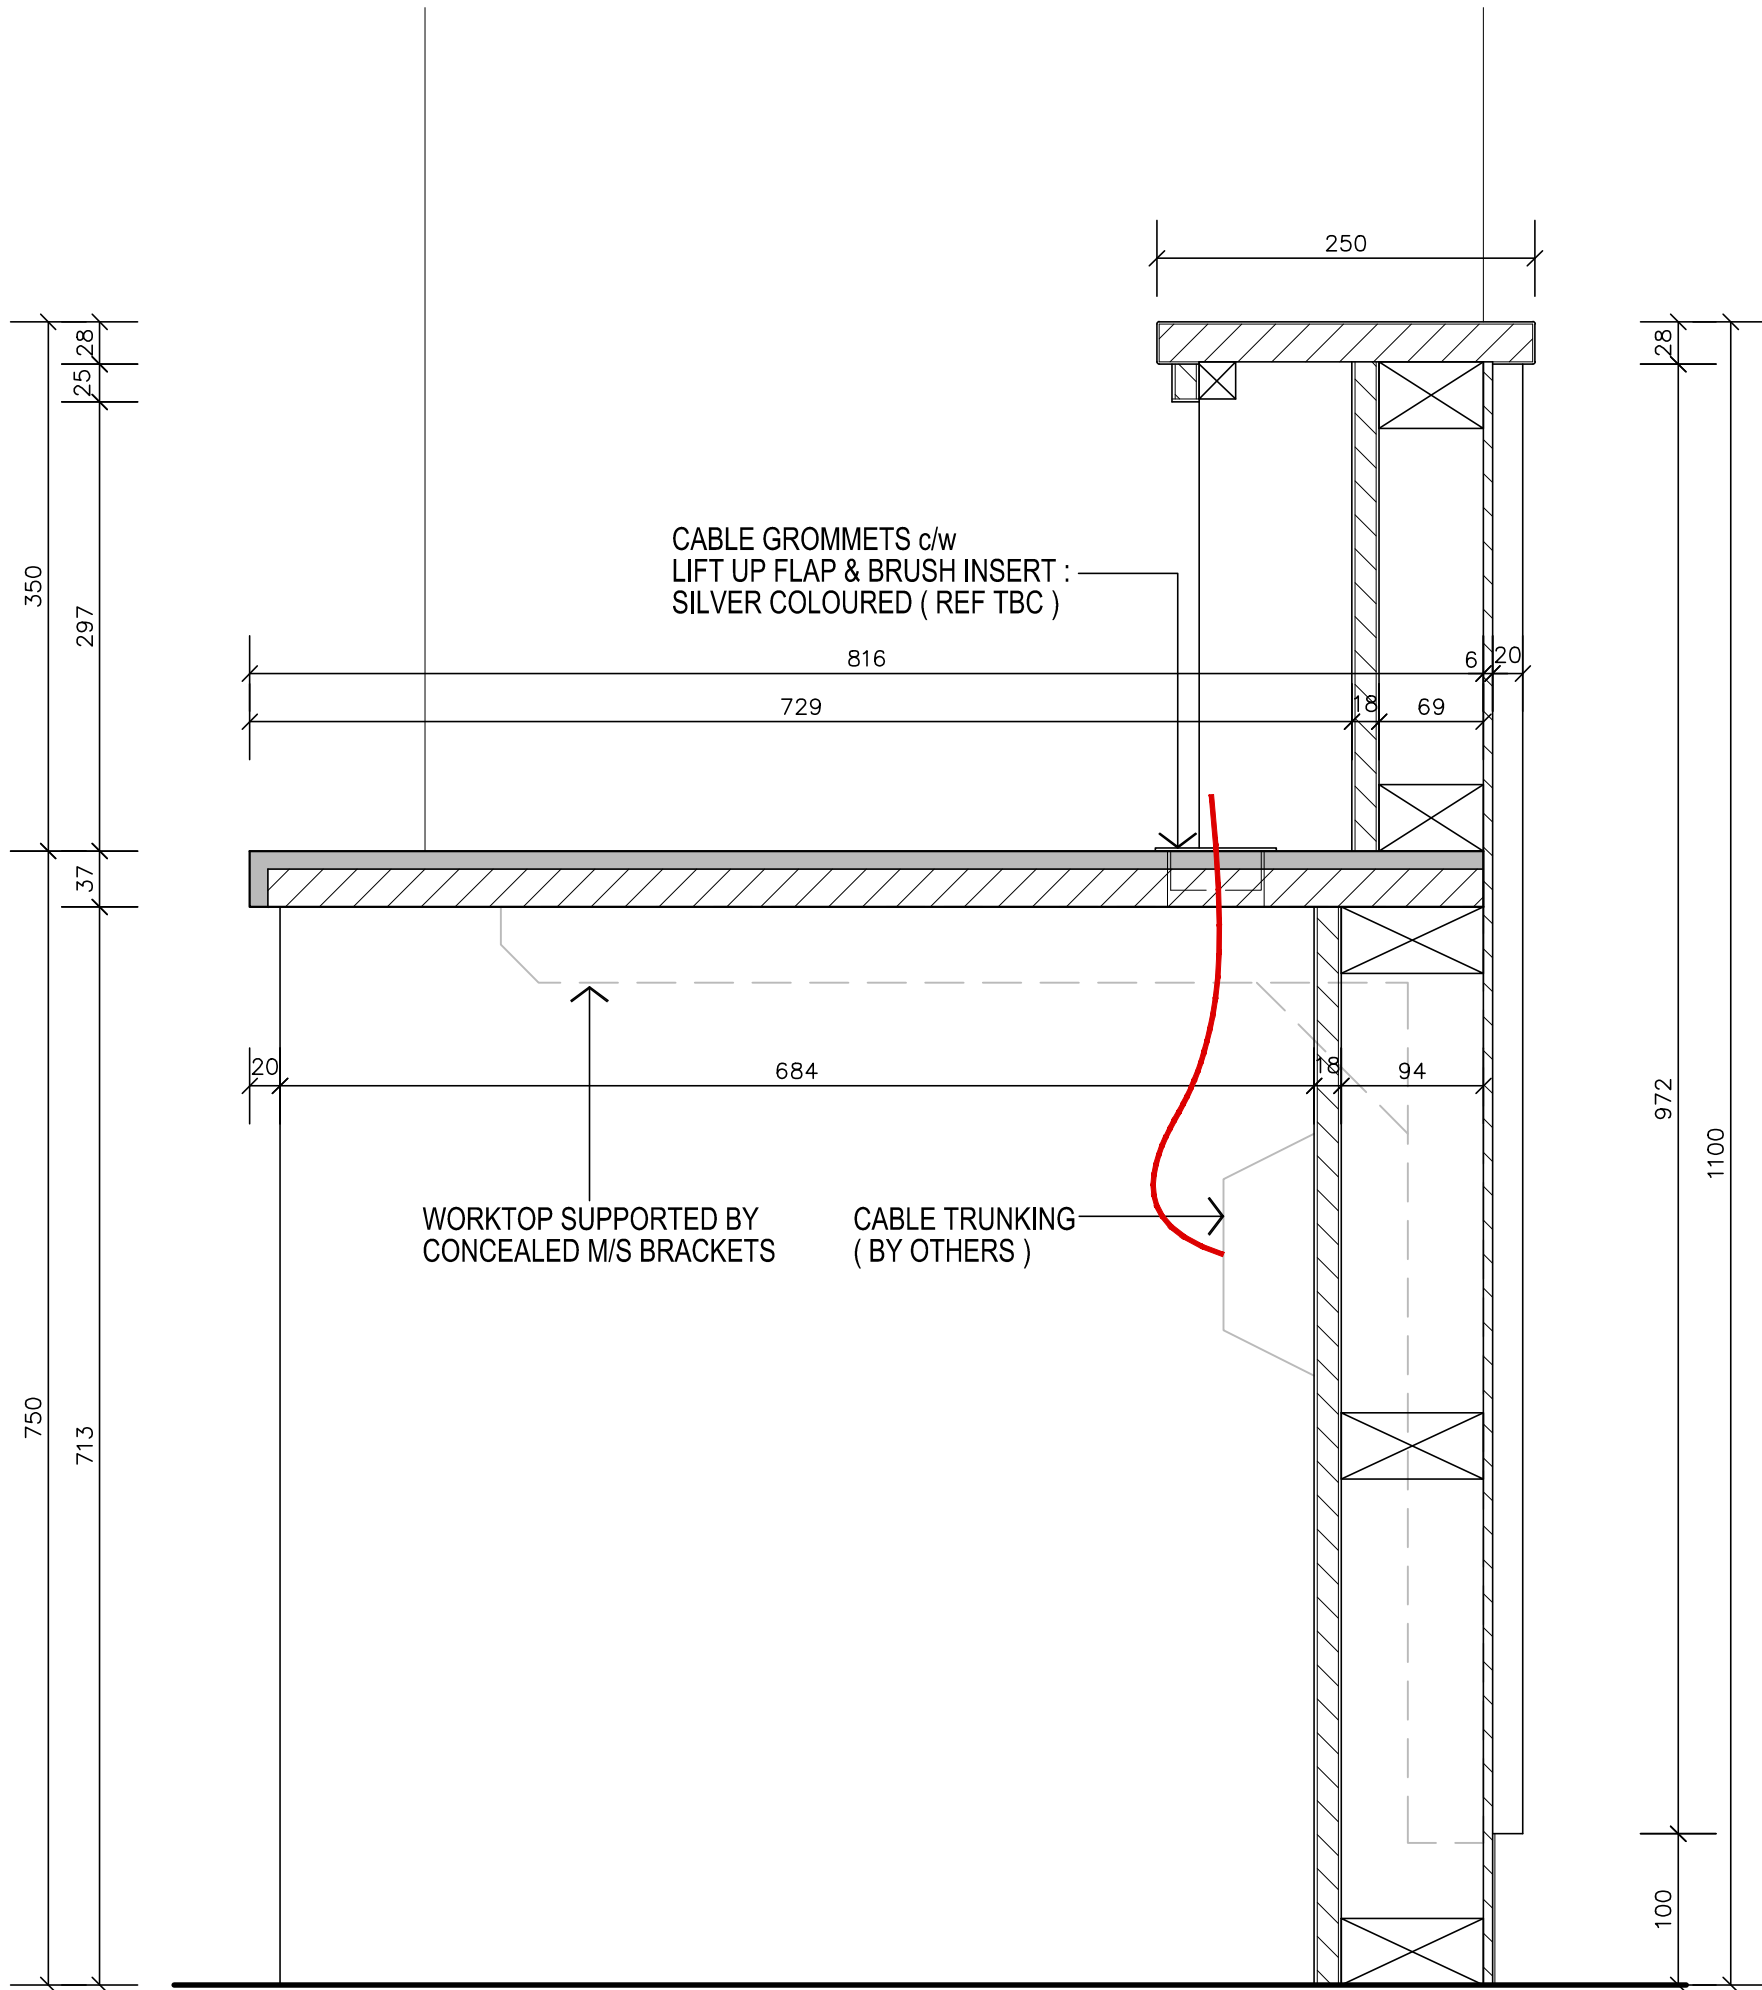


SECTION L-L

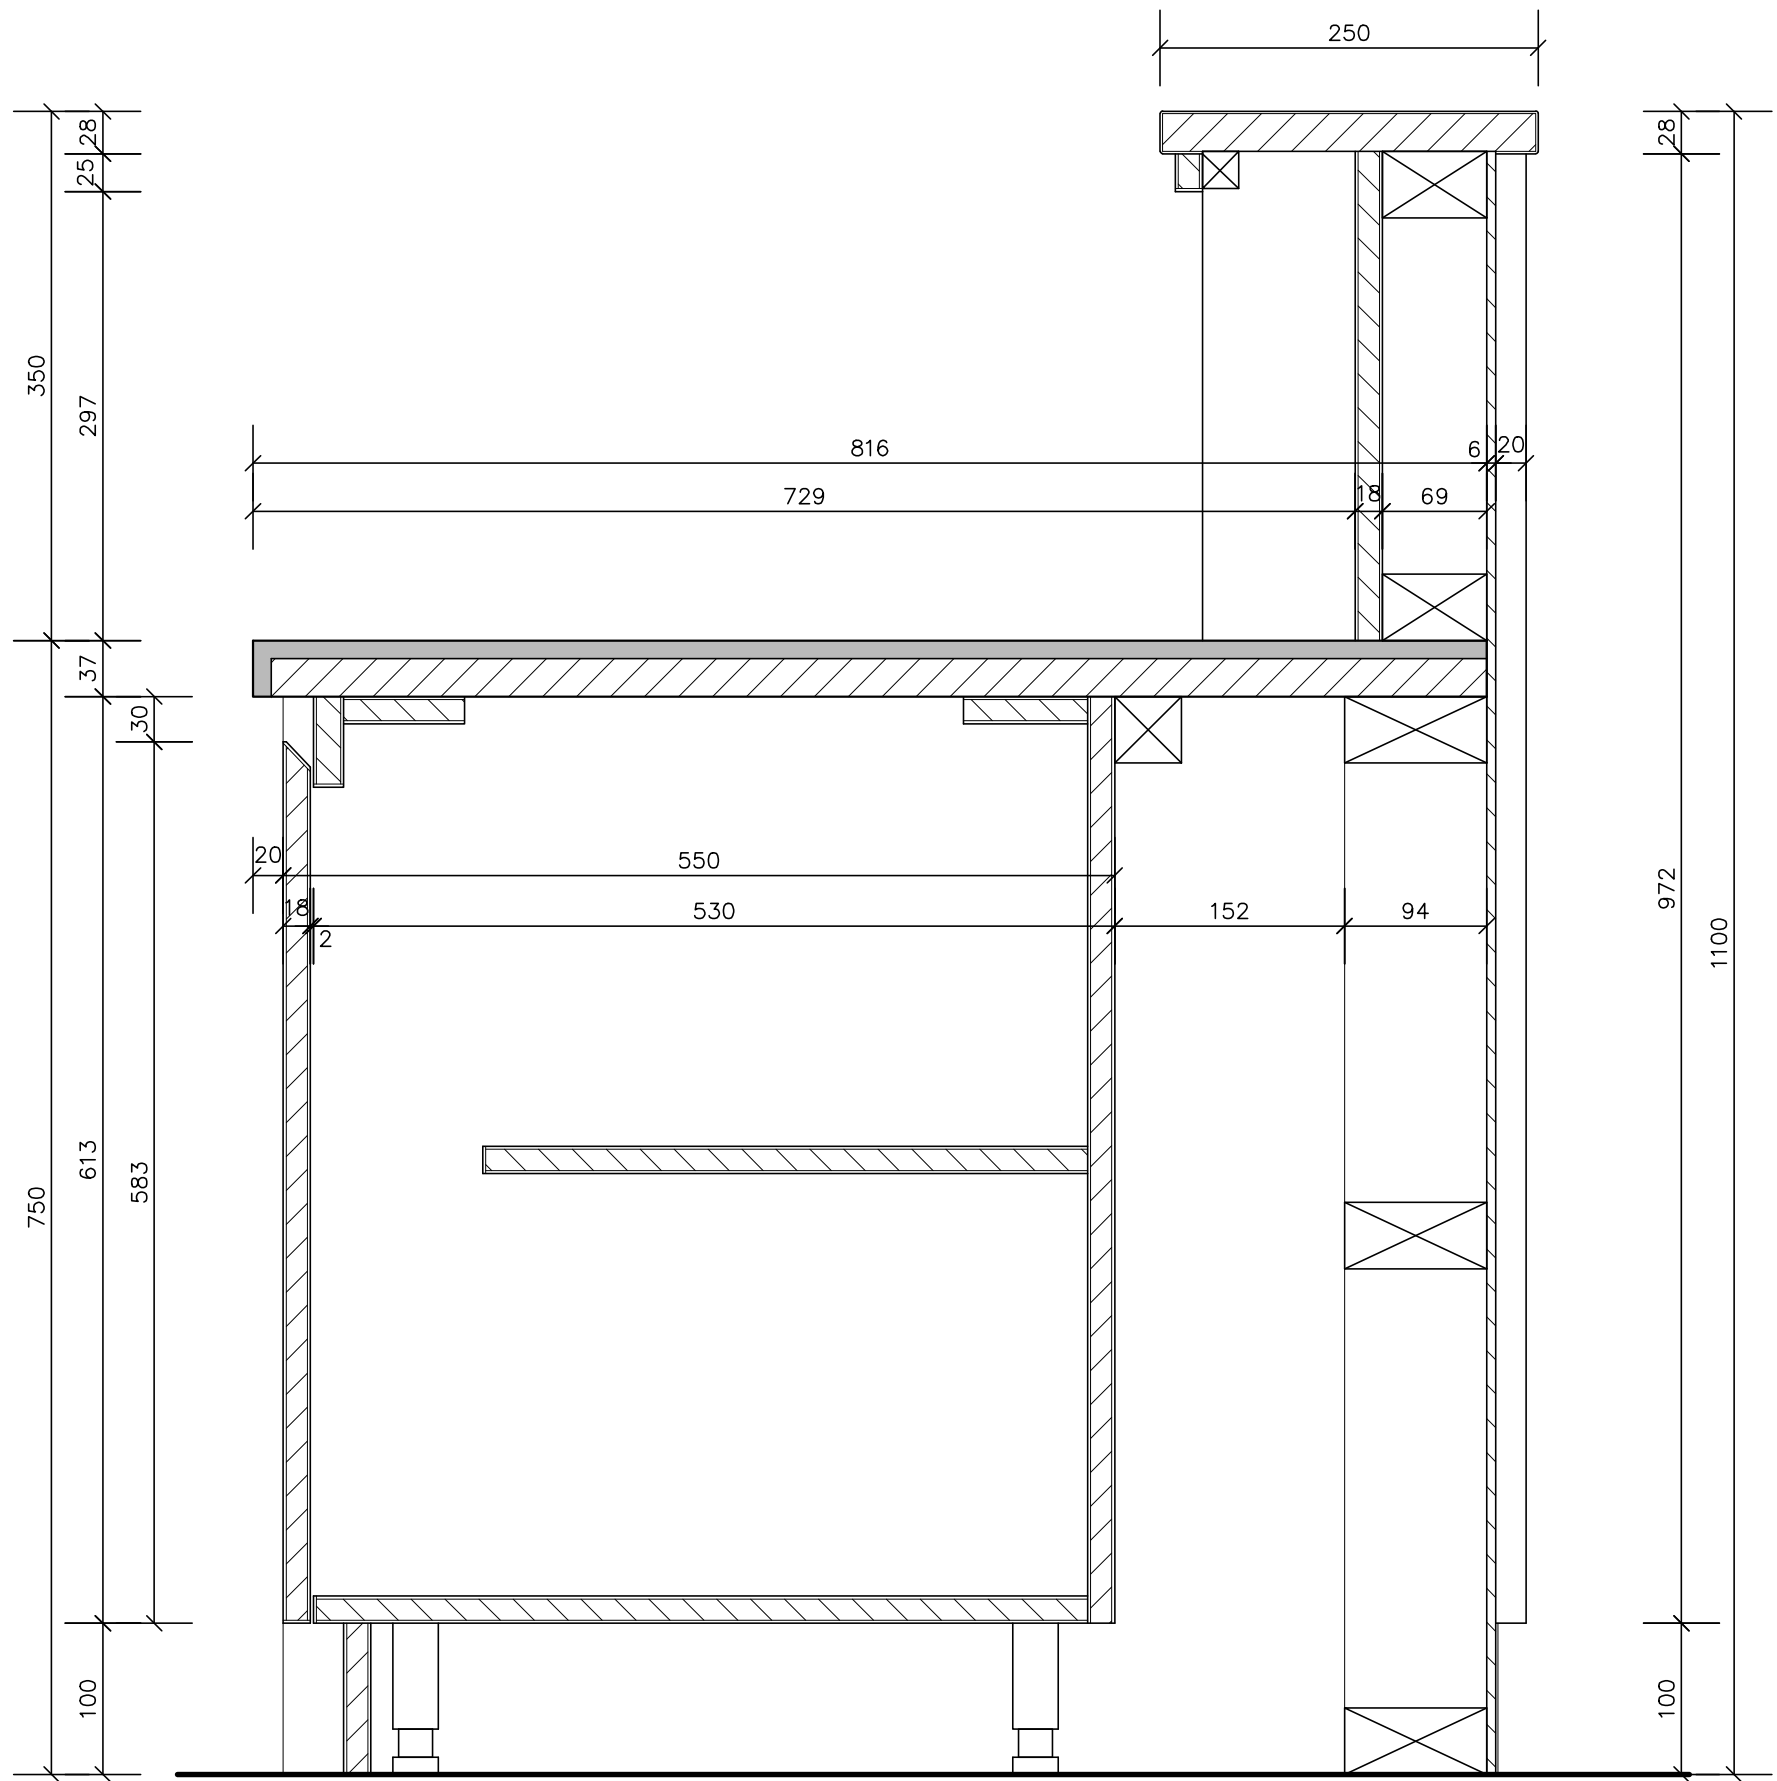

SECTION M-M

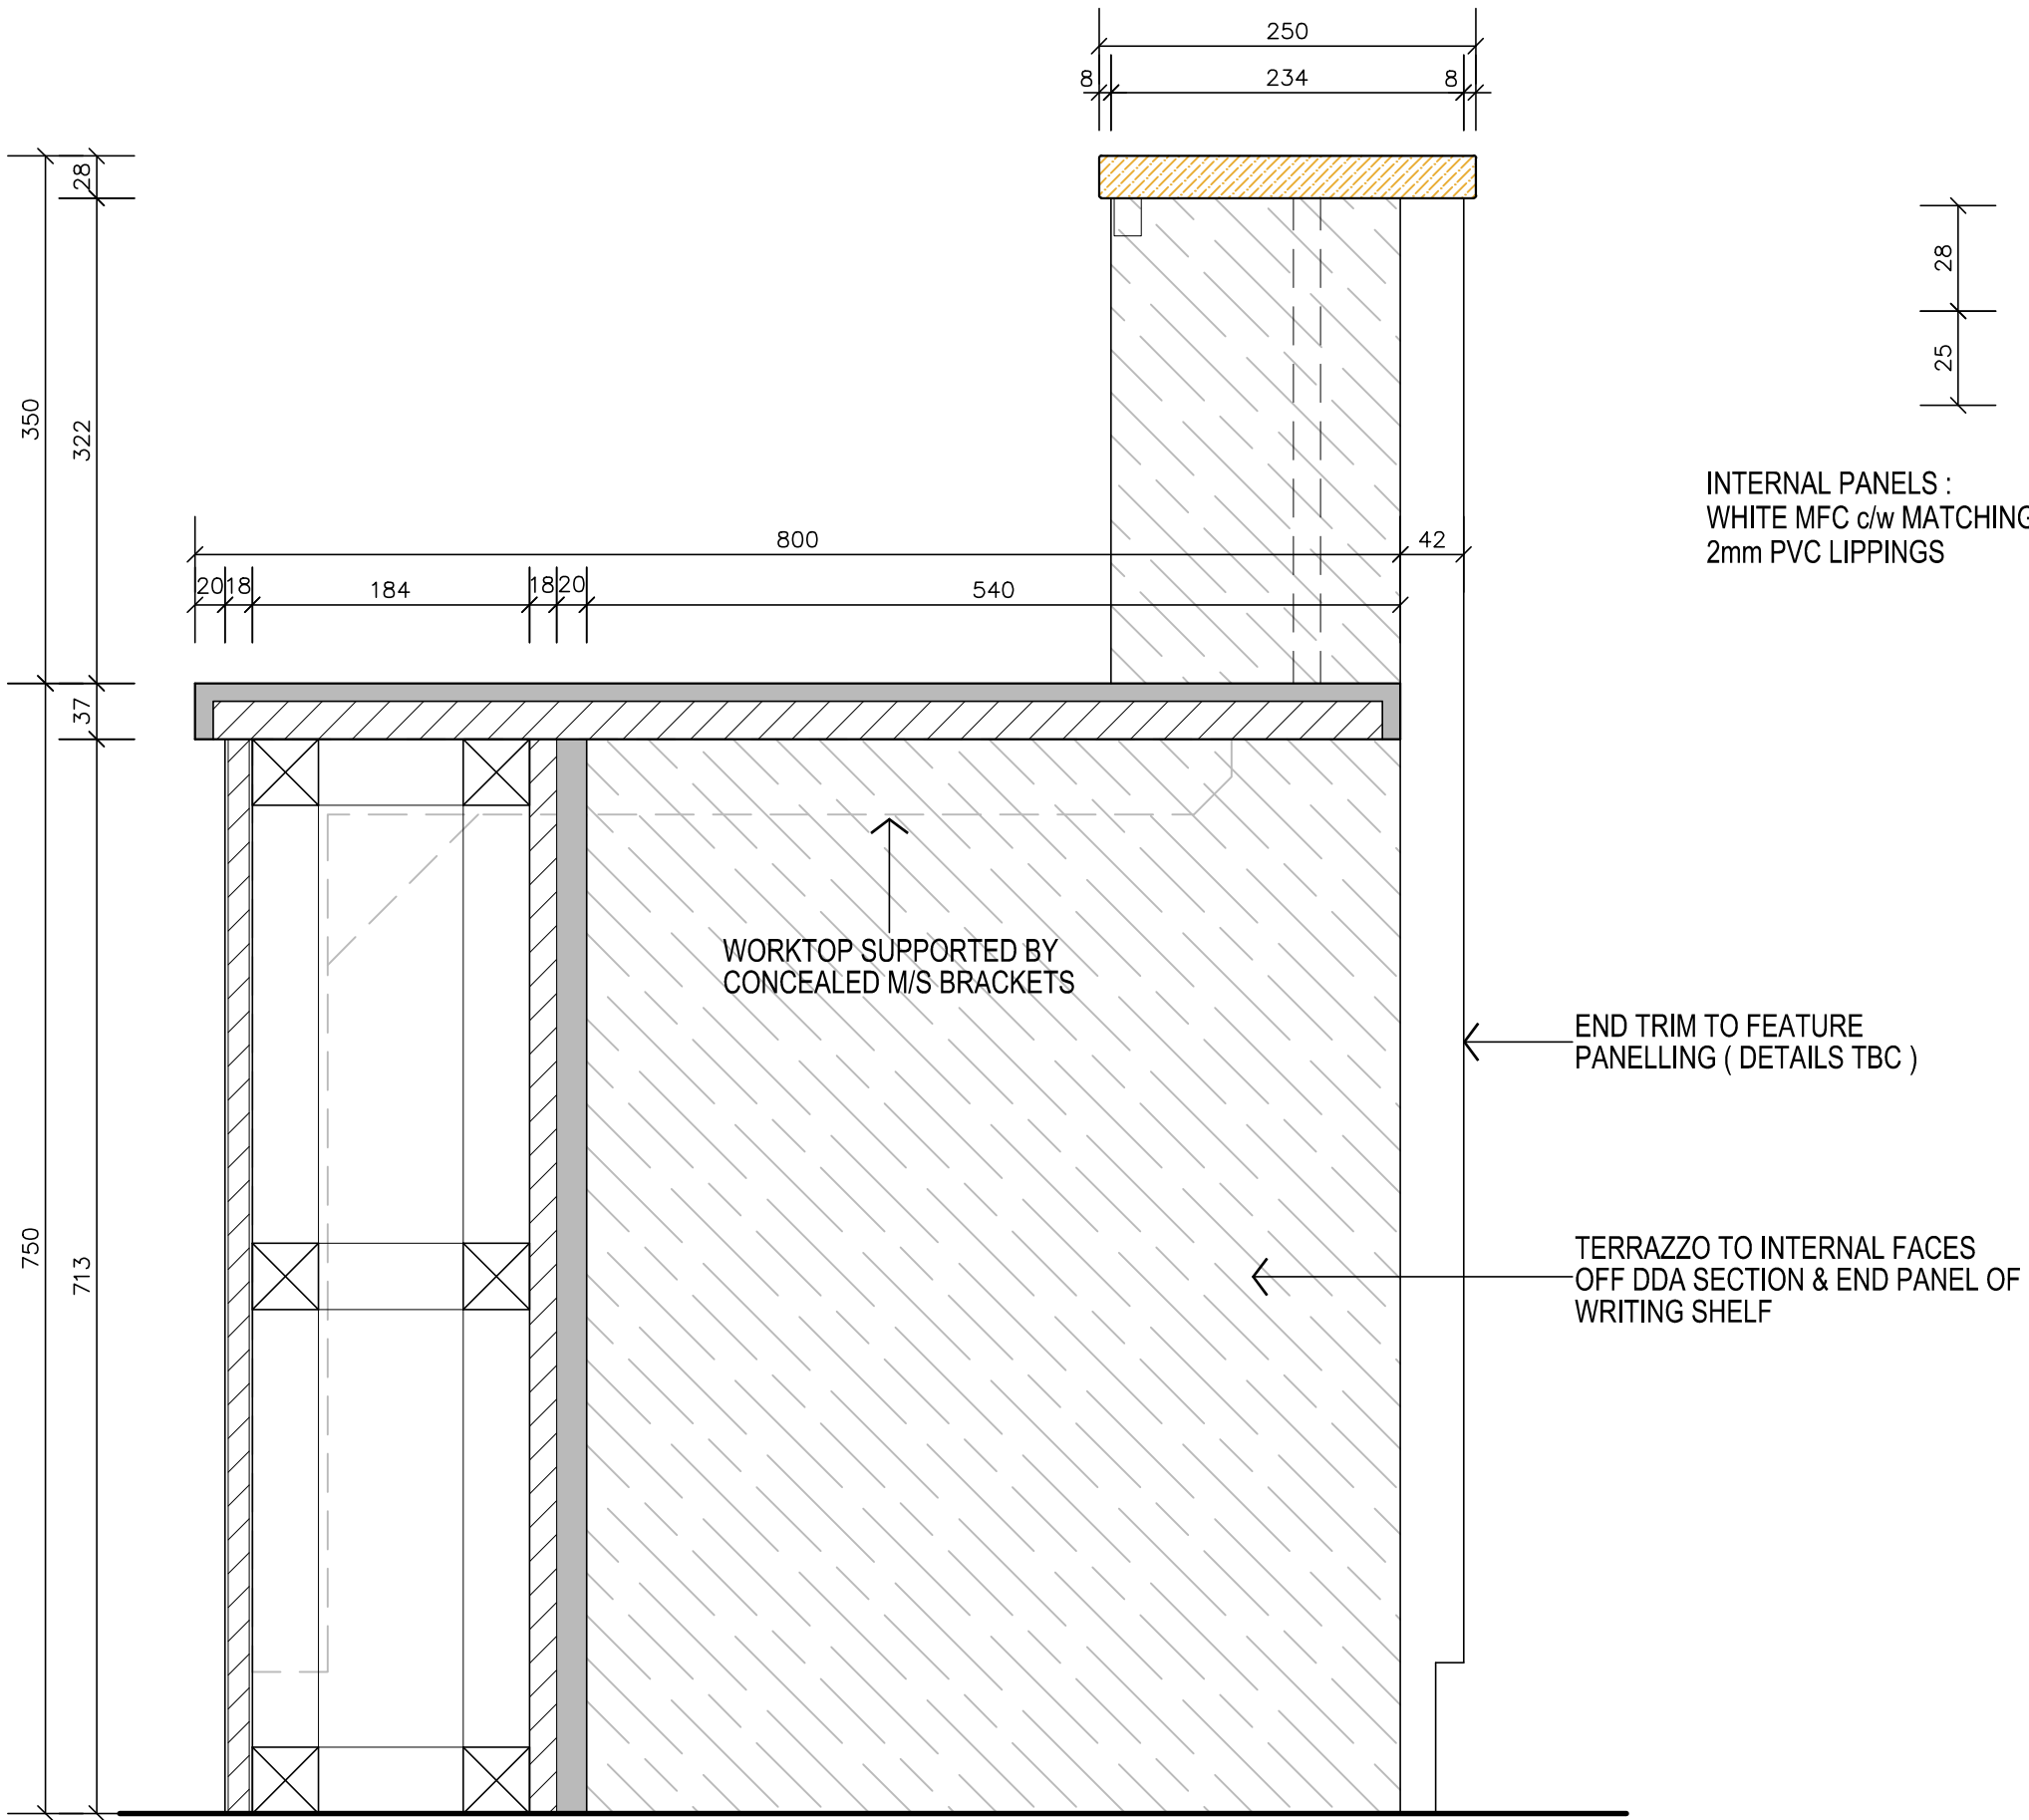

SECTION N-N

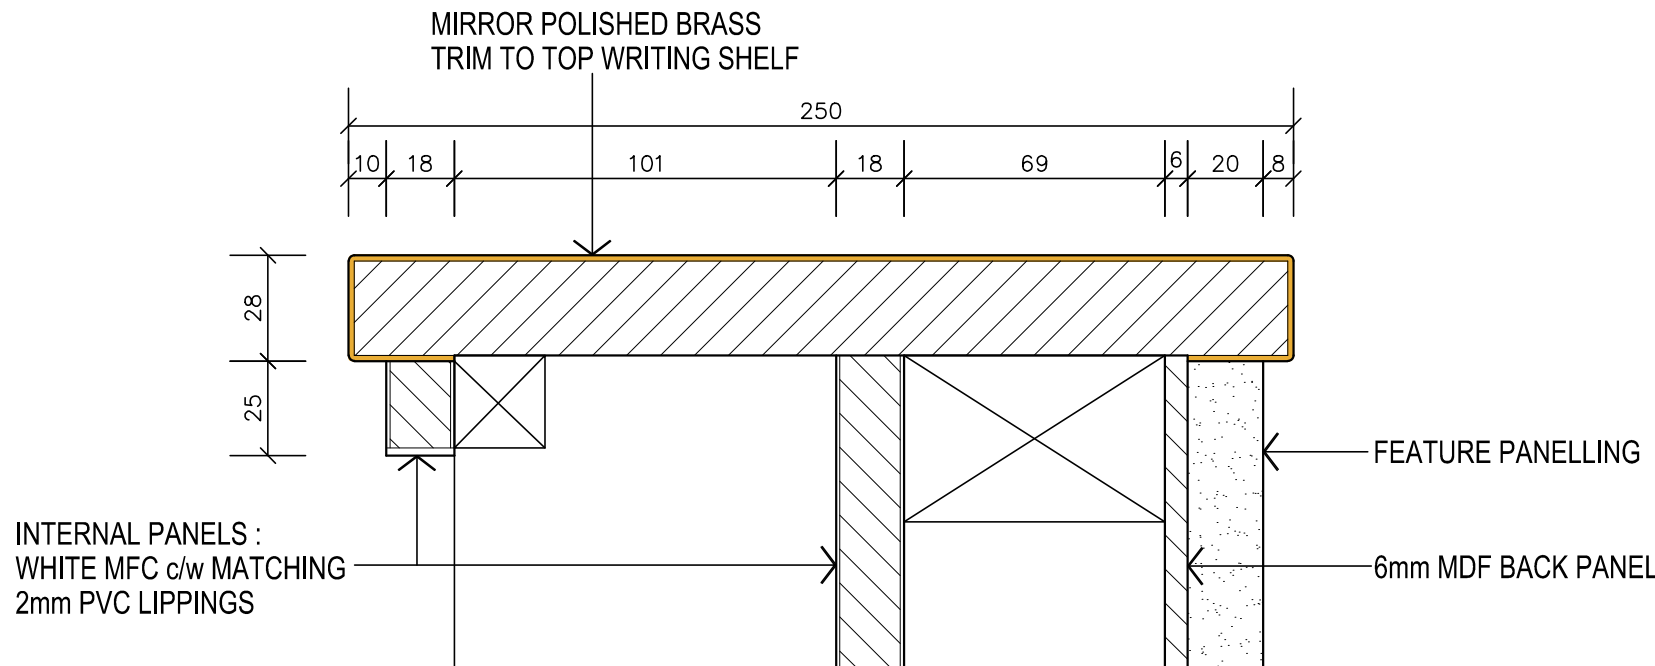

DETAIL A (1:2)

- NOTES :
- WRITING SHELF : 25mm MDF WRAPPED IN MIRROR POLISHED BRASS TRIM
 - EXTERNAL SKIRTING : MDF FACED WITH POLISHED BRASS TRIM TO MATCH WRITING SHELF
 - WORKTOP : 12mm SOLID SURFACE : REF : CORIAN ANTARCTICA ON 25mm MDF SUBTOP
 - INTERNAL PANELLING & CUPBOARD UNITS : 18mm MFC : REF : EGGER W1200 PORCELAIN WHITE c/w MATCHING 2mm PVC LIPPINGS
 - EXTERNAL FEATURE PANELLING : REF : PANBETON SHUI : CONCRETE LCDA
 - TERRAZZO TILE TO INTERNAL FACES OF DDA SECTION WHERE INDICATED : REF : OLDENBURG BLACK
 - DESK CONSTRUCTED WITH SOFTWOOD FRAMEWORK & SUPPORTED VIA MILD STEEL SUPPORTS
 - ALL CUPBOARD DOORS TO BE LOCKABLE : LOCKS BY HAFELE : REF : RIMLOCK SYMO 3000 (TBC)

Rev	Amendment	Date	Drwn
Amendments			
Project:			
SUNLIGHT HOUSE			
LITTLE QUAY STREET			
MANCHESTER			
M3 3HP			
RECEPTION DESK			
PLANS & ELEVATIONS			
Scale: 1:5/1:2 © A1			
Drawn by: BR			
Checked by:			
Date: 13/09/24			
DRG No: 5180/15			
A&D Joinery & Interiors Ltd Premier Estate • The Leys • Brockmoor Brierley Hill • West Midlands • DY5 3UP Tel: 01384 265165 • Fax: 01384 265464			
All dimensions to be checked on site before work commences. Figured dimensions to be taken in preference to scaled dimensions, if in doubt, contact A&D. The copyright of the design depicted in this drawing is the property of A&D, and must not be reproduced without prior consent.			