Appendices:


Appendix A – Primary Sources

The main published sources of information used in the production of this report were as follows:

- Banks, J. (1986) *The Story So Far*. Manchester: The Manchester and Salford Methodist Mission.
- Manchester and Salford Methodist Mission (1981) Tell it how it was. Manchester: Manchester and Salford Methodist Mission.
- Manchester City Council, n.d. *Stevenson Square Conservation Area - History.* [Online]
  Available at: https://www.manchester.gov.uk/info/511/conservation_areas/1208/stevenson_square_conservation_area/2
- Taylor, S. & Holder, J., 2008. *Manchester's Northern Quarter.* [Online]
  Available at: https://historicengland.org.uk/images-books/publications/manchesters-northern-quarter/manchesters-northern-quarter/

Appendix B – Existing Drawings (OMI Architects)

REVISION	DATE	DESCRIPTION
A	01/07/24	PLANNING ISSUE

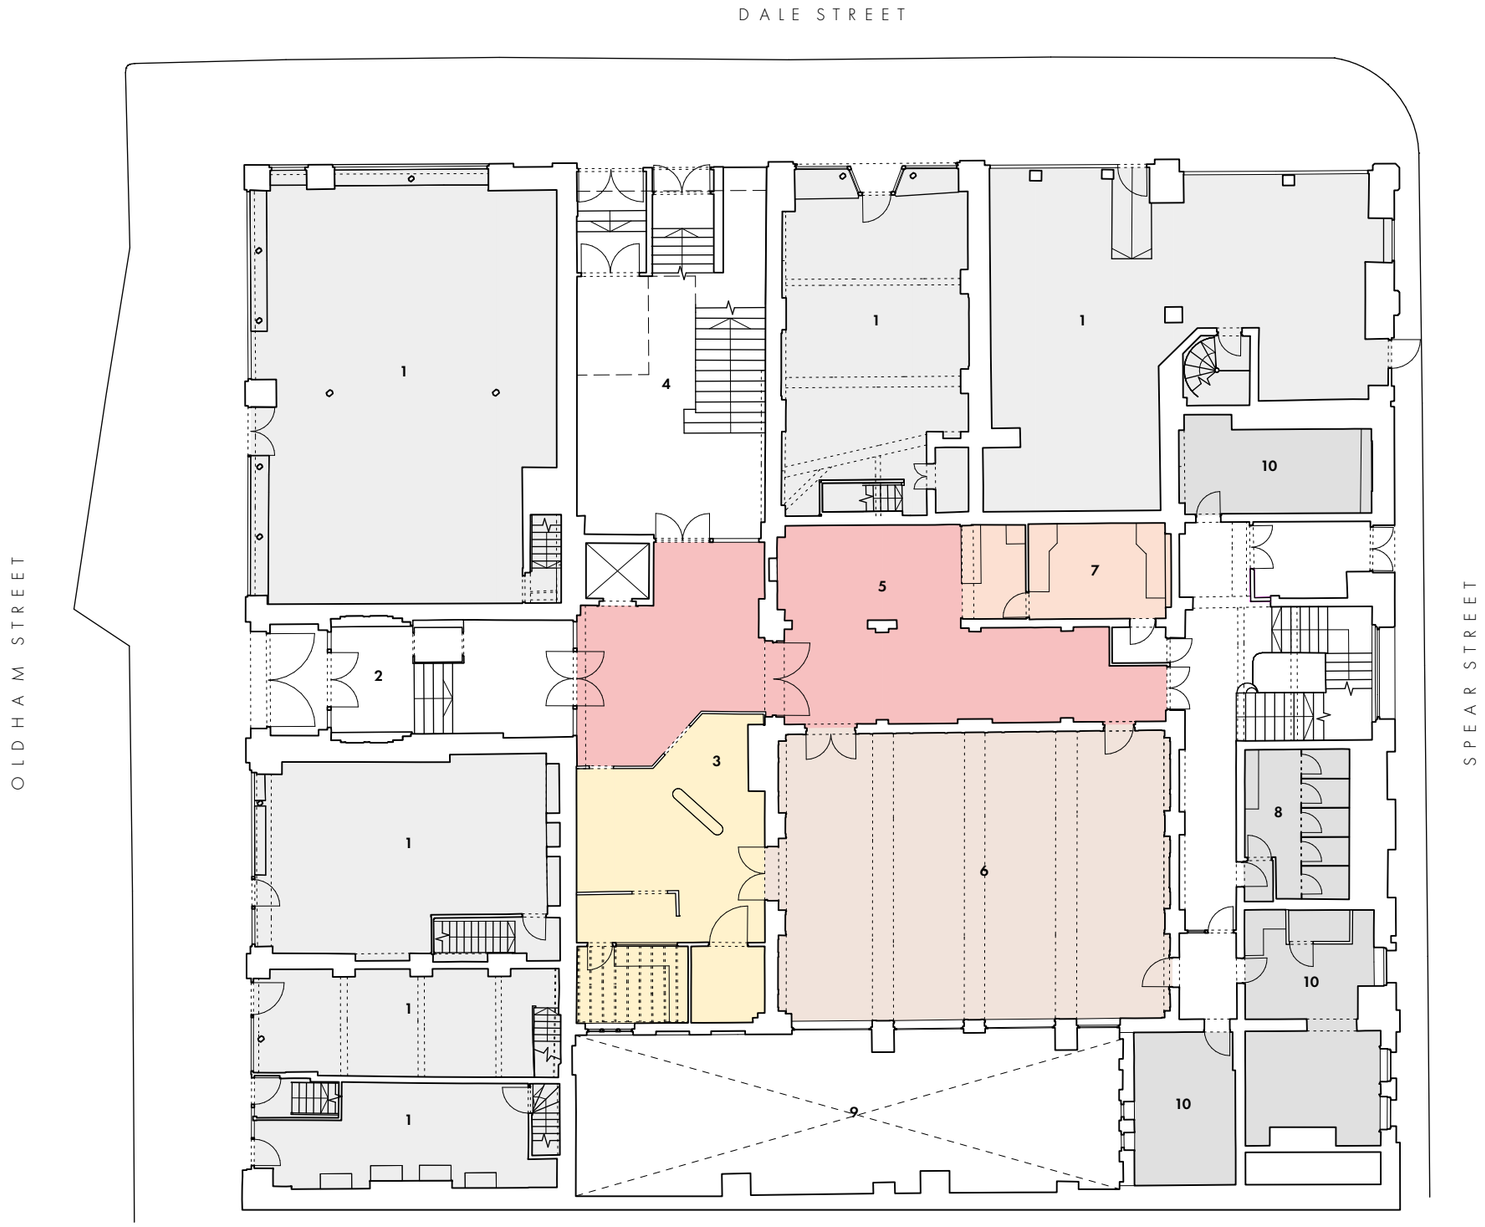

LEVEL 00 - GROUND FLOOR

1 RETAIL UNIT
2 ENTRANCE FOYER
3 RECEPTION
4 MAIN STAIR
5 CAFE
6 CHAPEL
7 KITCHEN/SERVERY
8 WCS
9 LIGHTWELL VOID
10 OFFICE


0m 1m 5m 10m

OMIArchitects

31 Blackfriars Road, Salford, Manchester, M3 7AQ
+44(0)161 832 3242 / info@omiarchitects.com / www.omiarchitects.com

PROJECT	METHODIST CENTRAL HALL, MANCHESTER					
DRAWING	EXISTING PLAN 00					
DATE	MAY 23	DRAWN BY	DS	SCALE	1:200	@A3
JOB NO.	1433	DWG.NO.	L0101			

REVISION	DATE	DESCRIPTION
A	01/07/24	PLANNING ISSUE

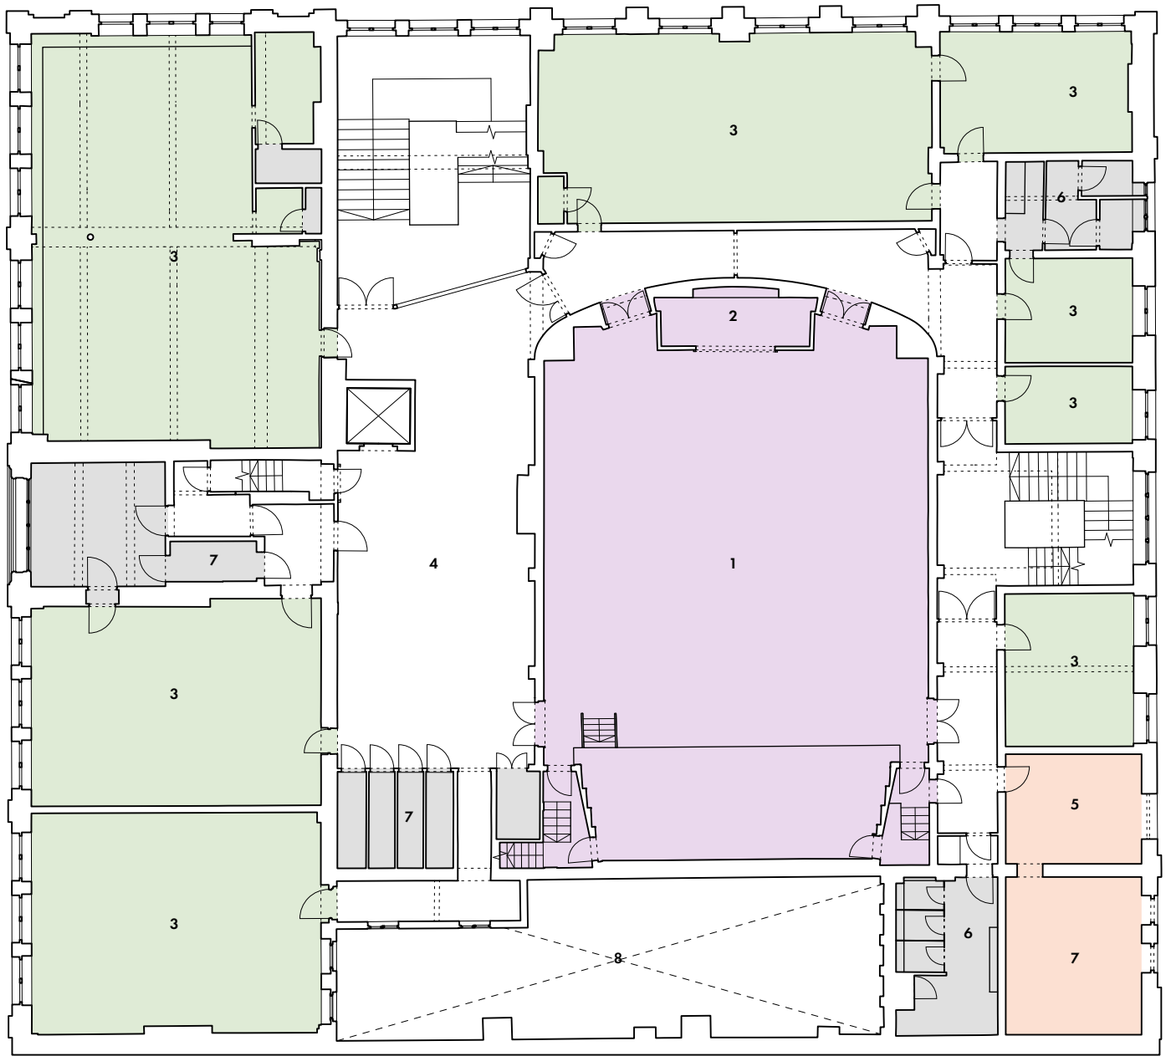

LEVEL 01 - FIRST FLOOR

1. MAIN HALL
2. AV ROOM
3. ROOMS FOR HIRE
4. BREAKOUT SPACE
5. KITCHENETTE
6. WCS
7. STORE
8. LIGHTWELL VOID


0m 1m 5m 10m

OMIArchitects

31 Blackfriars Road, Salford, Manchester, M3 7AQ
+44(0)161 832 3242 / info@omiarchitects.com / www.omiarchitects.com

PROJECT	METHODIST CENTRAL HALL, MANCHESTER					
DRAWING	EXISTING PLAN 01					
DATE	MAY 23	DRAWN BY	DS	SCALE	1:200	@A3
JOB NO.	1433	DWG.NO.	L0102			

REVISION	DATE	DESCRIPTION
A	01/07/24	PLANNING ISSUE

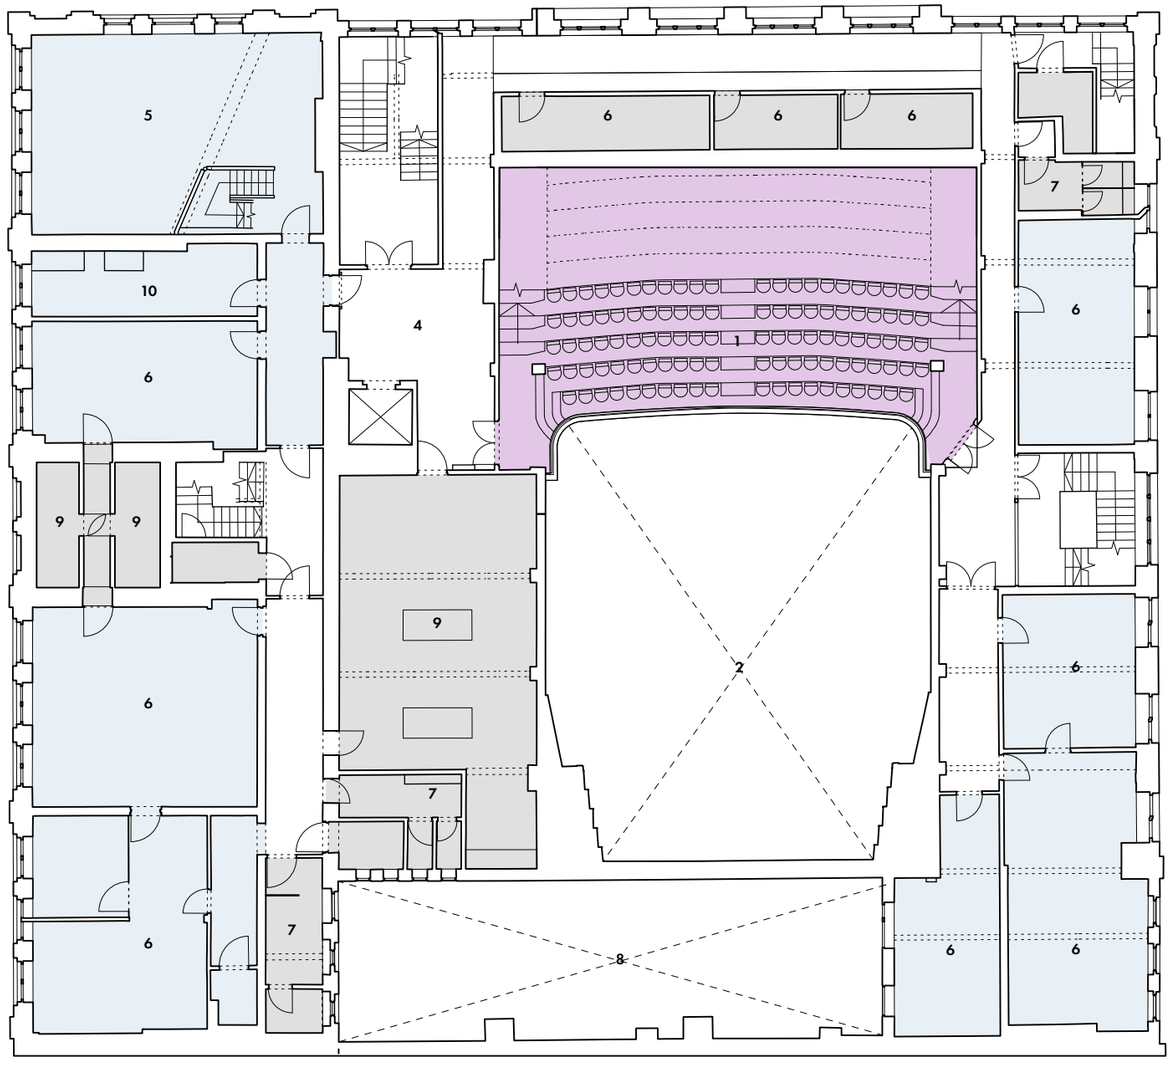

LEVEL 02 - SECOND FLOOR

1 MAIN HALL TERRACED BALCONY SEATING
2 MAIN HALL VOID
3 ROOMS FOR HIRE
4 BREAKOUT SPACE
5 BOARD ROOM
6 OFFICE
7 WCS
8 LIGHTWELL VOID
9 ARCHIVE
10 KITCHENETTE


0m 1m 5m 10m

OMIArchitects

31 Blackfriars Road, Salford, Manchester, M3 7AQ
+44(0)161 832 3242 / info@omiarchitects.com / www.omiarchitects.com

PROJECT	METHODIST CENTRAL HALL, MANCHESTER					
DRAWING	EXISTING PLAN 02					
DATE	MAY 23	DRAWN BY	DS	SCALE	1:200	@A3
JOB NO.	1433	DWG.NO.	L0103			

REVISION	DATE	DESCRIPTION
A	01/07/24	PLANNING ISSUE

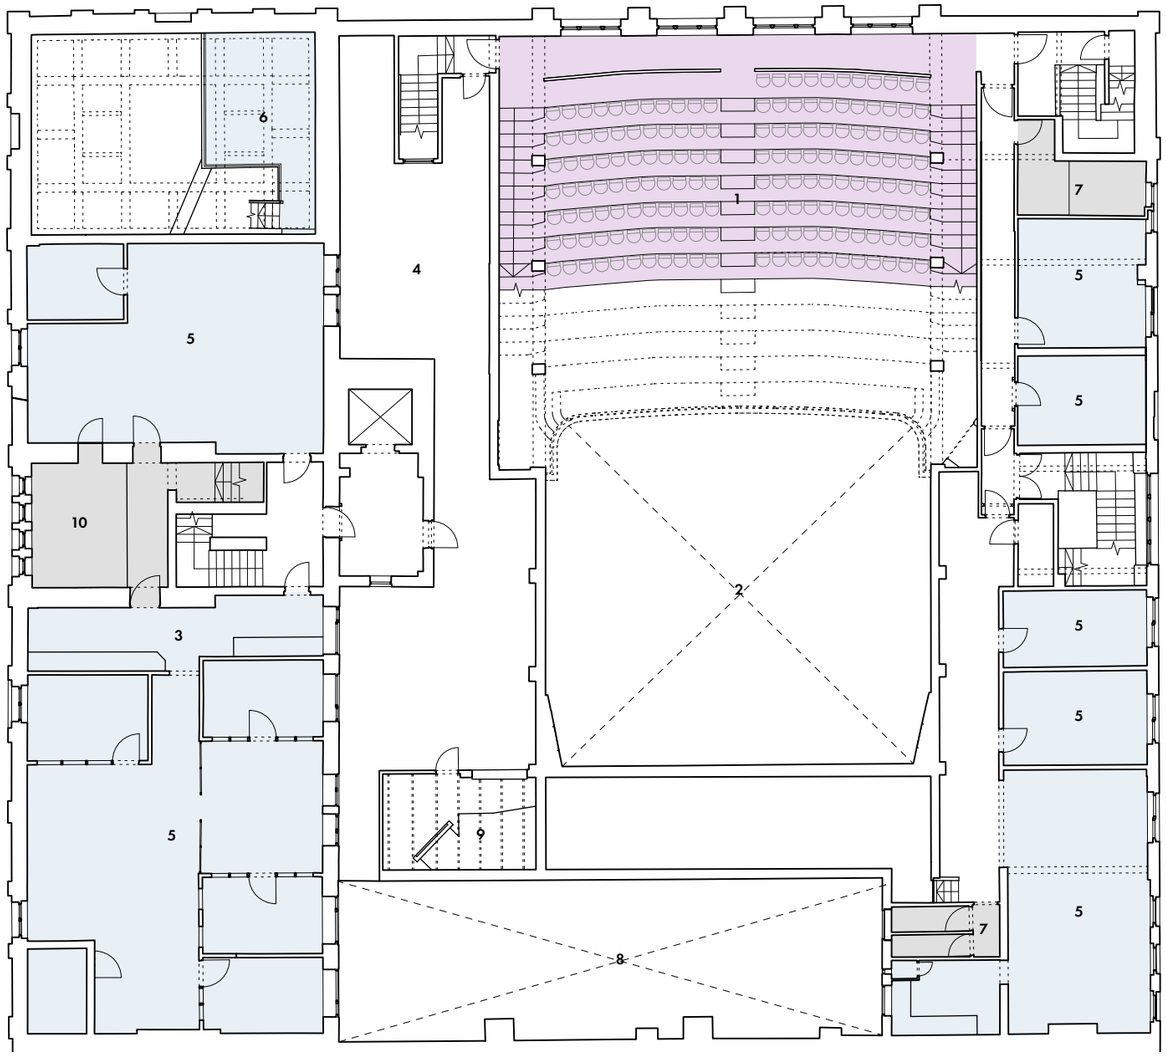

LEVEL 03 - THIRD FLOOR

1 MAIN HALL TERRACED BALCONY SEATING
2 MAIN HALL VOID
3 KITCHENETTE
4 ROOF
5 OFFICE
6 BOARD ROOM MEZZANINE
7 WCS
8 LIGHTWELL VOID
9 PLANT
10 ARCHIVE


0m 1m 5m 10m

OMIArchitects

31 Blackfriars Road, Salford, Manchester, M3 7AQ
+44(0)161 832 3242 / info@omiarchitects.com / www.omiarchitects.com

PROJECT	METHODIST CENTRAL HALL, MANCHESTER					
DRAWING	EXISTING PLAN 03					
DATE	MAY 23	DRAWN BY	DS	SCALE	1:200	@A3
JOB NO.	1433	DWG.NO.	L0104			

REVISION	DATE	DESCRIPTION
A	01/07/24	PLANNING ISSUE

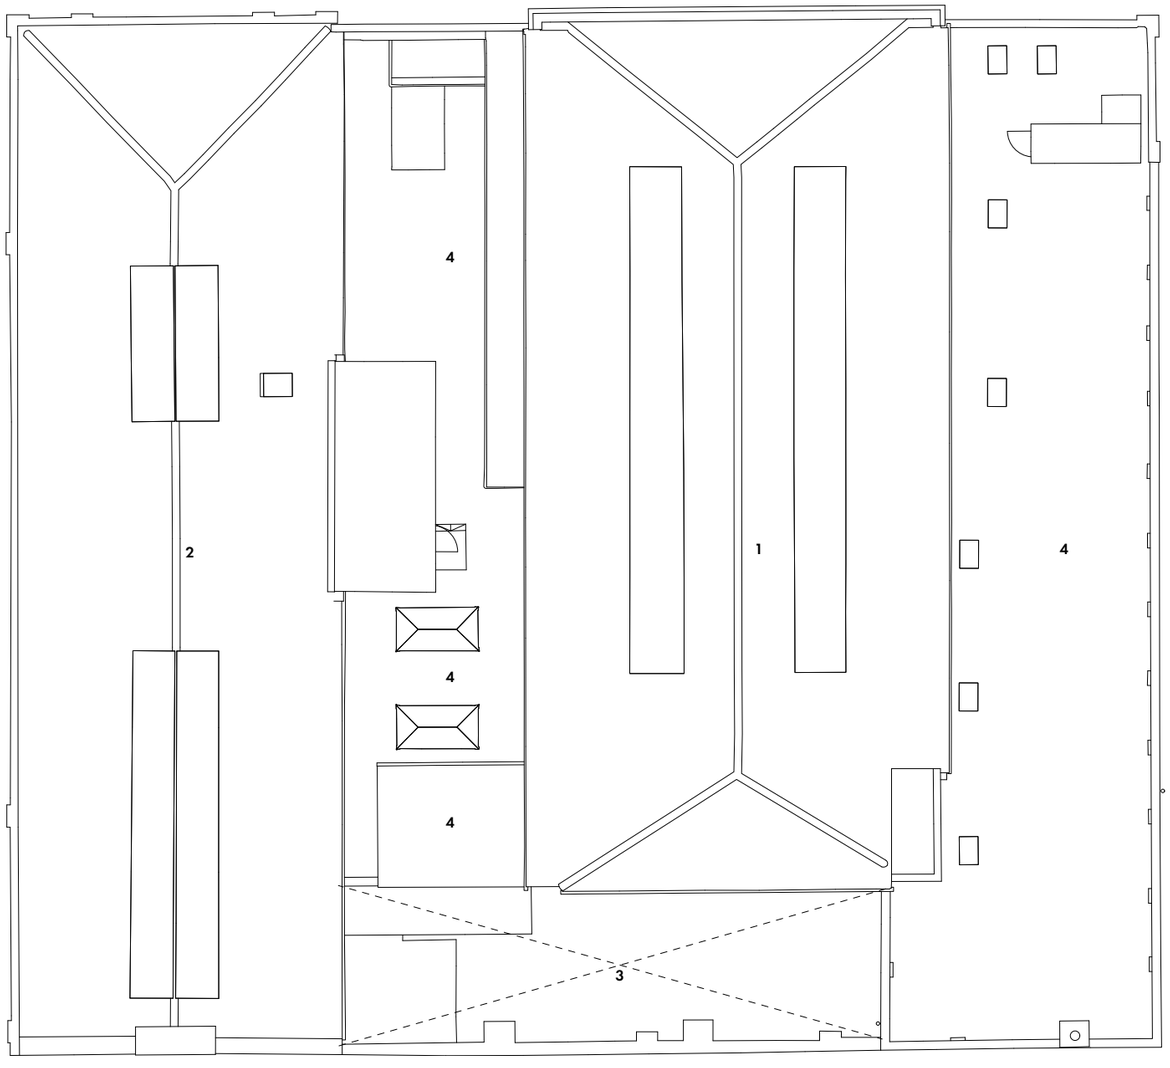

LEVEL 05 - ROOF

1 EXISTING MAIN HALL PITCHED ROOF
2 EXISTING TMCP PITCHED ROOF
3 LIGHT VOID
4 FLAT ROOF


0m 1m 5m 10m

OMI Architects

31 Blackfriars Road, Salford, Manchester, M3 7AQ
+44(0)161 832 3242 / info@omiarchitects.com / www.omiarchitects.com

PROJECT	METHODIST CENTRAL HALL, MANCHESTER					
DRAWING	EXISTING PLAN 04					
DATE	MAY 23	DRAWN BY	DS	SCALE	1:200	@A3
JOB NO.	1433	DWG.NO.	L0105			

REVISION	DATE	DESCRIPTION
A	01/07/24	PLANNING ISSUE

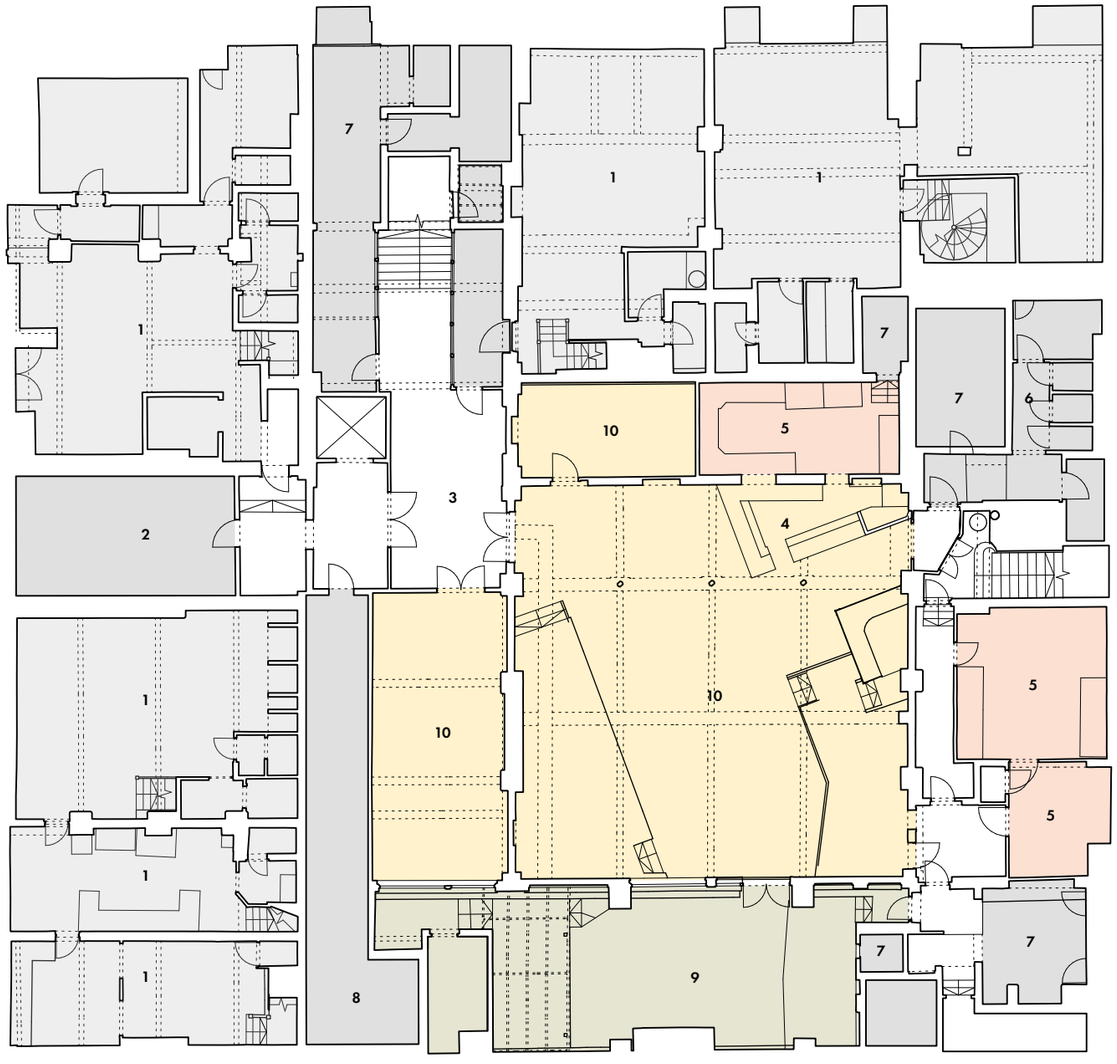

LEVEL -01 - LOWER GROUND FLOOR

1 RETAIL UNIT
2 PLANT
3 BREAKOUT SPACE
4 SERVERY
5 KITCHEN
6 WCS / SHOWERS
7 STORE
8 ARCHIVE
9 EXTERNAL COURTYARD
10 COMMUNITY ROOM

0m 1m 5m 10m


OMI Architects

31 Blackfriars Road, Salford, Manchester, M3 7AQ
+44(0)161 832 3242 / info@omiarchitects.com / www.omiarchitects.com

PROJECT	METHODIST CENTRAL HALL, MANCHESTER					
DRAWING	EXISTING PLAN LG					
DATE	MAY 23	DRAWN BY	DS	SCALE	1:200	@A3
JOB NO.	1433	DWG.NO.	L0100			

Appendix C – Proposed Drawings (OMI Architects)

REVISION	DATE	DESCRIPTION
A	01/07/24	PLANNING ISSUE

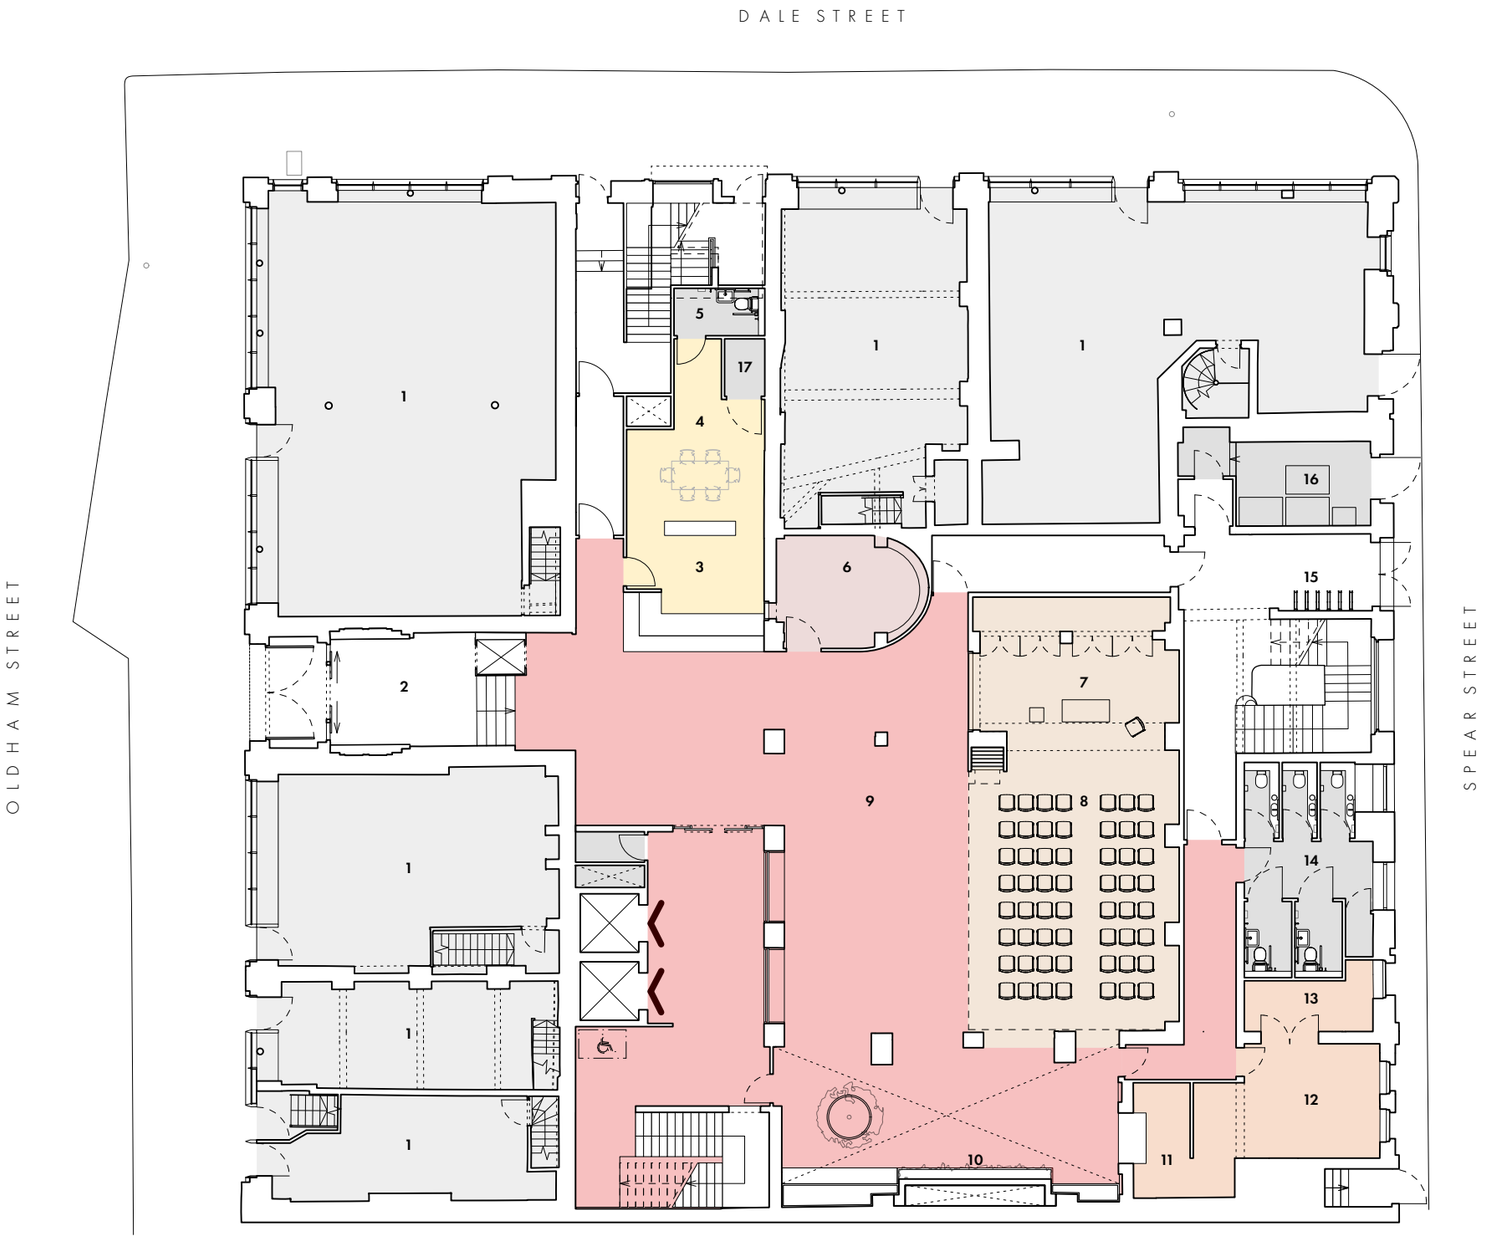

LEVEL 00 - GROUND FLOOR

1 RETAIL UNIT
2 ENTRANCE FOYER
3 RECEPTION
4 STAFF OFFICE
5 STAFF TOILET
6 PRAYER ROOM
7 SANCTUARY
8 CHAPEL
9 BREAKOUT AND CAFÉ
10 LIVING WALL
11 CAFÉ SERVERY
12 CAFÉ KITCHEN
13 KITCHEN STORE
14 WCS
15 CYCLE STORAGE
16 RECYCLING
17 STORE


0m 1m 5m 10m

OMIArchitects

31 Blackfriars Road, Salford, Manchester, M3 7AQ
+44(0)161 832 3242 / info@omiarchitects.com / www.omiarchitects.com

PROJECT	METHODIST CENTRAL HALL, MANCHESTER					
DRAWING	PROPOSED PLAN L00					
DATE	MAY 23	DRAWN BY	DS	SCALE	1:200	@A3
JOB NO.	1433	DWG.NO.	L1000			

REVISION	DATE	DESCRIPTION
A	01/07/24	PLANNING ISSUE

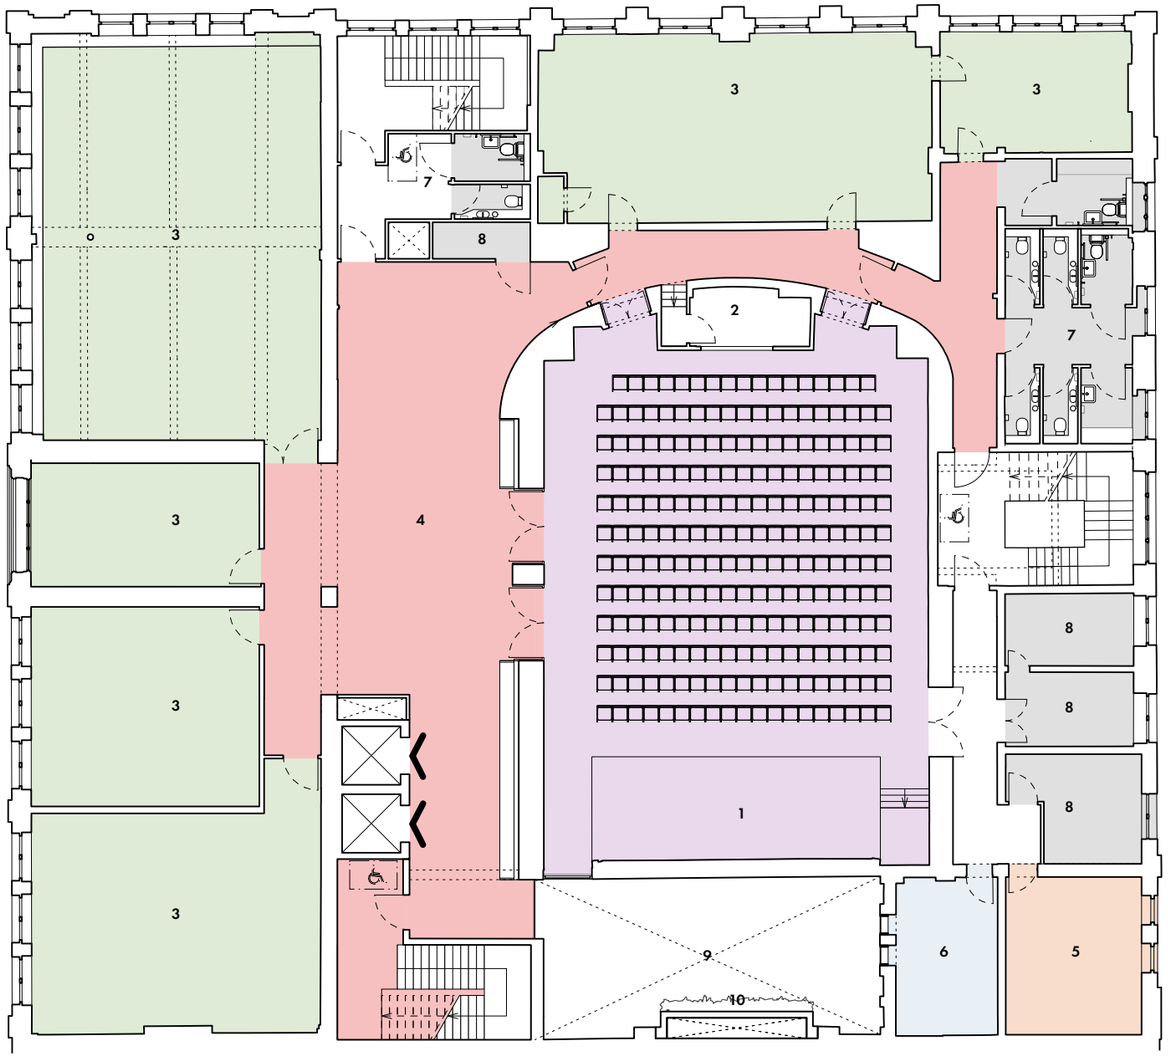

LEVEL 01 - FIRST FLOOR

1 MAIN HALL
2 AV ROOM
3 ROOMS FOR HIRE
4 BREAKOUT SPACE
5 KITCHENETTE
6 OFFICE
7 WCS
8 STORE
9 LIGHTWELL VOID
10 LIVING WALL


0m 1m 5m 10m

OMIArchitects

31 Blackfriars Road, Salford, Manchester, M3 7AQ
+44(0)161 832 3242 / info@omiarchitects.com / www.omiarchitects.com

PROJECT	METHODIST CENTRAL HALL, MANCHESTER					
DRAWING	PROPOSED PLAN L01					
DATE	MAY 23	DRAWN BY	DS	SCALE	1:200	@A3
JOB NO.	1433	DWG.NO.	L1001			

REVISION	DATE	DESCRIPTION
A	01/07/24	PLANNING ISSUE

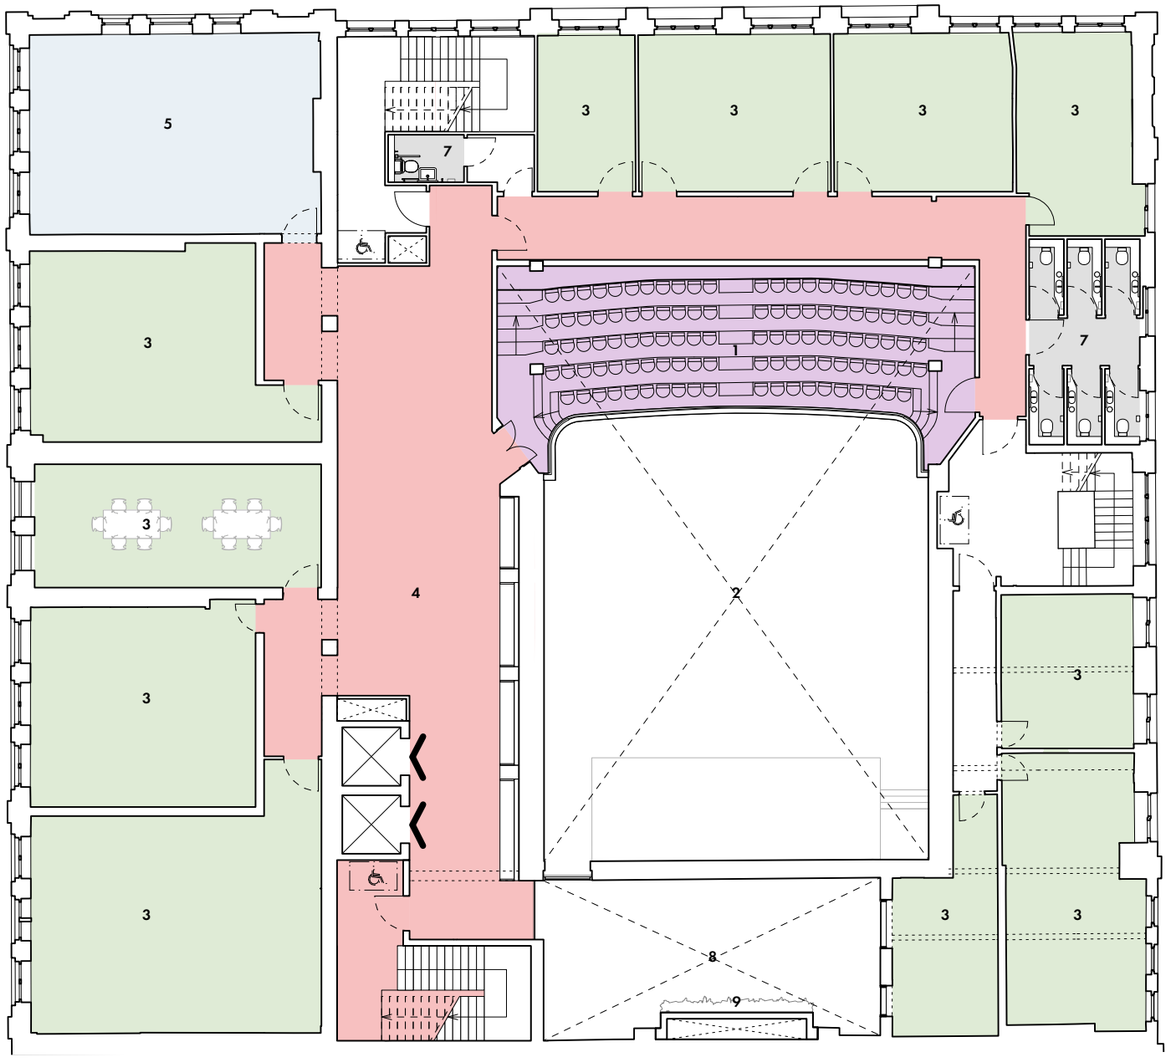

LEVEL 02 - SECOND FLOOR

1 RETAINED MAIN HALL TERRACED BALCONY SEATING
2 MAIN HALL VOID
3 ROOMS FOR HIRE
4 BREAKOUT SPACE
5 BOARD ROOM
6 OFFICE
7 WCS
8 LIGHTWELL VOID
9 LIVING WALL


0m 1m 5m 10m

OMIArchitects

31 Blackfriars Road, Salford, Manchester, M3 7AQ
+44(0)161 832 3242 / info@omiarchitects.com / www.omiarchitects.com

PROJECT	METHODIST CENTRAL HALL, MANCHESTER					
DRAWING	PROPOSED PLAN L02					
DATE	MAY 23	DRAWN BY	DS	SCALE	1:200	@A3
JOB NO.	1433	DWG.NO.	L1002			

REVISION	DATE	DESCRIPTION
A	01/07/24	PLANNING ISSUE

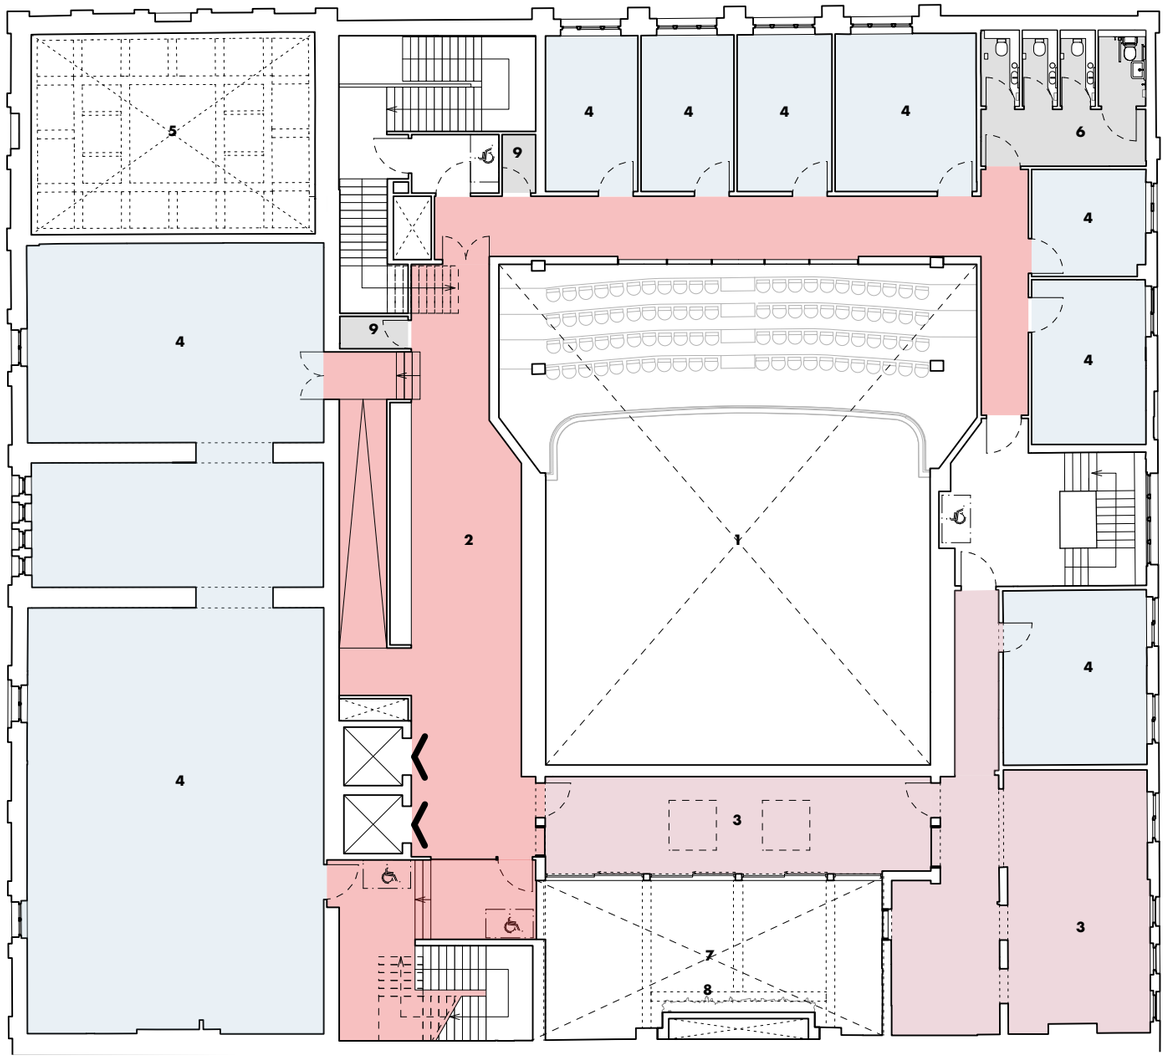

LEVEL 03 - THIRD FLOOR

1 MAIN HALL VOID
2 BREAKOUT SPACE
3 SOCIAL AREA
4 OFFICE
5 BOARD ROOM VOID
6 WCS
7 LIGHTWELL VOID
8 LIVING WALL
9 STORE


0m 1m 5m 10m

OMIArchitects

31 Blackfriars Road, Salford, Manchester, M3 7AQ
+44(0)161 832 3242 / info@omiarchitects.com / www.omiarchitects.com

PROJECT	METHODIST CENTRAL HALL, MANCHESTER					
DRAWING	PROPOSED PLAN L03					
DATE	MAY 23	DRAWN BY	DS	SCALE	1:200	@A3
JOB NO.	1433	DWG.NO.	L1003			

REVISION	DATE	DESCRIPTION
A	01/07/24	PLANNING ISSUE

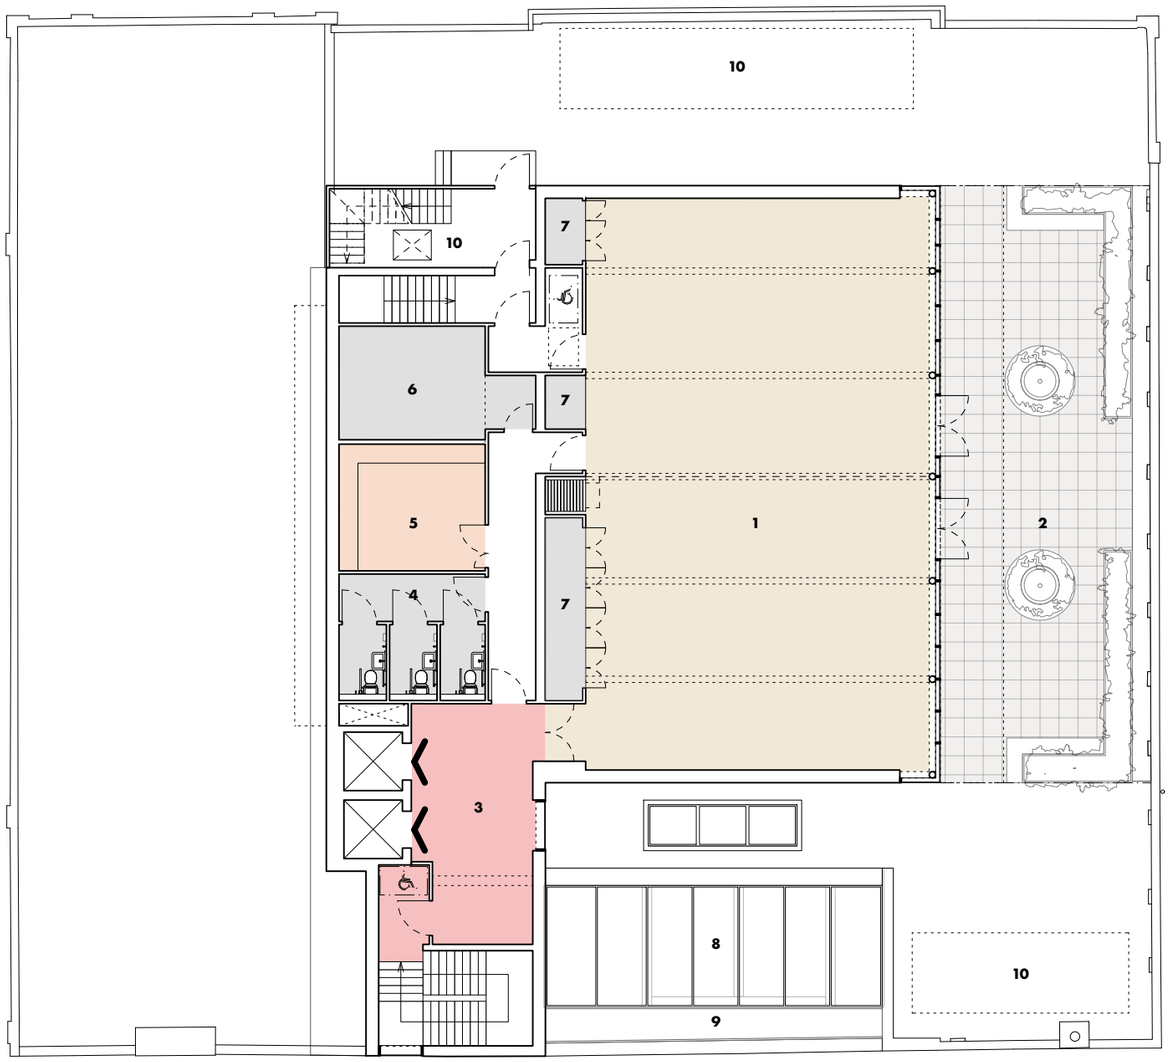

LEVEL 04 - FOURTH FLOOR

1 EVENTS SPACE
2 ROOFTOP TERRACE
3 BREAKOUT SPACE
4 TOILETS
5 KITCHENETTE
6 PLANT
7 STORE
8 LIGHTWELL ROOF
9 WALKABLE GUTTER
10 EXTERNAL PLANT AREA


0m 1m 5m 10m

OMIArchitects

31 Blackfriars Road, Salford, Manchester, M3 7AQ
+44(0)161 832 3242 / info@omiarchitects.com / www.omiarchitects.com

PROJECT	METHODIST CENTRAL HALL, MANCHESTER					
DRAWING	PROPOSED PLAN L04					
DATE	MAY 23	DRAWN BY	DS	SCALE	1:200	@A3
JOB NO.	1433	DWG.NO.	L1004			

REVISION	DATE	DESCRIPTION
A	01/07/24	PLANNING ISSUE

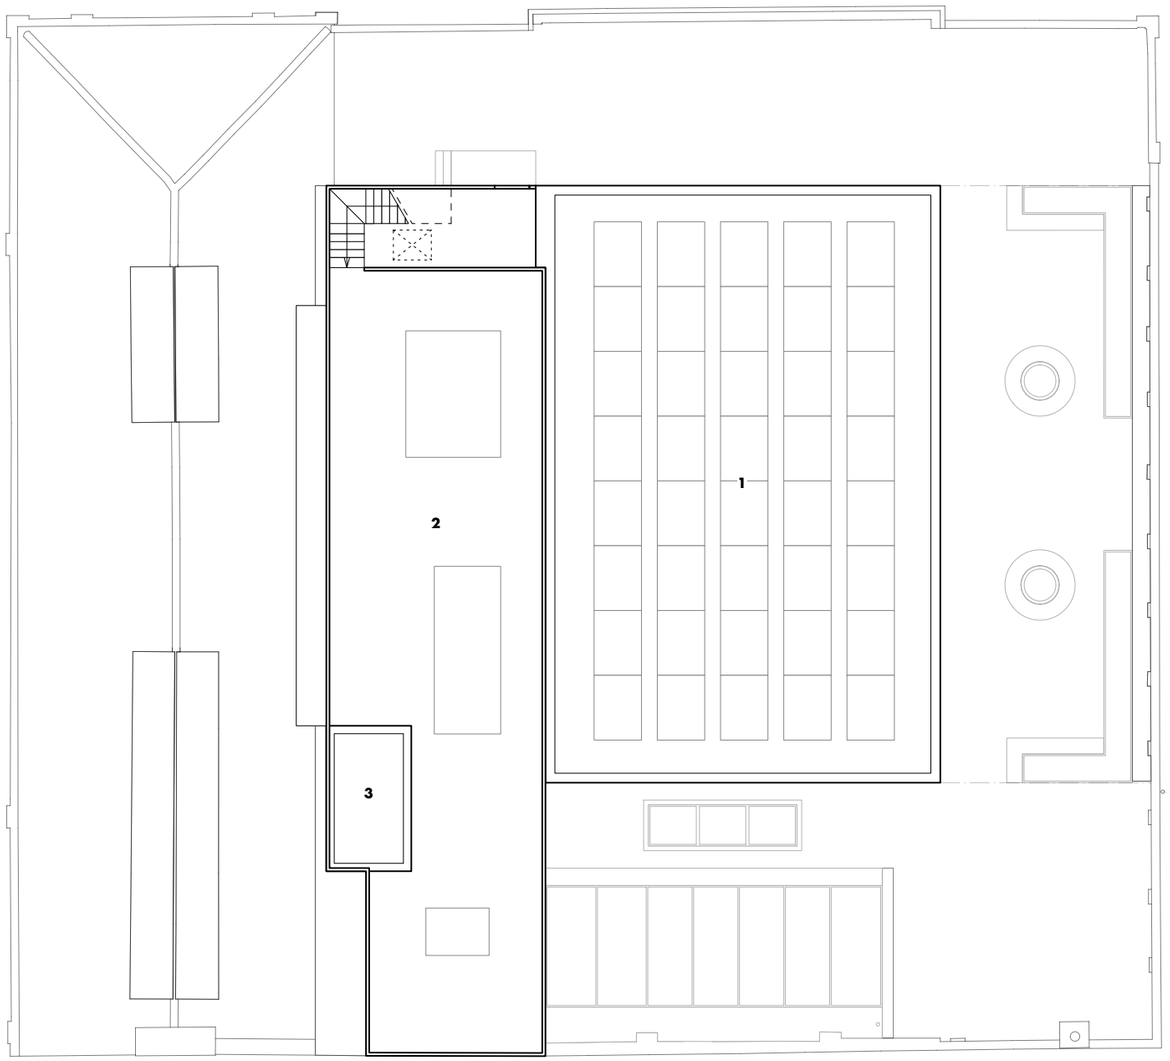

LEVEL 05 - ROOF

1 PV ARRAY
2 EXTERNAL PLANT DECK
3 LIFT OVERRUN


0m 1m 5m 10m

OMIArchitects

31 Blackfriars Road, Salford, Manchester, M3 7AQ
+44(0)161 832 3242 / info@omiarchitects.com / www.omiarchitects.com

PROJECT	METHODIST CENTRAL HALL, MANCHESTER					
DRAWING	PROPOSED PLAN L05					
DATE	MAY 23	DRAWN BY	DS	SCALE	1:200	@A3
JOB NO.	1433	DWG.NO.	L1005			

REVISION	DATE	DESCRIPTION
A	01/07/24	PLANNING ISSUE

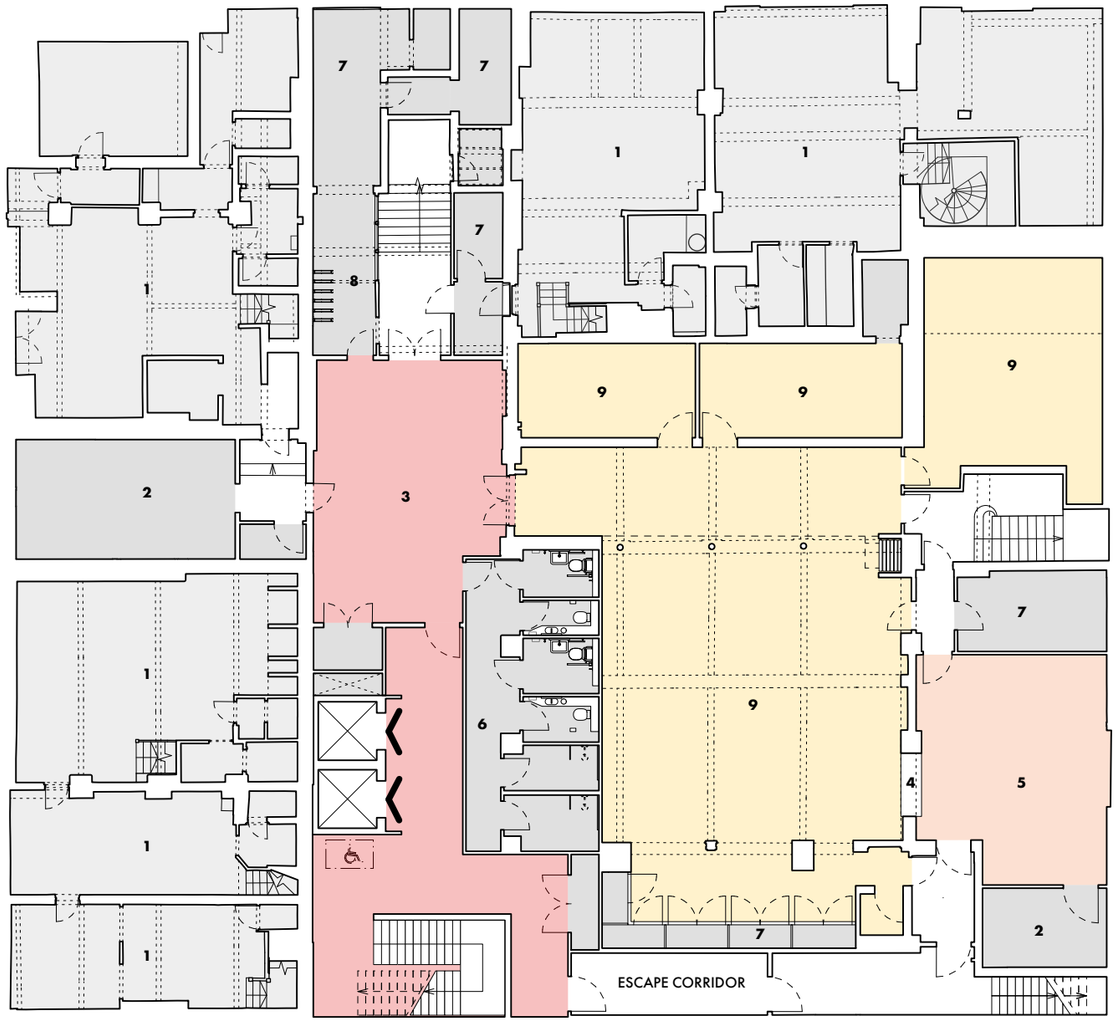

LEVEL -01 - LOWER GROUND FLOOR

1 RETAIL UNIT
2 PLANT
3 BREAKOUT SPACE
4 SERVERY
5 KITCHEN
6 WCS / SHOWERS
7 STORE
8 CYCLE STORAGE
9 COMMUNITY ROOM

0m 1m 5m 10m

OMIArchitects


31 Blackfriars Road, Salford, Manchester, M3 7AQ
+44(0)161 832 3242 / info@omiarchitects.com / www.omiarchitects.com

PROJECT	METHODIST CENTRAL HALL, MANCHESTER					
DRAWING	PROPOSED PLAN LG					
DATE	MAY 23	DRAWN BY	DS	SCALE	1:200	@A3
JOB NO.	1433	DWG.NO.	L1006			

REVISION	DATE	DESCRIPTION
A	01/07/24	PLANNING ISSUE



0m 1m 5m 10m

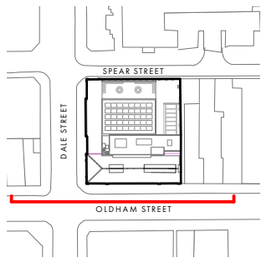

PROPOSED ELEVATION - OLDHAM STREET

1 REPAIRED STONE FAÇADE
2 RETAINED AND UPGRADED TIMBER WINDOWS
3 REPAIRED EXISTING TIMBER ENTRANCE DOORS
4 NEW SLATE ROOF COVERING
5 RETAIL UNIT SIGNAGE ZONE
6 ANODISED ALUMINIUM FRAMED GLAZING SYSTEM
7 STONE BASE
8 PROJECTING RETAIL UNIT SIGN
9 ENTRANCE SIGNAGE WITH LIGHTING

OMIArchitects


31 Blackfriars Road, Salford, Manchester, M3 7AQ
+44(0)161 832 3242 / info@omiarchitects.com / www.omiarchitects.com

PROJECT	METHODIST CENTRAL HALL					
DRAWING	PROPOSED ELEVATION OLDHAM ST.					
DATE	MAY 23	DRAWN BY	DS	SCALE	1:200	@A3
JOB NO.	1433	DWG.NO.	L1600			

REVISION	DATE	DESCRIPTION
A	01/07/24	PLANNING ISSUE



0m 1m 5m 10m

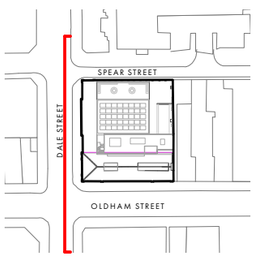

PROPOSED ELEVATION - DALE STREET

1 REPAIRED STONE FAÇADE
2 RETAINED AND UPGRADED TIMBER WINDOWS
3 NEW SLATE ROOF COVERING
4 RETAIL UNIT SIGNAGE ZONE
5 ANODISED ALUMINIUM FRAMED GLAZING SYSTEM
6 EXISTING DOOR
7 ANODISED ALUMINIUM DOOR
8 STONE BASE
9 PROJECTING SIGN
10 PROJECTING CANOPY AND SIGNAGE
11 ANODISED SINUSOIDAL ALUMINIUM CLADDING - NARROW
12 ANODISED SINUSOIDAL ALUMINIUM CLADDING - WIDE
13 ANODISED ALUMINIUM PLANTERS
14 ANODISED ALUMINIUM GUARD RAIL

OMIArchitects


31 Blackfriars Road, Salford, Manchester, M3 7AQ
+44(0)161 832 3242 / info@omiarchitects.com / www.omiarchitects.com

PROJECT	METHODIST CENTRAL HALL					
DRAWING	PROPOSED ELEVATION DALE ST.					
DATE	MAY 23	DRAWN BY	DS	SCALE	1:200	@A3
JOB NO.	1433	DWG.NO.	L1601			A

REVISION	DATE	DESCRIPTION
A	01/07/24	PLANNING ISSUE



0m 1m 5m 10m

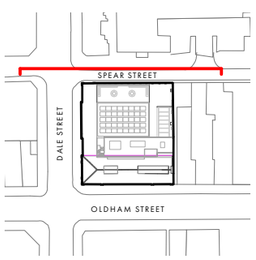

PROPOSED ELEVATION - SPEAR STREET


1 REPAIRED STONE FAÇADE
2 REPAIRED BRICK FAÇADE
3 EXISTING STREET LIGHTING
4 RETAINED AND UPGRADED TIMBER WINDOWS
5 ANODISED ALUMINIUM WINDOW
6 STEEL DOOR WITH LOUVRES ABOVE
7 ANODISED ALUMINIUM GUARD RAIL
8 ALUMINIUM FRAMED GLAZING SYSTEM
9 STONE BASE
10 ANODISED SINUSOIDAL ALUMINIUM CLADDING – NARROW

OMIArchitects


31 Blackfriars Road, Salford, Manchester, M3 7AQ
+44(0)161 832 3242 / info@omiarchitects.com / www.omiarchitects.com

PROJECT	METHODIST CENTRAL HALL					
DRAWING	PROPOSED ELEVATION SPEAR ST.					
DATE	MAY 23	DRAWN BY	DS	SCALE	1:200	@A3
JOB NO.	1433	DWG.NO.	L1602			A


REVISION	DATE	DESCRIPTION
A	01/07/24	PLANNING ISSUE

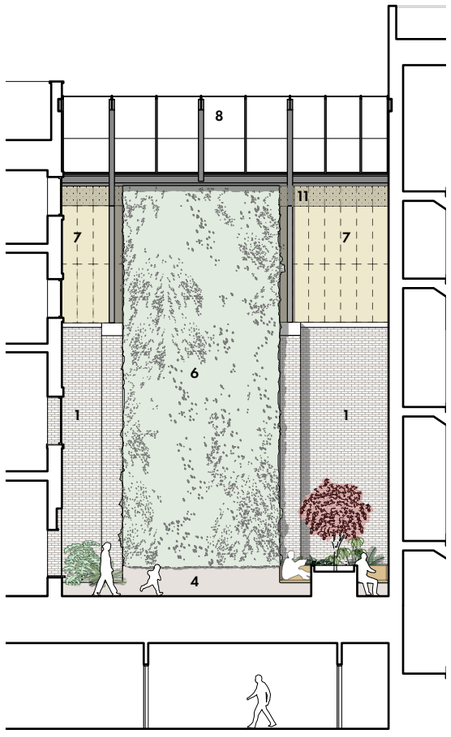


ELEVATION 01

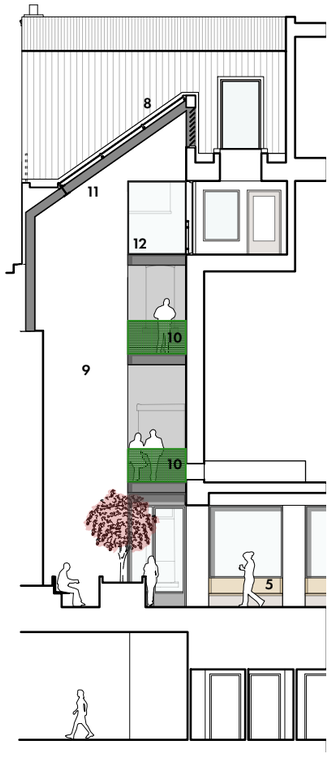

ELEVATION 02

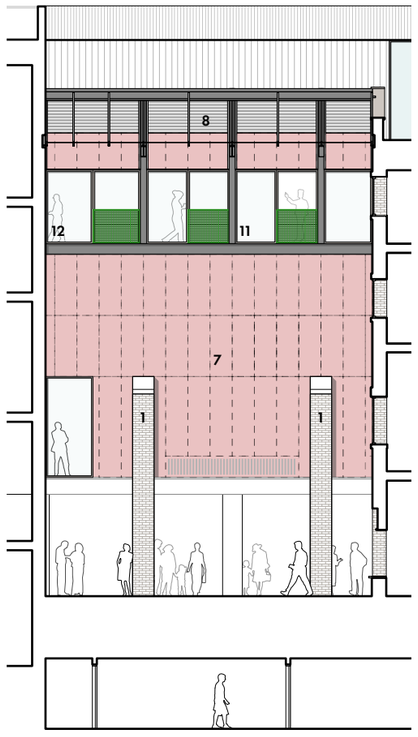


ELEVATION 03

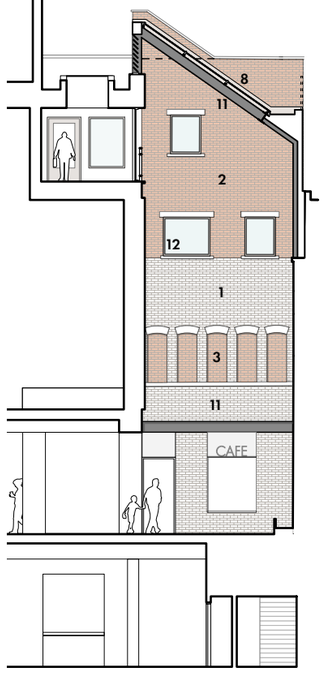

ELEVATION 04

0m 1m 5m 10m

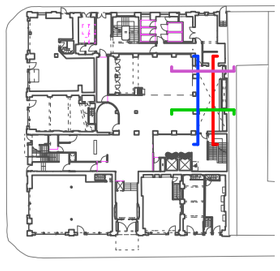

PROPOSED INTERNAL ELEVATIONS - LIGHTWELL


1 RETAINED AND REPAIRED GLAZED BRICKWORK
2 RETAINED AND REPAIRED BRICKWORK
3 INFILL BRICKWORK
4 RESIN TERRAZZO (TO MATCH FLOOR)
5 TIMBER SEATING
6 LIVING WALL
7 WOOD WOOL ACOUSTIC PANELLING
8 GLAZED ROOFLIGHT
9 PAINTED PLASTER
10 METAL BALUSTRADE
11 PPC STEELWORK
12 ANODISED ALUMINIUM FRAMED GLAZING SYSTEM

OMI Architects


31 Blackfriars Road, Salford, Manchester, M3 7AQ
+44(0)161 832 3242 / info@omiarchitects.com / www.omiarchitects.com

PROJECT	METHODIST CENTRAL HALL					
DRAWING	PROPOSED ELEVATION LIGHTWELL 01					
DATE	MAY 23	DRAWN BY	DS	SCALE	1:200	@A3
JOB NO.	1433	DWG.NO.	L1603			

REVISION	DATE	DESCRIPTION
A	01/07/24	PLANNING ISSUE

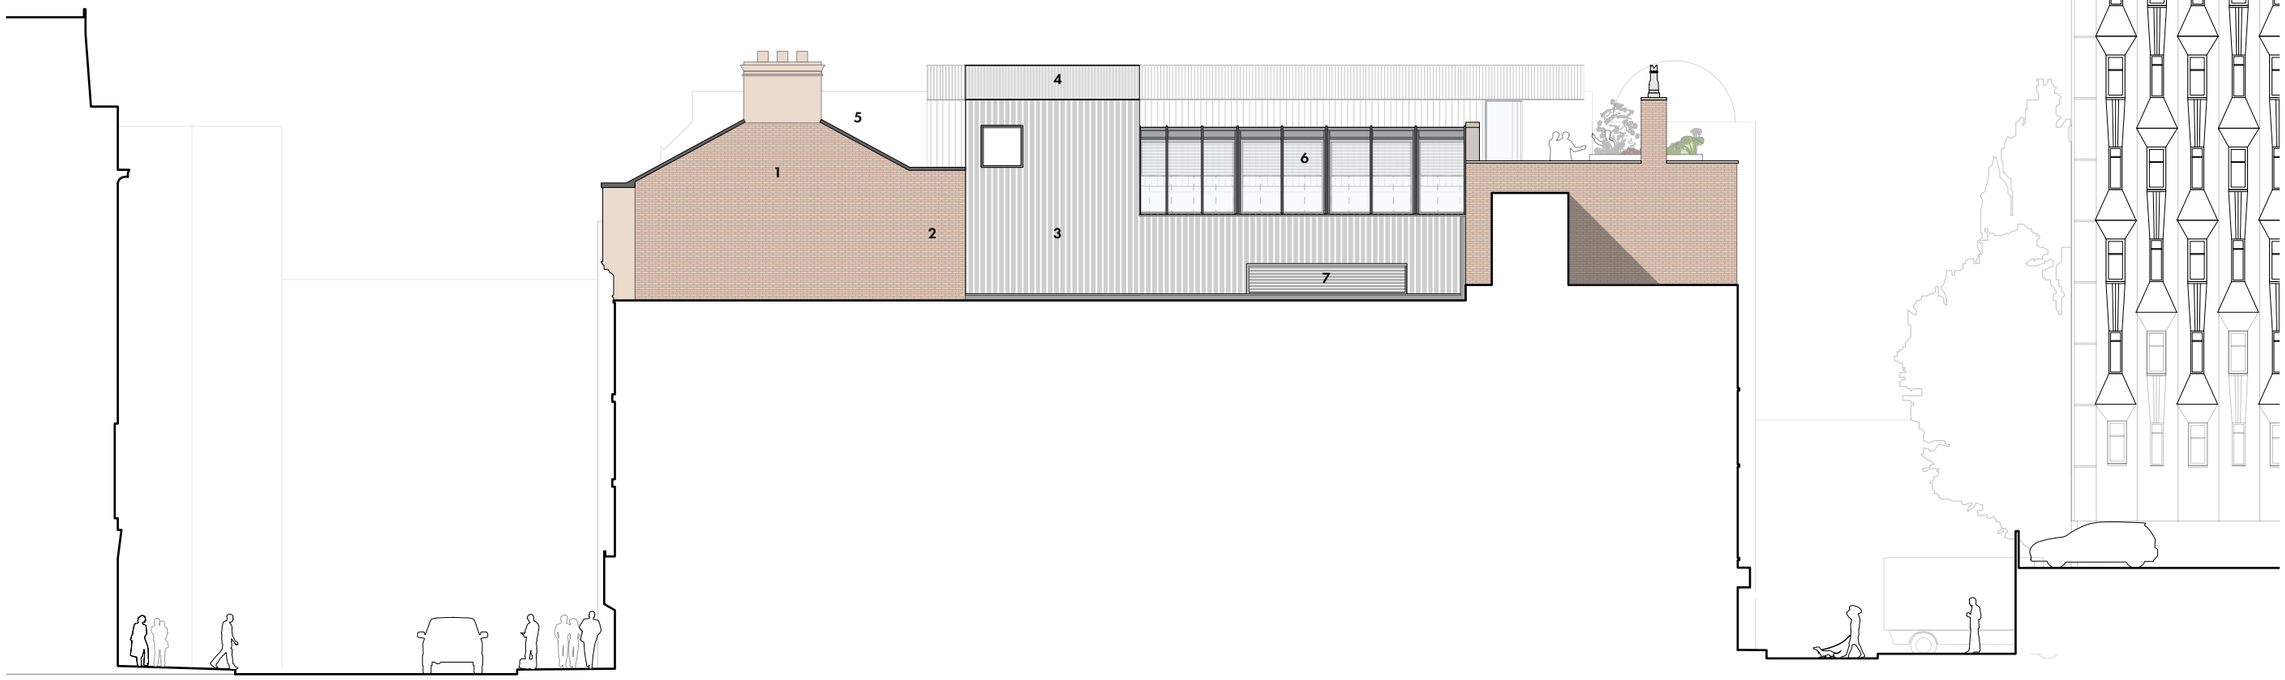

0m 1m 5m 10m

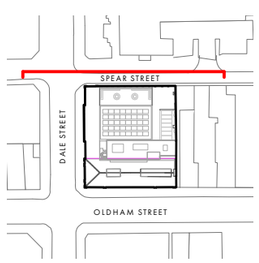

PROPOSED ELEVATION - PARTY WALL

1 RETAINED AND REPAIRED BRICKWORK
2 INFILL BRICKWORK
3 ANODISED SINUSOIDAL ALUMINIUM CLADDING - WIDE
4 ANODISED ALUMINIUM PLANTERS
5 NEW SLATE ROOF COVERING
6 GLAZED ROOFLIGHT
7 SMOKE RISER EXTRACT

OMI Architects


31 Blackfriars Road, Salford, Manchester, M3 7AQ
+44(0)161 832 3242 / info@omiarchitects.com / www.omiarchitects.com

PROJECT	METHODIST CENTRAL HALL					
DRAWING	PROPOSED ELEVATION SOUTH WEST ELEVATION					
DATE	MAY 23	DRAWN BY	DS	SCALE	1:200	@A3
JOB NO.	1433	DWG.NO.	L1604			A


REVISION	DATE	DESCRIPTION
A	01/07/24	PLANNING ISSUE



PROPOSED ELEVATION - TYPICAL SHOP FRONT

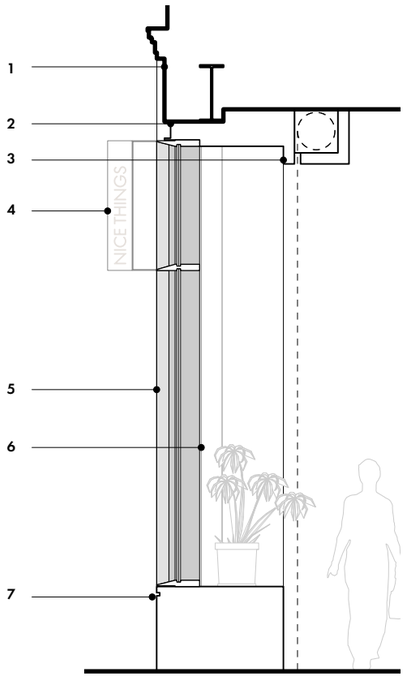

PROPOSED SECTION - TYPICAL SHOP FRONT

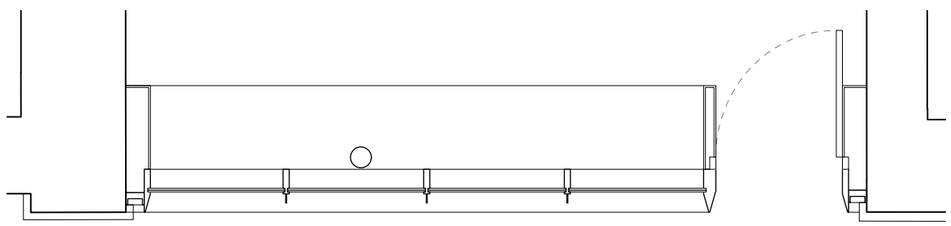

PROPOSED PLAN - TYPICAL SHOP FRONT

1 STONE FRIEZE TO BE REPAIRED
2 SET BACK ANODISED ALUMINIUM CHANNEL
3 ROLLER SHUTTER SYSTEM
4 SIGNAGE ZONE
5 NATURAL ANODISED ALUMINIUM FRAMED GLAZING SYSTEM
6 EXISTING COLUMN
7 STONE CLAD BASE

OMI Architects

31 Blackfriars Road, Salford, Manchester, M3 7AQ
+44(0)161 832 3242 / info@omiarchitects.com / www.omiarchitects.com

PROJECT	METHODIST CENTRAL HALL					
DRAWING	TYPICAL SHOPFRONT PROPOSAL					
DATE	MAY 23	DRAWN BY	DS	SCALE	1:50	@A3
JOB NO.	1433	DWG.NO.	L1700			A