


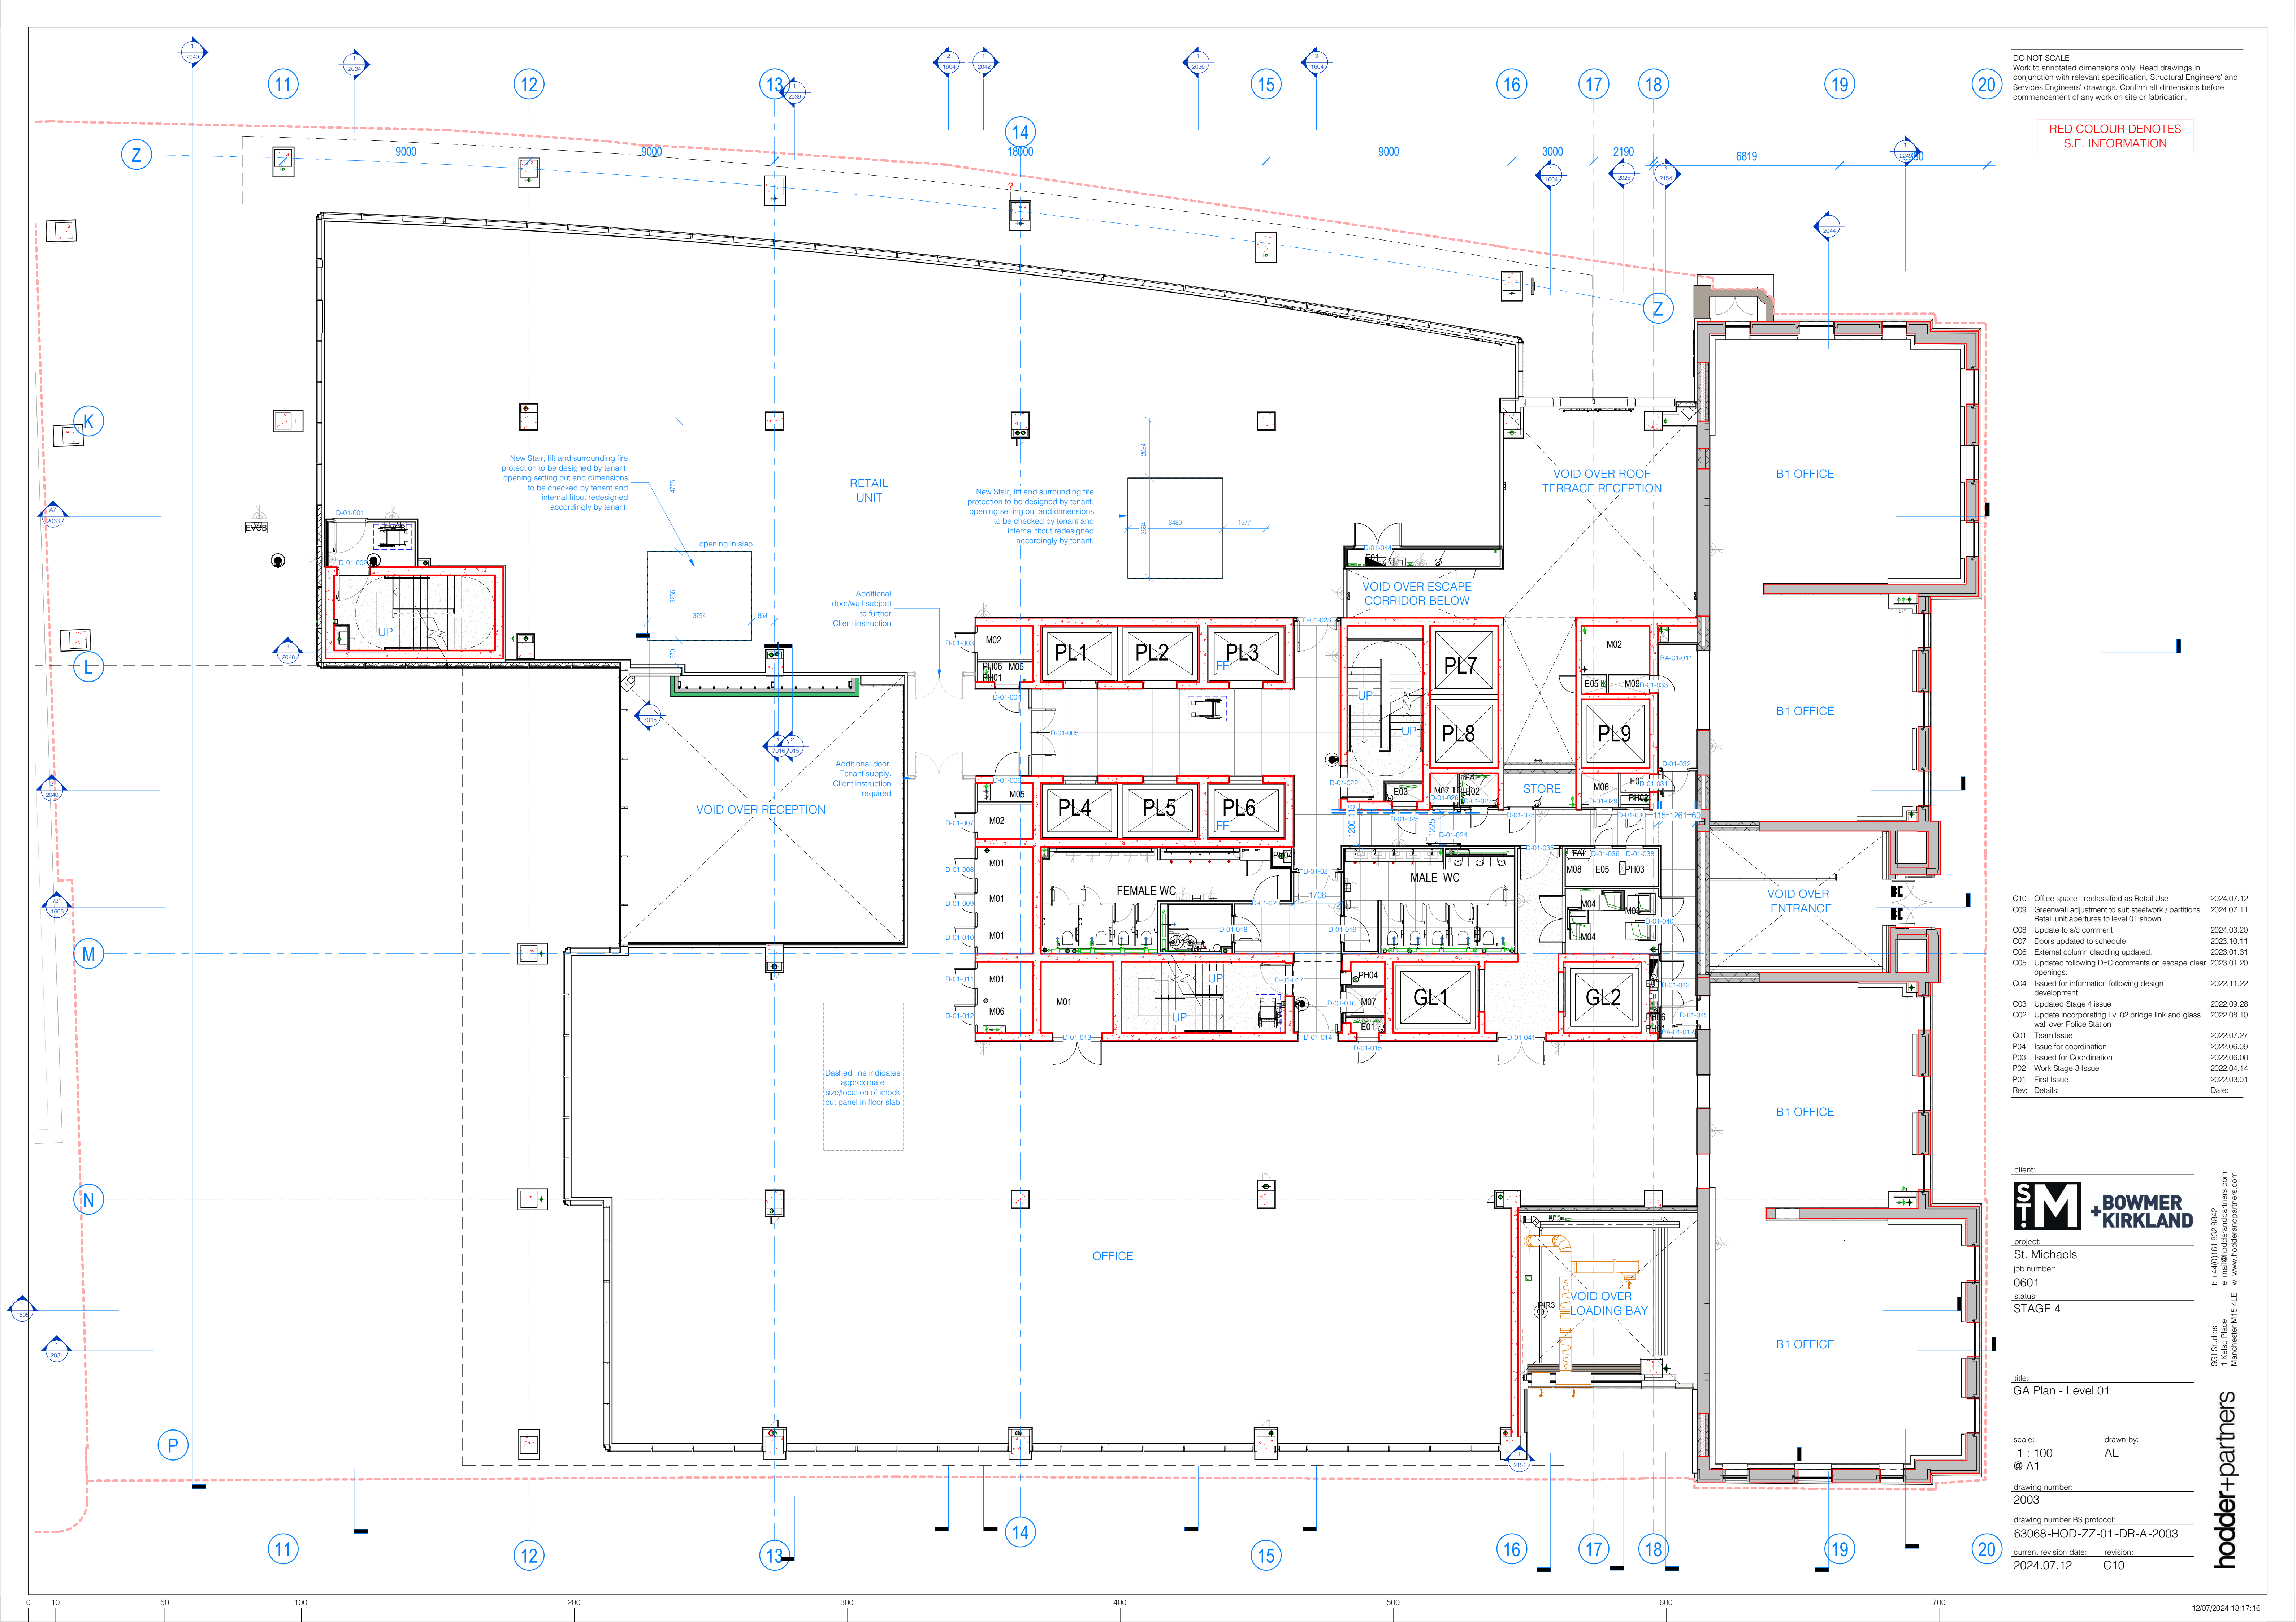

DO NOT SCALE
Work to annotated dimensions only. Read drawings in conjunction with relevant specification, Structural Engineers' and Services Engineers' drawings. Confirm all dimensions before commencement of any work on site or fabrication.

RED COLOUR DENOTES
S.E. INFORMATION

C10	Office space - reclassified as Retail Use	2024.07.12
C09	Greenwall adjustment to suit steelwork / partitions. Retail unit apertures to level 01 shown	2024.07.11
C08	Update to s/c comment	2024.03.20
C07	Doors updated to schedule	2023.10.11
C06	External column cladding updated.	2023.01.31
C05	Updated following DFC comments on escape clear openings.	2023.01.20
C04	Issued for information following design development.	2022.11.22
C03	Updated Stage 4 issue	2022.09.28
C02	Update incorporating Lvl 02 bridge link and glass wall over Police Station	2022.08.10
C01	Team Issue	2022.07.27
P04	Issue for coordination	2022.06.09
P03	Issued for Coordination	2022.06.08
P02	Work Stage 3 Issue	2022.04.14
P01	First Issue	2022.03.01
Rev:	Details:	Date:

client:
ST M + BOWMER KIRKLAND

project:
St. Michaels

job number:
0601

status:
STAGE 4

title:
GA Plan - Level 01

scale:
1 : 100
@ A1

drawn by:
AL

drawing number:
2003

drawing number BS protocol:
63068-HOD-ZZ-01-DR-A-2003

current revision date:
2024.07.12

revision:
C10

SGI Studios
T: +44(0)161 832 9842
E: mail@hodderandpartners.com
W: www.hodderandpartners.com

12/07/2024 18:17:16